

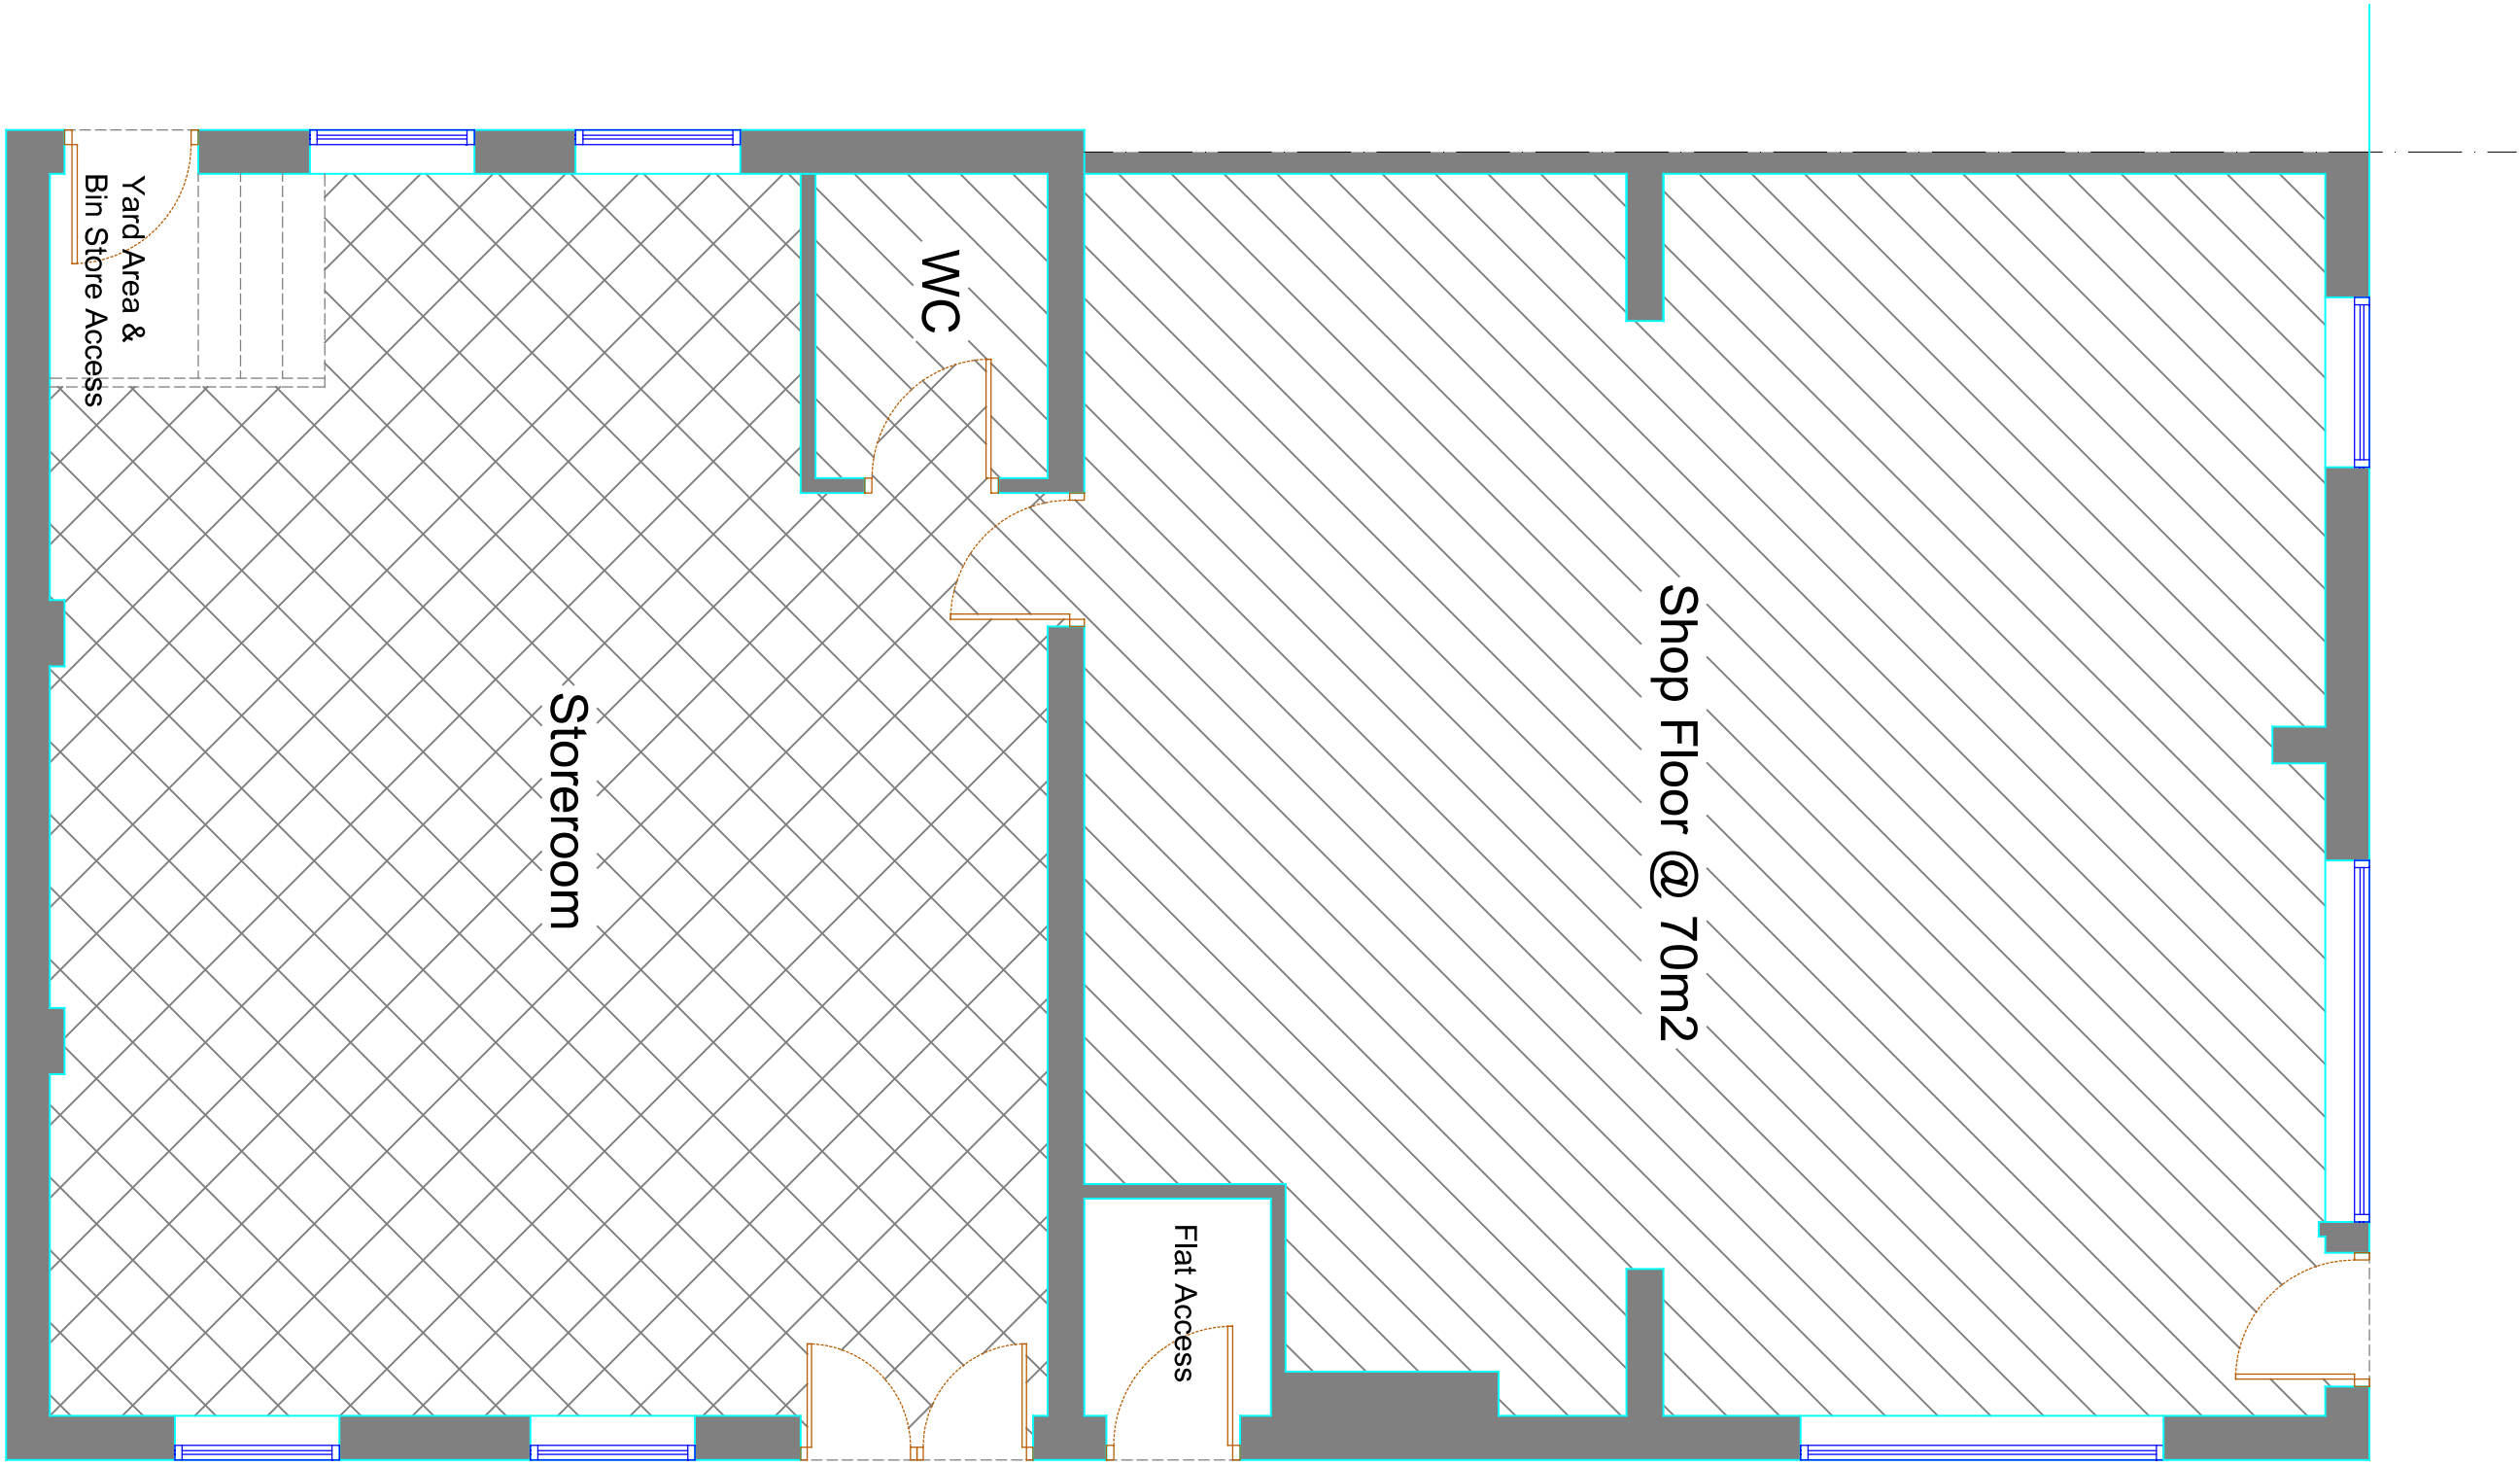
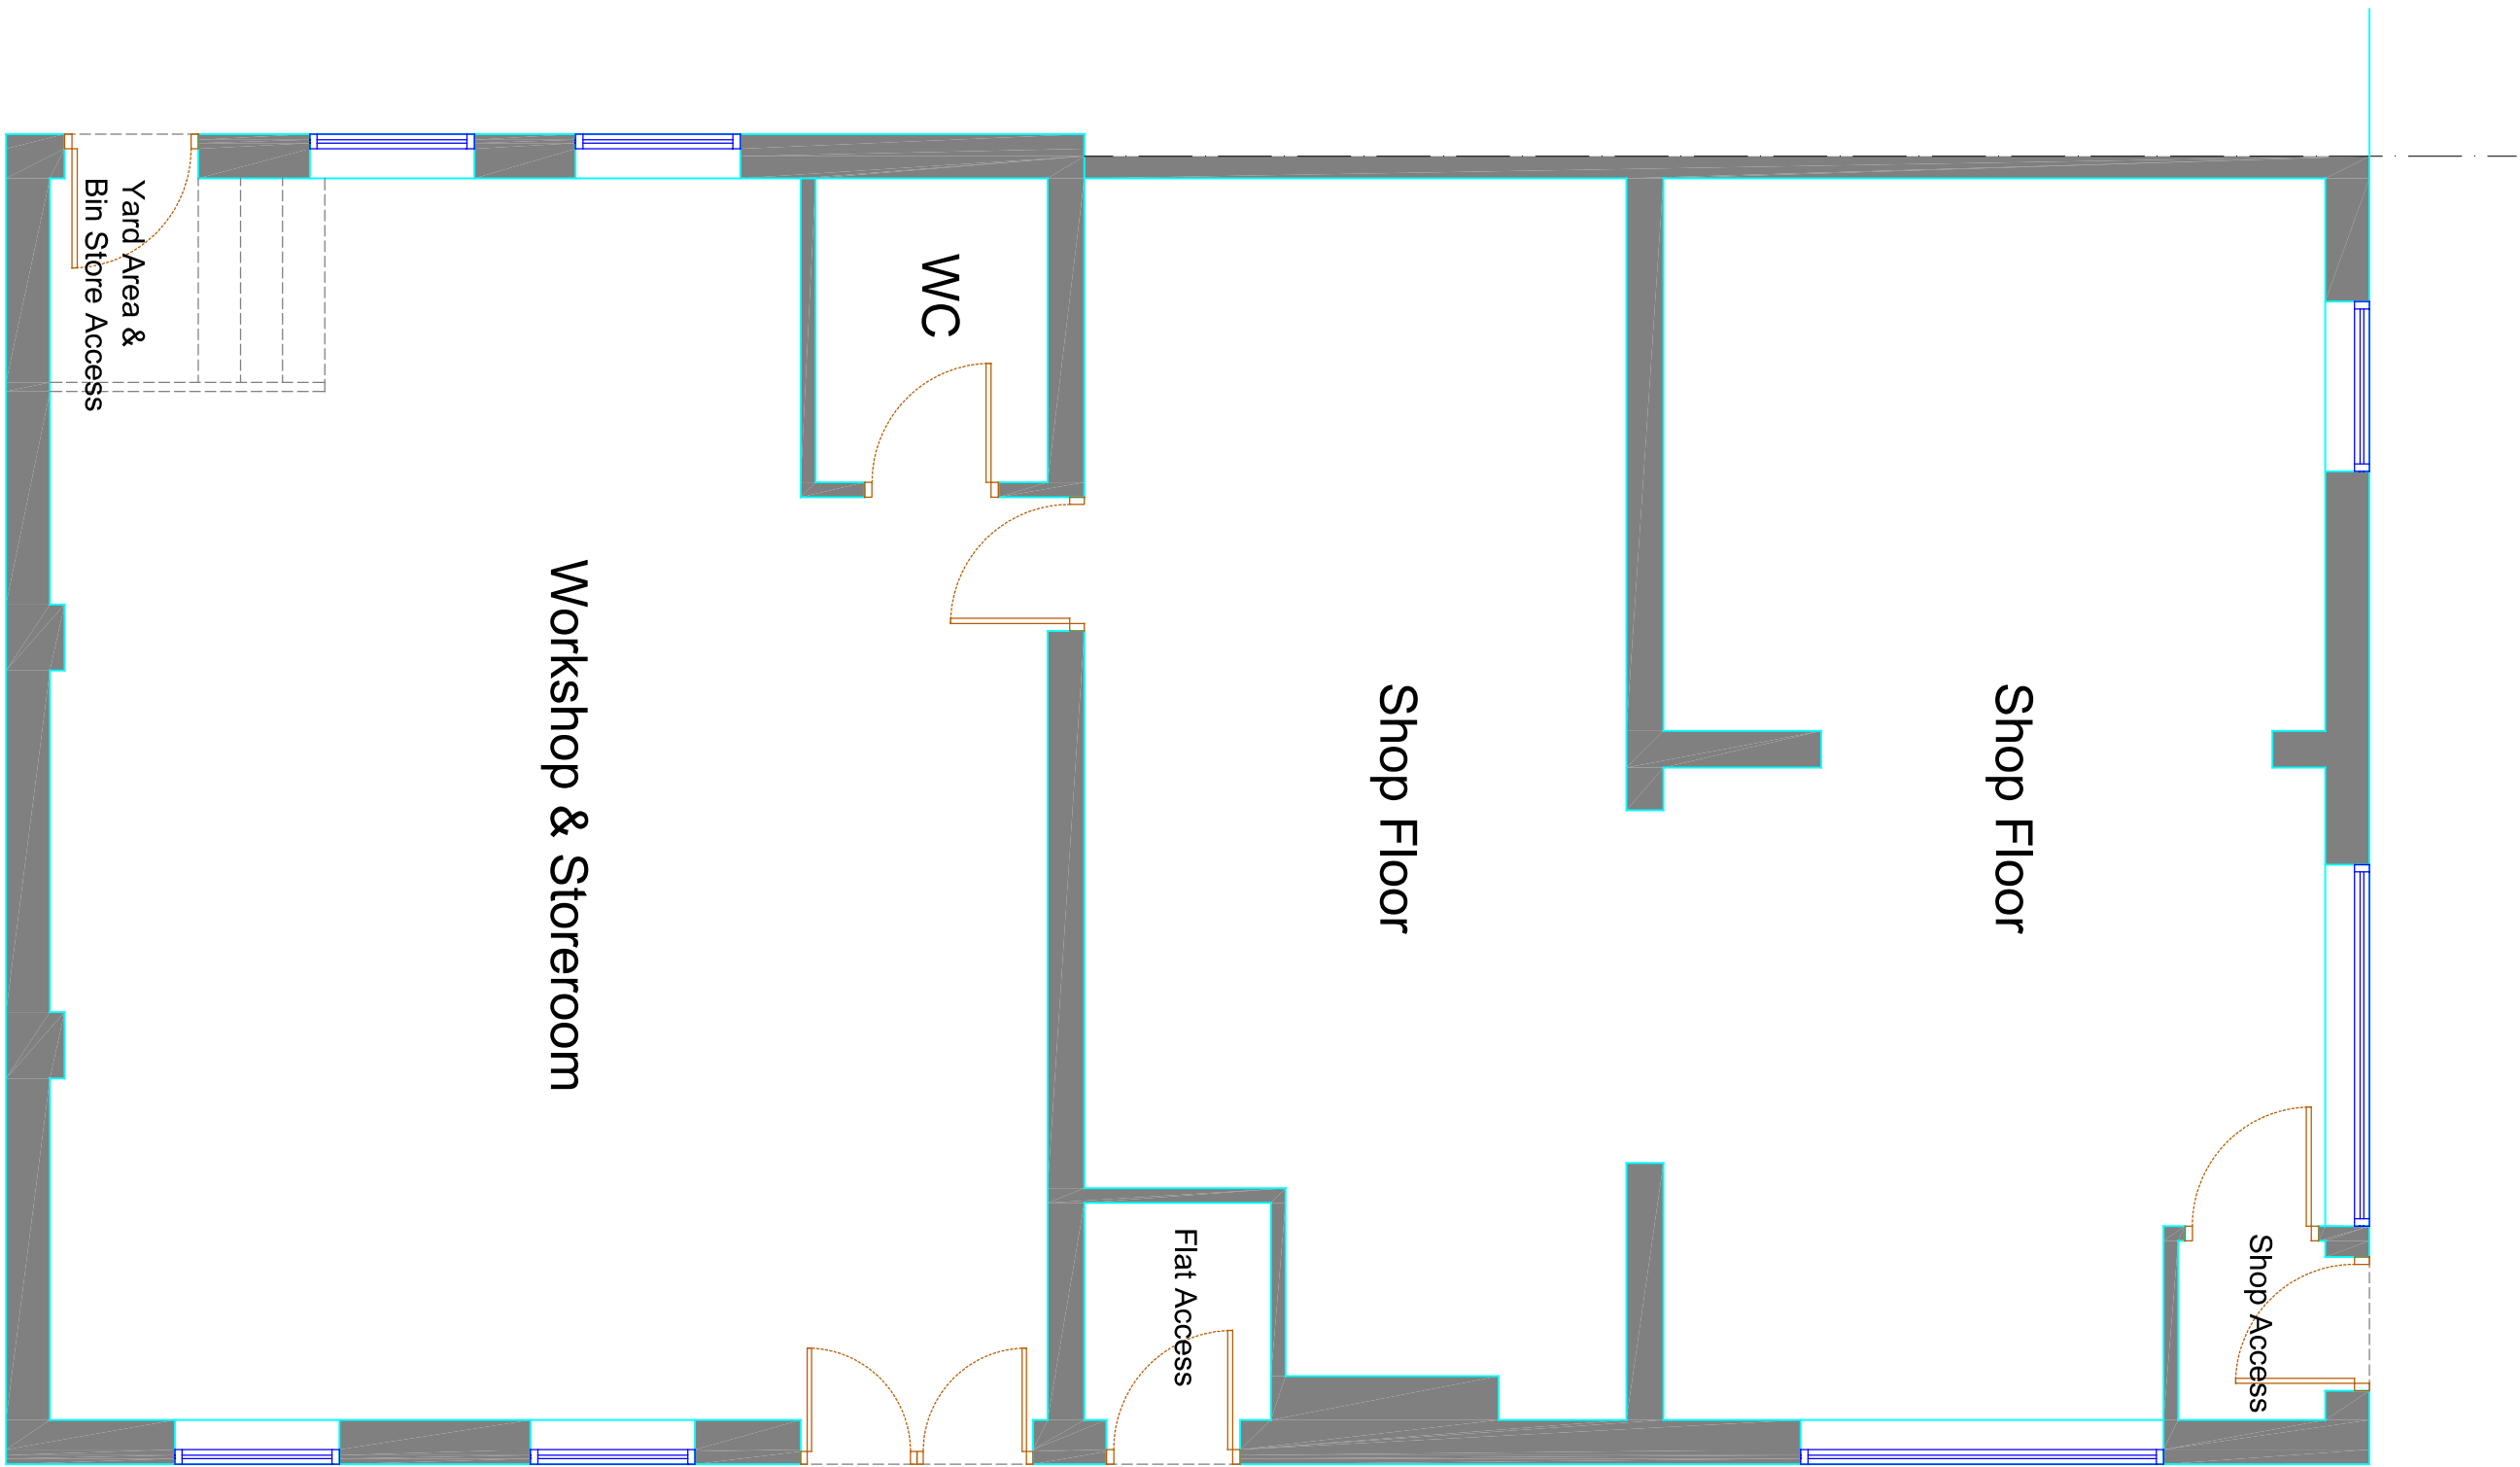
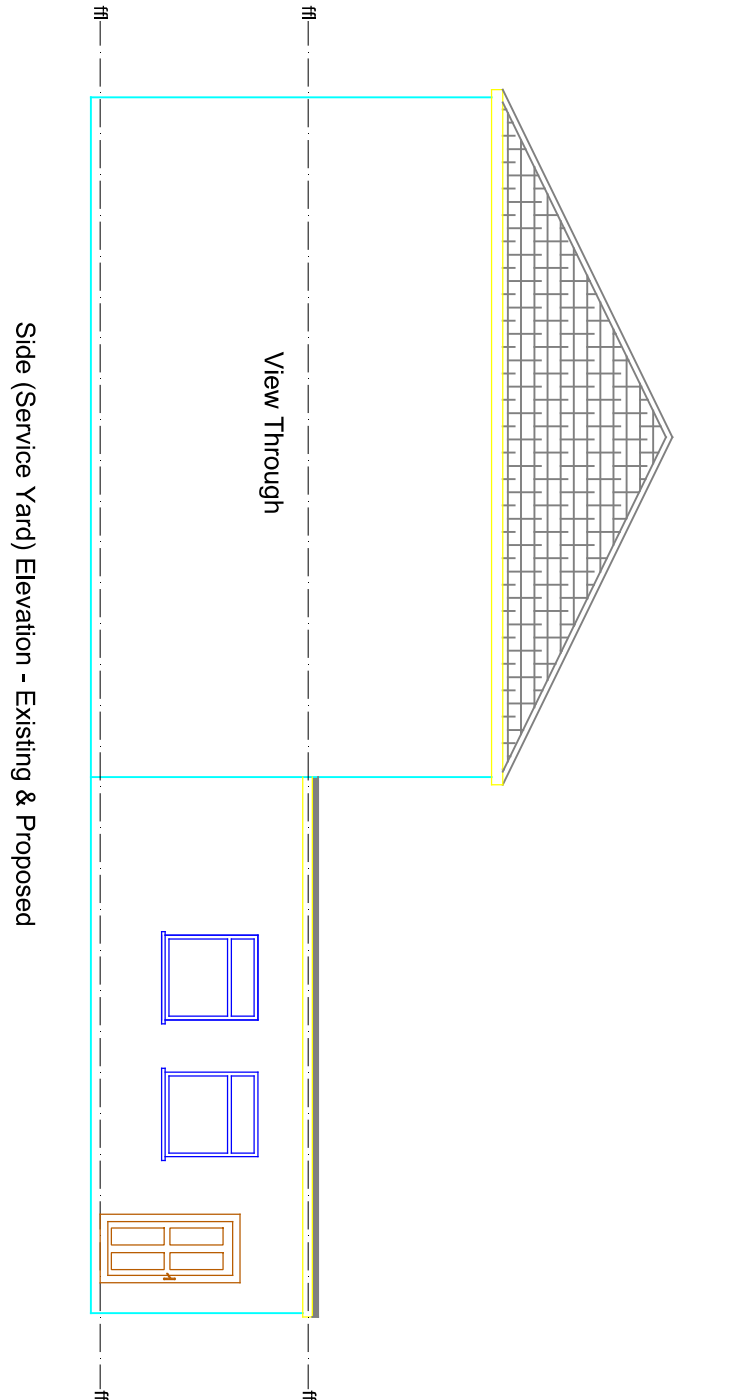
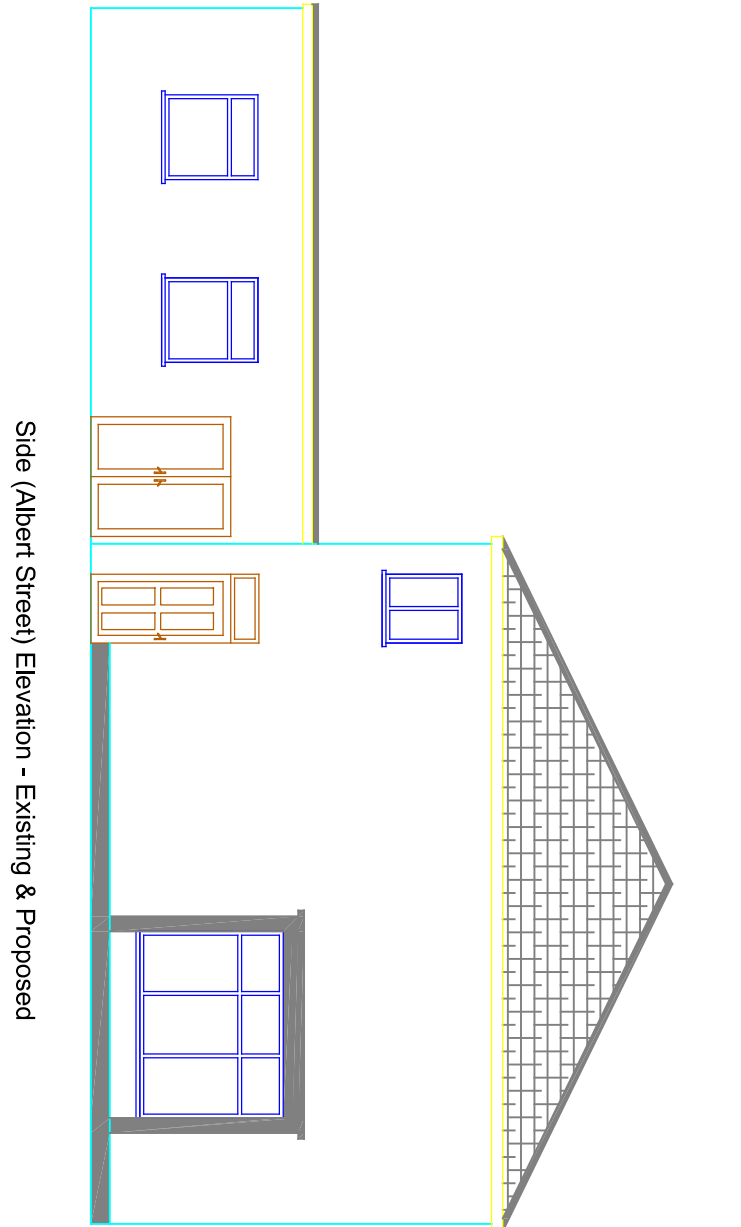
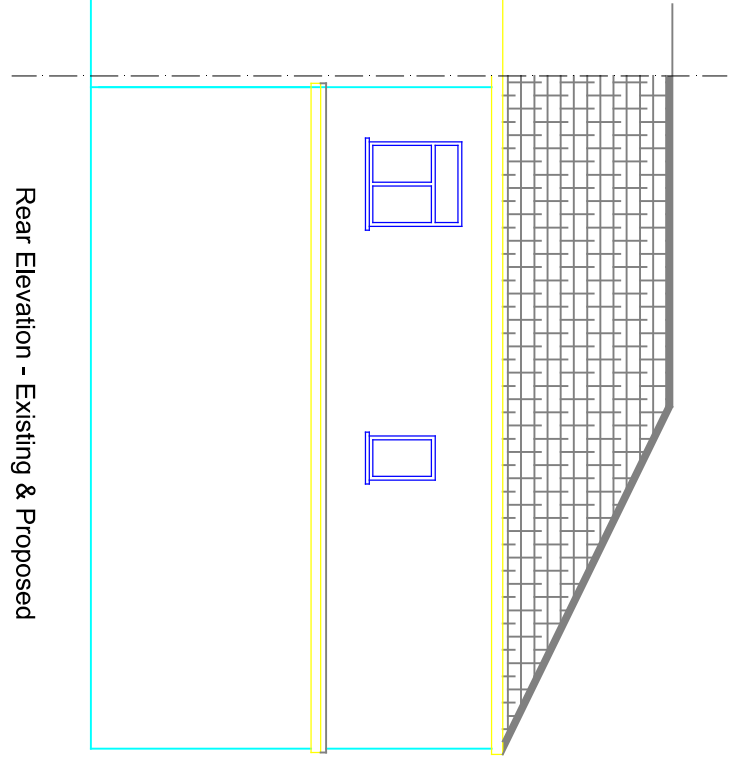
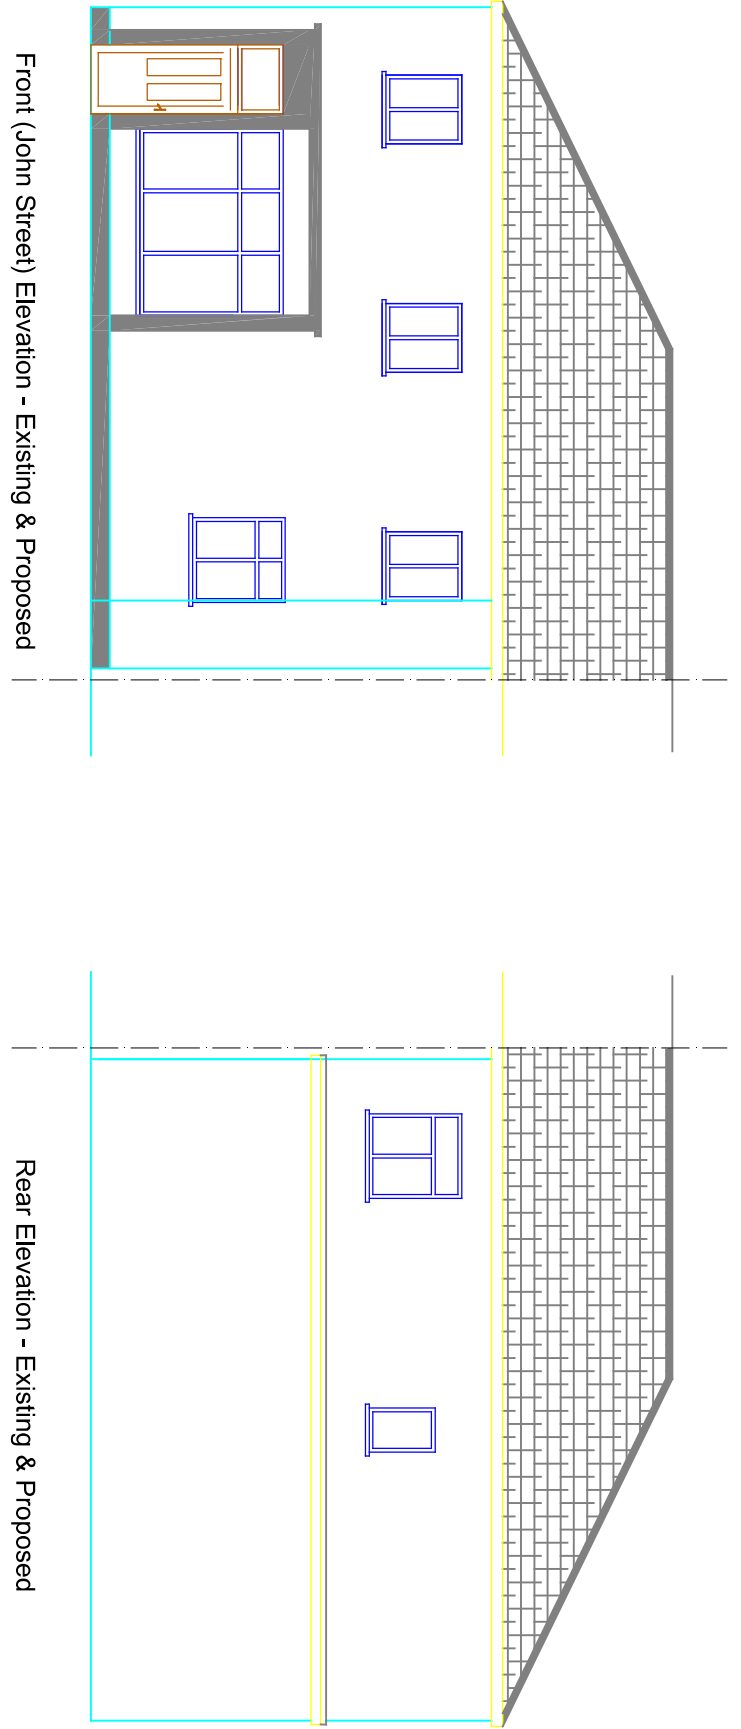


No Customer Floorspace

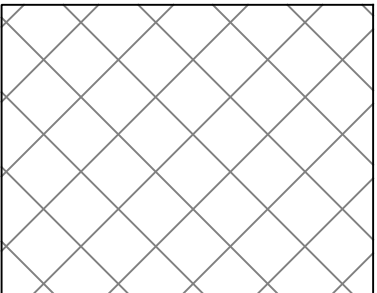

No Customer Floorspace

 

Rev Description Date

Project: CHANGE OF USE OF THE GROUND FLOOR FROM ITS RESTRICTED CLASS E USE TO USE CLASS E(a) RETAIL AT 1 JOHN STREET, BIDDULPH, ST8 6BB

Client: MRS THARMINI VASANTHAKUMAR

Contract No.	Dwg. No.	Revision	Scale	1:50 & 1:100	@ A1
4		By: MCC	Chkd: APRIL 2024		

Drawing Title: EXISTING AND PROPOSED FLOOR PLAN & EXISTING/PROPOSED ELEVATIONS

MAT DESIGN LIMITED
Town Planning & Building Control Consultants
17 BROOKSIDE AVE
ECCLESTON
ST. HELENS
WA10 4RN
Telephone: 07850203448
E-mail: mikedata@bhcyonder.co.uk