

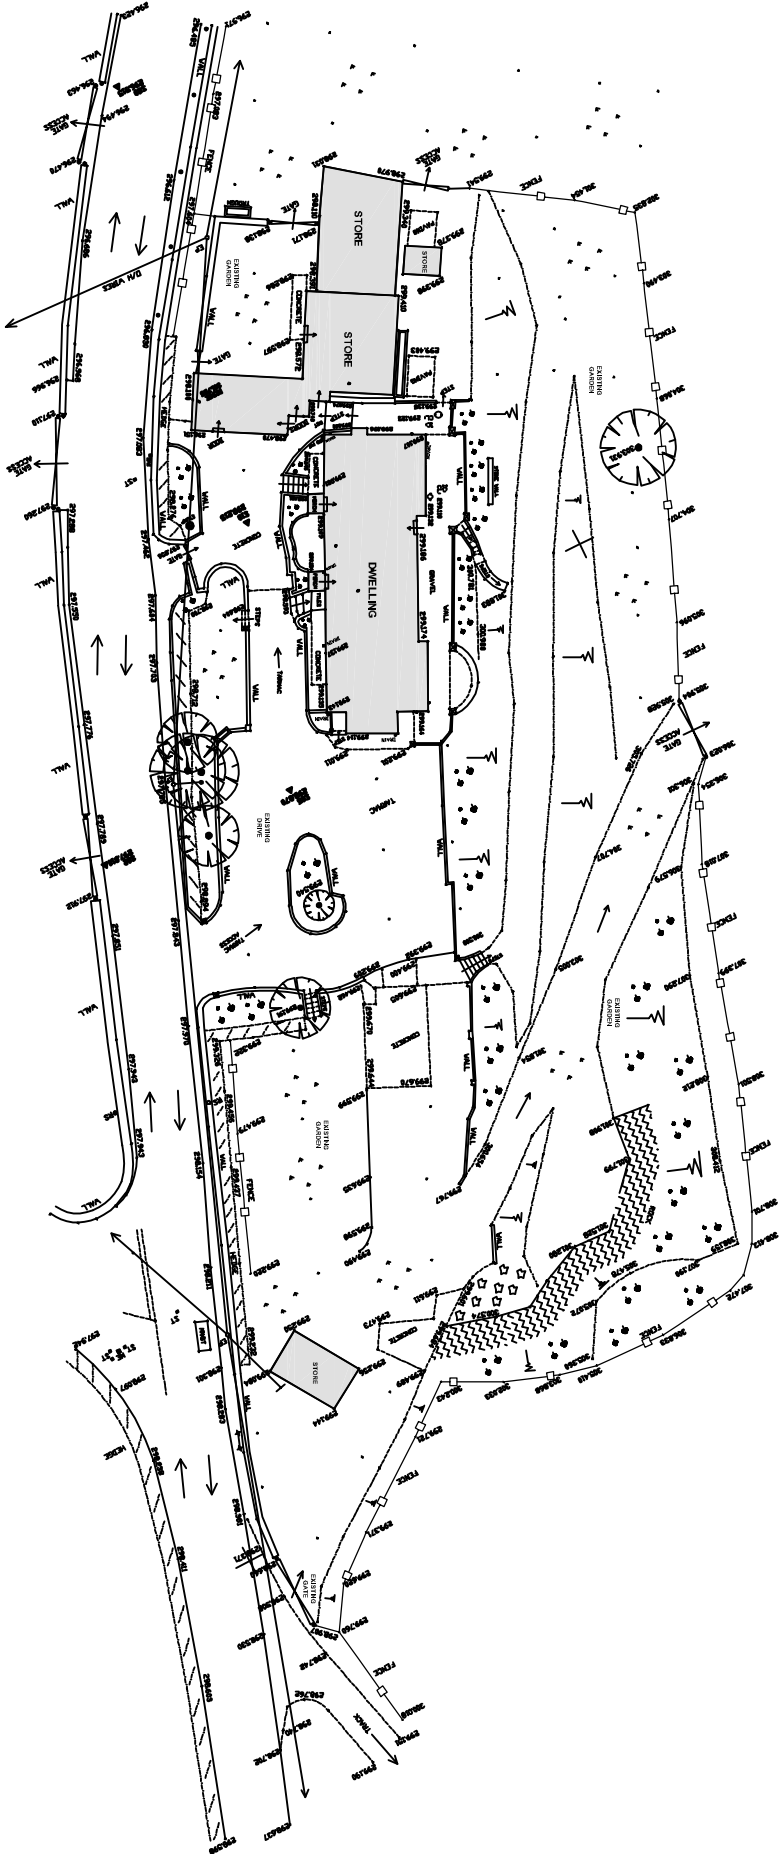


Notes



1. This drawing remains the copyright of the Designer and may not be copied in whole or part without prior written consent;
2. The builder is to familiarise himself and fully understand the drawings before any work commences on site

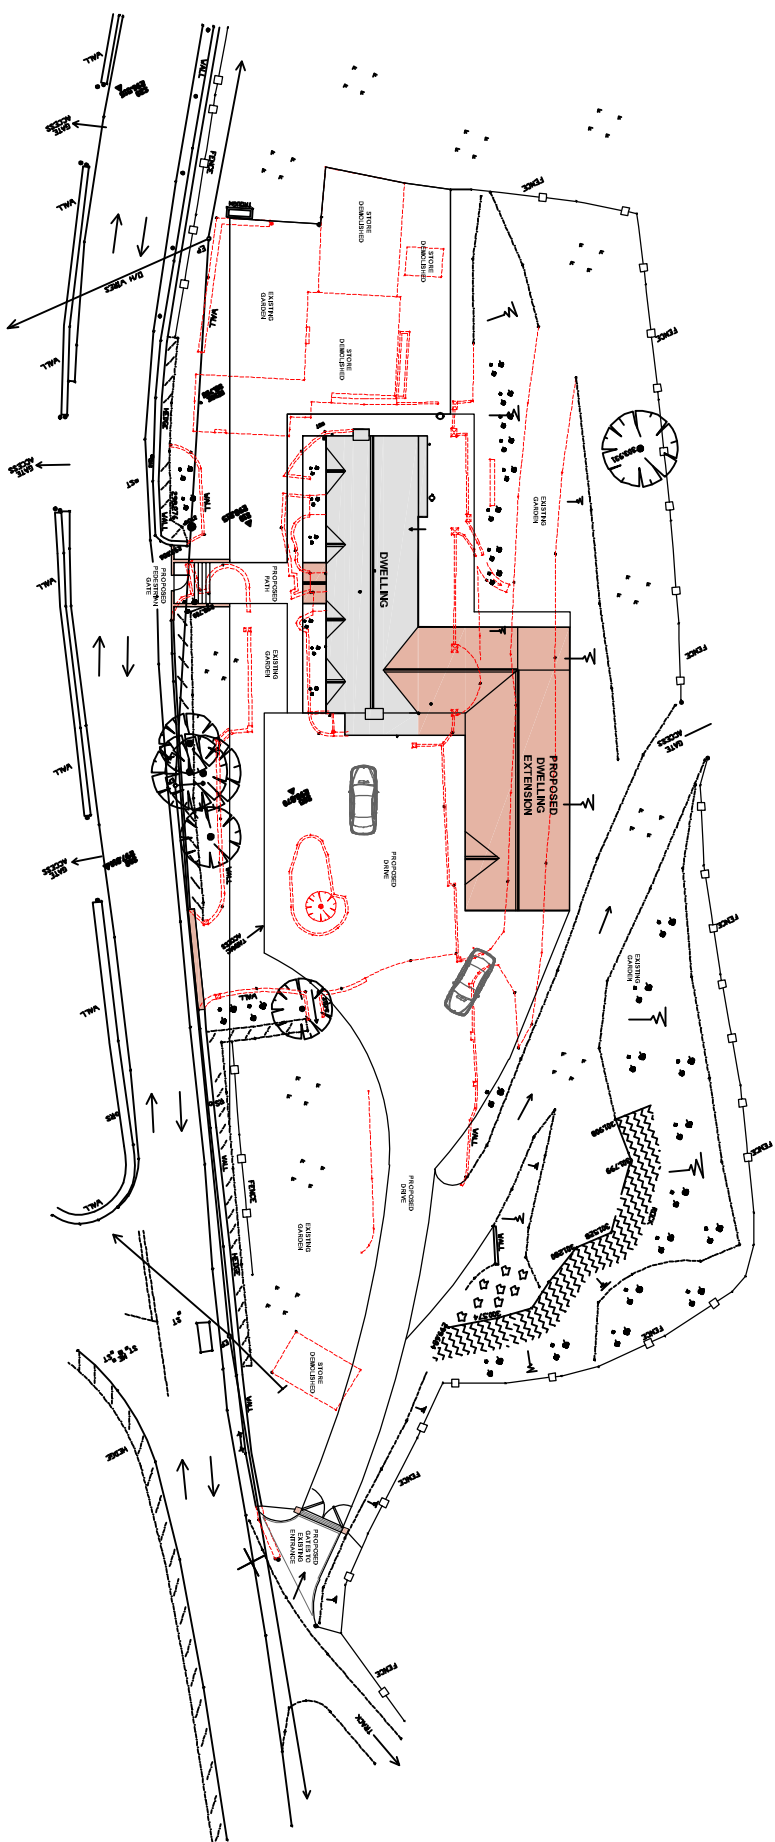


Existing Block Plan 1:500

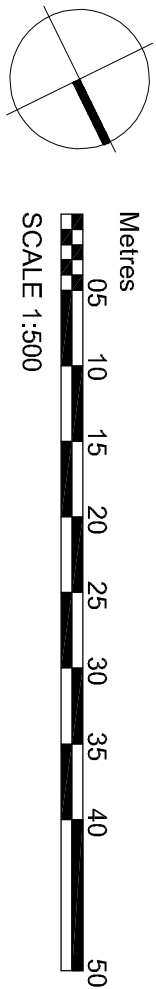

Proposed Block Plan 1:500

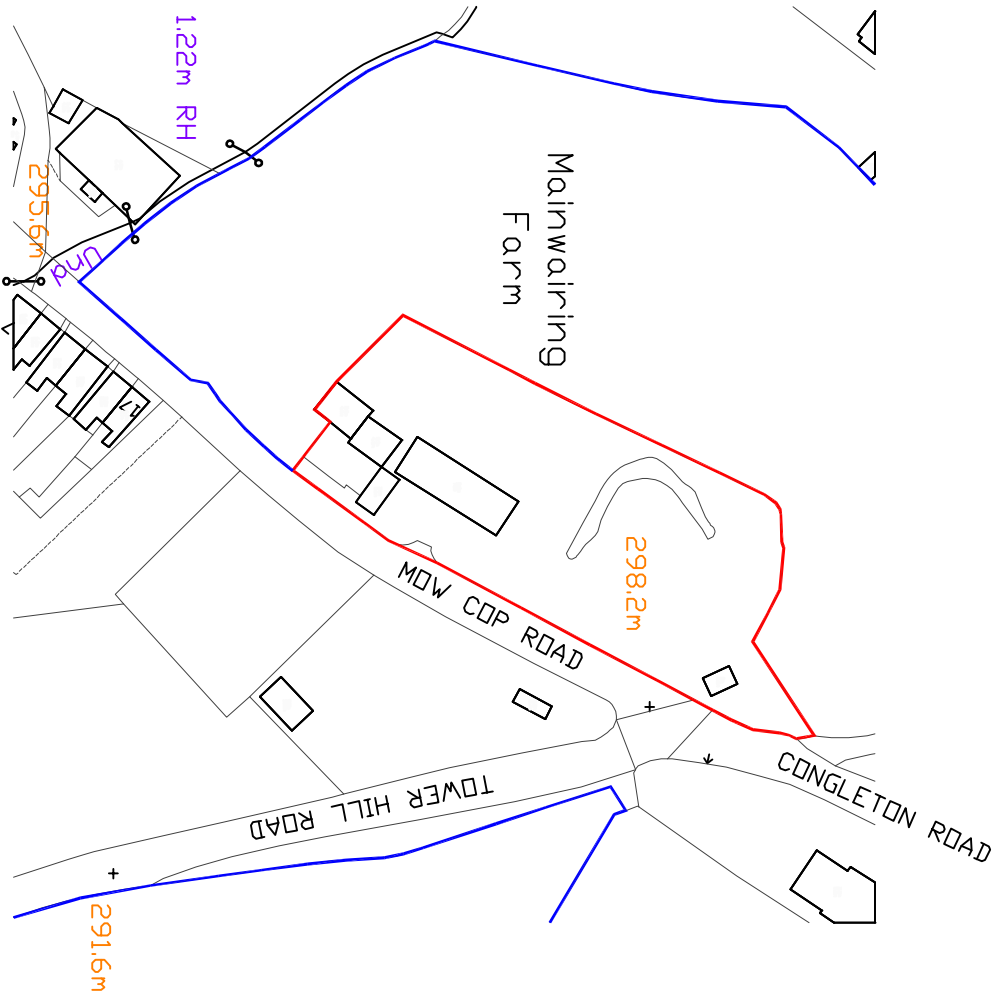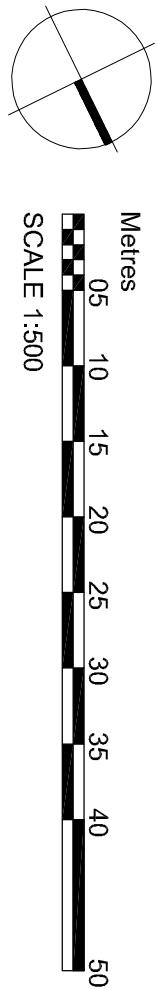

Existing Site Location Plan 1:1250

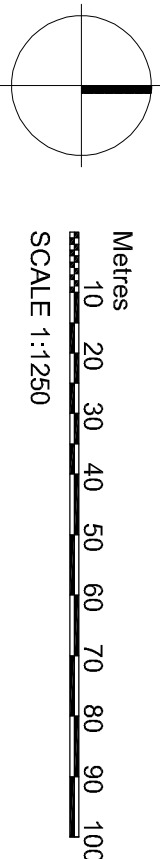

Rev	Date	Drawn	Checked	Description
Client				
Mr and Mrs Roberts		Scale	1:1250 / 500	Paper Size A2
Project		Proposed Dwelling Extension		Date 15.03.24
Drawing Title		Drawn RW	Checked JB	Stage PLANNING
Site Plans		Job Number	Drawing No.	Revision
As Existing / Proposed		21061	1	-

James Bell Architecture Ltd

Rural Architecture & Residential Property
Barn Studio, Lightfoot Green Farm, School Lane, Breerton, Cheshire, CW11 1RT, Tel: 01477 500155, admin@jamesbellarchitecture.com

Proposed Dwelling Extension, Mainwaring Farm