



Notes

1. This drawing remains the copyright of the Designer and may not be copied in whole or part without prior written consent.
2. The builder is to familiarise himself and fully understand the drawings before any work commences on site

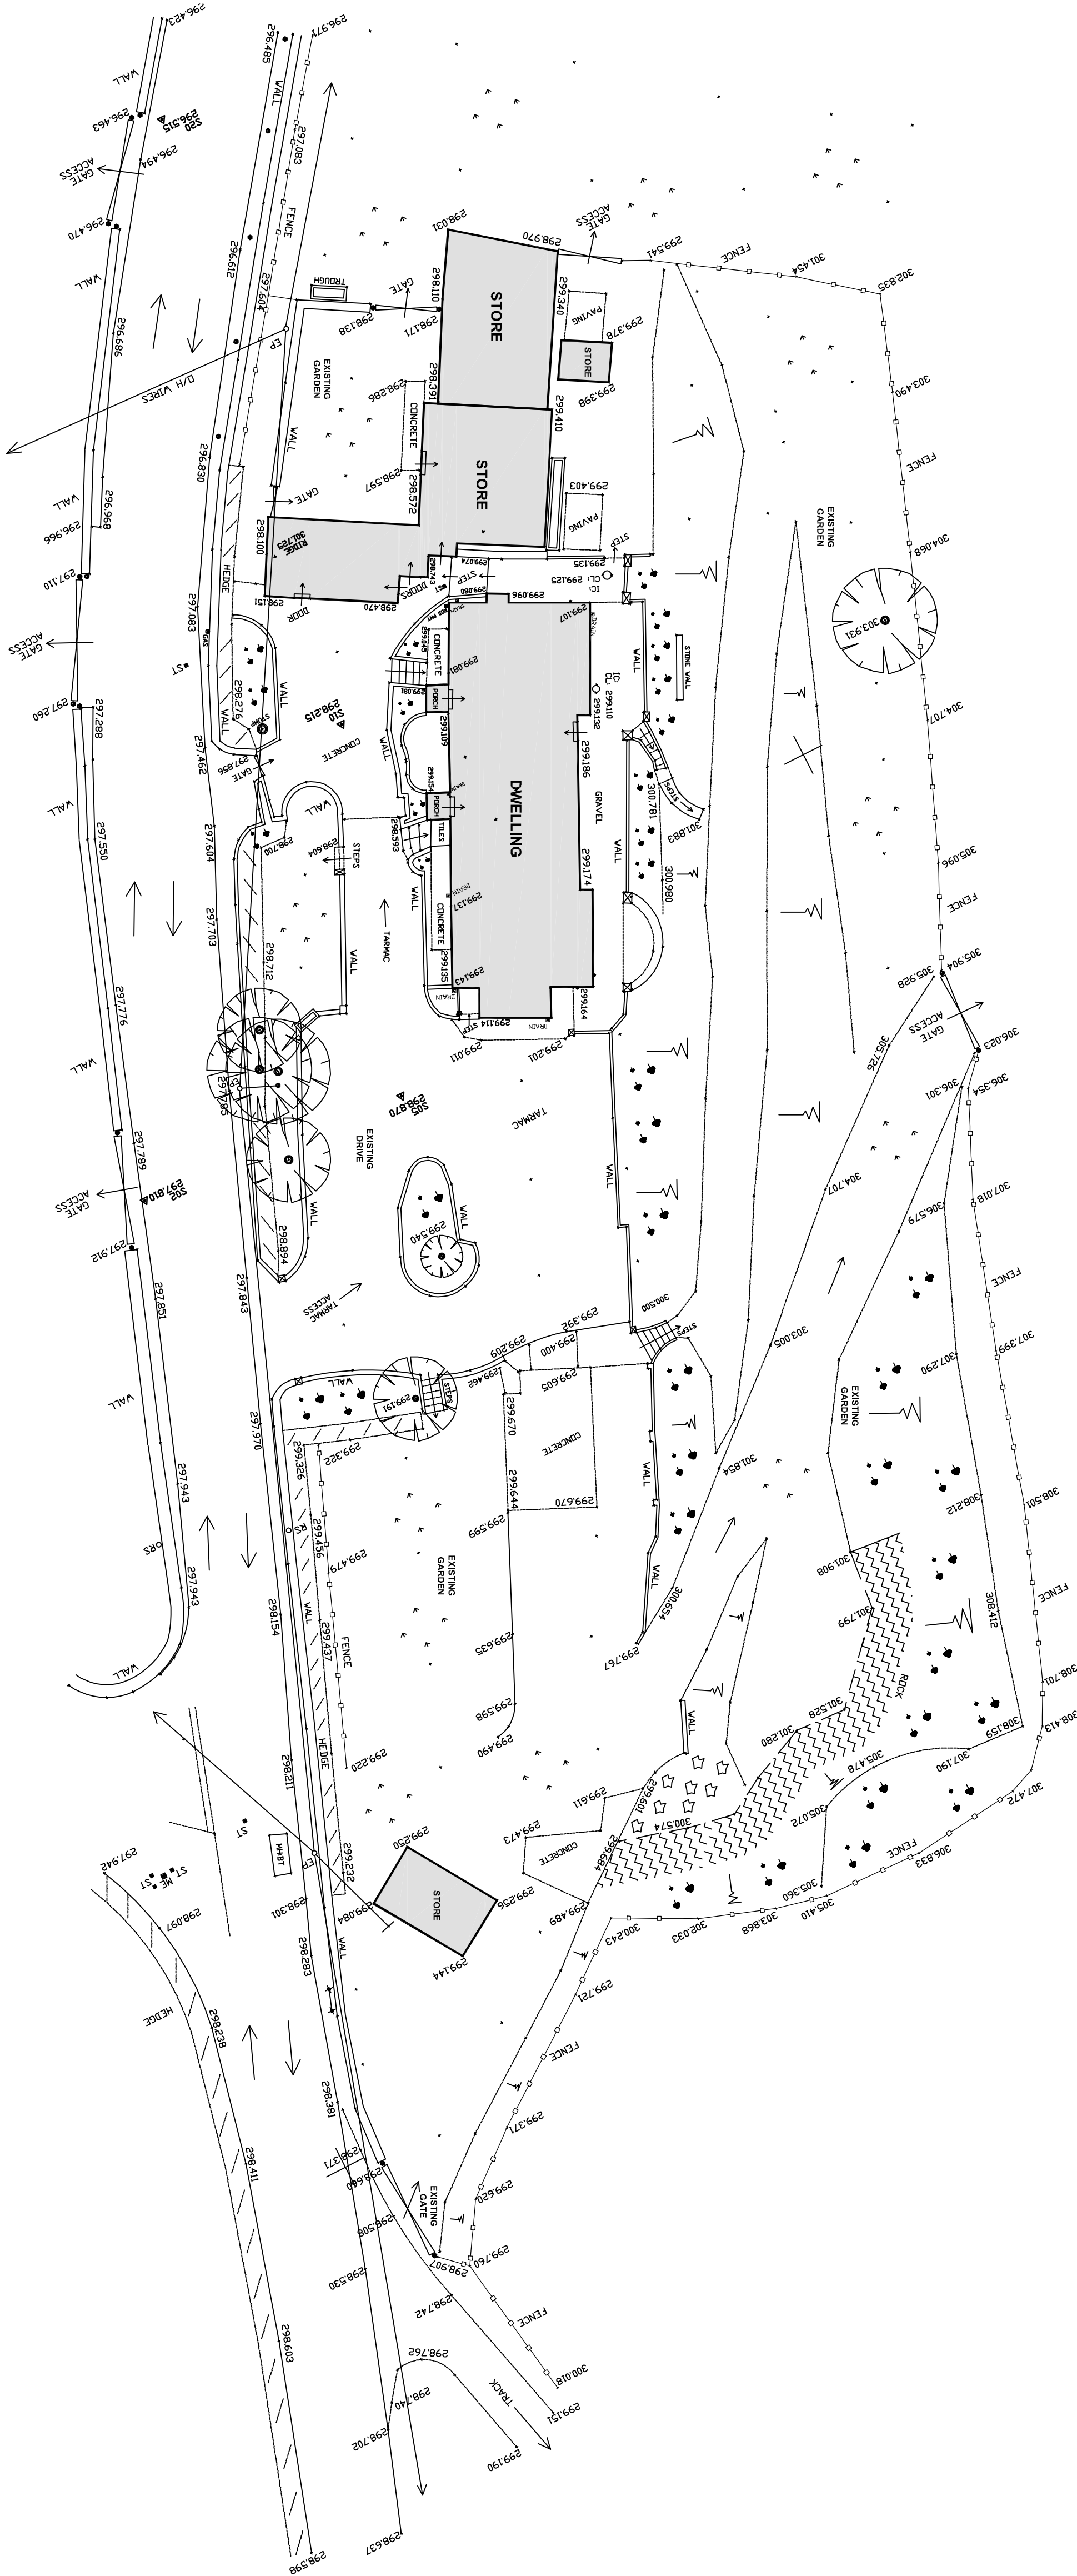

Existing Site Plan 1:200

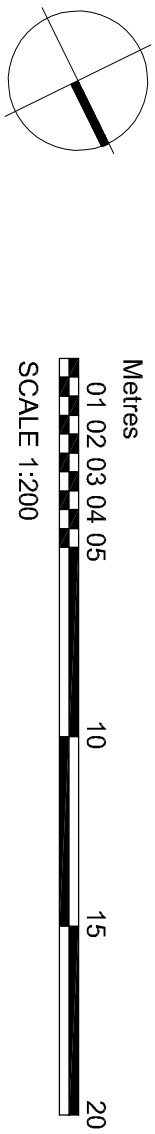

Proposed Dwelling Extension, Mainwaring Farm

Rev	Date	Drawn	Checked	Description

Client	Scale	Paper Size	Date
Mr and Mrs Roberts	1:200	A1	15.03.24

Project	Drawn	Checked	Stage
Proposed Dwelling Extension	RW	JB	PLANNING

Drawing Title	Job Number	Drawing No.	Revision
Site Plan	21061	2	-

James Bell Architecture Ltd

Rural Architecture & Residential Property
Barn Studio, Lightfoot Green Farm, School Lane, Brarston, Creaship, CV11 1RT, Tel: 01477 500155, admin@jamesbellarchitecture.com