



Notes

1. This drawing remains the copyright of the Designer and may not be copied in whole or part without prior written consent.
2. The builder is to familiarise himself and fully understand the drawings before any work commences on site

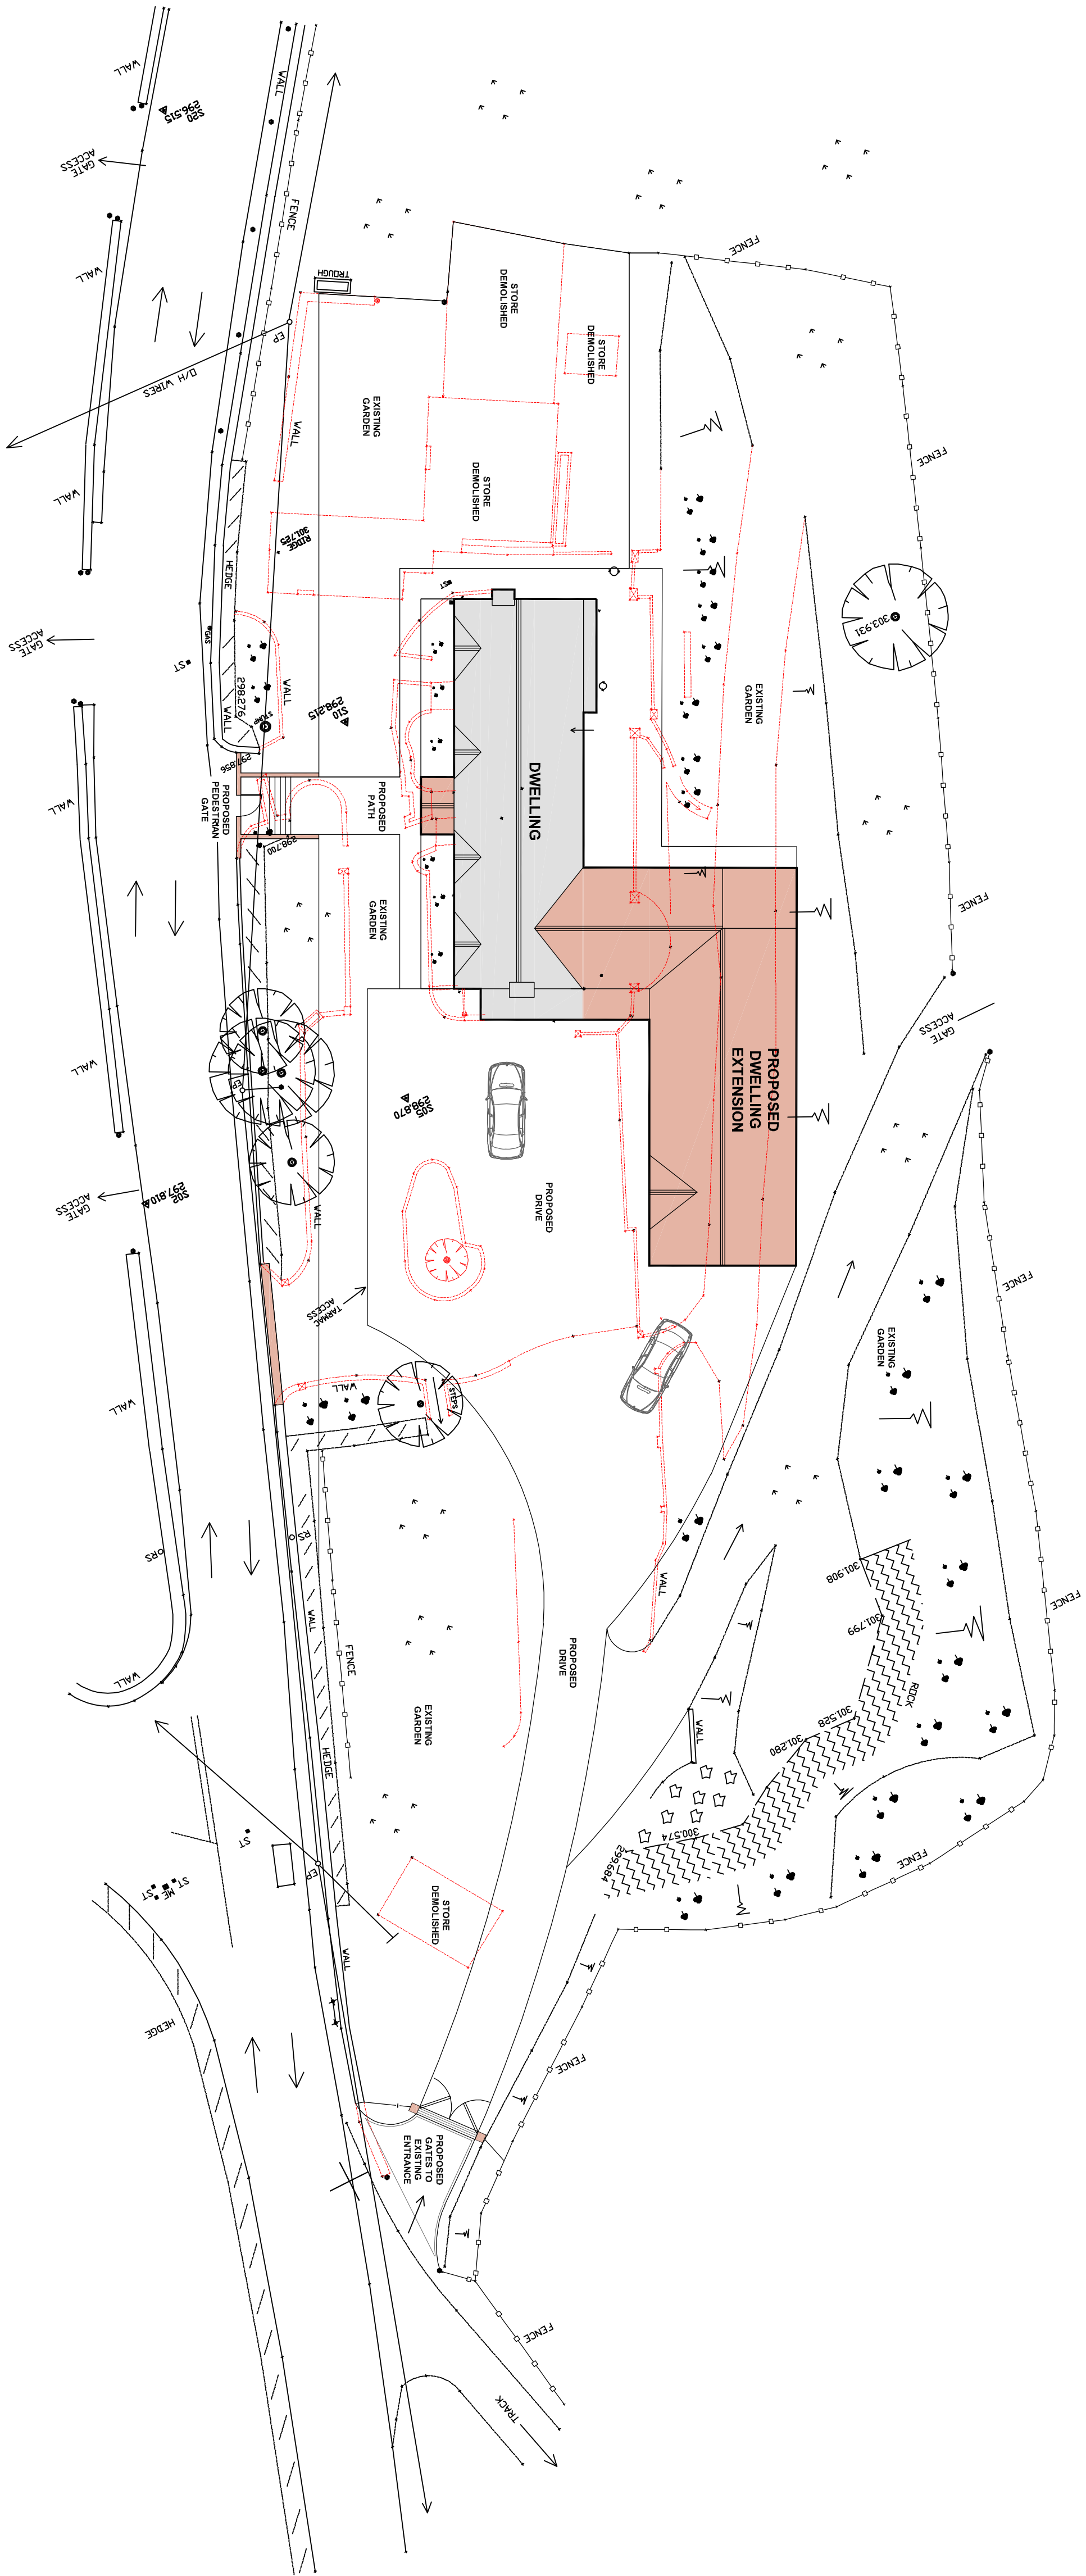

Proposed Site Plan 1:200

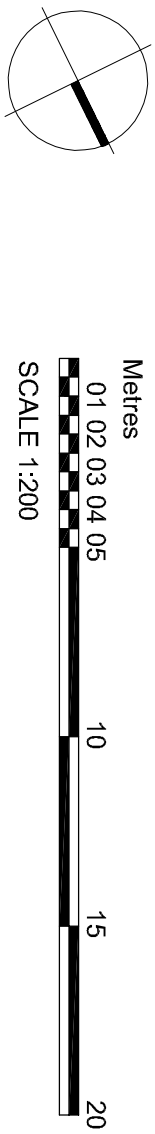

Proposed Dwelling Extension, Mainwaring Farm

Rev	Date	Drawn	Checked	Description
-----	------	-------	---------	-------------

Client		Scale	Paper Size		Date
Mr and Mrs Roberts		1:200	A1		15.03.24
Project		Drawn	Checked	Stage	
Proposed Dwelling Extension		RW	JB	PLANNING	

Drawing Title		Job Number	Drawing No.	Revision
Site Plan		21061	3	-
As Proposed				

James Bell Architecture Ltd

Rural Architecture & Residential Property
Barn Studio, Lightfoot Green Farm, School Lane, Brearley, Cresslie, CV11 1RT, Tel: 01477 500155, admin@jamesbellarchitecture.com