



Notes


- 1. This drawing remains the copyright of the Designer and may not be copied in whole or part without prior written consent;
- 2. The builder is to familiarise himself and fully understand the drawings before any work commences on site

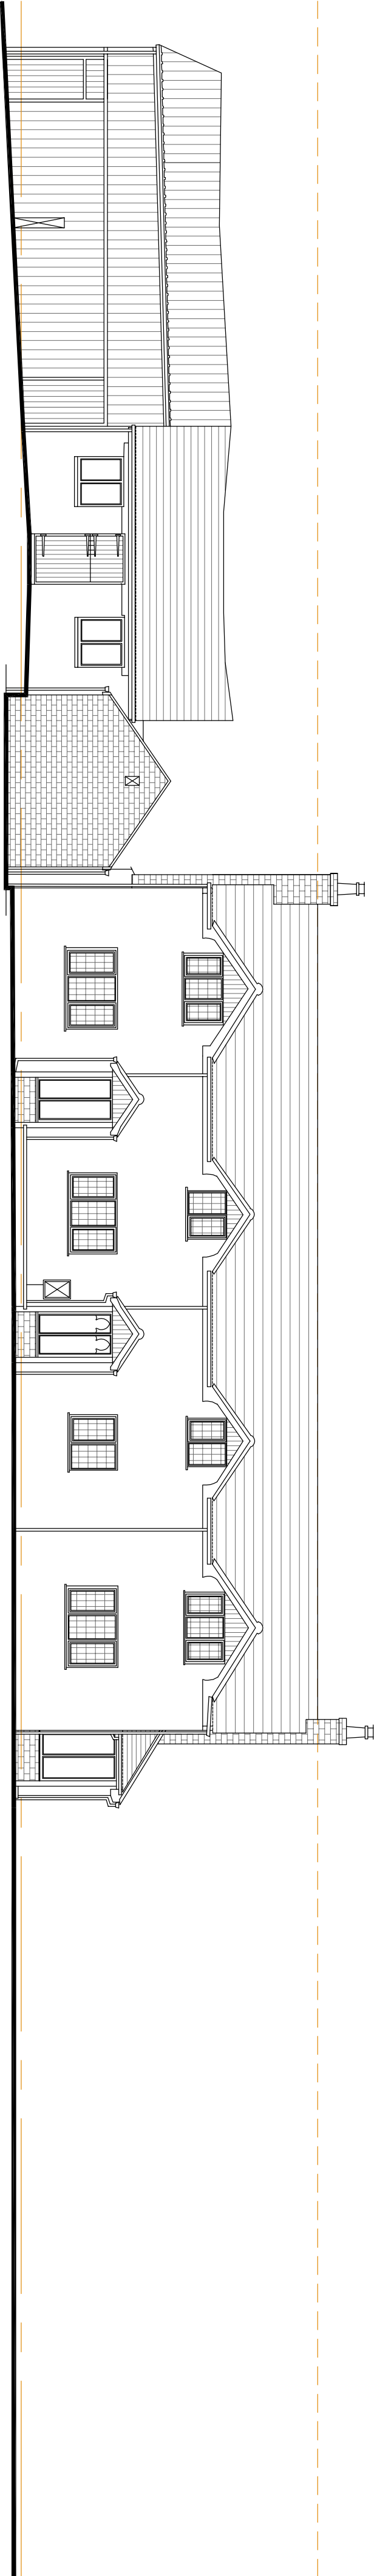


Existing Front Elevation 1:100

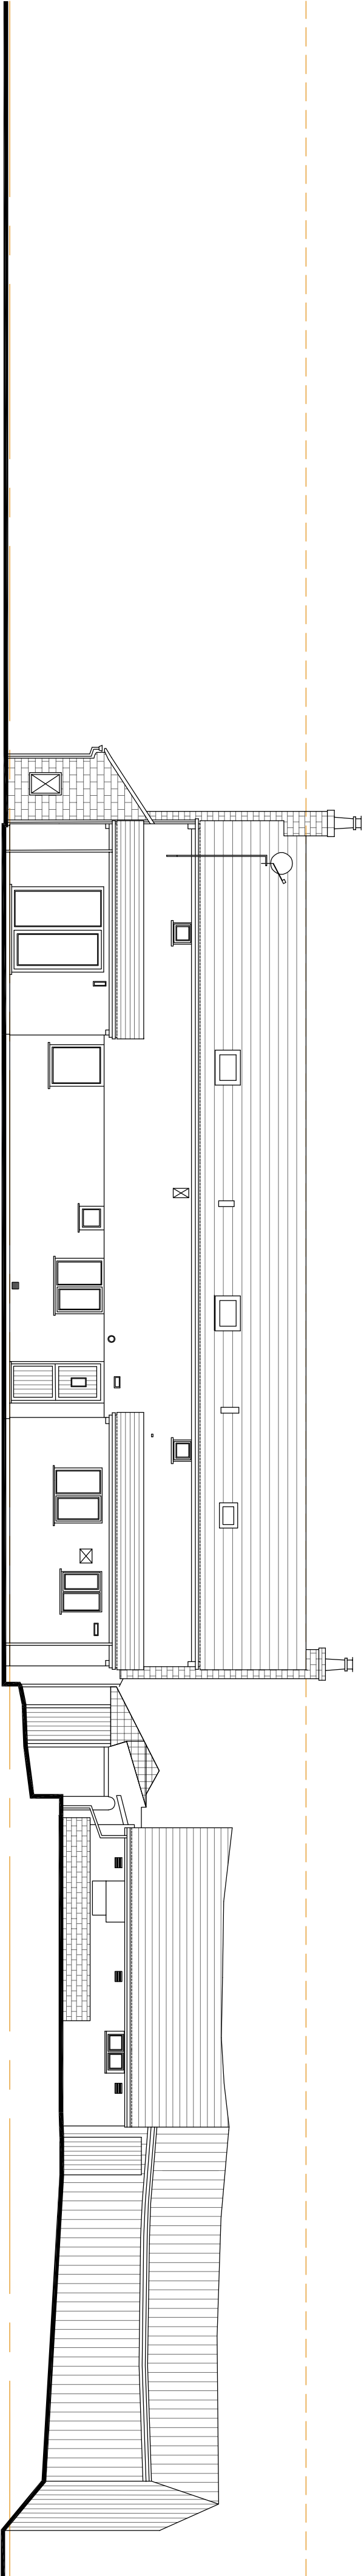


Existing Rear Elevation 1:100

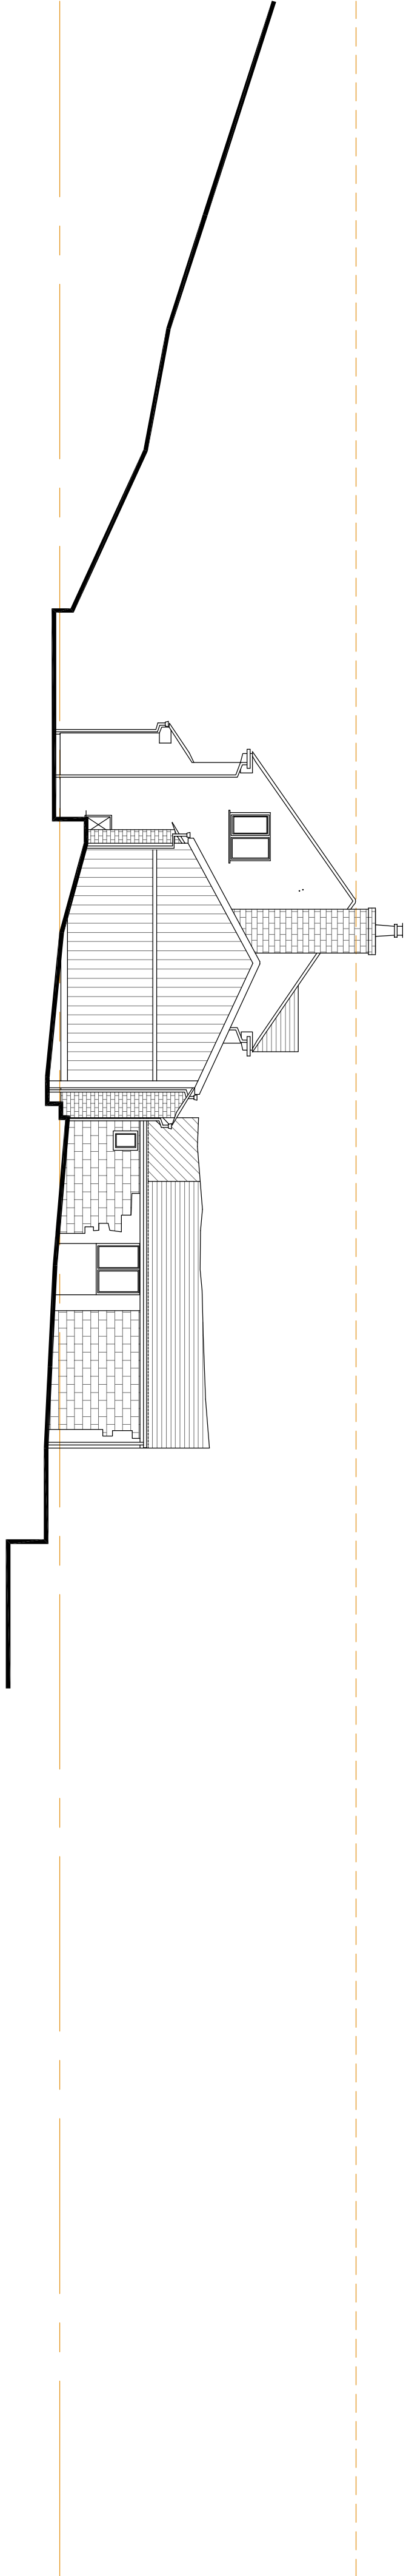

Existing Side Elevation 1:100

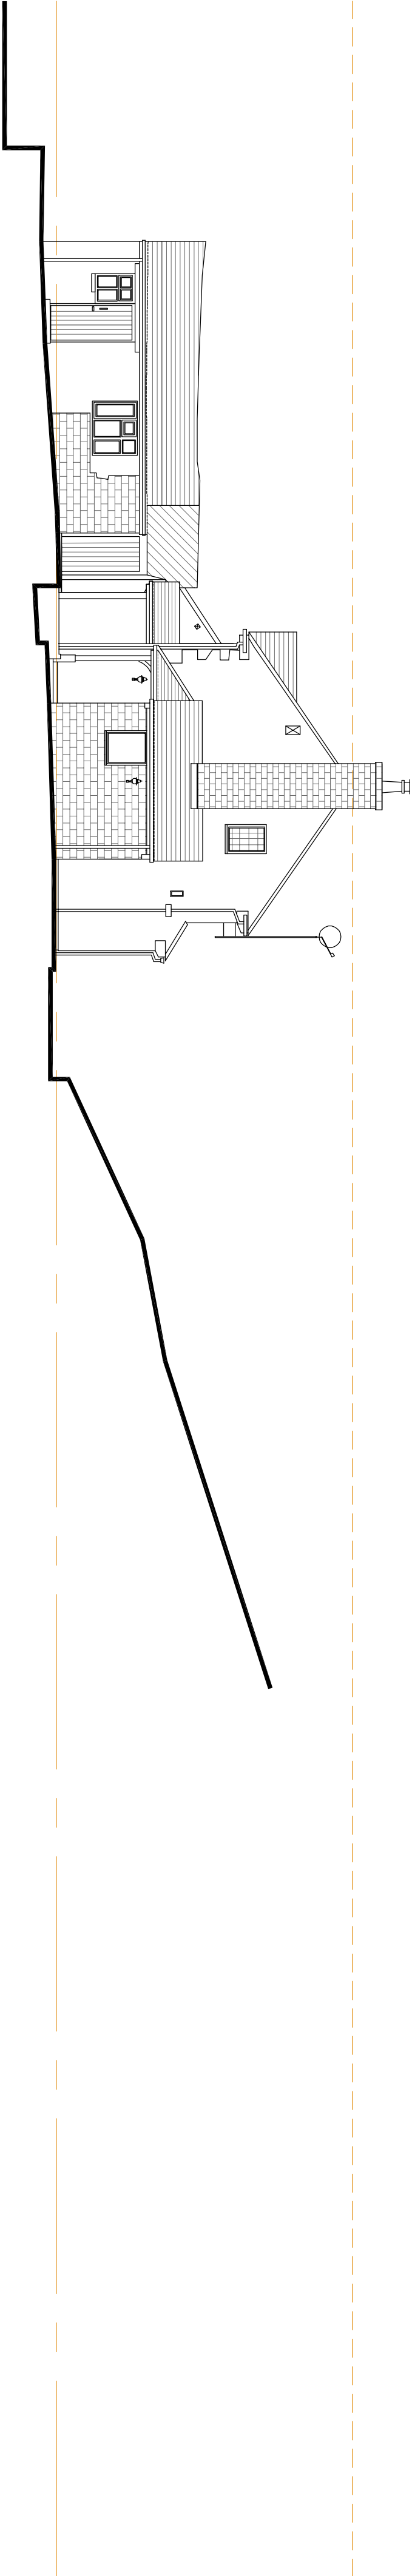

Existing Side Elevation 1:100

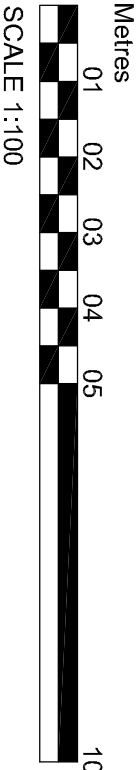

Proposed Dwelling Extension, Mainwaring Farm

Rev	Date	Drawn	Checked	Description
Client				
Mr and Mrs Roberts	1:100	Scale	A1	Paper Size
Project				
Proposed Dwelling Extension	Drawn	Checked	Stage	Date
	RW	JB	PLANNING	17.02.23
Drawing Title				
Elevations	Job Number	Drawing No.	Revision	
As Existing	21061	4	-	

James Bell Architecture Ltd

Rural Architecture & Residential Property
Barn Studio, Lightfoot Green Farm, School Lane, Breaston, Cheshire, CV11 1RT, Tel: 01477 500155, admin@jamesbellarchitecture.com