



Notes



- 1. This drawing remains the copyright of the Designer and may not be copied in whole or part without prior written consent.
- 2. The builder is to familiarise himself and fully understand the drawings before any work commences on site

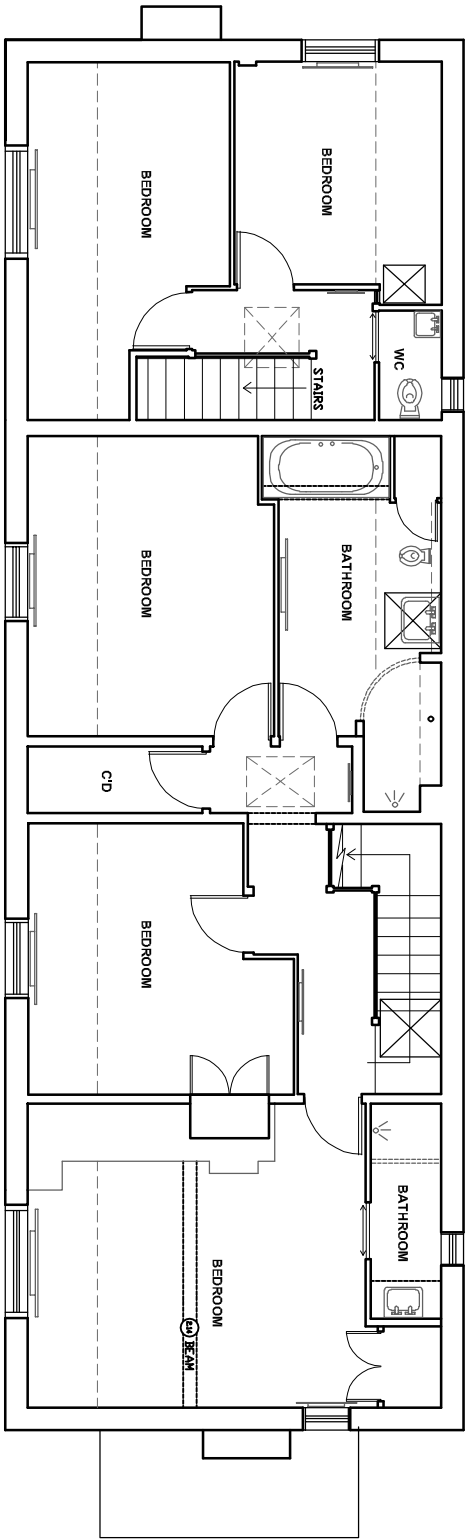

Existing First Floor Plan 1:100

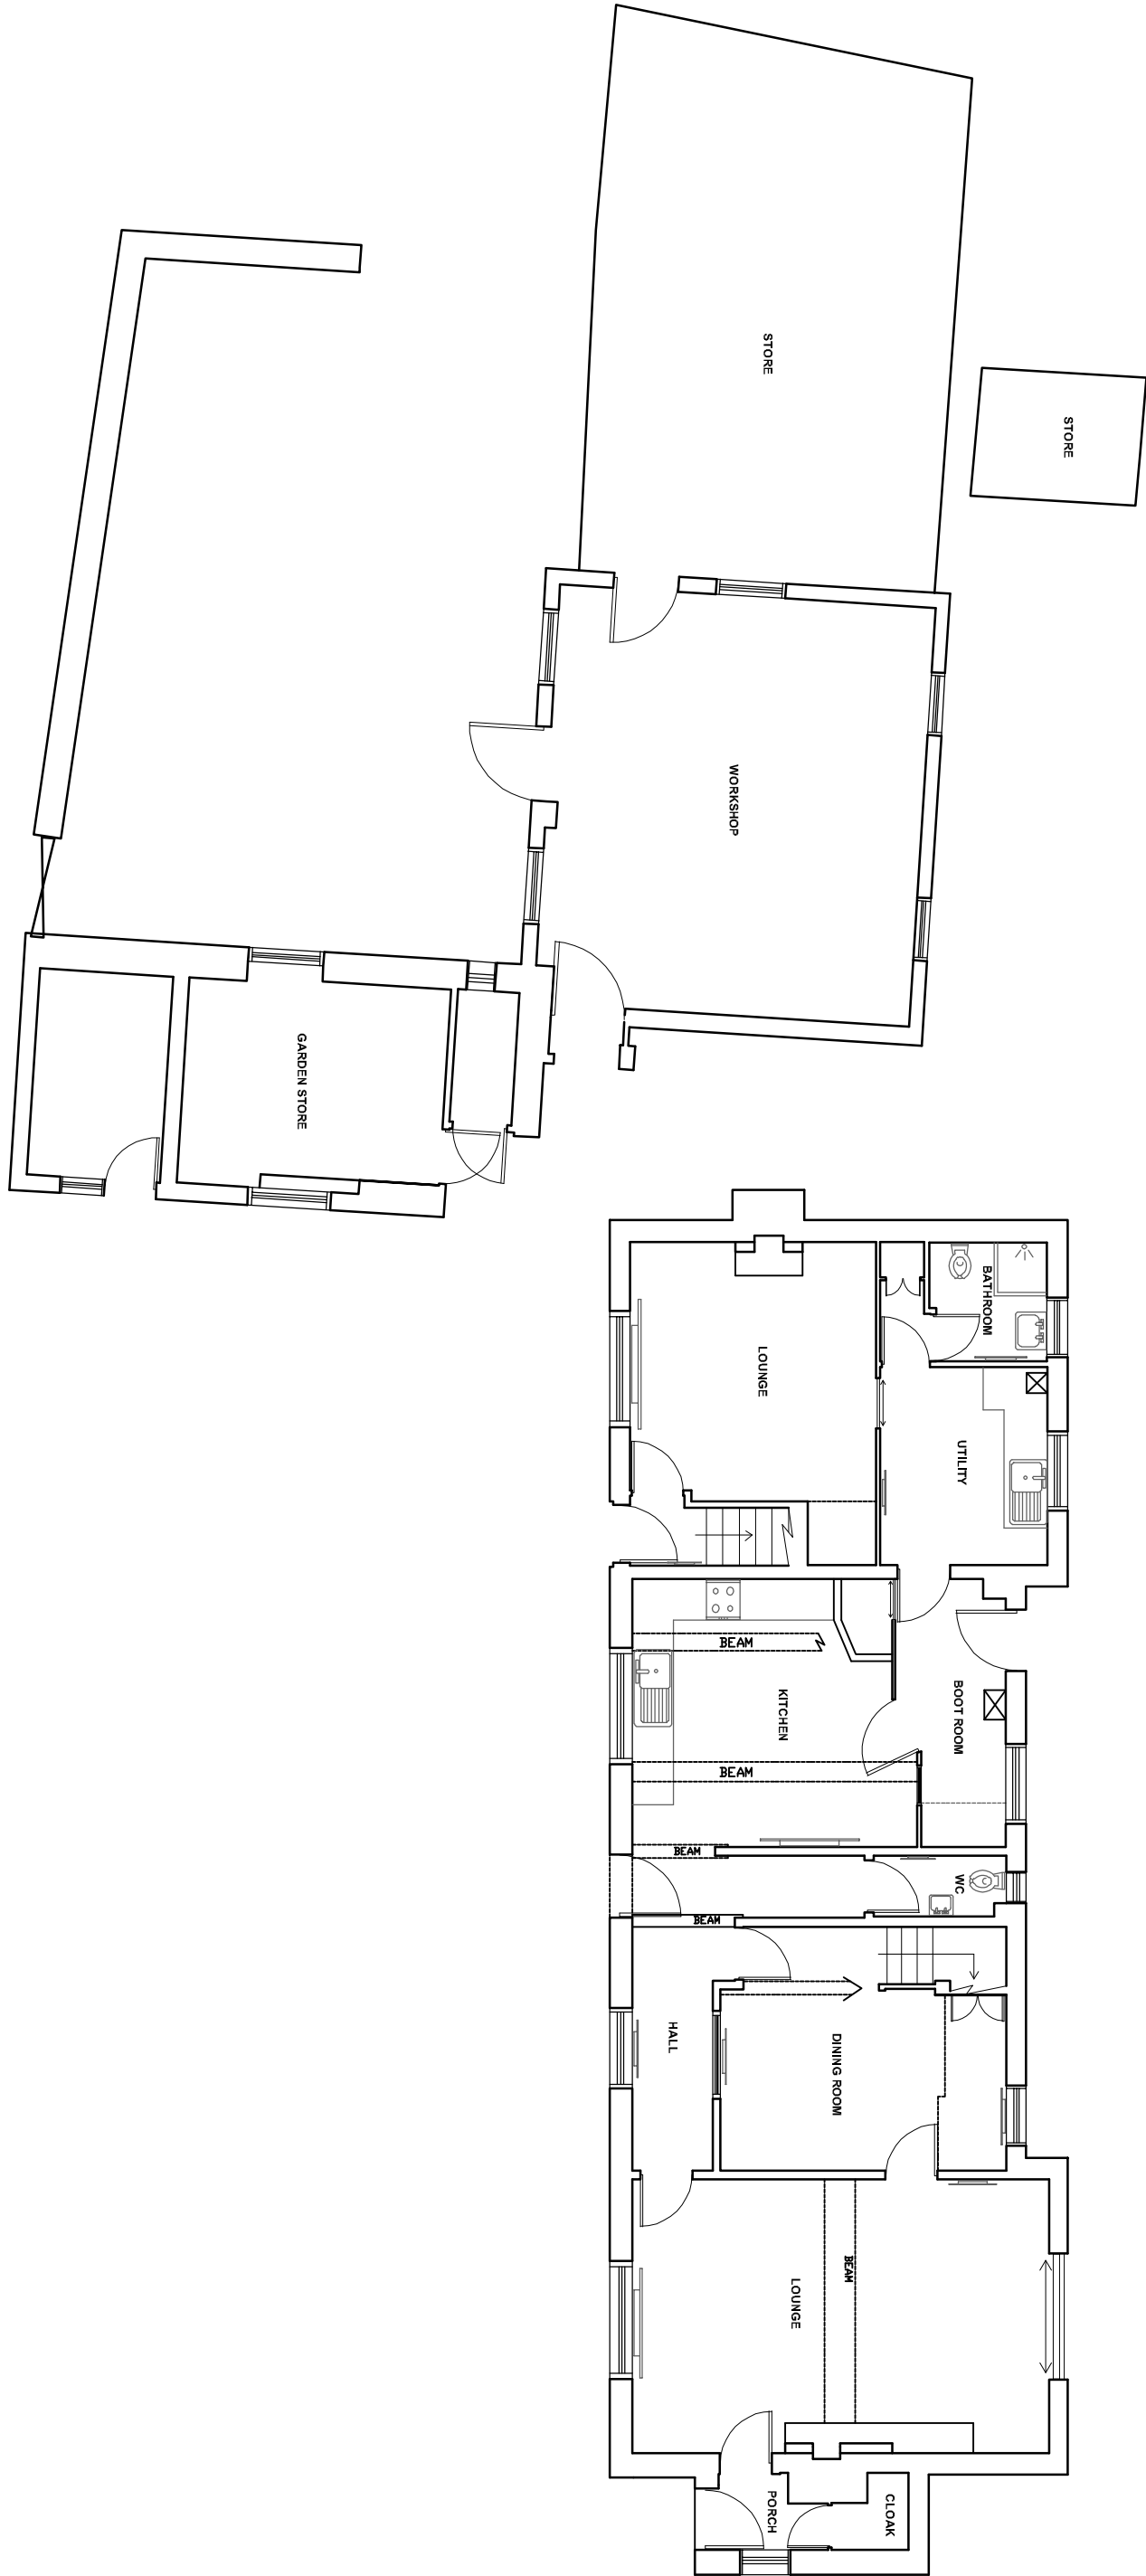

Existing Ground Floor Plan 1:100

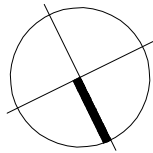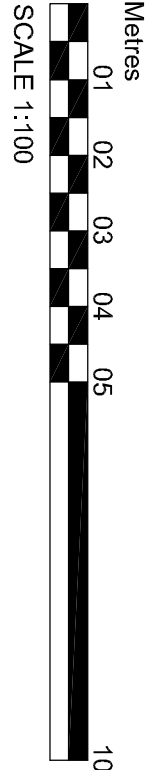

Rev	Date	Drawn	Checked	Description
Client				
Mr and Mrs Roberts		Scale	Paper Size	Date
		1:100	A1	17.02.23

Project				
Proposed Dwelling Extension		Drawn	Checked	Stage
		RW	JB	PLANNING

Drawing Title				
Plans		Job Number	Drawing No.	Revision
		21061	6	-

As Existing

James Bell Architecture Ltd

Rural Architecture & Residential Property
Barn Studio, Lightfoot Green Farm, School Lane, Brevedon, Cheshire, CV11 1RT, Tel: 01477 500155, admin@jamesbellarchitecture.com