



Notes



- 1. This drawing remains the copyright of the Designer and may not be copied in whole or part without prior written consent;
- 2. The builder is to familiarise himself and fully understand the drawings before any work commences on site

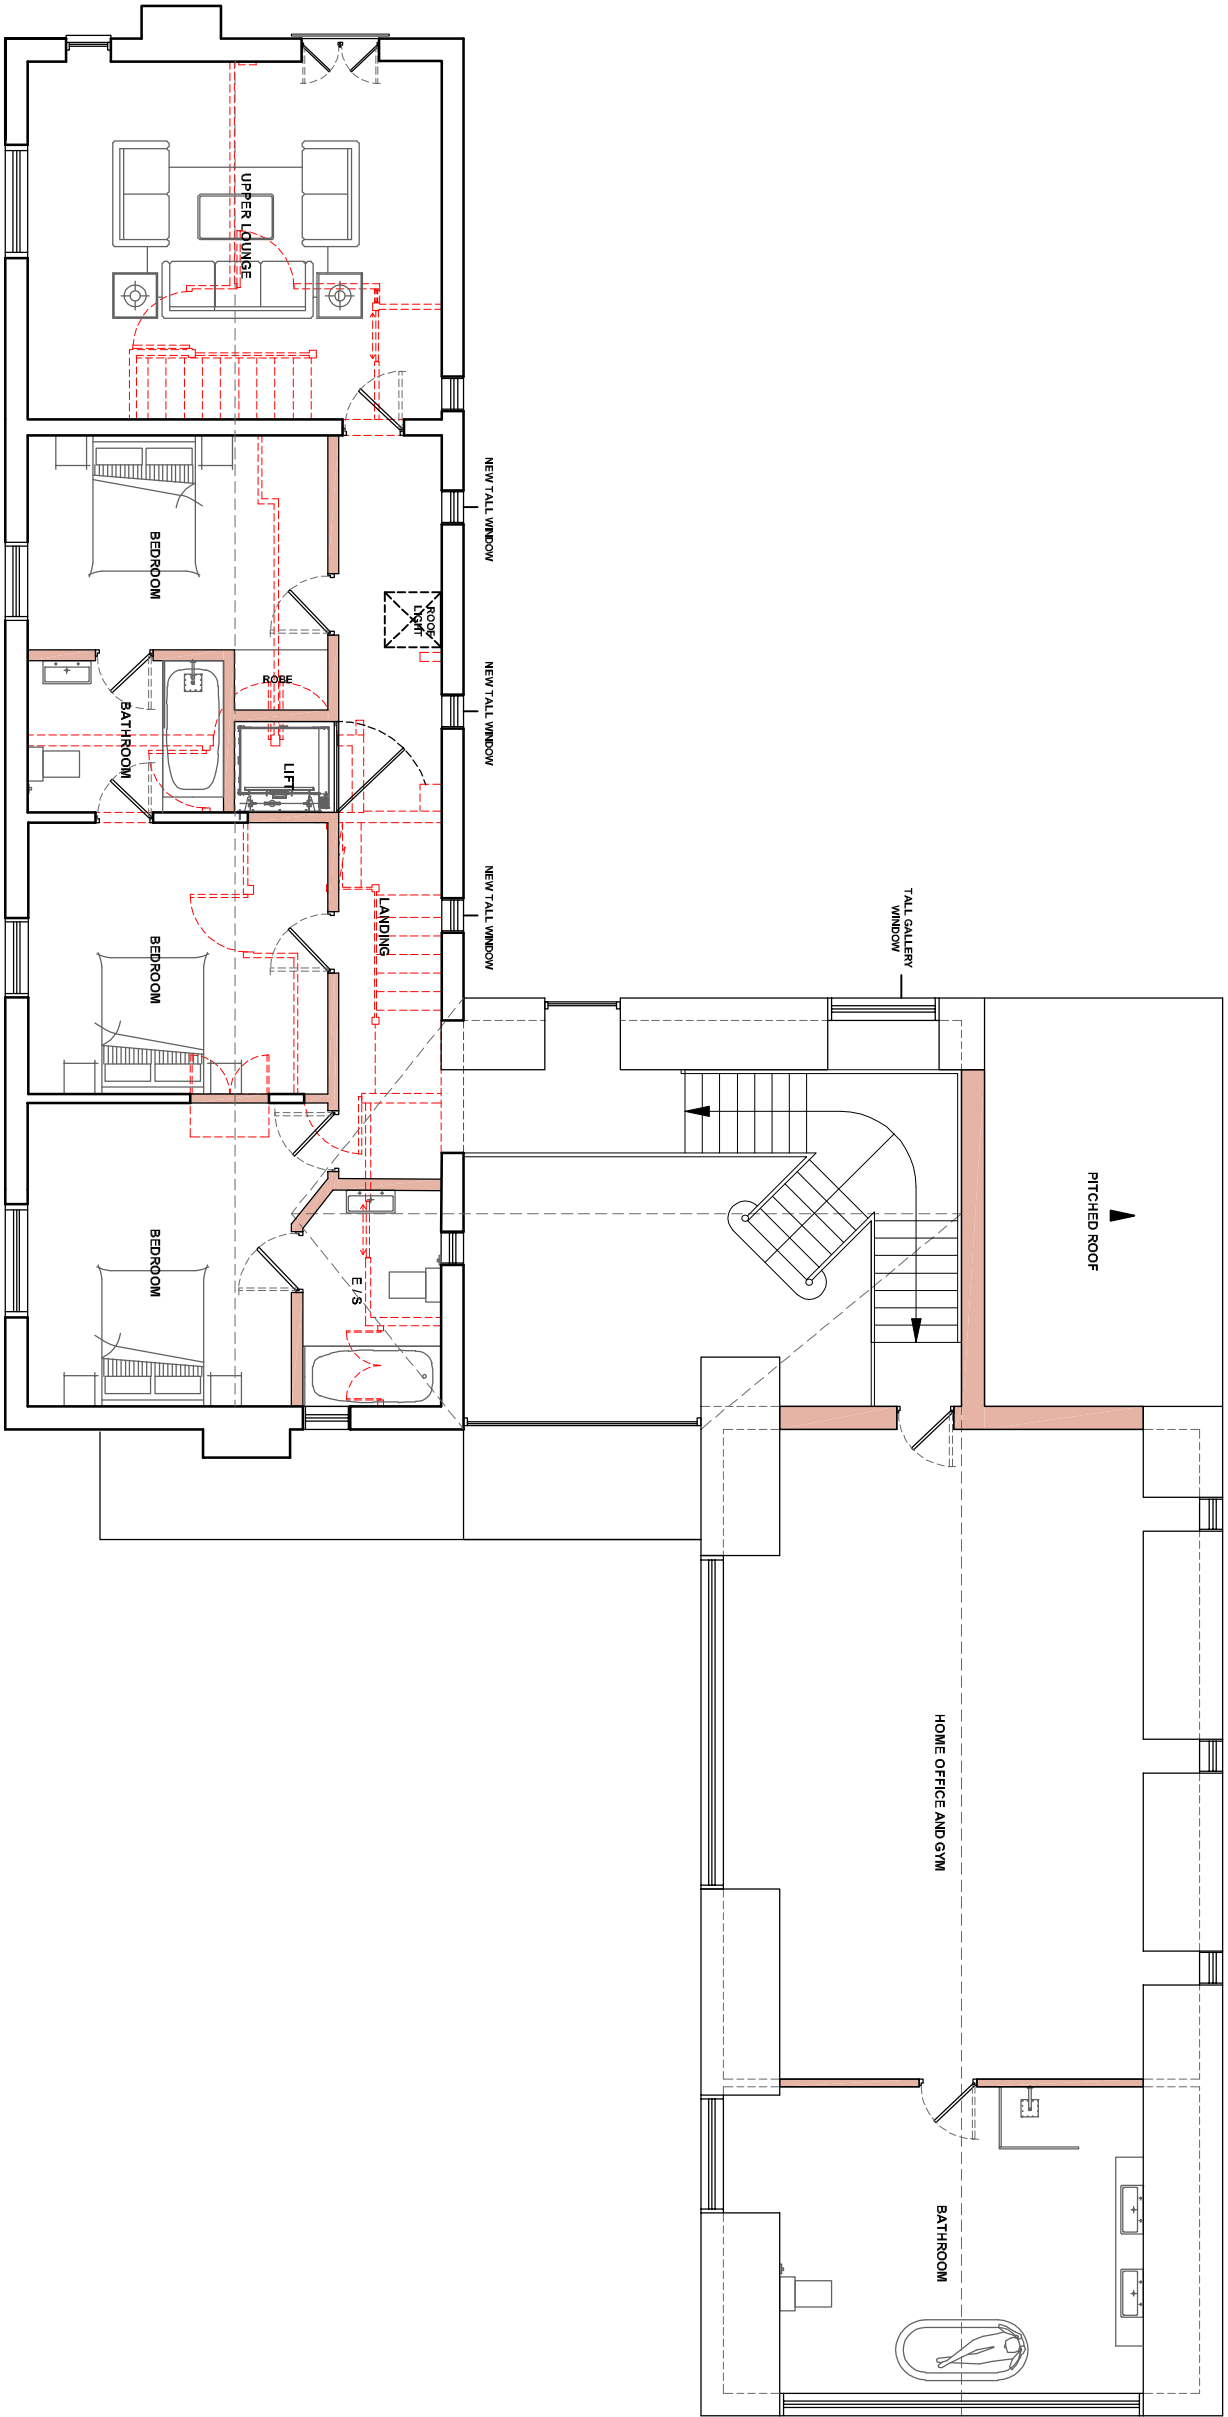

Proposed First Floor Plan 1:100

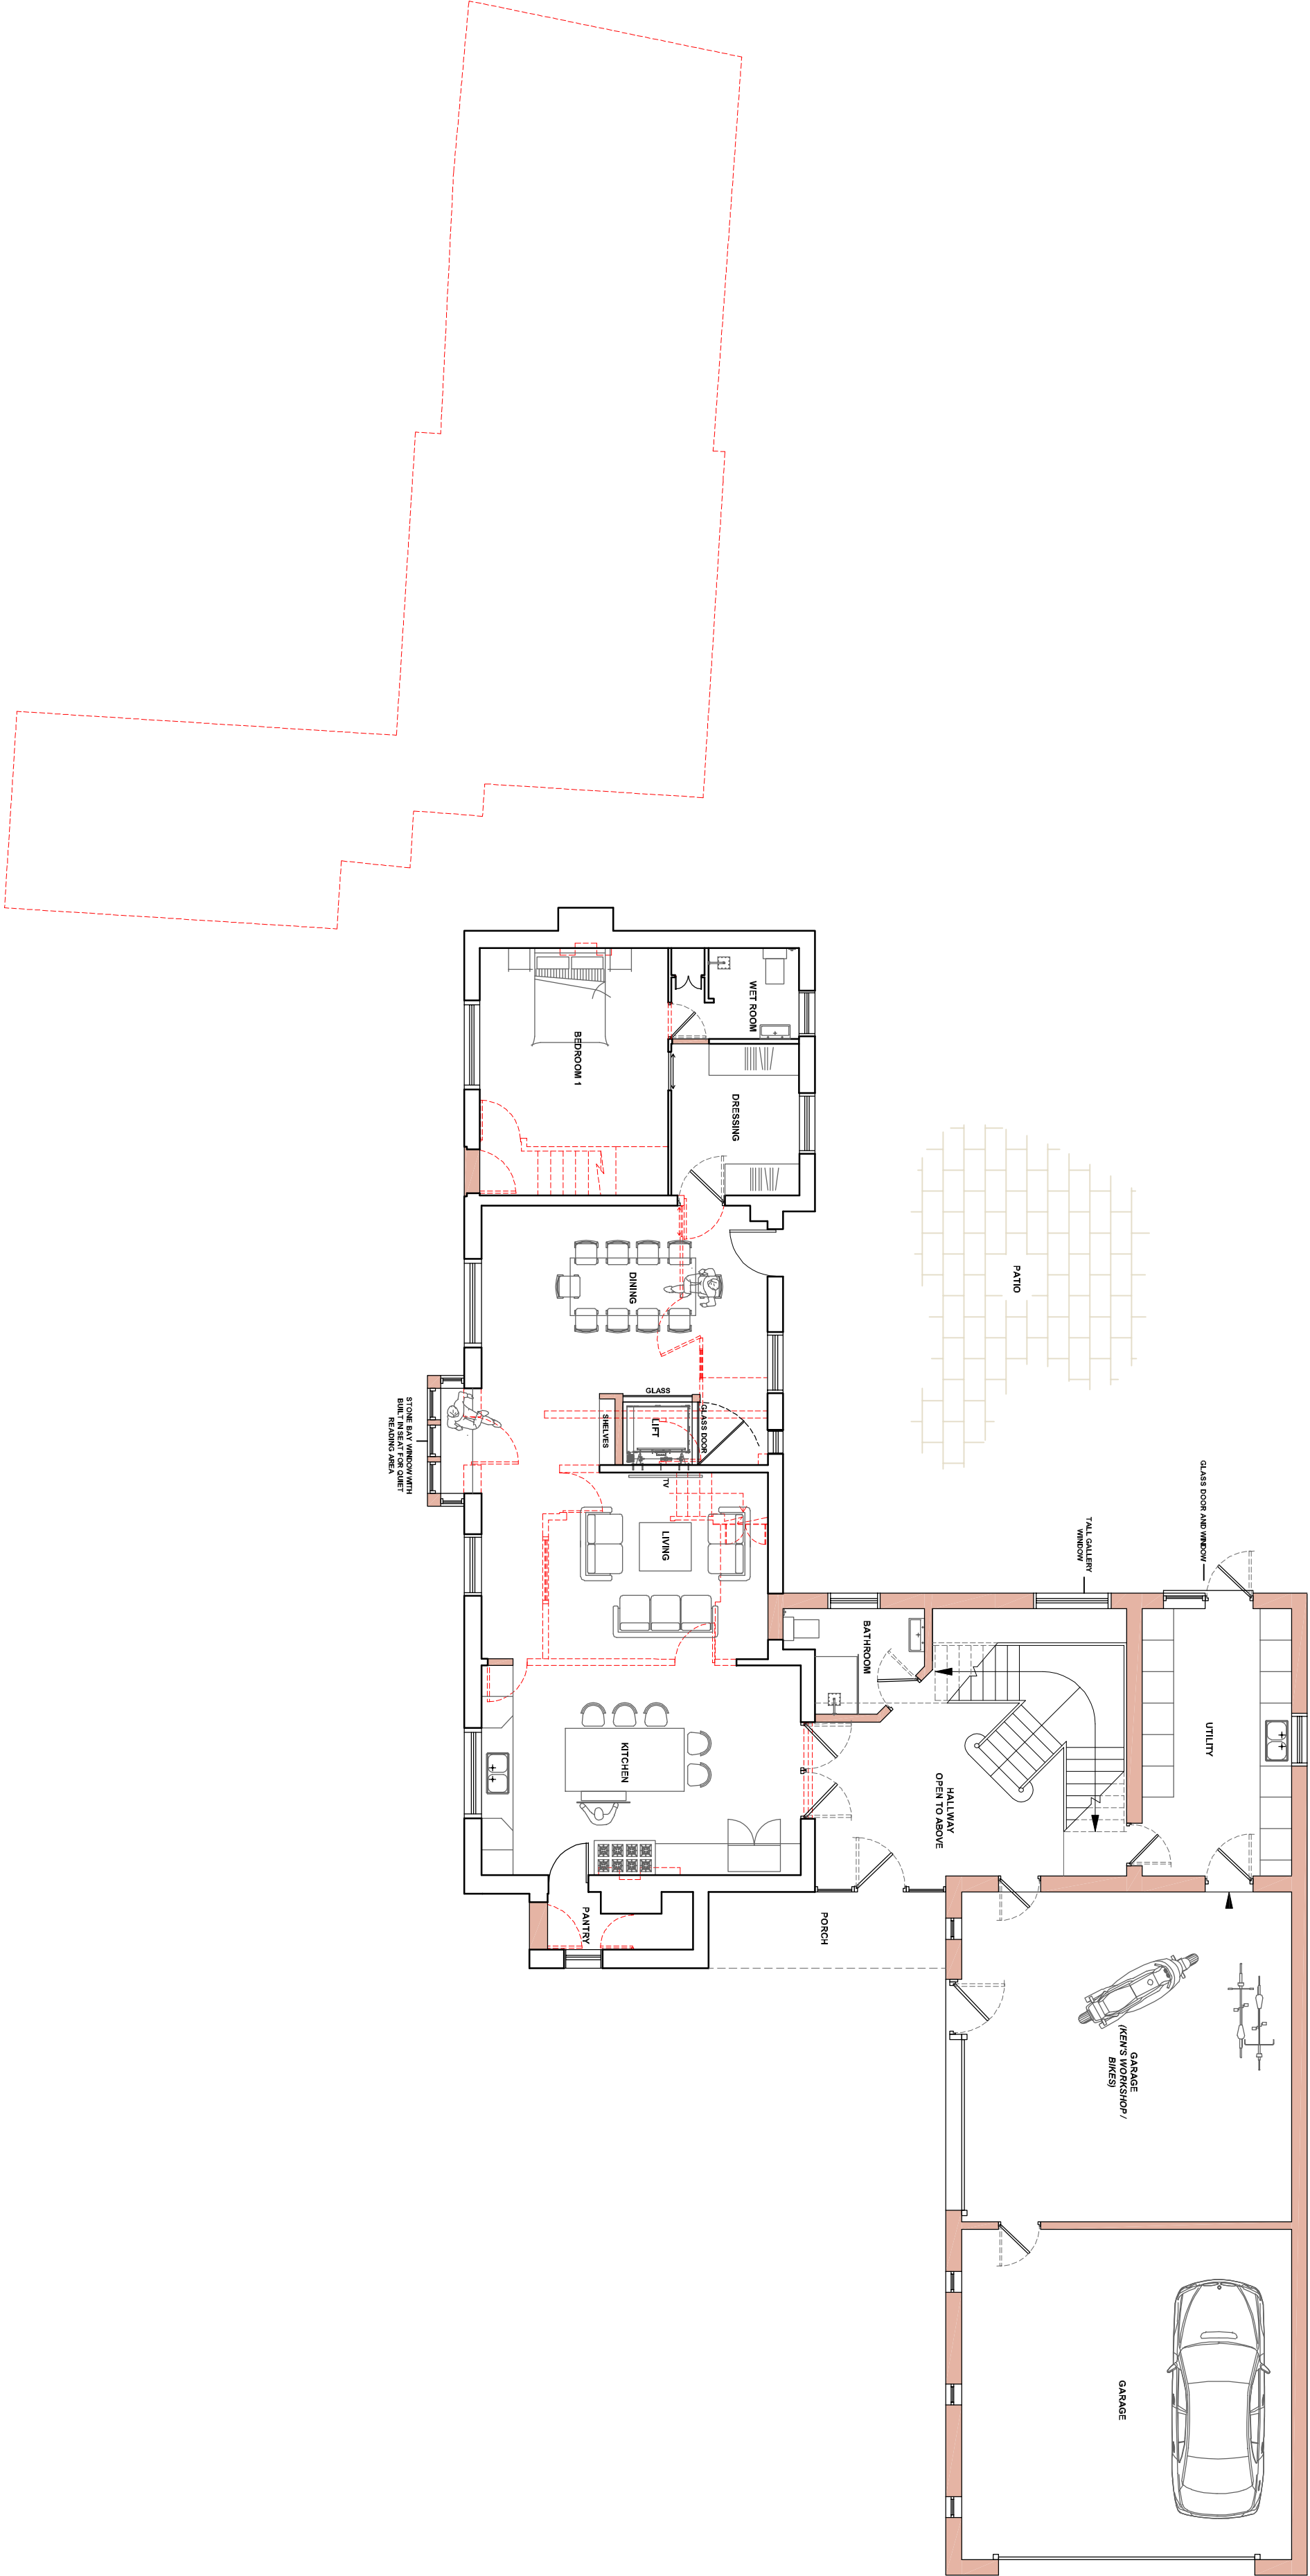

Proposed Ground Floor Plan 1:100

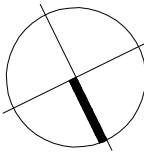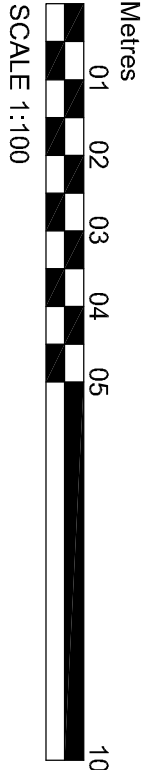

Rev	Date	Drawn	Checked	Description
Client				
Mr and Mrs Roberts		Scale	Paper Size	Date
		1:100	A1	17.02.23
Project				
Proposed Dwelling Extension		Drawn	Checked	Stage
		RW	JB	PLANNING
Drawing Title				
Plans		Job Number	Drawing No.	Revision
As Proposed		21061	7	-