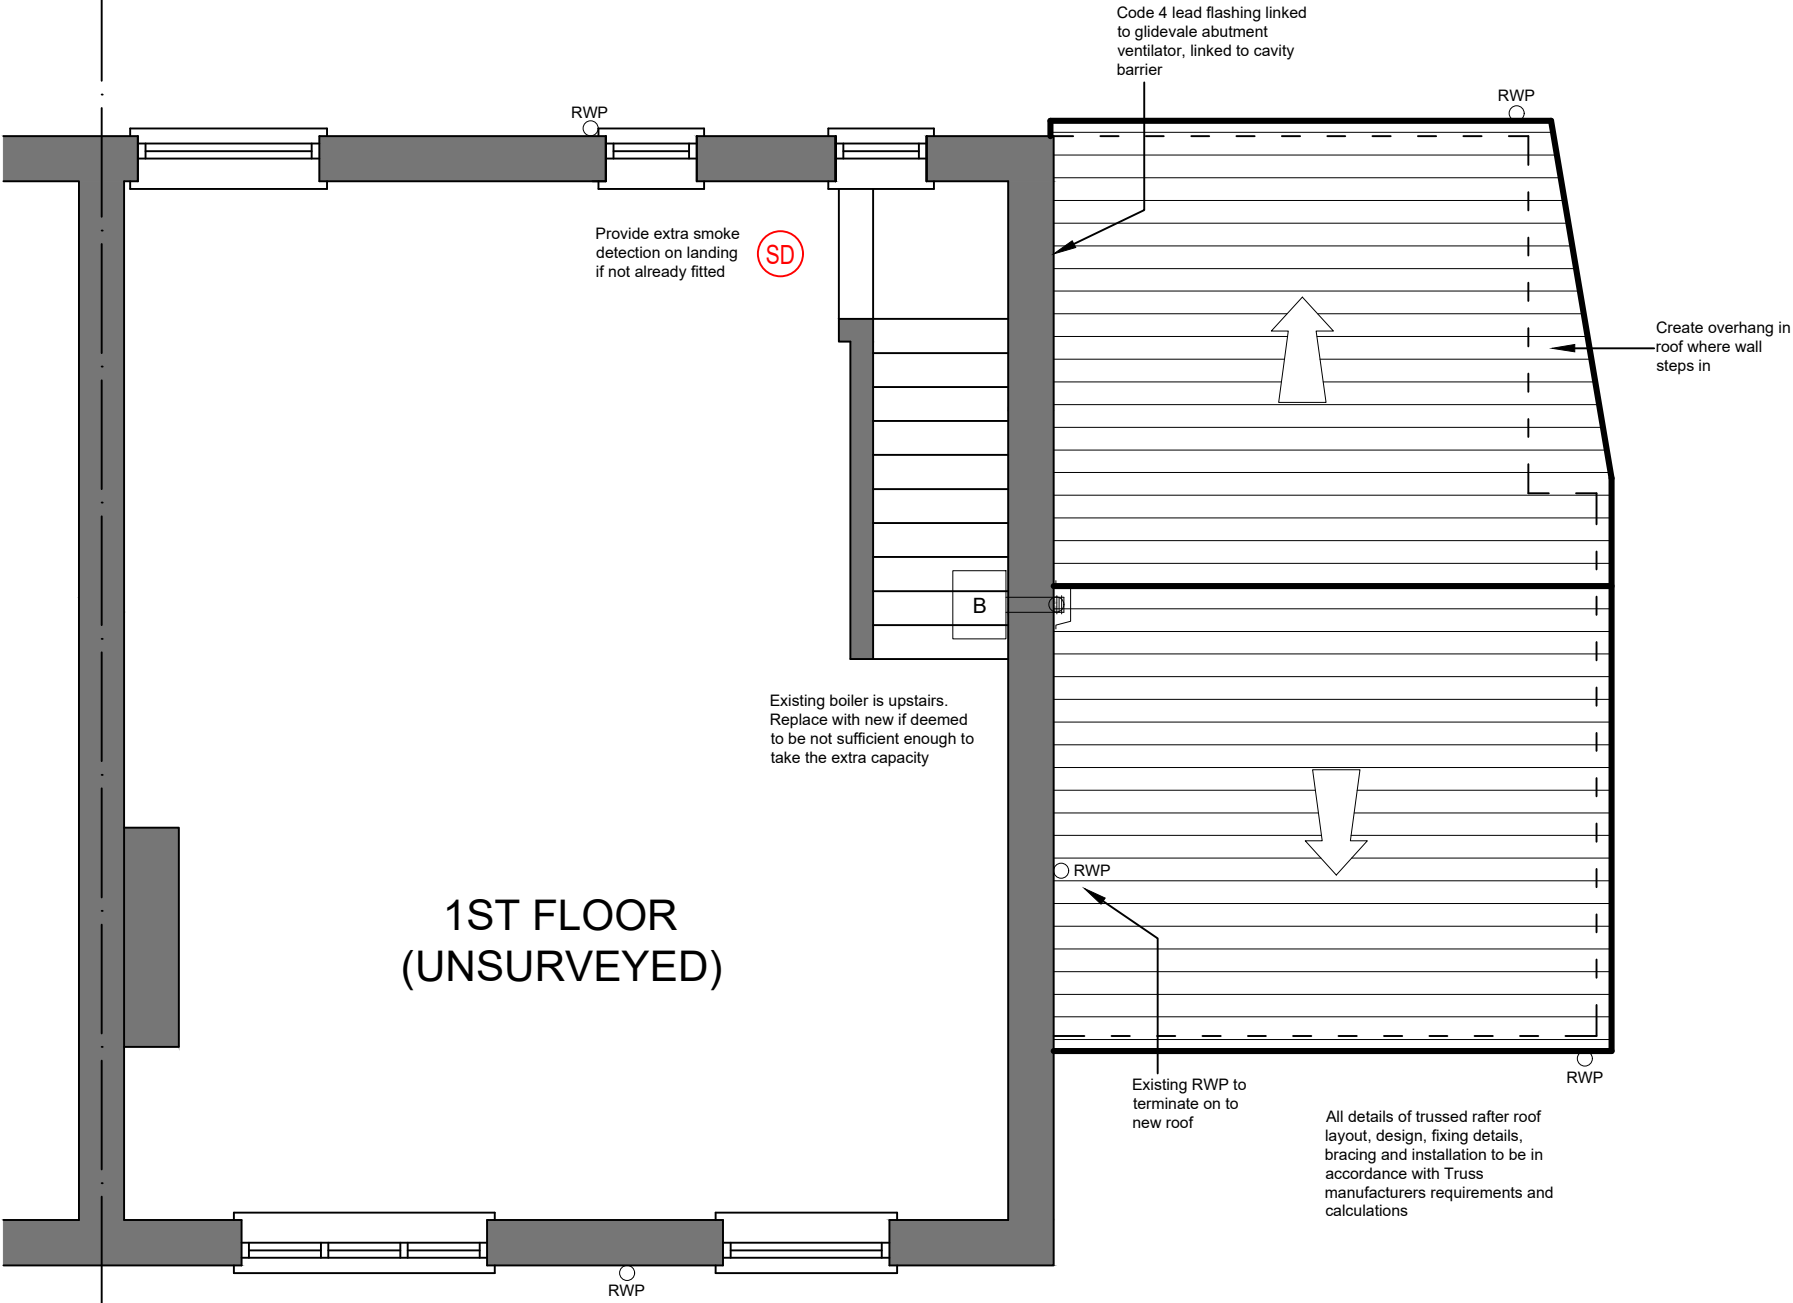


PROJECT: PROPOSED EXTENSION AT
6 HALL AVENUE
LEEK
ST13 6BU

CLIENT: NORSE GROUP LTD

Drawing Title
PROPOSED ROOF PLAN

Renaissance Studio, No 1 Derby St, Leigh, Lancashire WN7 4PF
Telephone: 01942 676360 . Fax: 01942 682084
Email: info@pabarchitects.co.uk . www.pabarchitects.co.uk

Drawing No.
2412-BR-03

Date:
MAR 2024

Scale:
1:50 @ A3

Revision:

Issue:
BUILDING REGS