



HALL AVENUE, LEEK

RevNo	Revision note	Date	Signature	Checked
-------	---------------	------	-----------	---------

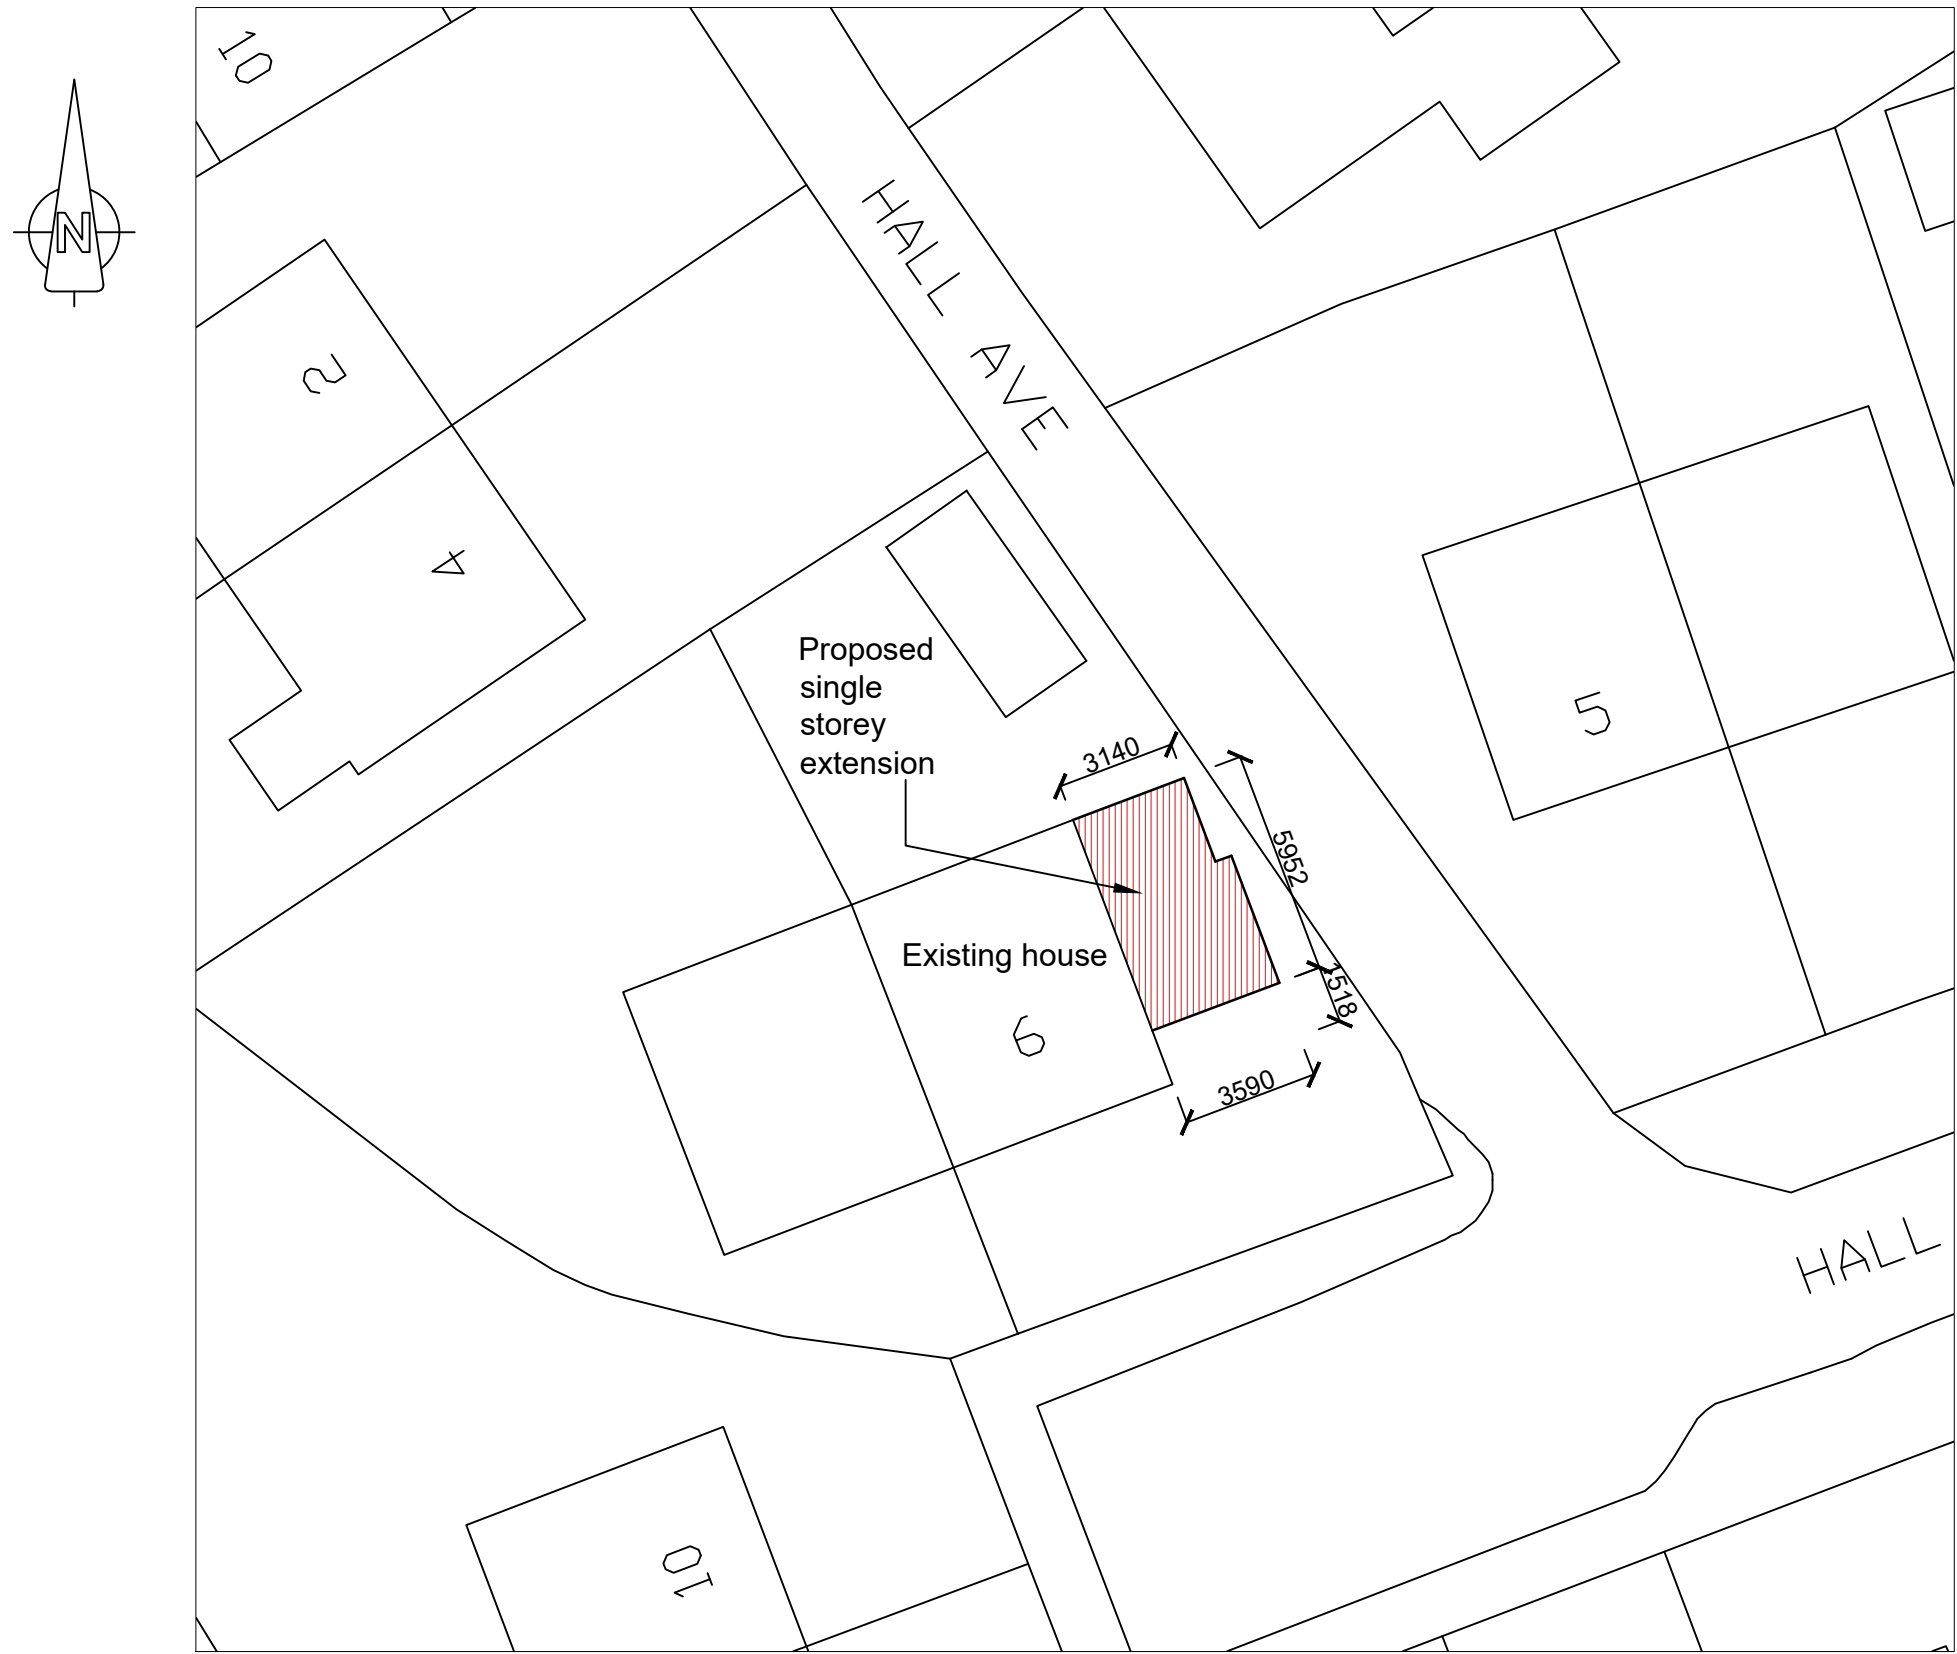

PROPOSED SITE PLAN - SCALE 1:200

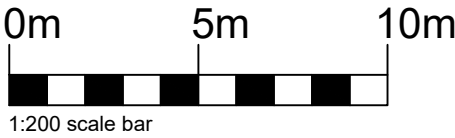

PROJECT: PROPOSED EXTENSION AT 6 HALL AVENUE LEEK ST13 6BU	Drawing No. 2412-BR-08
CLIENT: NORSE GROUP LTD	Date: MAR 2024
Drawing Title PROPOSED SITE PLAN	Scale: 1:200 @ A3
	Revision:
Renaissance Studio, No 1 Derby St, Leigh, Lancashire WN7 4PF Telephone: 01942 676360 . Fax: 01942 682084 Email: info@pabarchitects.co.uk . www.pabarchitects.co.uk	Issue: BUILDING REGS