


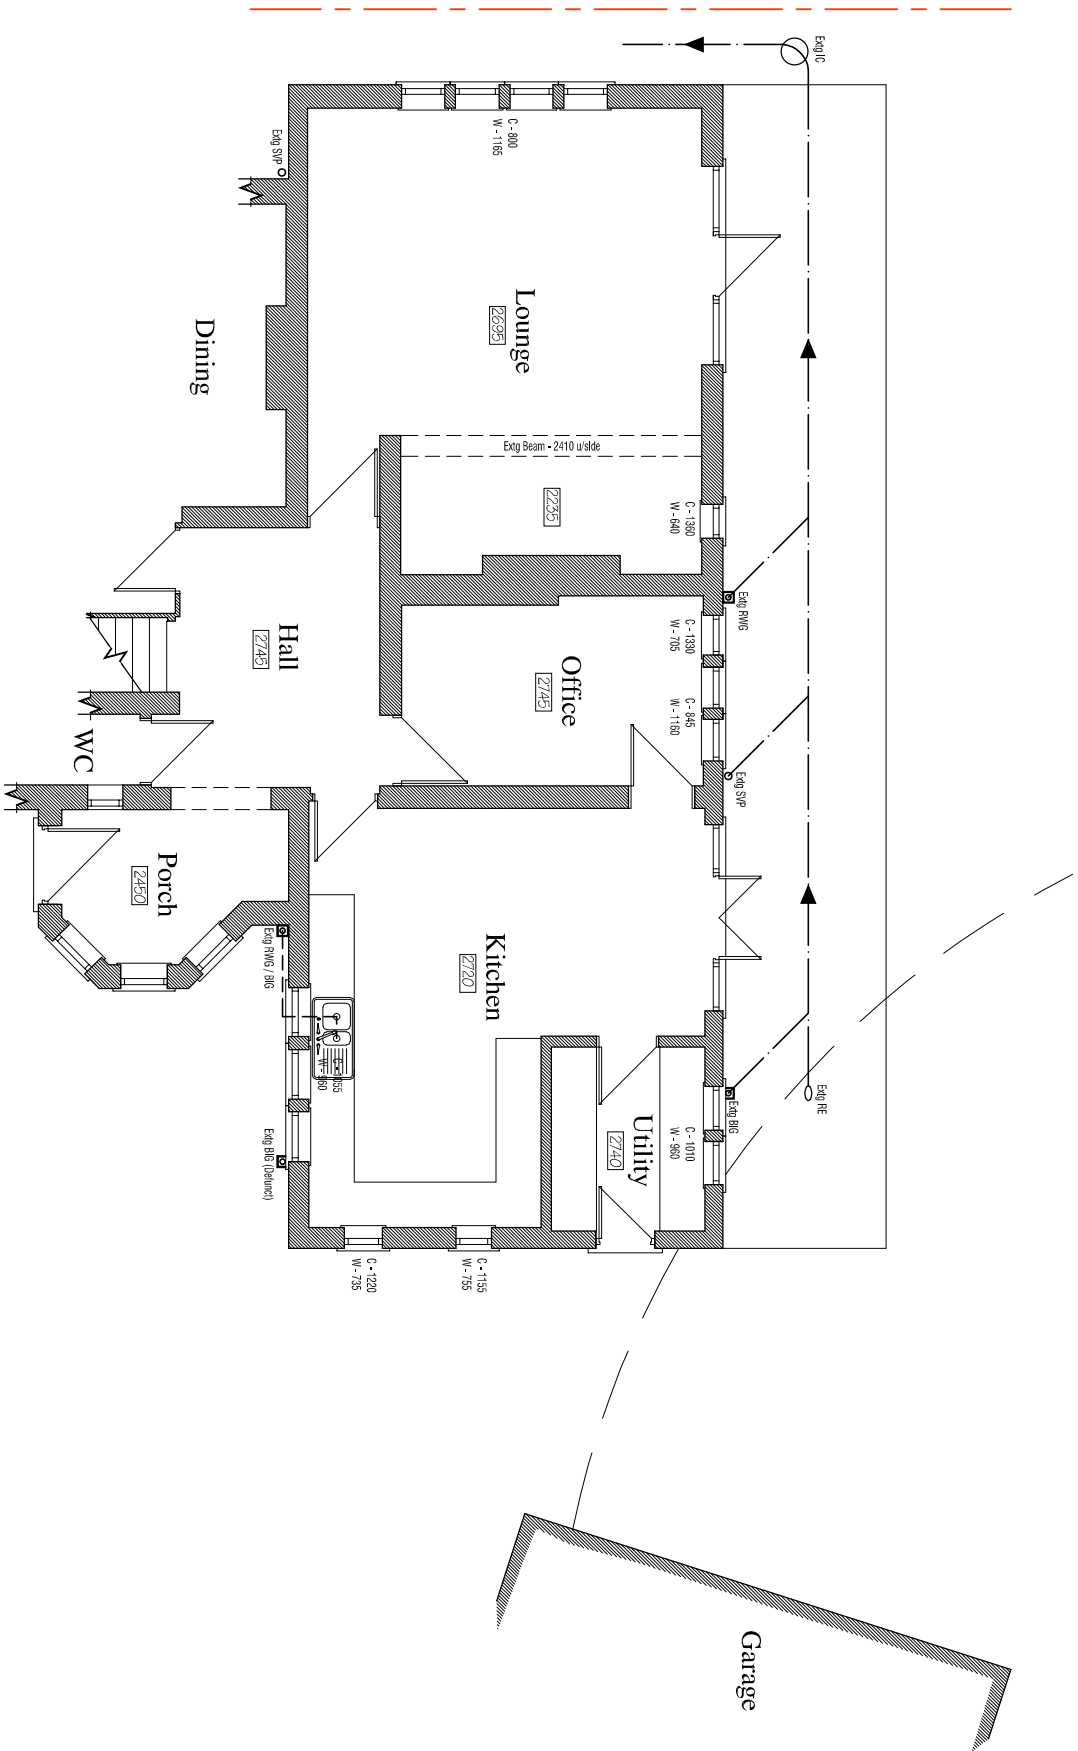


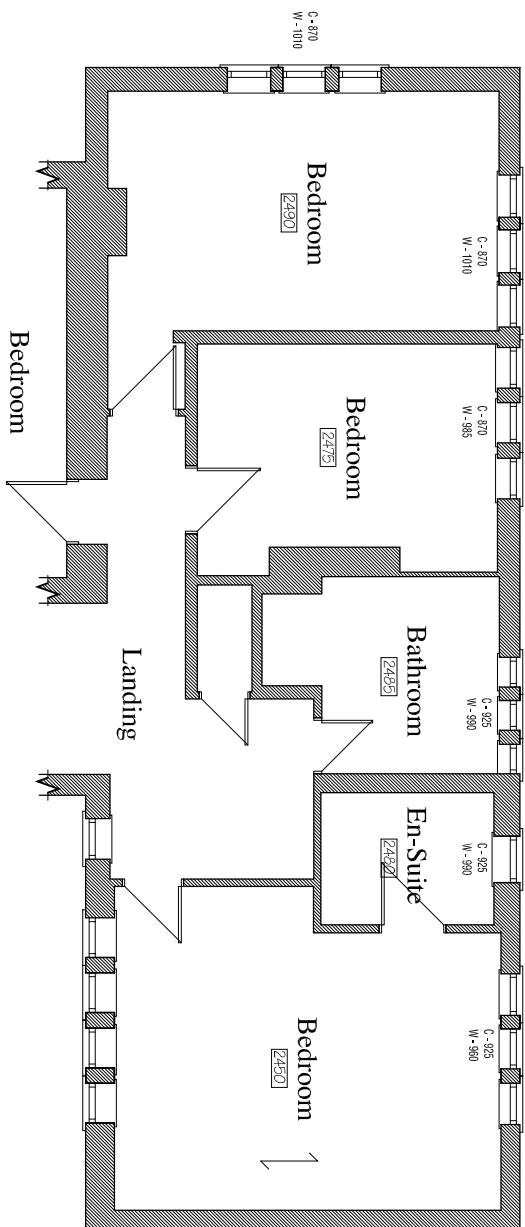


Existing Partial Ground Floor Plan

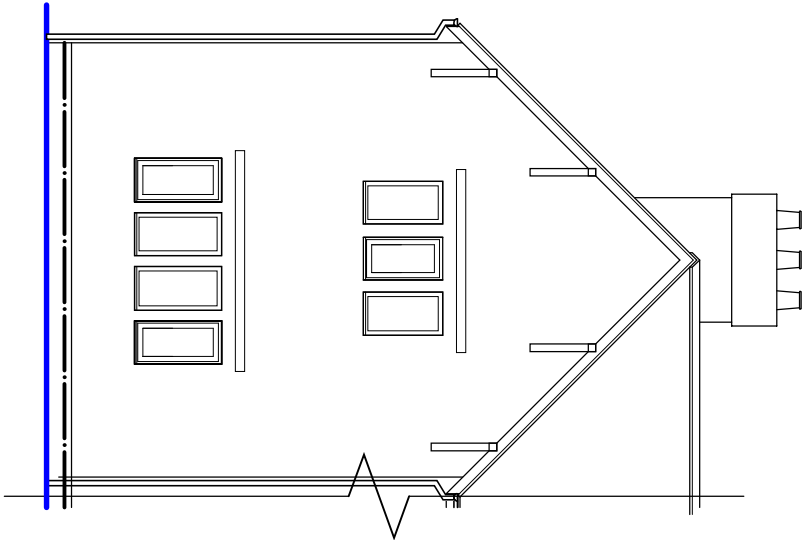


Existing Partial First Floor Plan

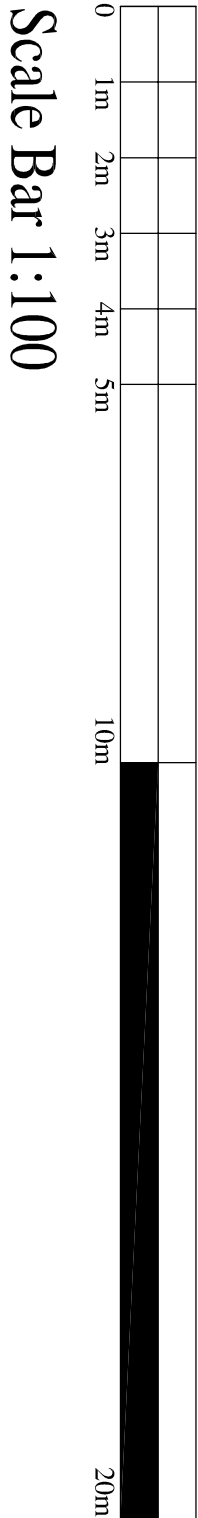

Existing Partial Side Elevation

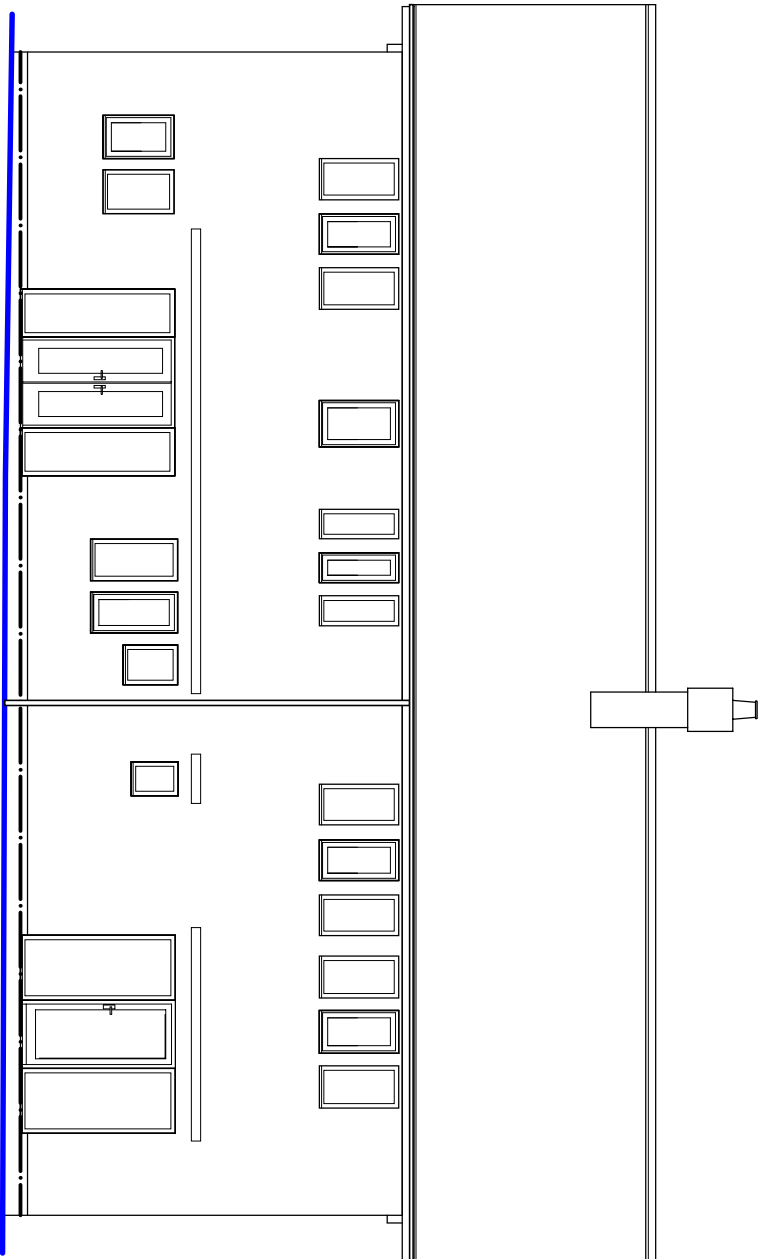

Existing Rear Elevation

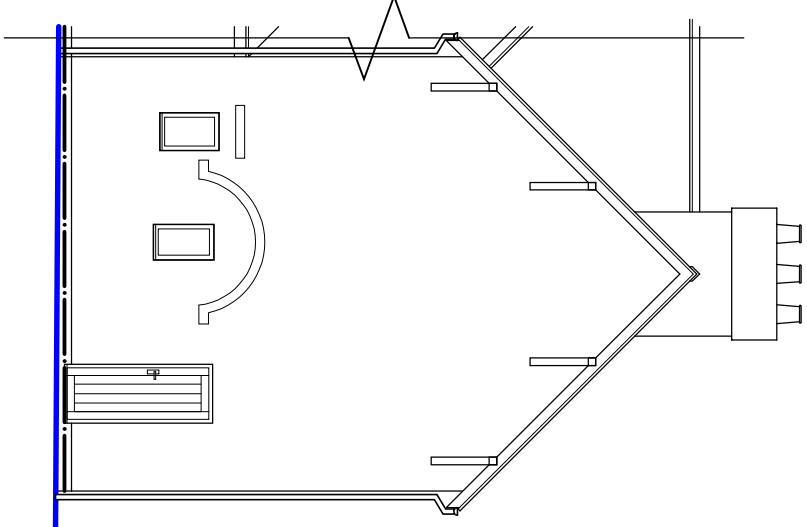

Existing Partial Side Elevation

REV.	DATE	NOTE
THIS DRAWING / DESIGN IS NOT TO BE REPRODUCED WITHOUT PRIOR CONSENT. TO BE READ IN CONJUNCTION WITH ALL STRUCTURAL OR OTHER SPECIALIST DRAWINGS / DETAILS. ALL CONTRACTORS ARE TO CHECK GIVEN DIMENSIONS AND VERIFY ANY DISCREPANCY WITH JPK DESIGN LTD PRIOR TO CONSTRUCTION. COMMENCEMENT OF WORKS PRIOR TO BUILD PLANNING / BUILDING REGULATIONS APPROVAL IS AT CONTRACTORS OWN RISK. THE PARTY WALL ETC ACT 1996 IS EFFECTIVE IF ANY OF THE FOLLOWING CIRCUMSTANCES APPLY: A. THE WORK IS BEING CARRIED OUT TO OR ON THE PARTY WALL. B. A NEW PARTY WALL STRUCTURE IS BEING ERECTED. C. ANY NEW FOUNDATIONS PROJECT ON TO OR BELOW THE NEIGHBOURING FOUNDATIONS. D. NEW EXCAVATIONS WITHIN 6M / ARE DEEPER THAN THE NEIGHBOURING FOUNDATIONS. IF APPLICABLE, THE PERSON OWNING THE BUILDING UPON WHICH THE PROPOSED WORK IS TO BE CARRIED OUT (BUILDING OWNER) WILL HAVE A DUTY TO INFORM THE LEGAL OWNERS (IF THE ADJOINING PREMISES (ADJOINING OWNERS)) OF THE WORK TO BE UNDERTAKEN AND OBTAIN CONSENT FOR THAT WORK, NOTIFICATION OF UP TO 2 MONTHS PRIOR TO COMMENCEMENT OF WORKS ON SITE MAY BE REQUIRED IN SOME CIRCUMSTANCES AND THEREFORE YOU ADVISED TO OBTAIN FURTHER INFORMATION AS CONTAINED WITHIN THE PARTY WALL ETC ACT 1996 - EXPLANATORY BOOKLET FROM THE GOVERNMENT WEBSITE: WWW.COMMUNITIES.GOV.UK TO ESTABLISH YOUR RESPONSIBILITIES AND OBTAIN CONSENT PRIOR TO SITE WORKS COMMENCING. JPK DESIGN ARE NOT THE APPOINTED PRINCIPAL DESIGNER AS DESCRIBED IN THE CDM REGULATIONS 2015, AS SUCH ALL BUILDING WORK MUST BE CARRIED OUT BY A SINGLE CONTRACTOR WHO MUST TAKE ON THE CLIENTS DUTIES AS WELL AS THEIR OWN AS THE PRINCIPAL CONTRACTOR. FOR WORK WITH MORE THAN ONE CONTRACTOR OR COMMERCIAL WORK IT IS THE CLIENTS DUTY TO APPOINT A PRINCIPAL DESIGNER AND / OR PRINCIPAL CONTRACTOR TO FULFIL THE ROLE AND DUTIES UNDER THE FSE CDM REGULATIONS 2015.		

JPK DESIGN LTD		Architectural Design Specialists	
e : enquiries@jpkdesign.co.uk		83 Dinsdale Parade East	
w : www.jpkdesign.co.uk		Wolstanton	
		Newcastle under Lyme	
		ST5 8DP	
		T:01782 622321	

DRAWING TITLE			
Survey as Existing			
PROJECT			
Proposed Utility and Sunroom Extension with Veranda to rear			
CLIENT			
at 69 Caverswall Road, Blythe Bridge, Staffordshire. ST11 9BG			
Mr. N. Jervis			
SCALE @ A2		DRG. No.	
1:100			
DATE		JPK/21/4854/1	
November 2021			
DRAWN BY			
Mitch J Cracknell			