


CARLTON TERRACE, LEEK

RevNo	Revision note	Date	Signature	Checked
-------	---------------	------	-----------	---------



EXISTING FRONT ELEVATION

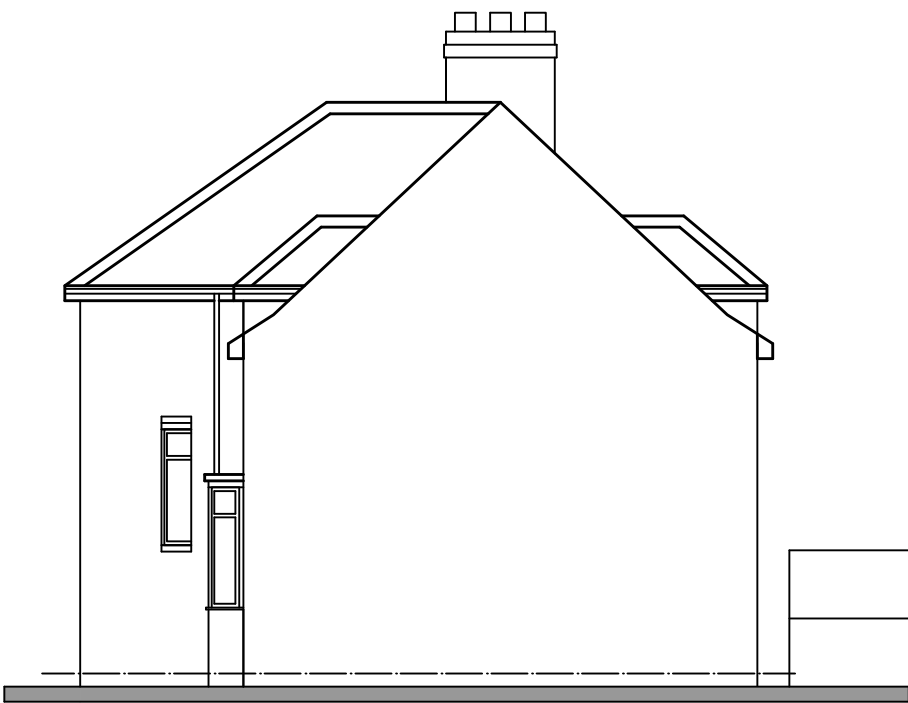


EXISTING SIDE ELEVATION




EXISTING REAR ELEVATION




EXISTING SIDE ELEVATION

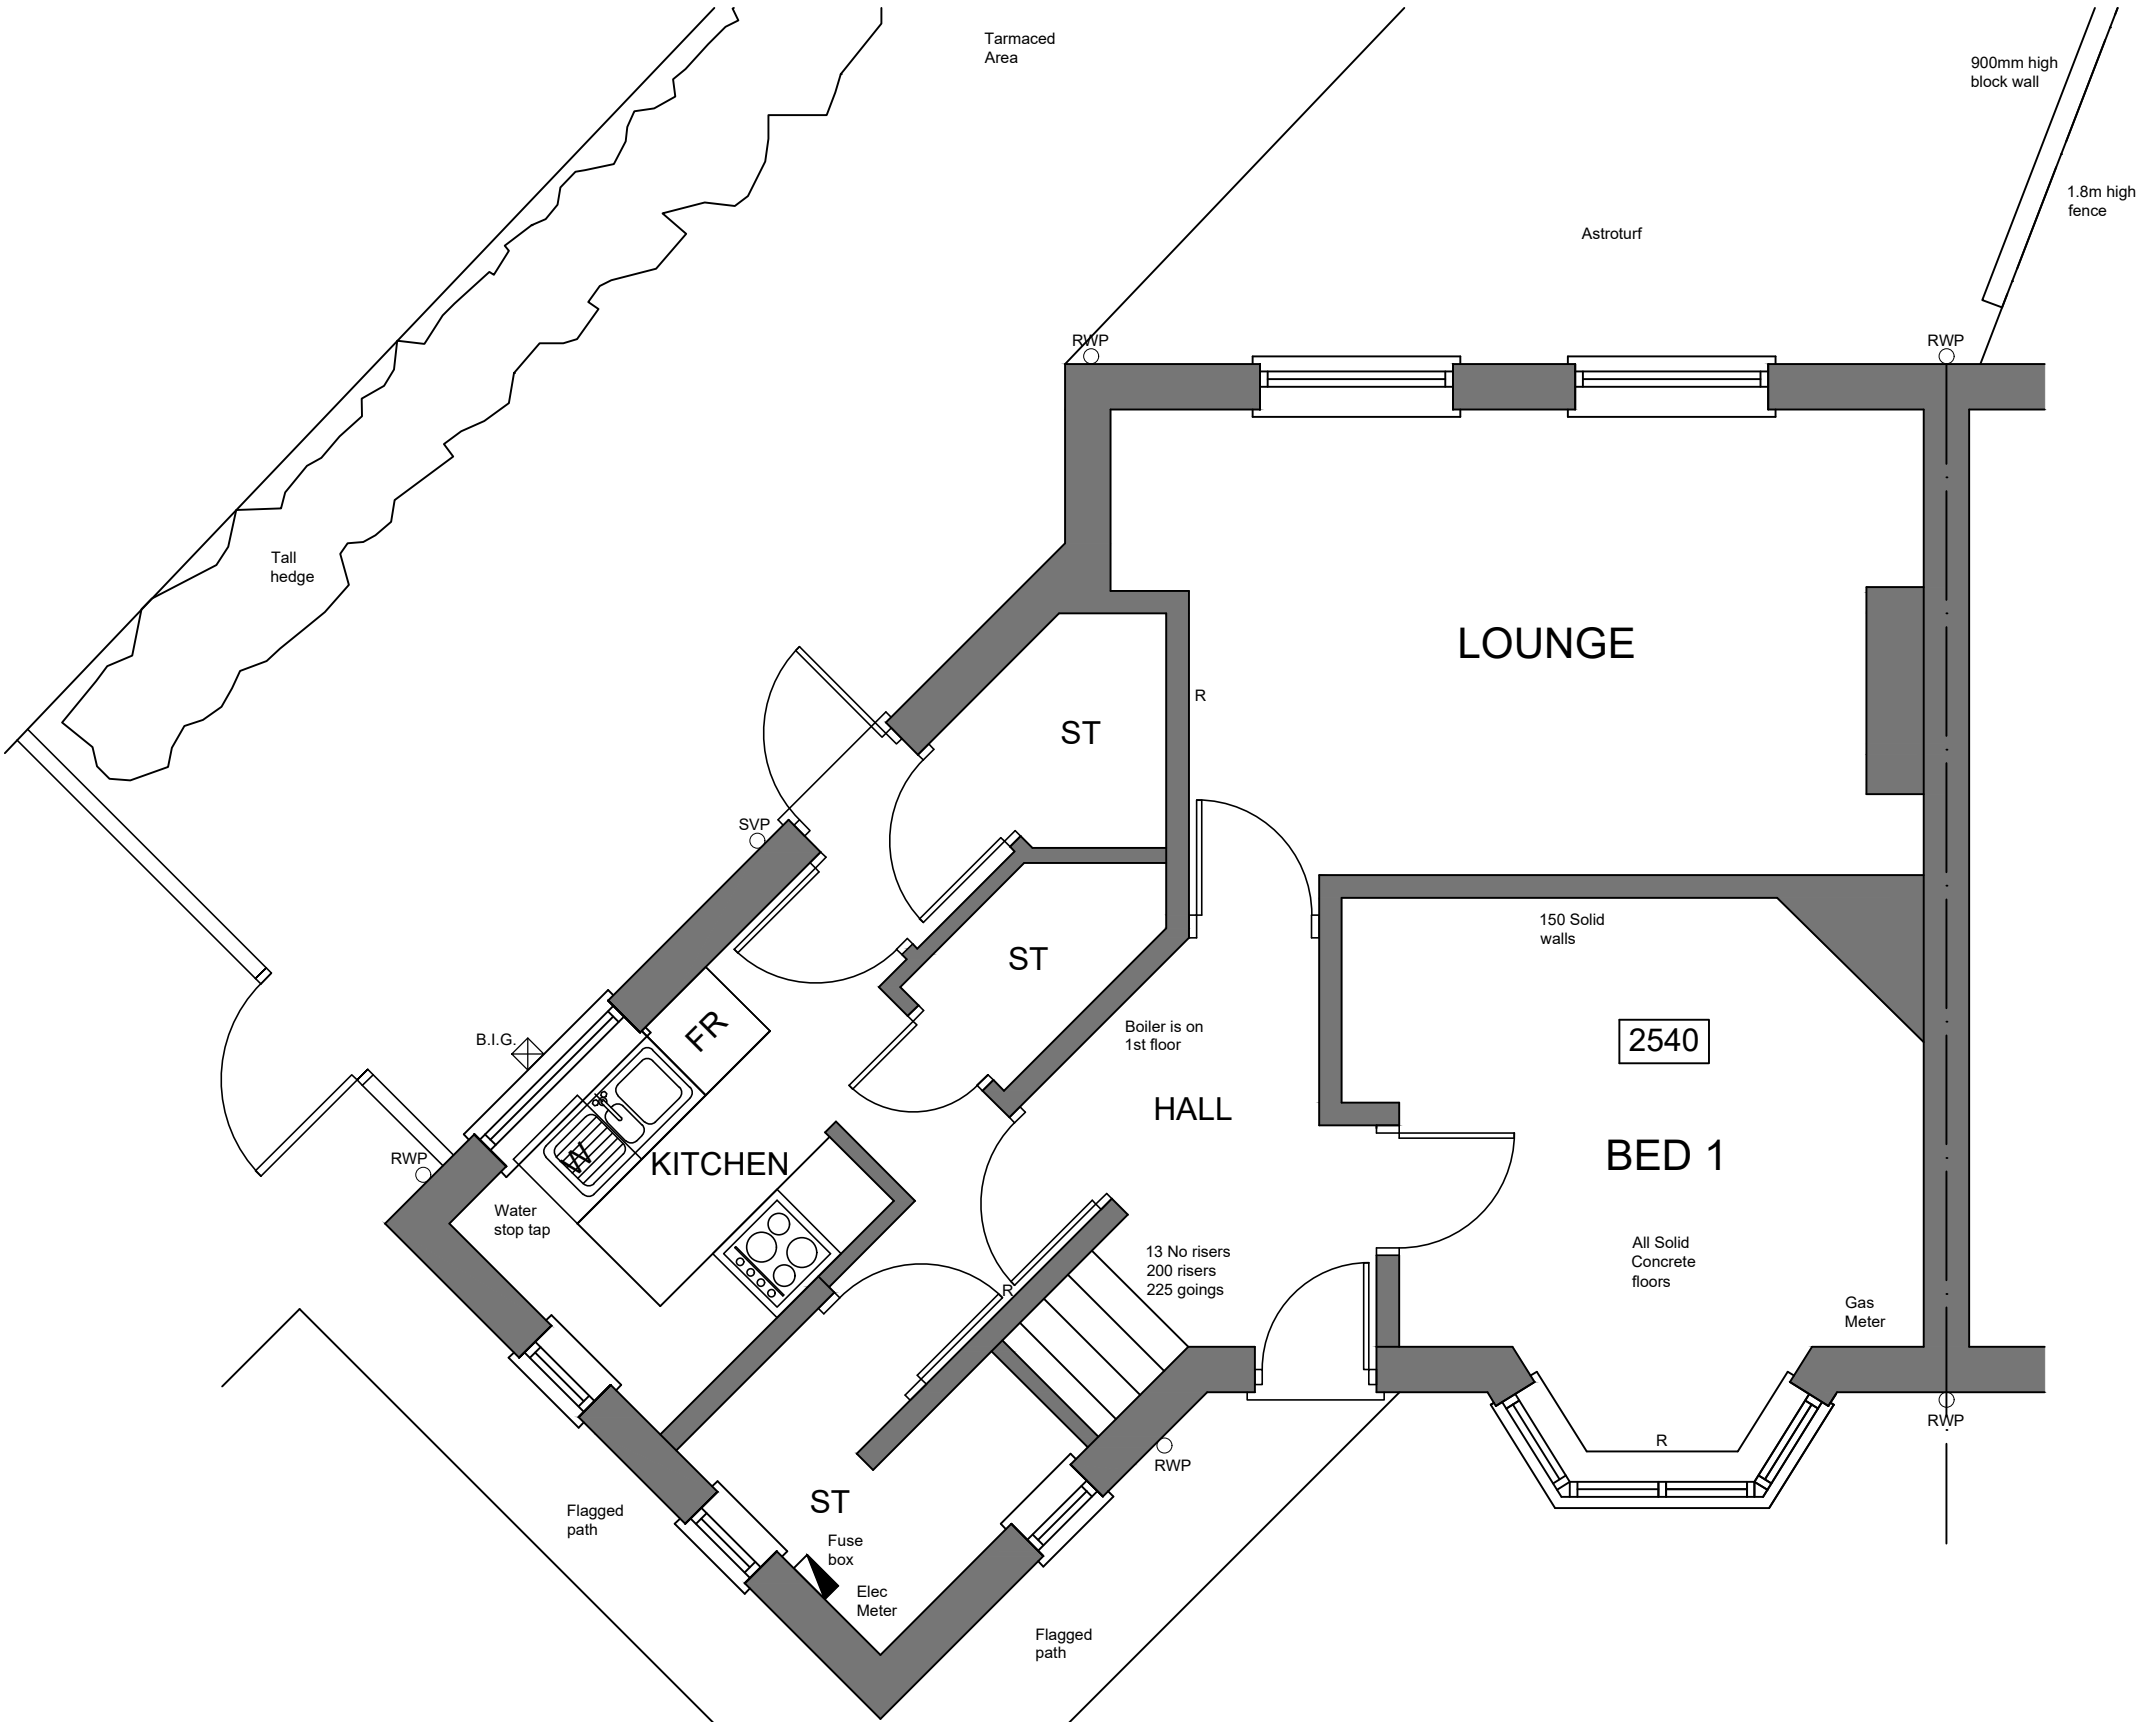

EXISTING GROUND FLOOR

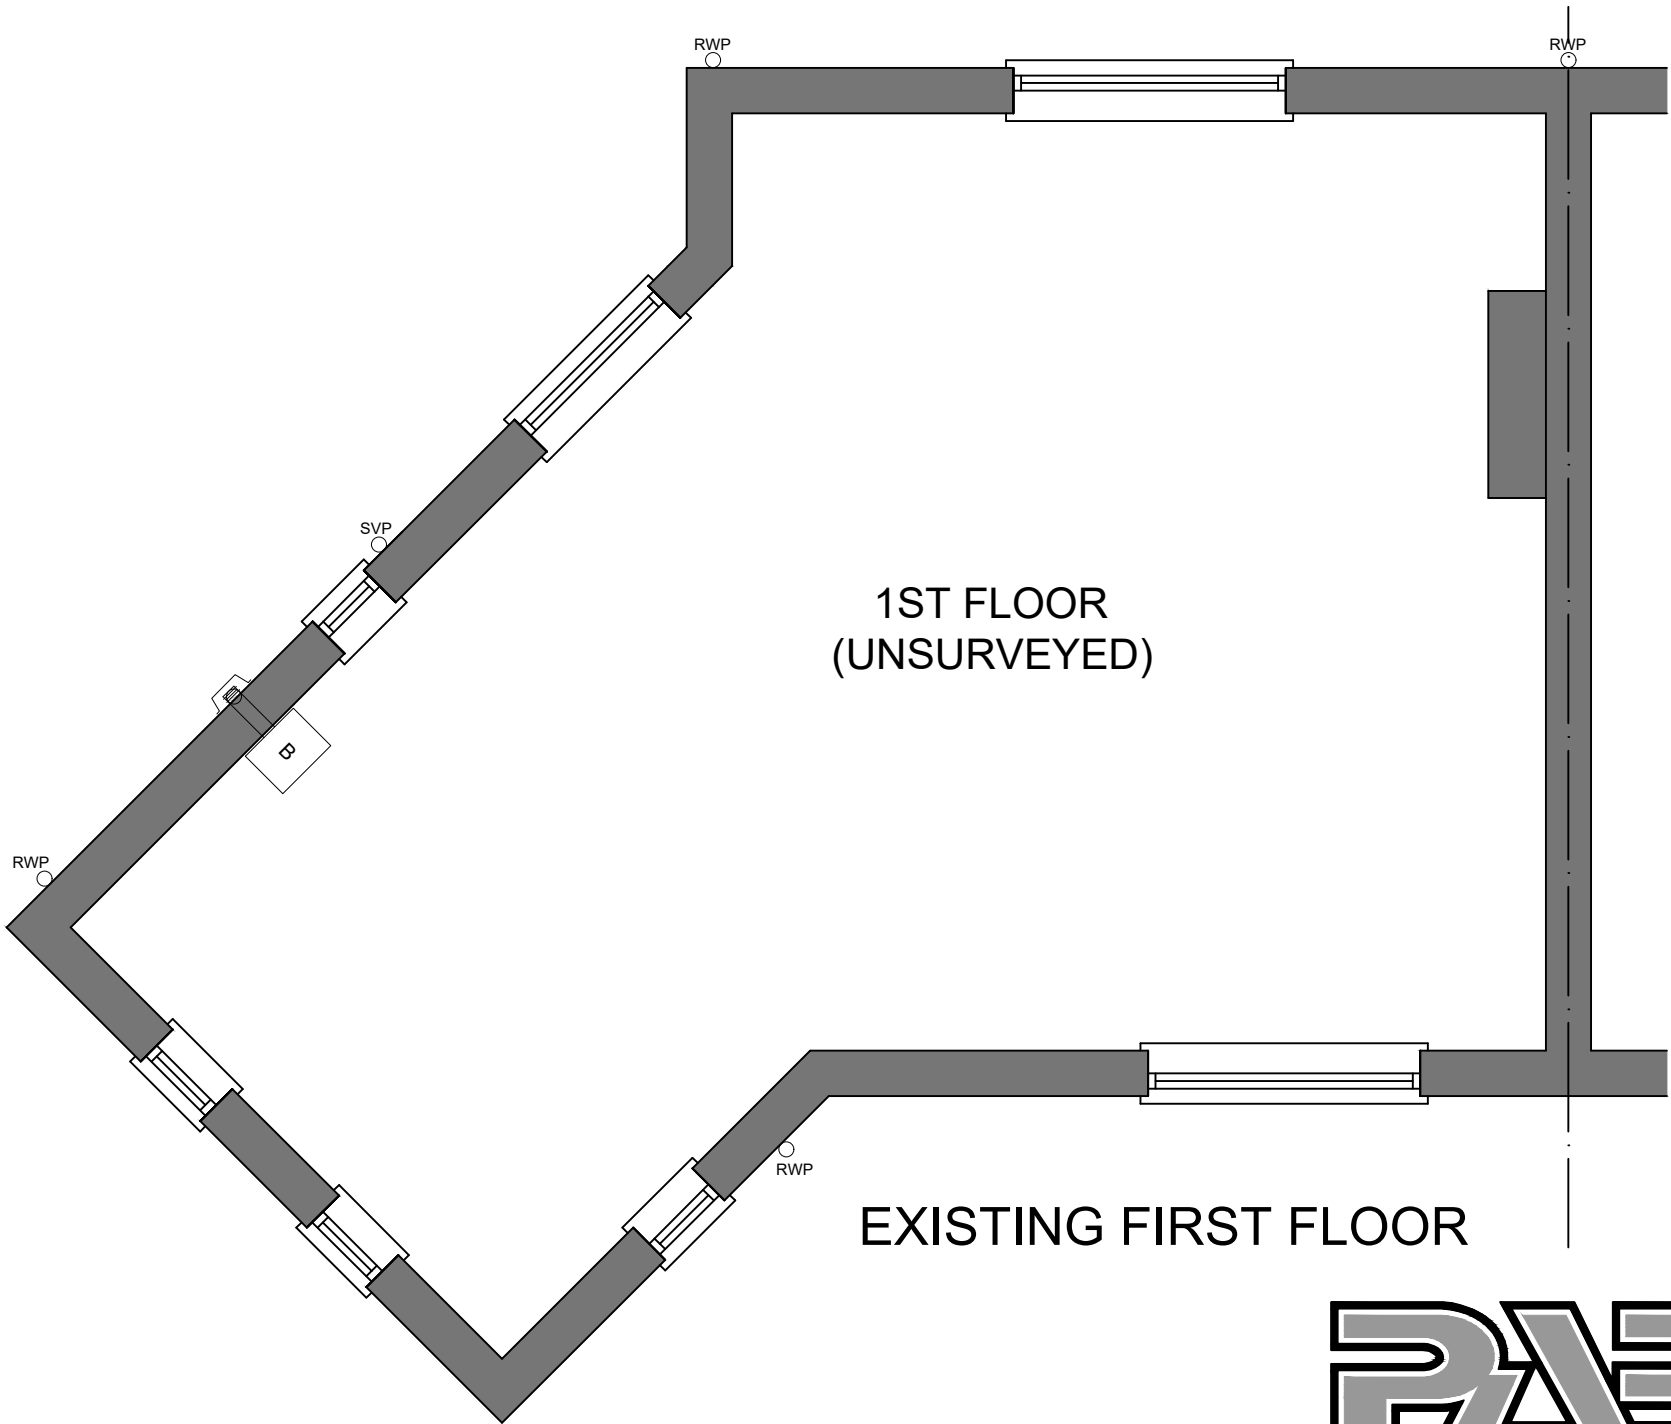

EXISTING FIRST FLOOR

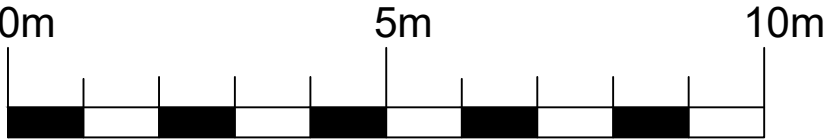

1:100 scale bar



1:50 scale bar



PROJECT: PROPOSED EXTENSION AT 5 CARLTON TERRACE LEEK ST13 6HE	Drawing No: 2413-BR-01
CLIENT: NORSE GROUP LTD - MR G. SHELTON	Date: APR 2024
Drawing Title: EXISTING PLANS AND ELEVATIONS	Scale: 1:50, 1:100 @ A2
	Revision:
Renaissance Studio, No 1 Derby St, Leigh, Lancashire WN7 4PF Telephone: 01942 676360 . Fax: 01942 682084 Email: info@pabarchitects.co.uk . www.pabarchitects.co.uk	Issue: BUILDING REGS