




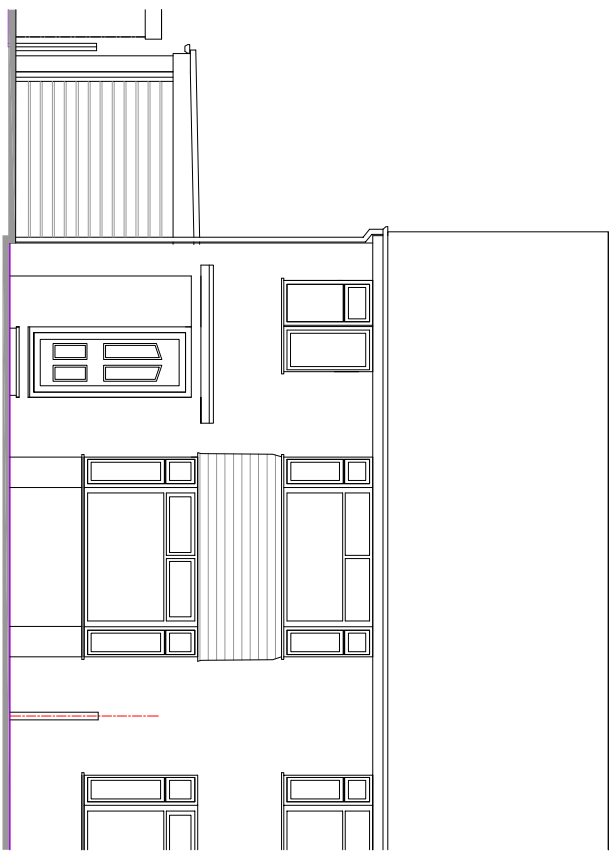


South East Elevation

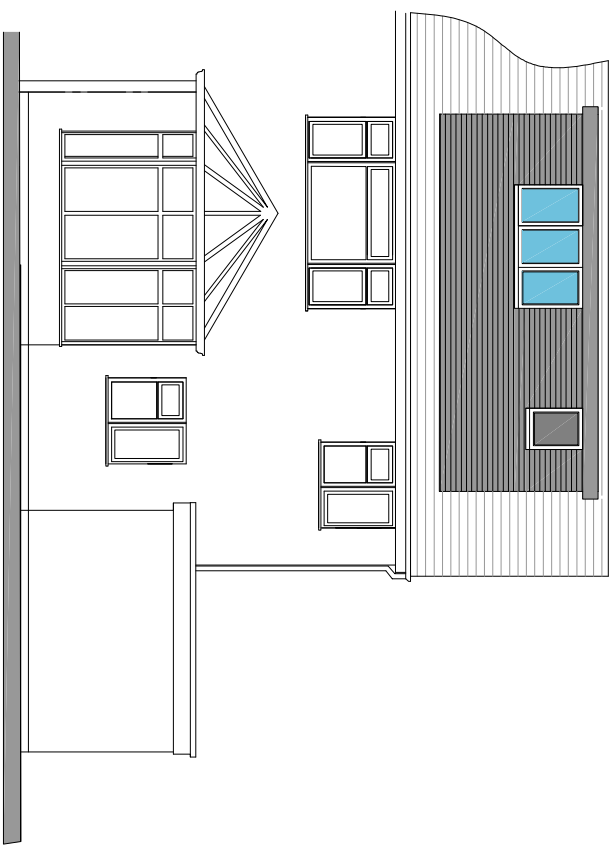

North West Elevation

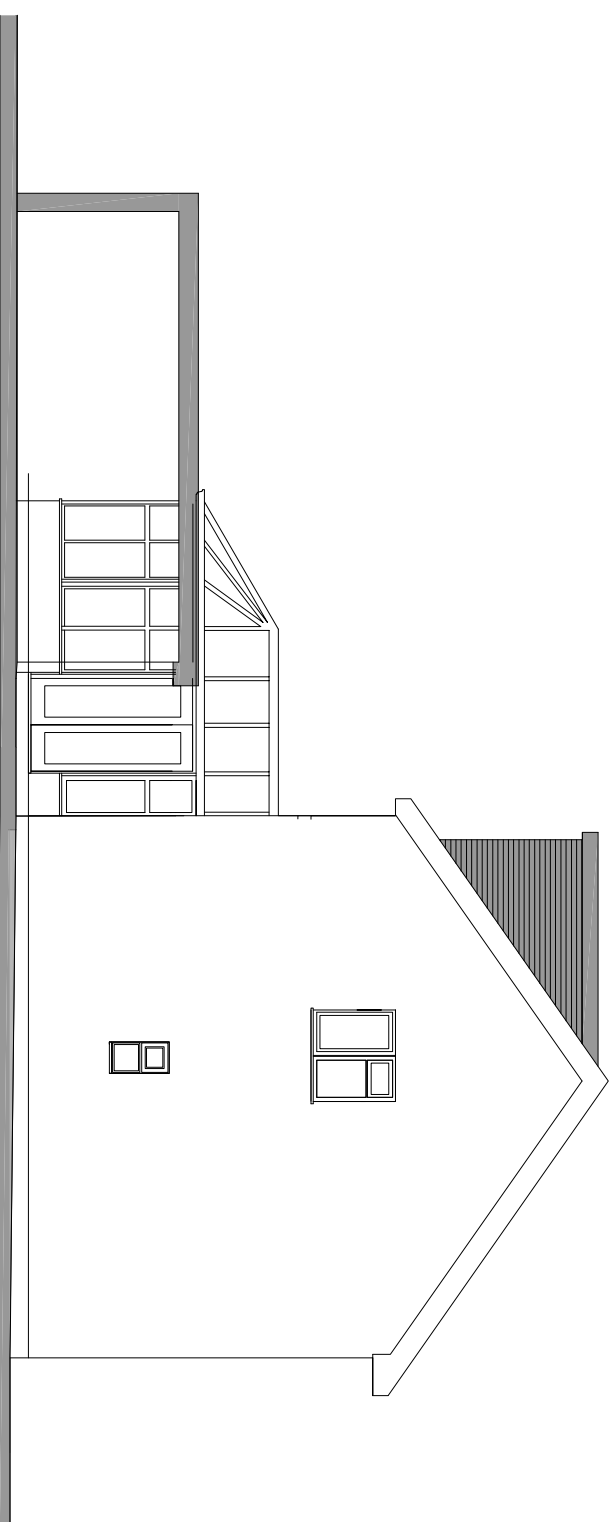


South West Elevation

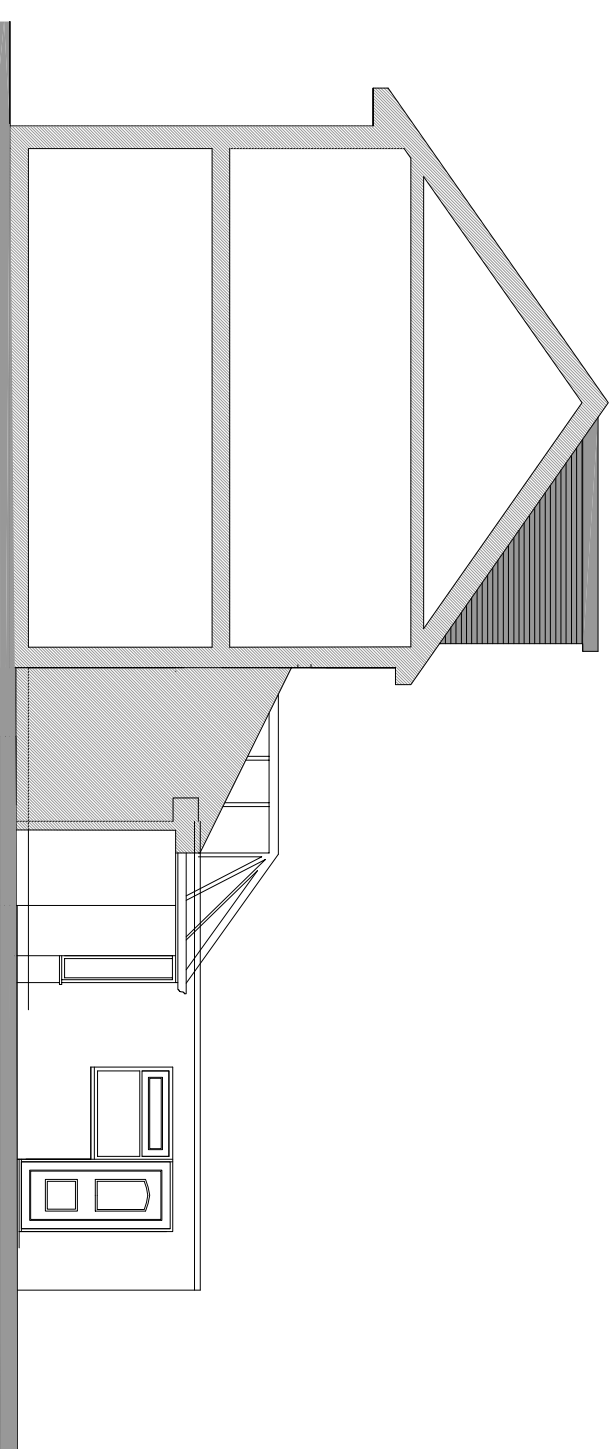


North East Elevation


Proposed Elevations Scale 1:100 @ A1

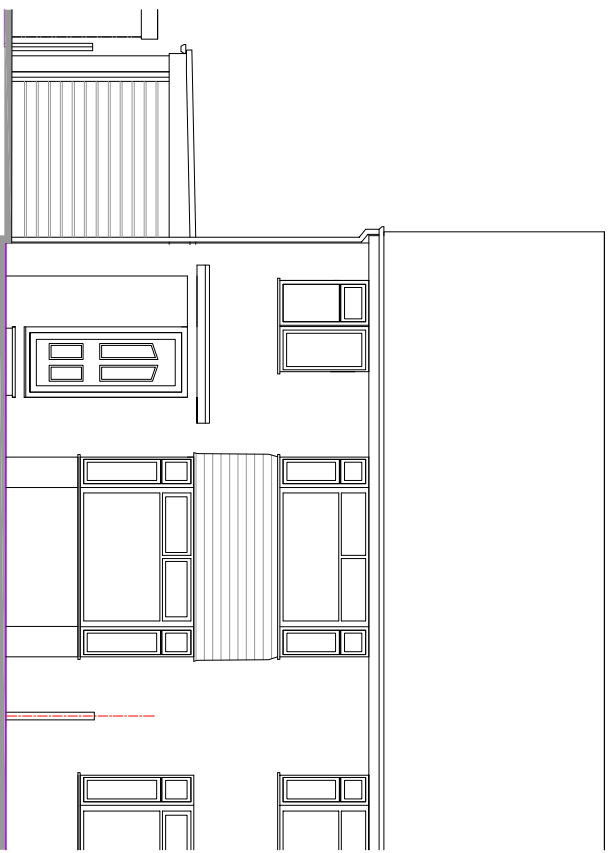


South East Elevation

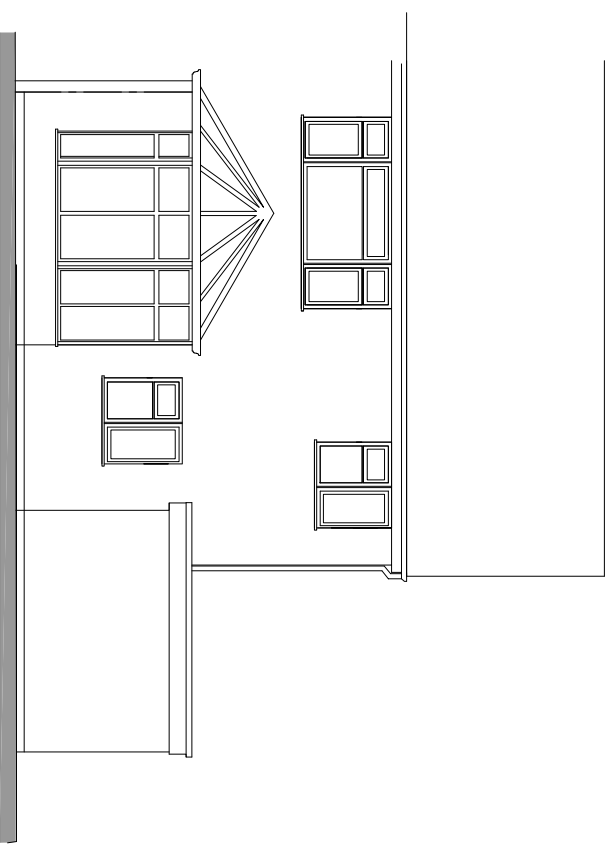

North West Elevation

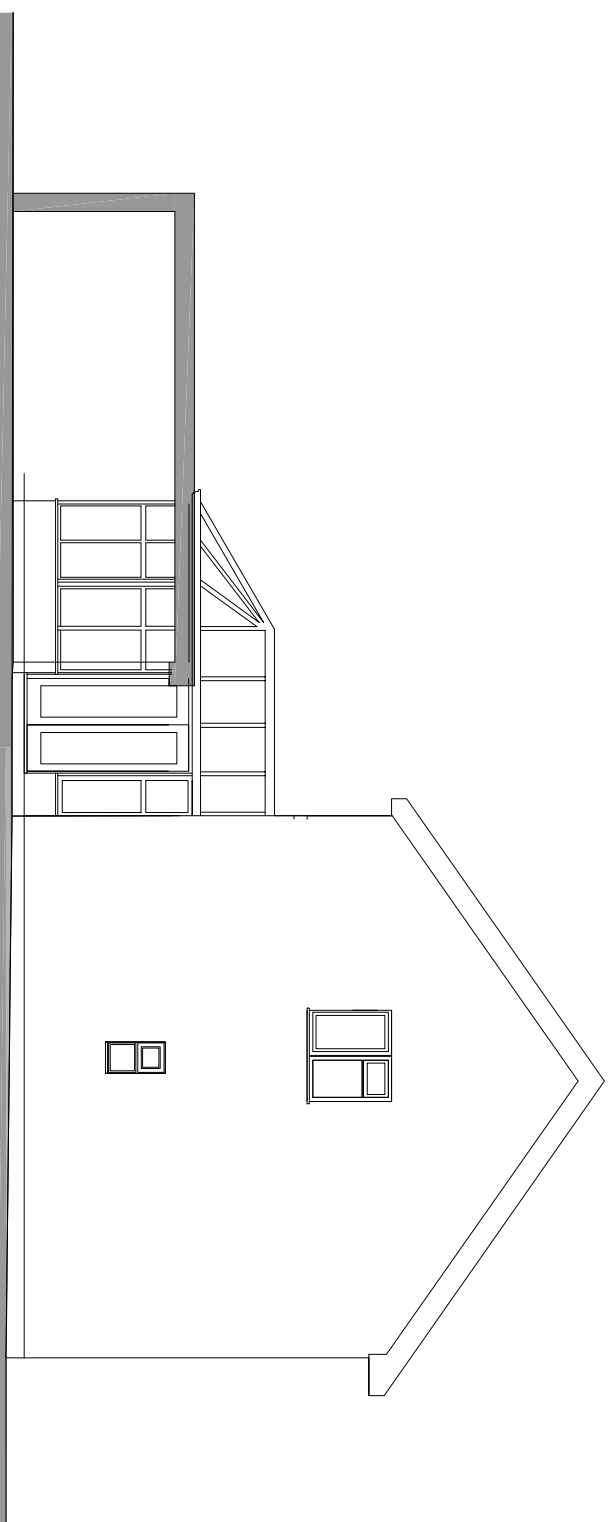


South West Elevation

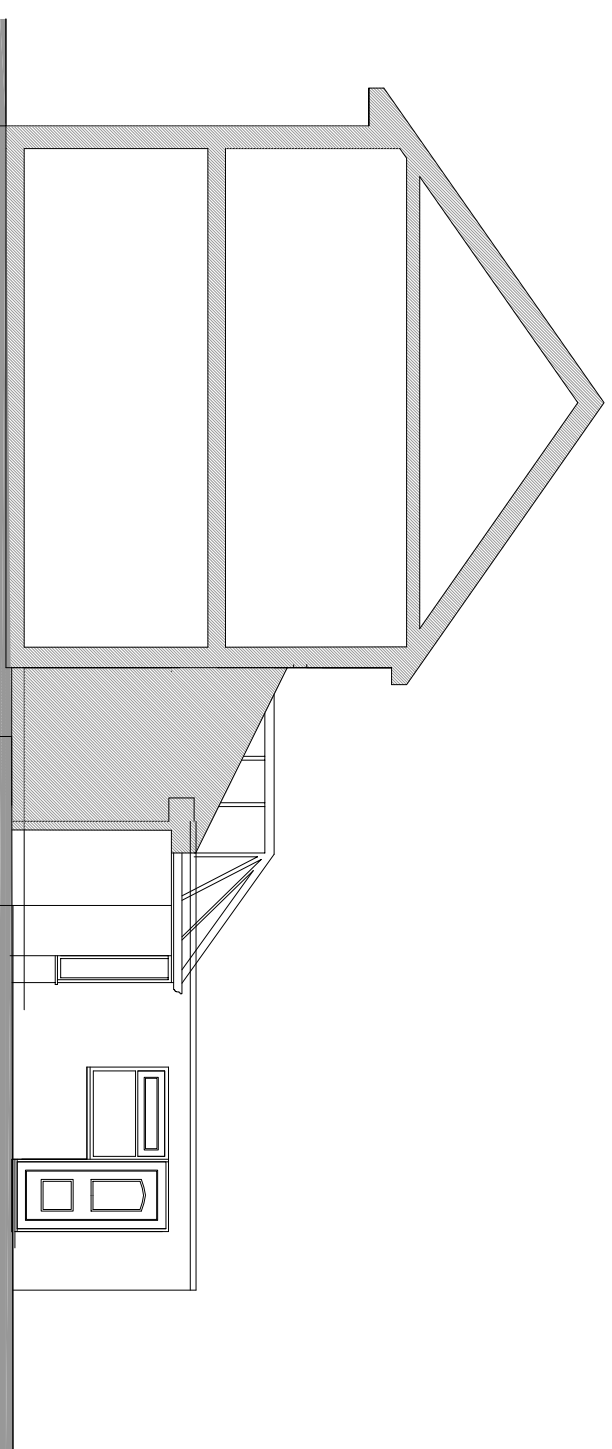


North East Elevation


Existing Elevations Scale 1:100 @ A1

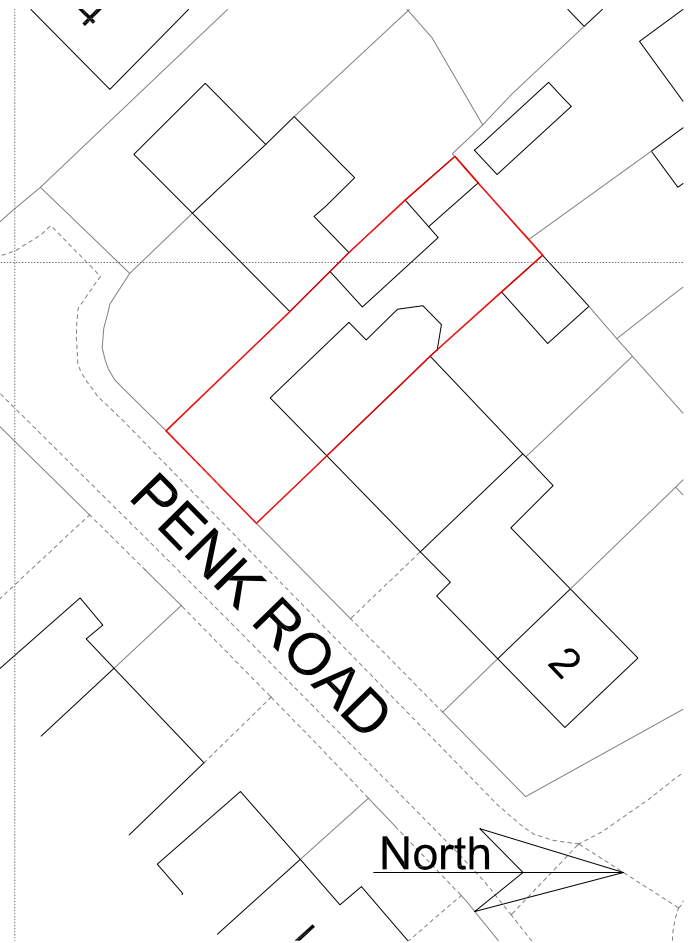


Block Plan Scale 1:500@A1

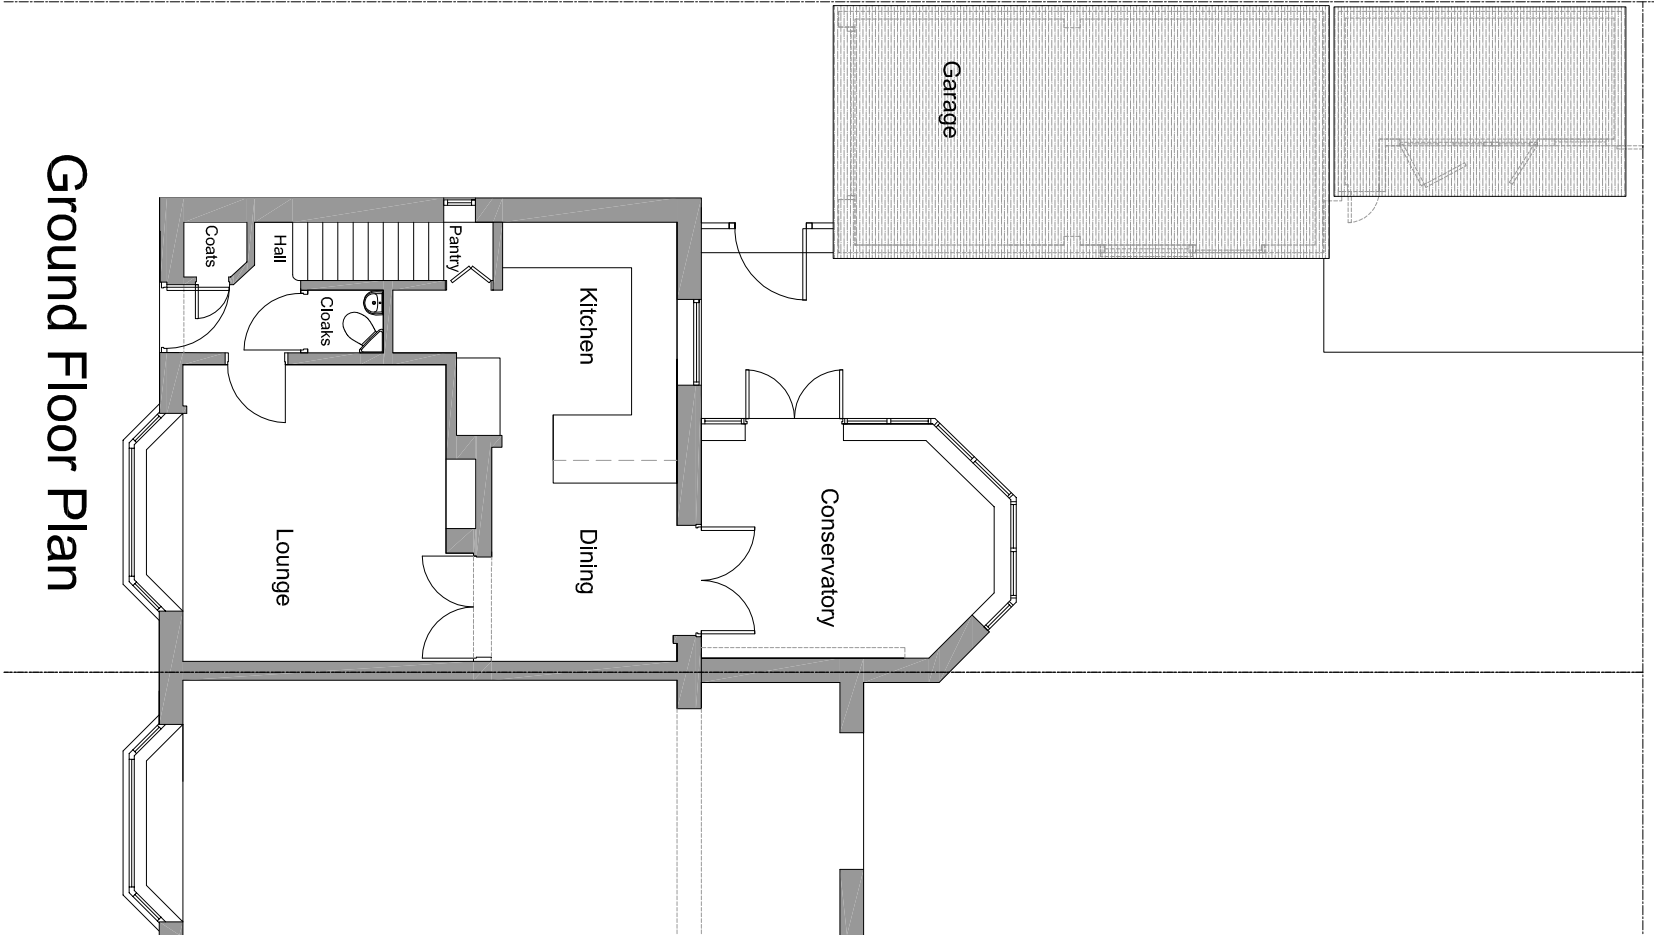


Ground Floor Plan

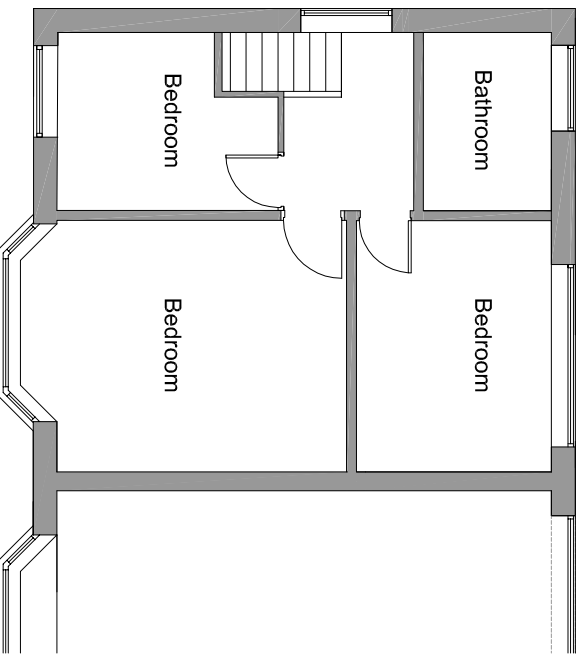


First Floor Plan

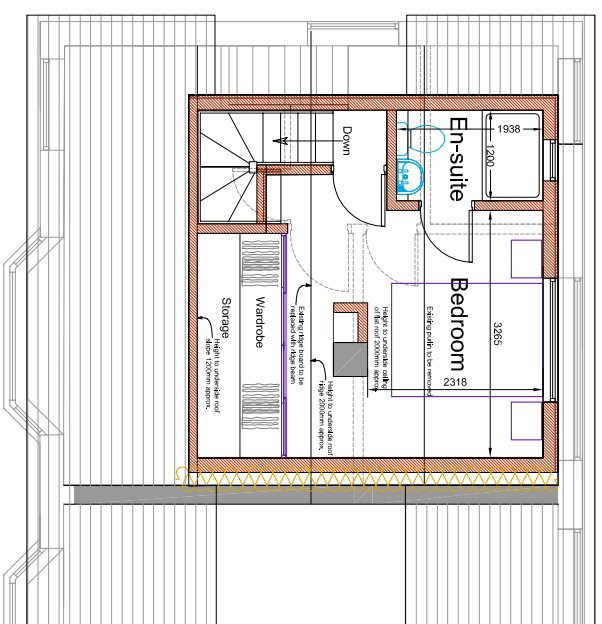


Second Floor Plan

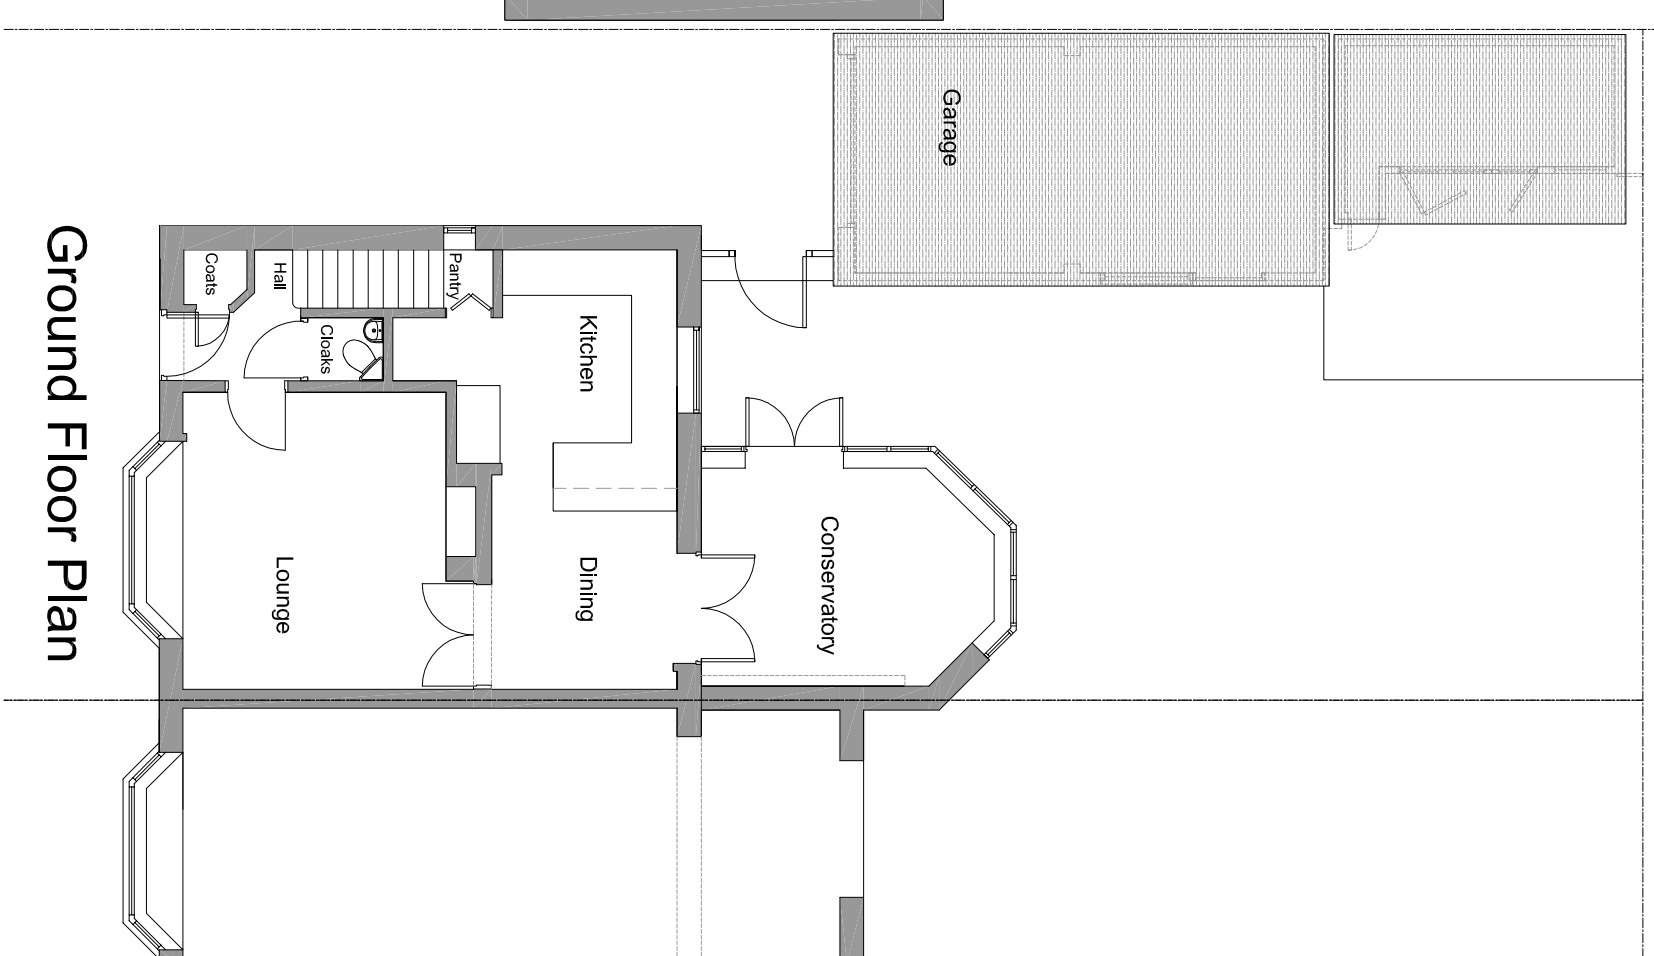


Ground Floor Plan

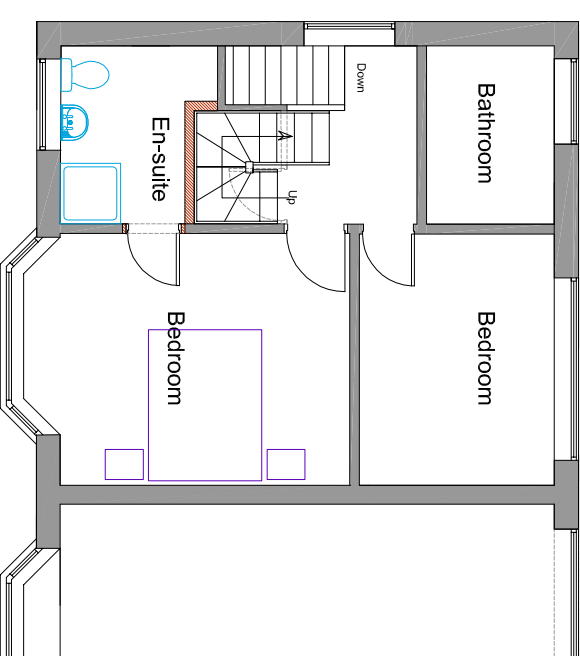

First Floor Plan

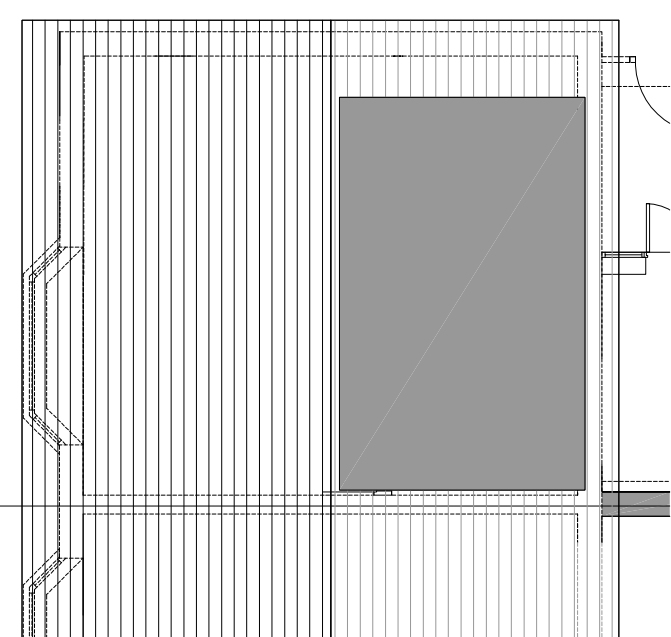

Roof Plan

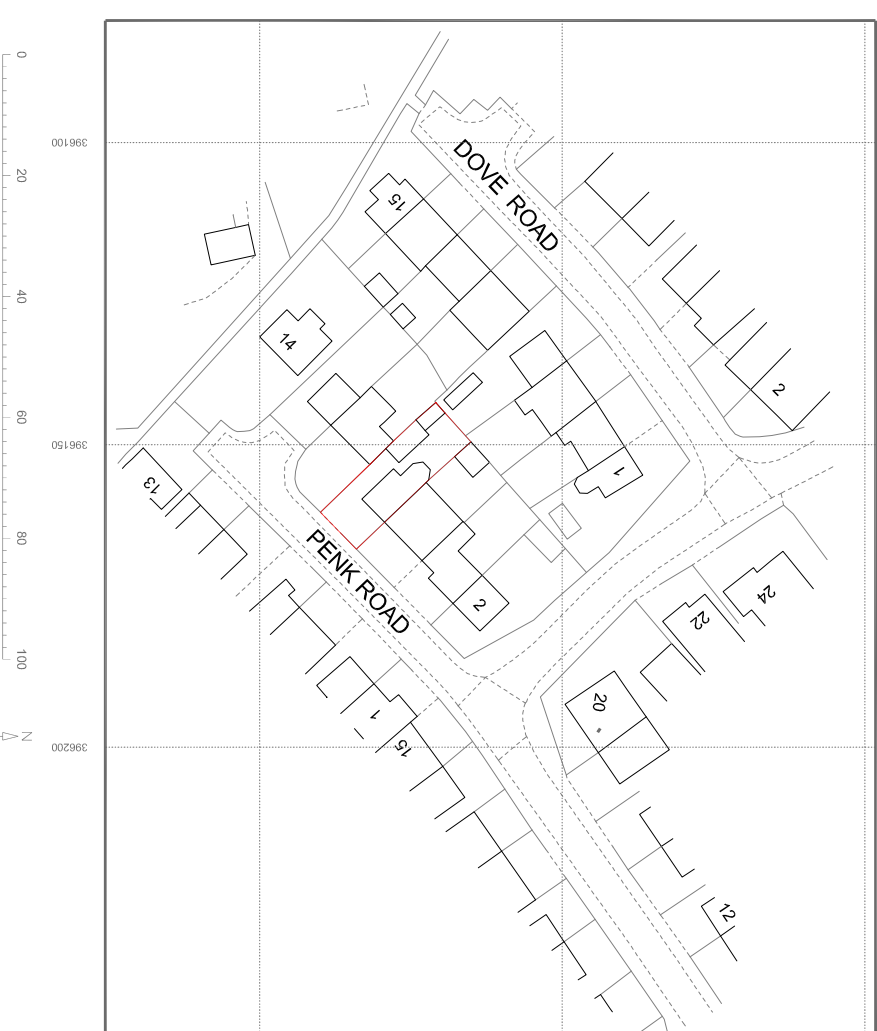

Existing Plans Scale 1:100 @ A1

Proposed Plans Scale 1:100 @ A1

Location Plan Scale 1:1250@A1

Rev./Drawn/Comments.

Date

0m

5m

10m

15m

20m

25m

3.0m

35m

40m

45m

50m

0.0

1.0

2.0

3.0

4.0

5.0

6.0

7.0

8.0

9.0

10.0m

Scale bar @ 1:500

Scale bar @ 1:100

MAC

ARCHITECTURAL DESIGN LTD

Moordland House, 123 Moordland Road, Burslem, ST6 1UD.

T:01782 509302 E:adam@mac-arch.co.uk

Client:

Mr & Mrs A Sparkes

Project:

Proposed Extension to Dwelling at 8 Penk Road, Forbrook, Stoke on Trent Staffs, ST11 9BT.

Title:

Plans and Elevations

Status:

Planning.

Paper Size A1: Date: April 2024 Drawing Ref: 1851-AL06