



Copyright of this drawing is vested in the Architect and it must not be copied or reproduced without consent. Figured dimensions only are to be taken from this drawing. All contractors must visit the site and be responsible for taking and checking all dimensions relative to their work. Hewitt&Carr Architects Ltd are to be advised of any variation between drawings and site conditions. CLIENTS ARE ADVISED TO CLARIFY DIMENSIONS WITH THE ARCHITECT PRIOR TO SETTING OUT AND NOT TO SCALE FROM THE DRAWING.


Rev.	Drawn	Comments	Date
A	BVC	Amendment to layout of equipment in cellar.	26.04.24

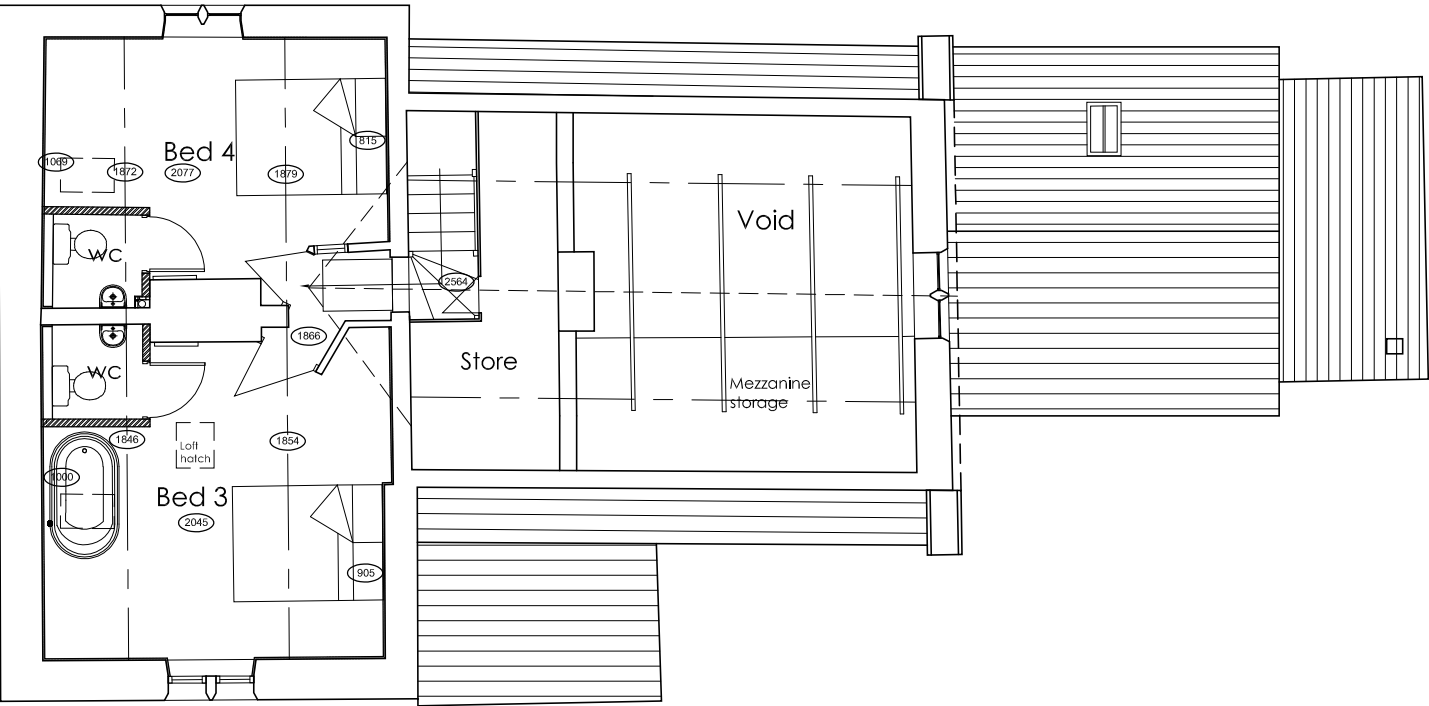


Second Floor Plan 1:100

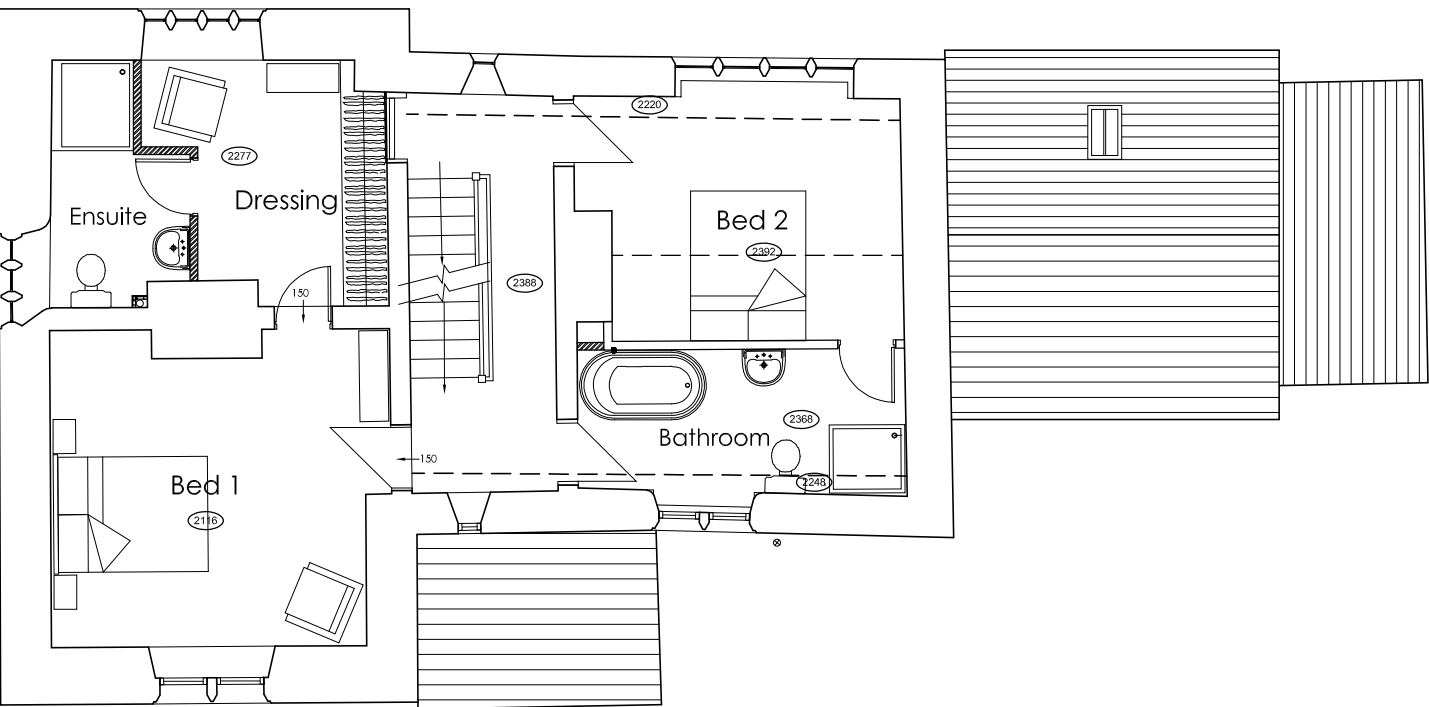

First Floor Plan 1:100

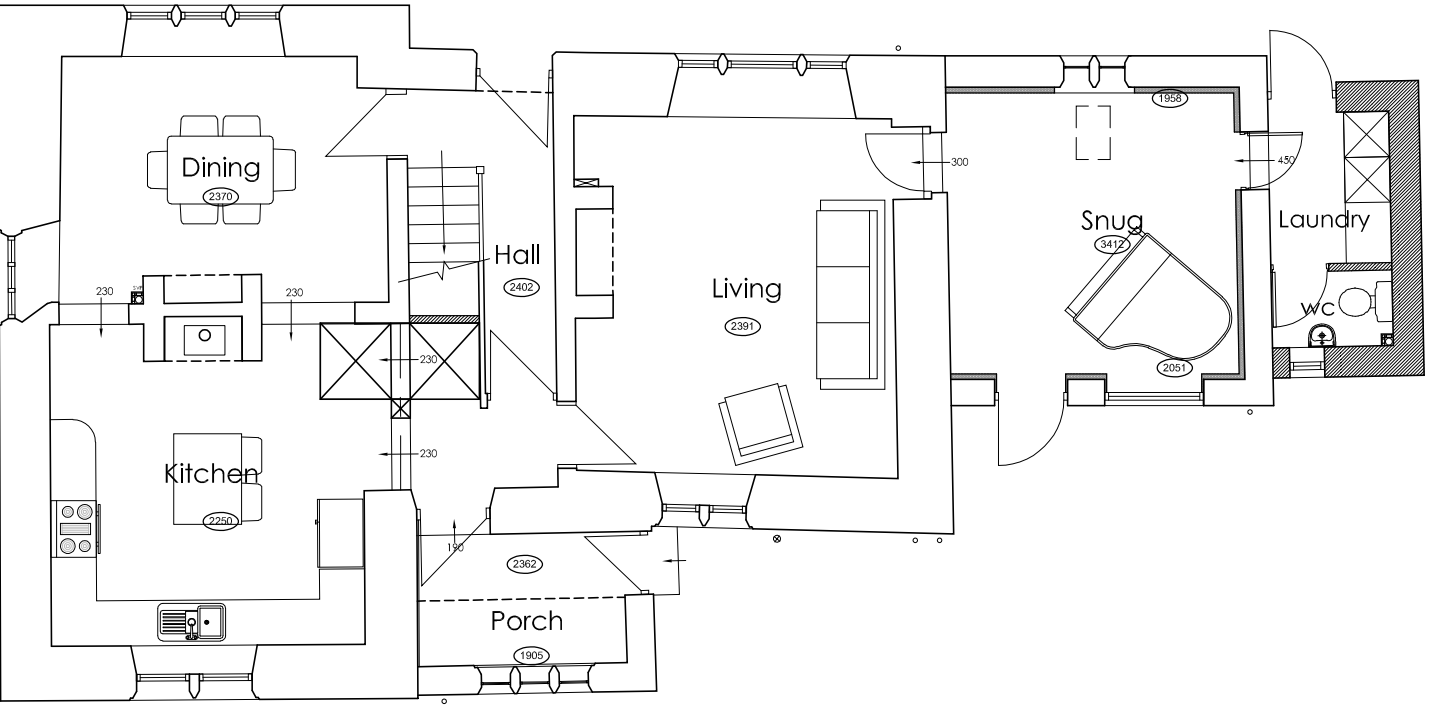


Ground Floor Plan 1:100

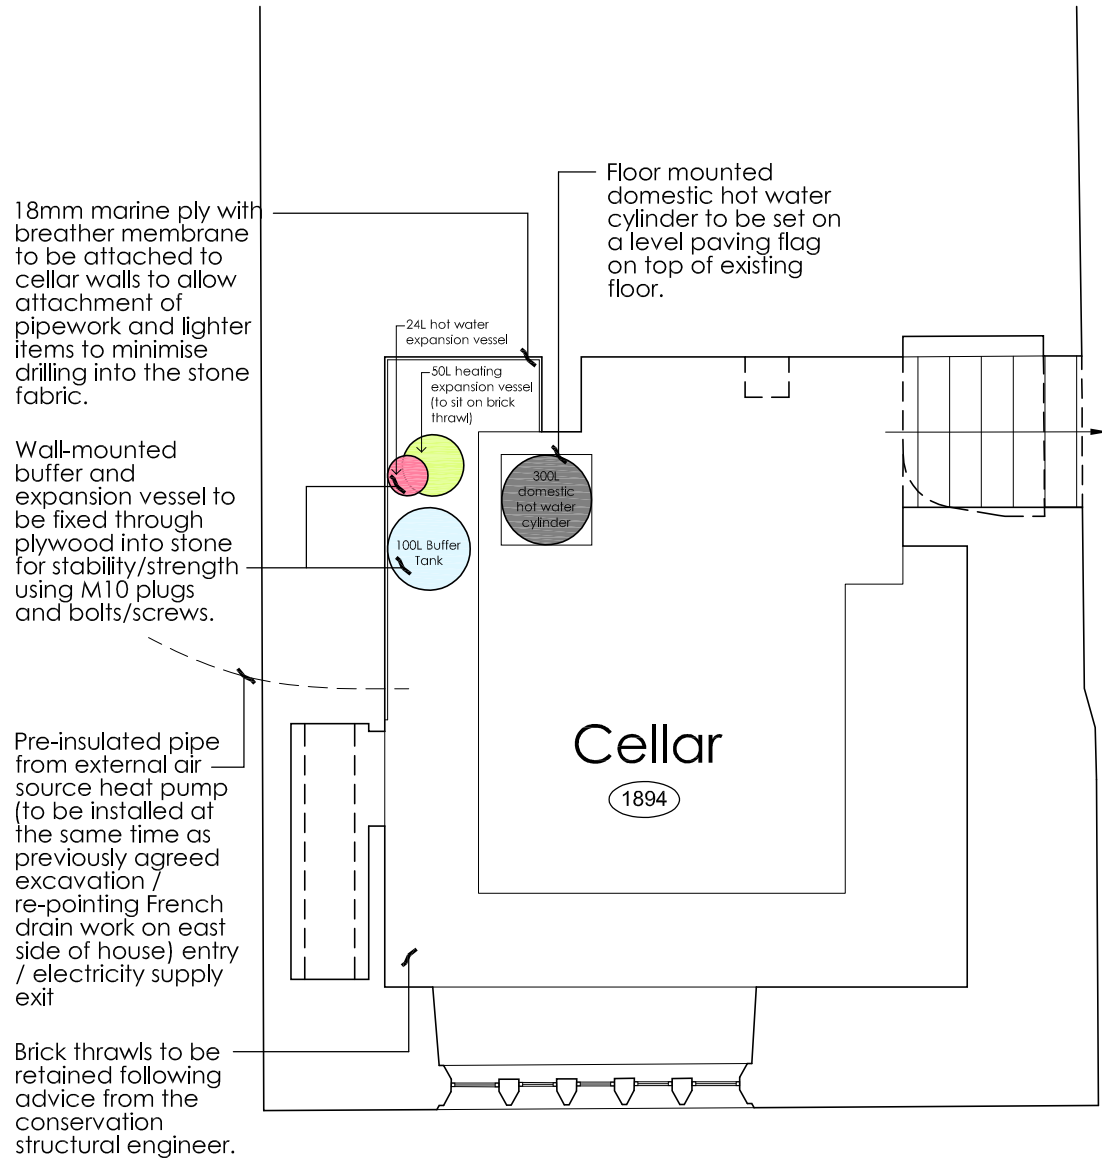

Cellar Plan as Proposed 1:50




Rear Elevation 1:100

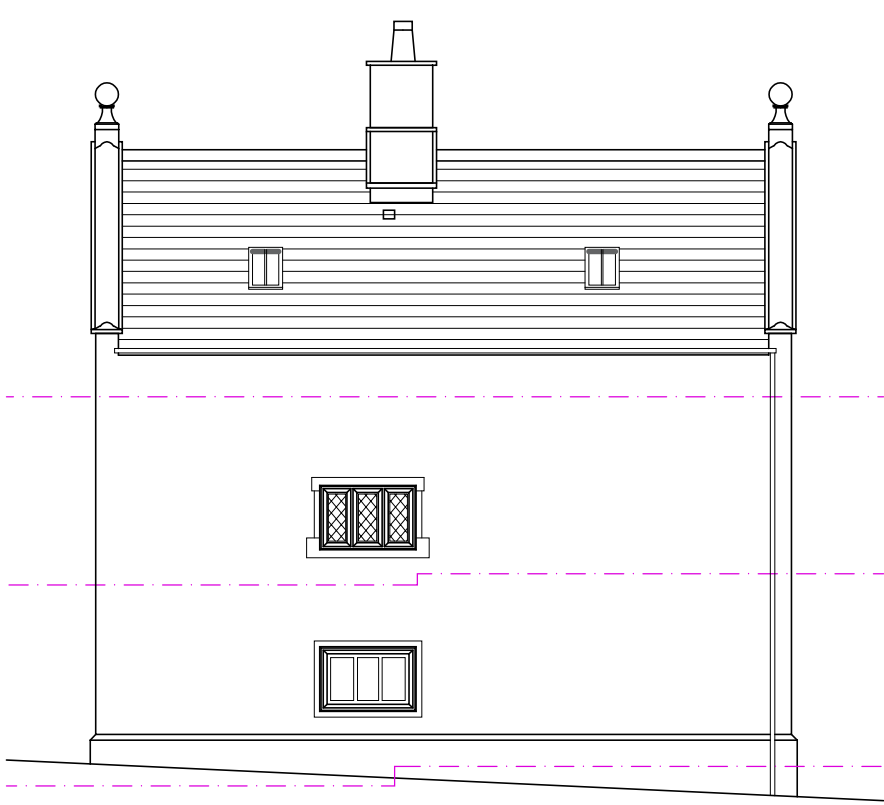

Side Elevation 1:100





Front Elevation 1:100

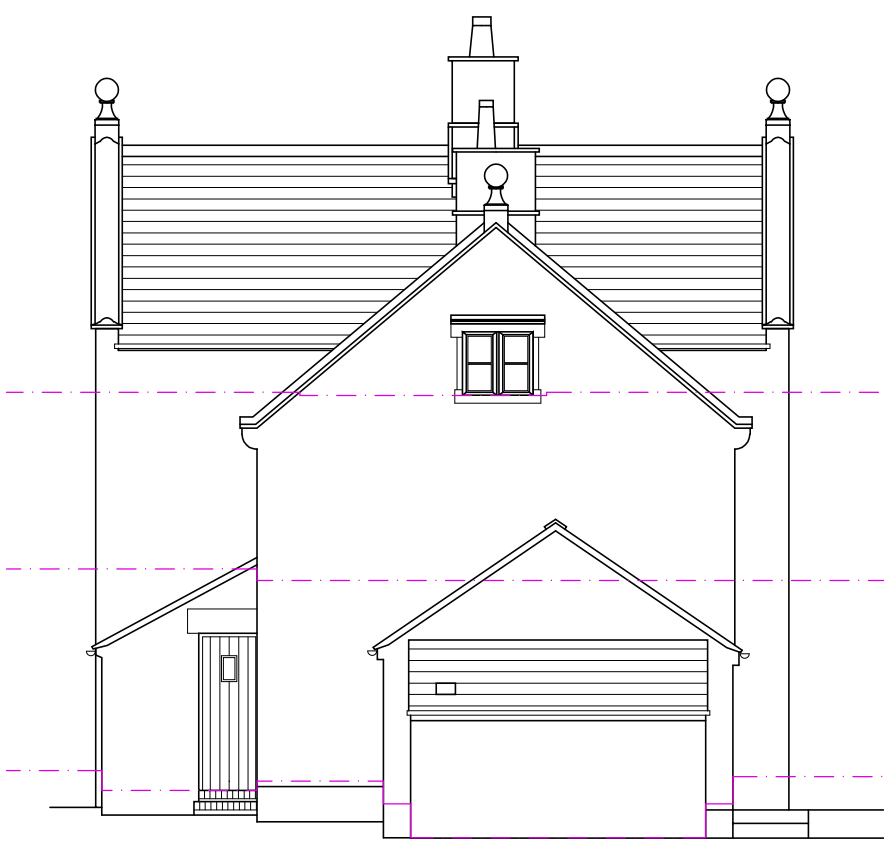

Side Elevation 1:100

Please Note :
Plans, elevations and section illustrate works previously approved under applications SMD/2021/0718 & SMD/2021/0719 (and subsequent discharge and variation of condition applications). These have been included only for the purposes of showing the works proposed under this application within the context of the whole scheme. The internal air source heat pump equipment has been labelled on the cellar floor plan and in section.

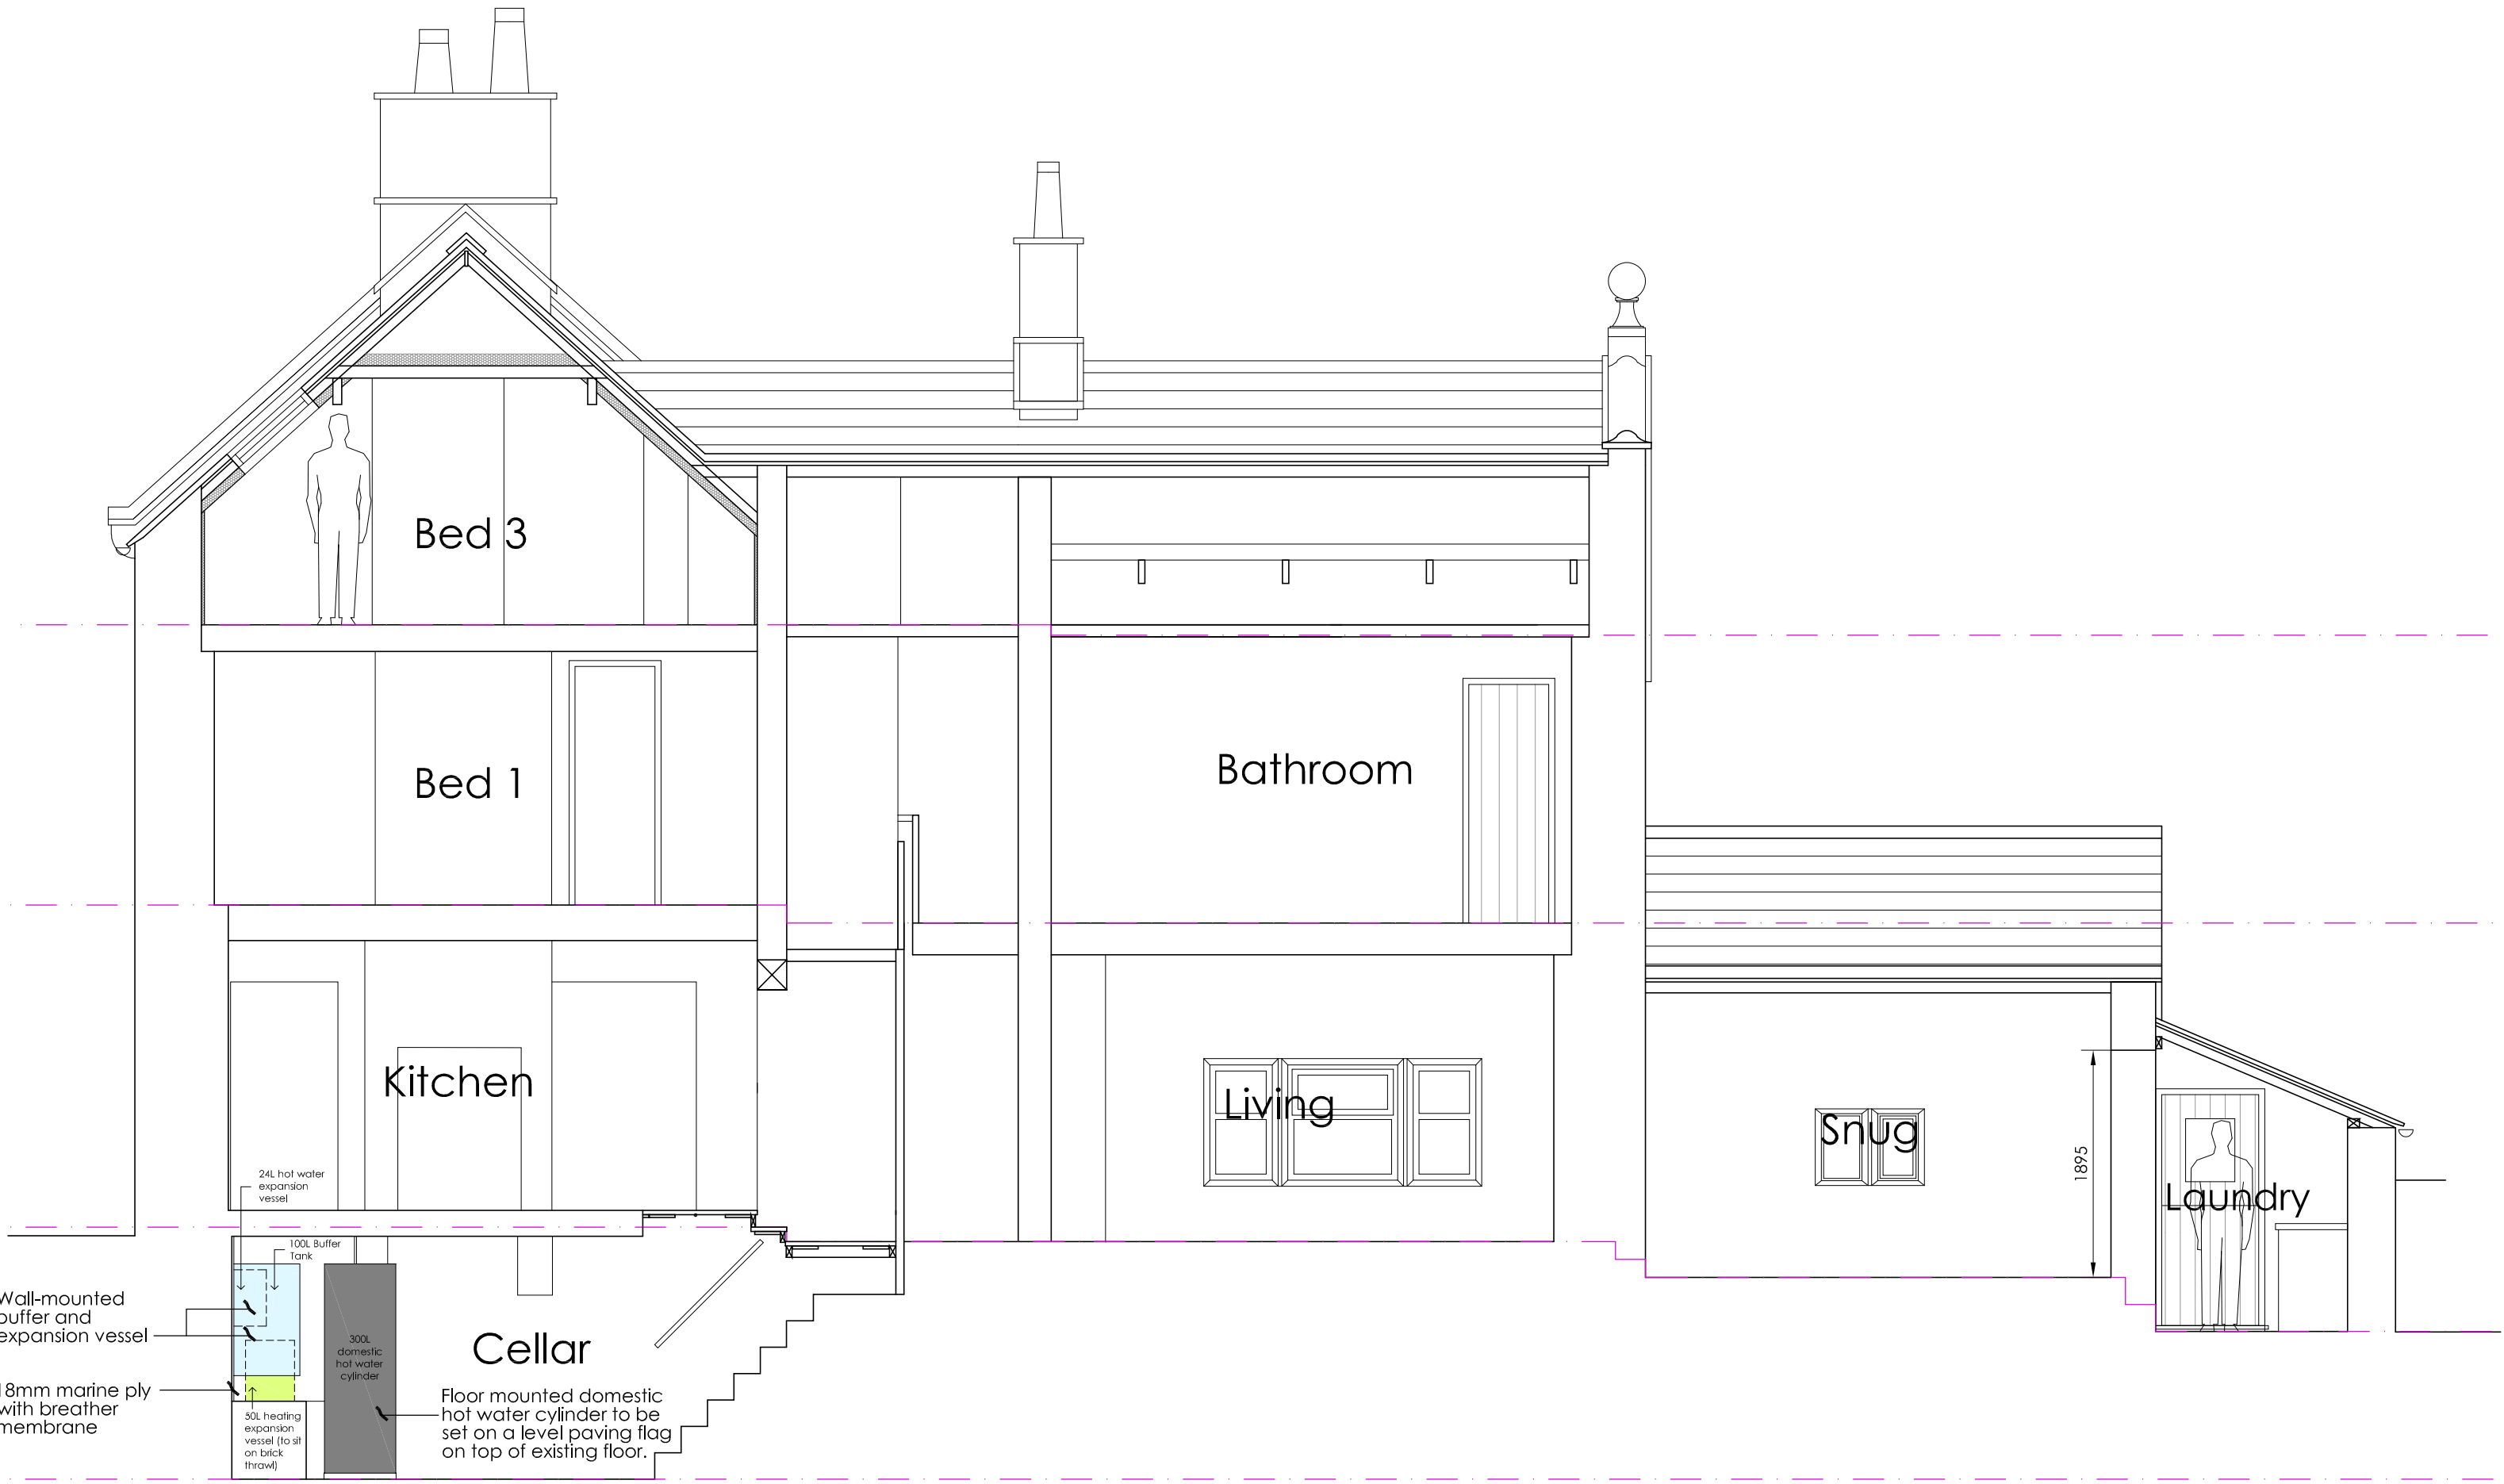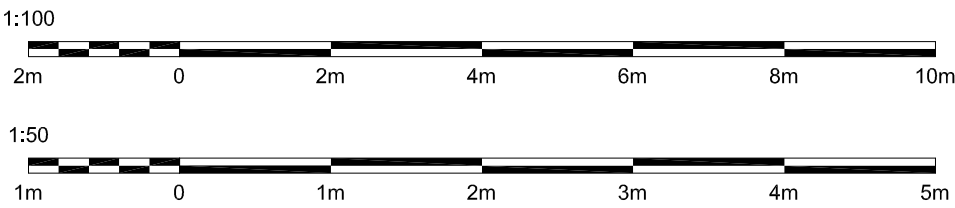

Longitudinal Section as Proposed 1:50

Hewitt&CarrArchitects

A: DaisyBank House | 17-19 Leek Road | Cheadle | ST10 1JE
T: 01538 756898
E: enquiries@hcarchitects.co.uk
W: www.hcarchitects.co.uk

Client
Mr S Newell & Dr T Petty

Project
Removal of existing oil tank and new air source heat pump at Oldridge Farm, Ashbourne Road ST10 2HU
Title
Plans, Elevations & Section as Proposed

Status
Planning
Date April 2024
Scale @A1 As Stated

Project No 01088
Drawing No. AL(0)24
Rev A