



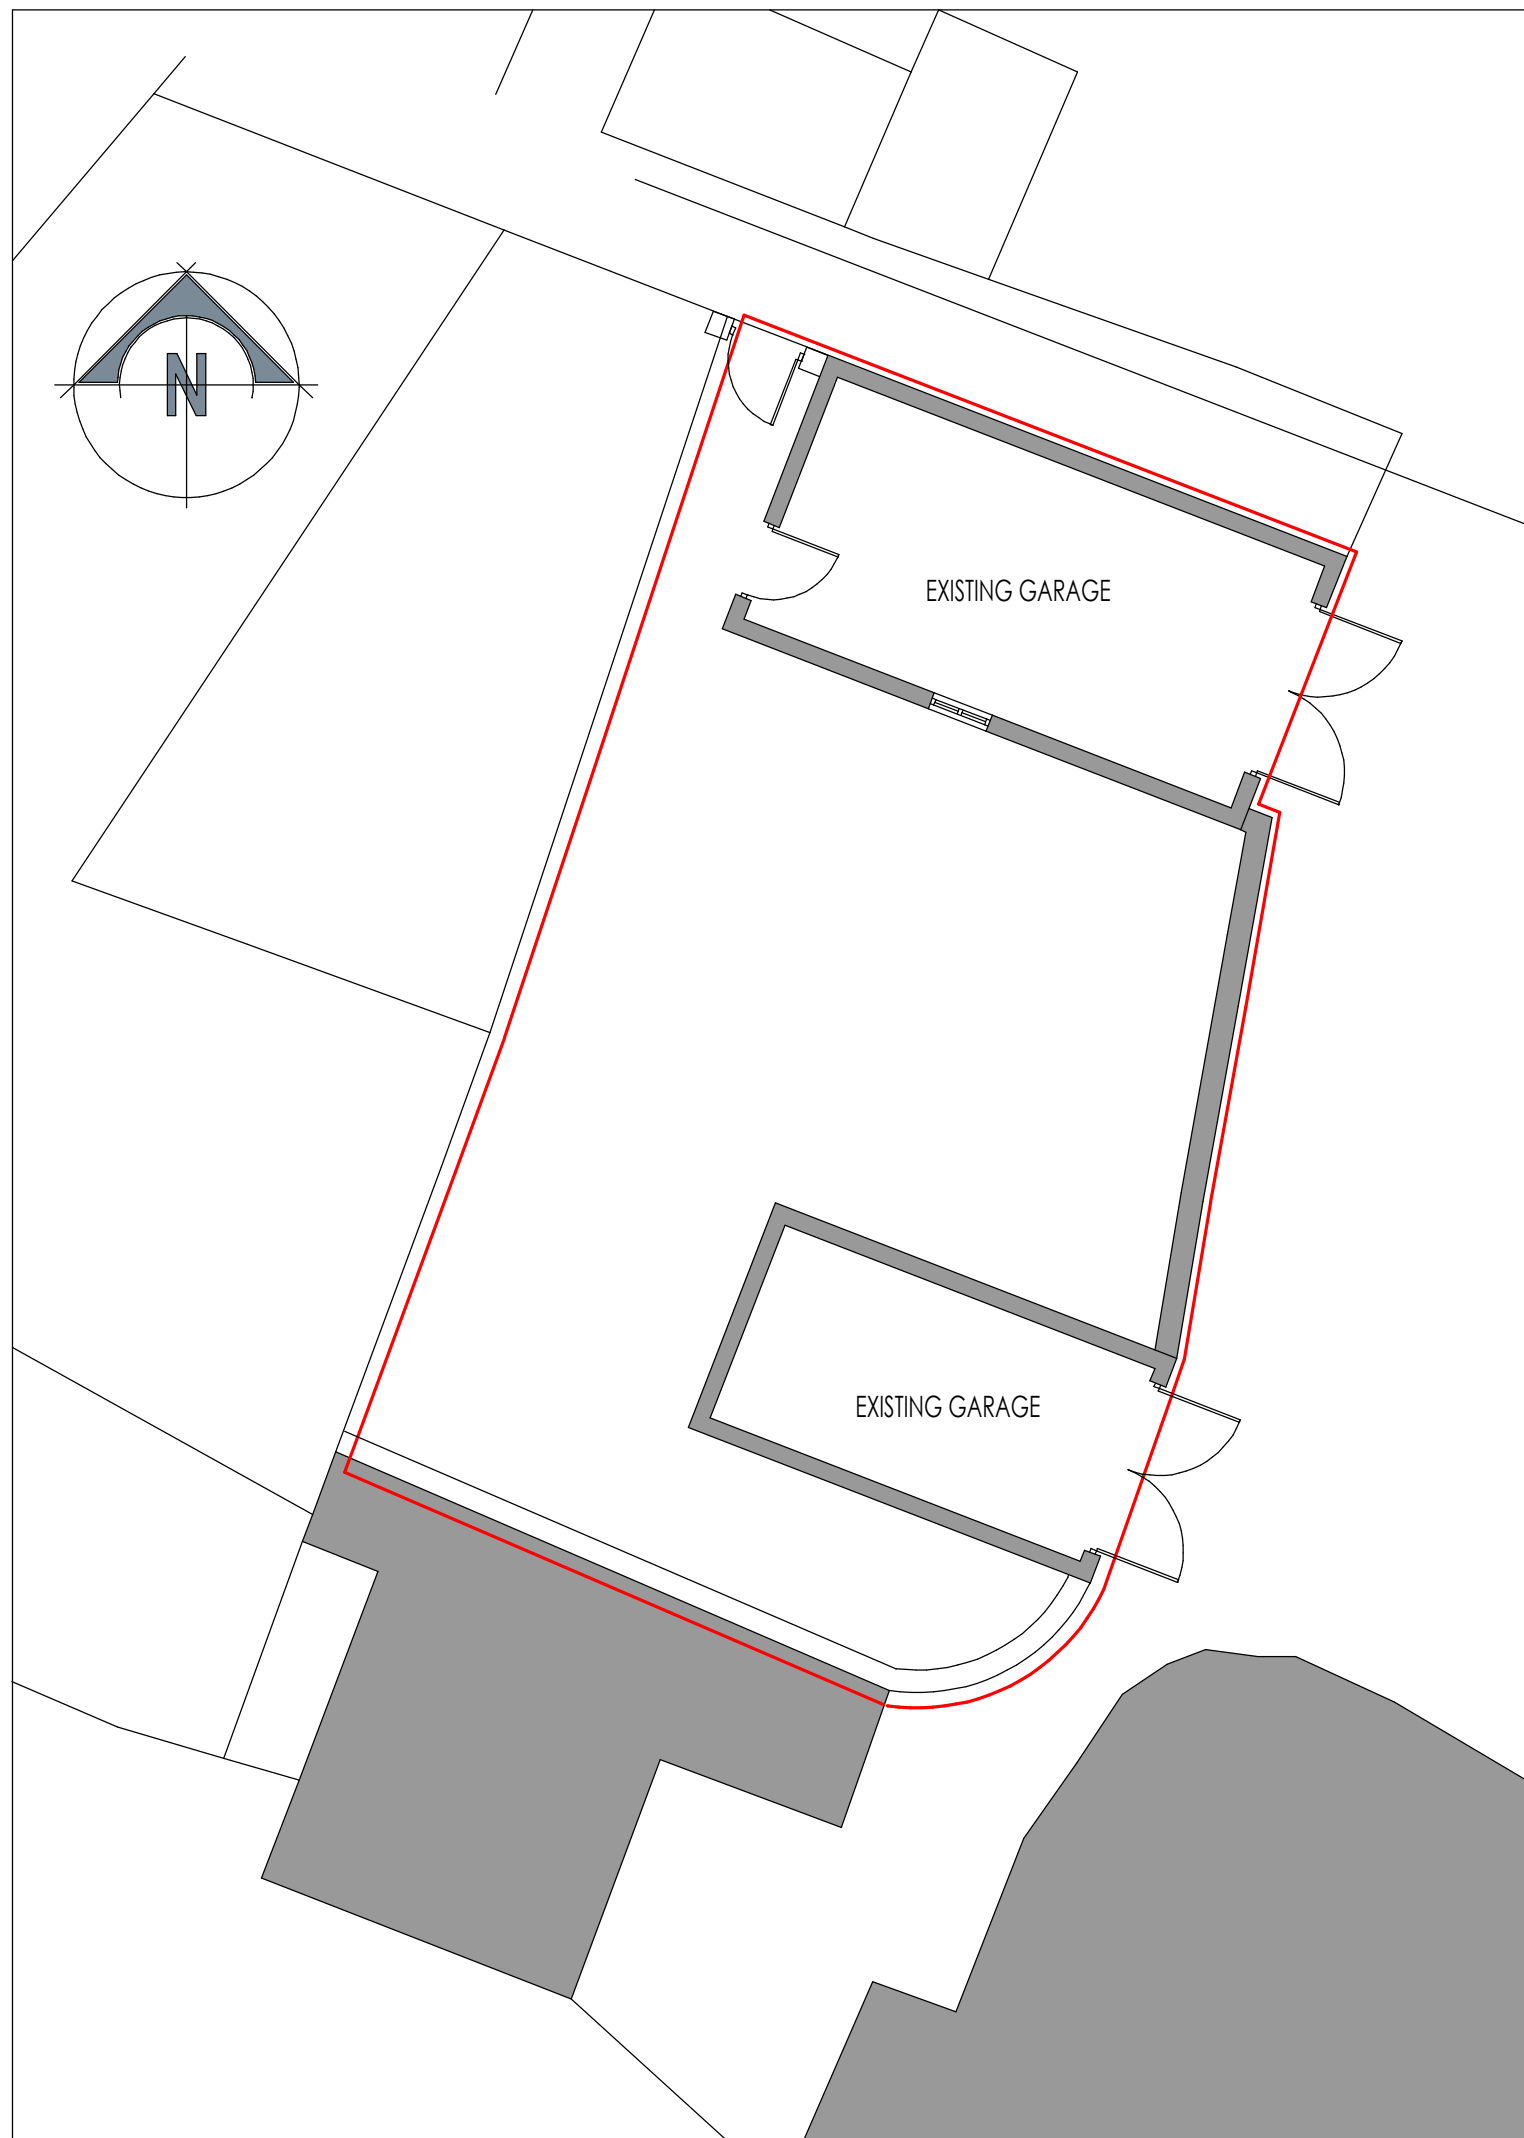


site block plan

Scale 1:100

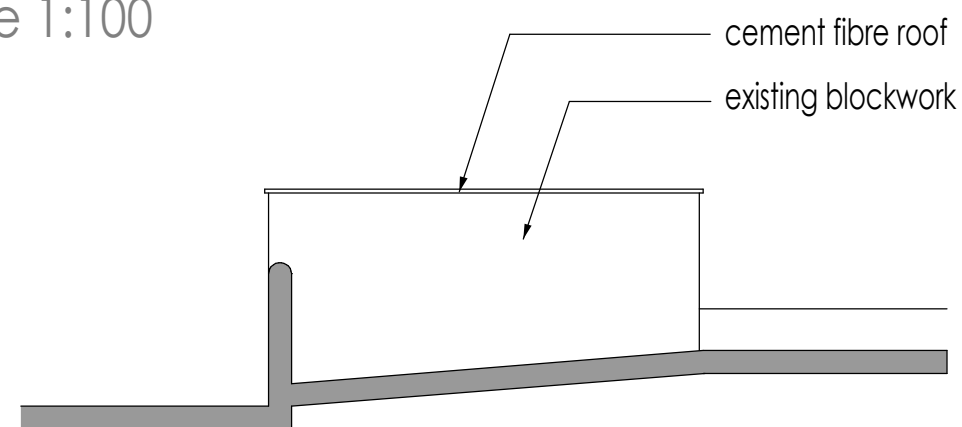


elevation from garden area

Scale 1:100

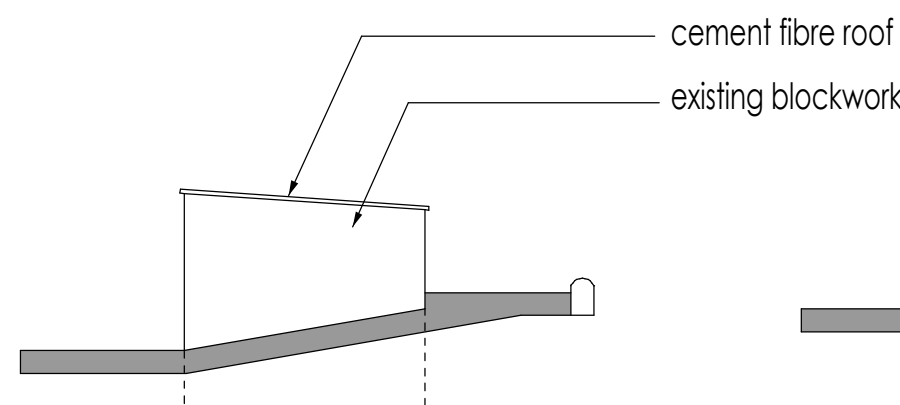

rear elevation

Scale 1:100

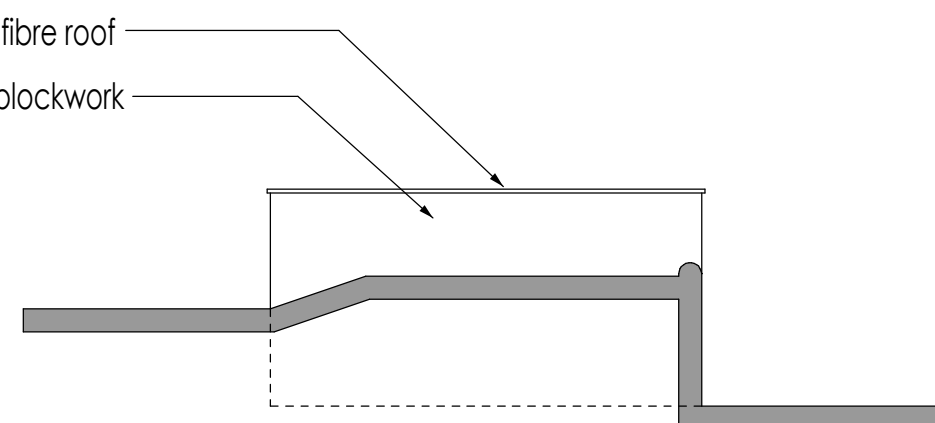

elevation from boundary


Scale 1:100



Ordnance Survey, (c) Crown Copyright 2019. All rights reserved. Licence number 100022432

site layout plan

Scale 1:500

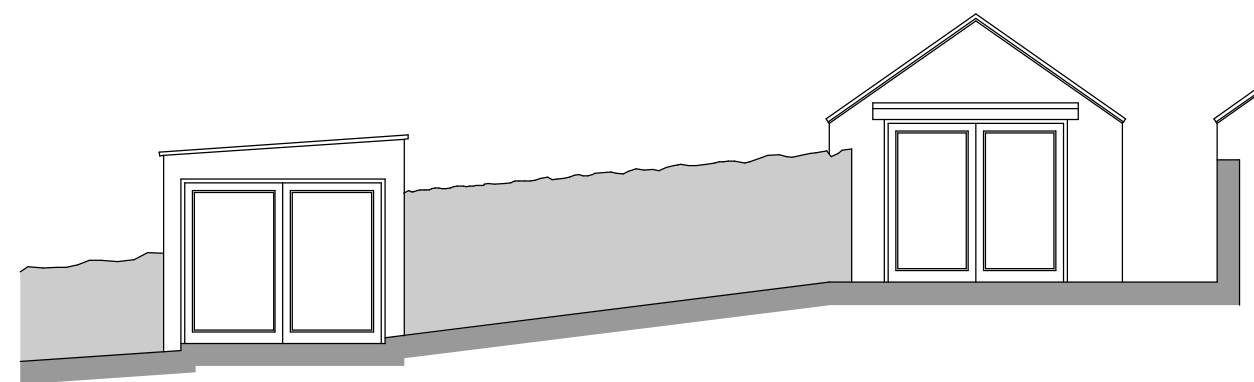

elevation from the courtyard

Scale 1:100

Client		A & J Properties	
Contract		Proposed demolition of the the existing garage and reconstruction.	
Drawing Title		Existing Conditions - Garage Site Layout, Site Block and Elevations	
Date	March 2024	Status	Preliminary
Scale	1:500 1:100	Contract Number	5468
Dwg. No.	5468 - 102	Revision	
Revisions			

A2