



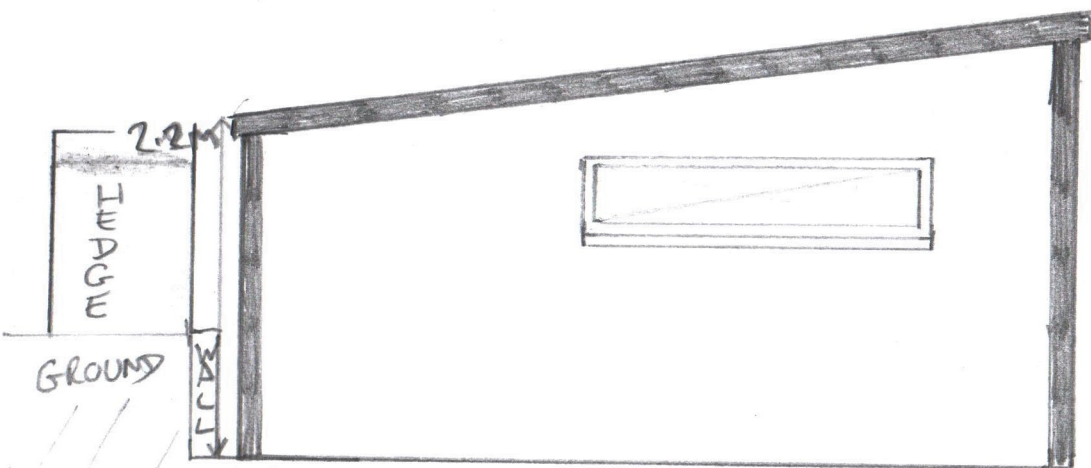

EAST ELEVATION

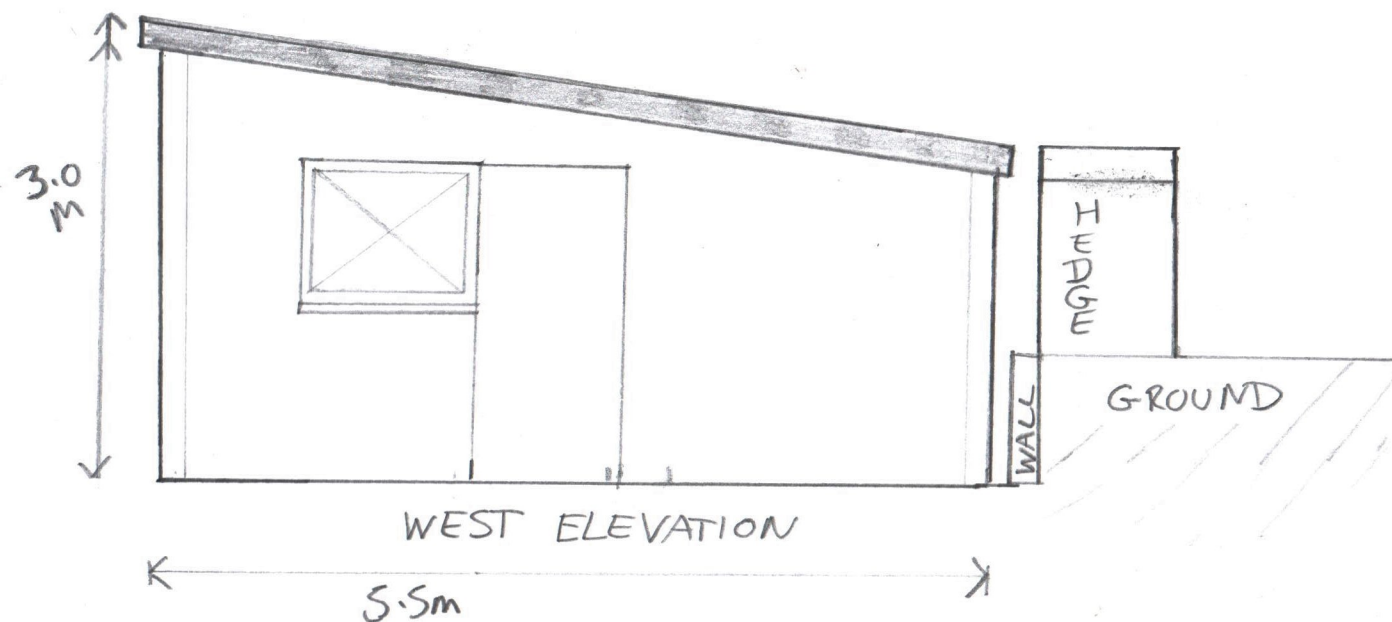

WEST ELEVATION

1:50 SCALE

|                     |
|---------------------|
| FREDERICK NORTON    |
| 112 DRAYCOTT RD     |
| UPPER TEAN          |
| STAFFS ST10 4JF     |
| PROPOSED EAST       |
| AND WEST ELEVATIONS |
| DATE 20/6/22        |
| SCALE 1:50 @ A4     |
| DRAWING NO 2        |
| DRAWN BY FRN        |

FRONT HEIGHT = 3.0m

REAR HEIGHT = 2.2m