


FREDERICK NORTON
112 DRAYCOTT RD
UPPER TEAM STAFFS
ST10 4JF
PROPOSED SOUTH ELEVATION
DATE 20/6/22
SCALE 1:50 @ A4
DRAWING NO 3
DRAWN BY FRN

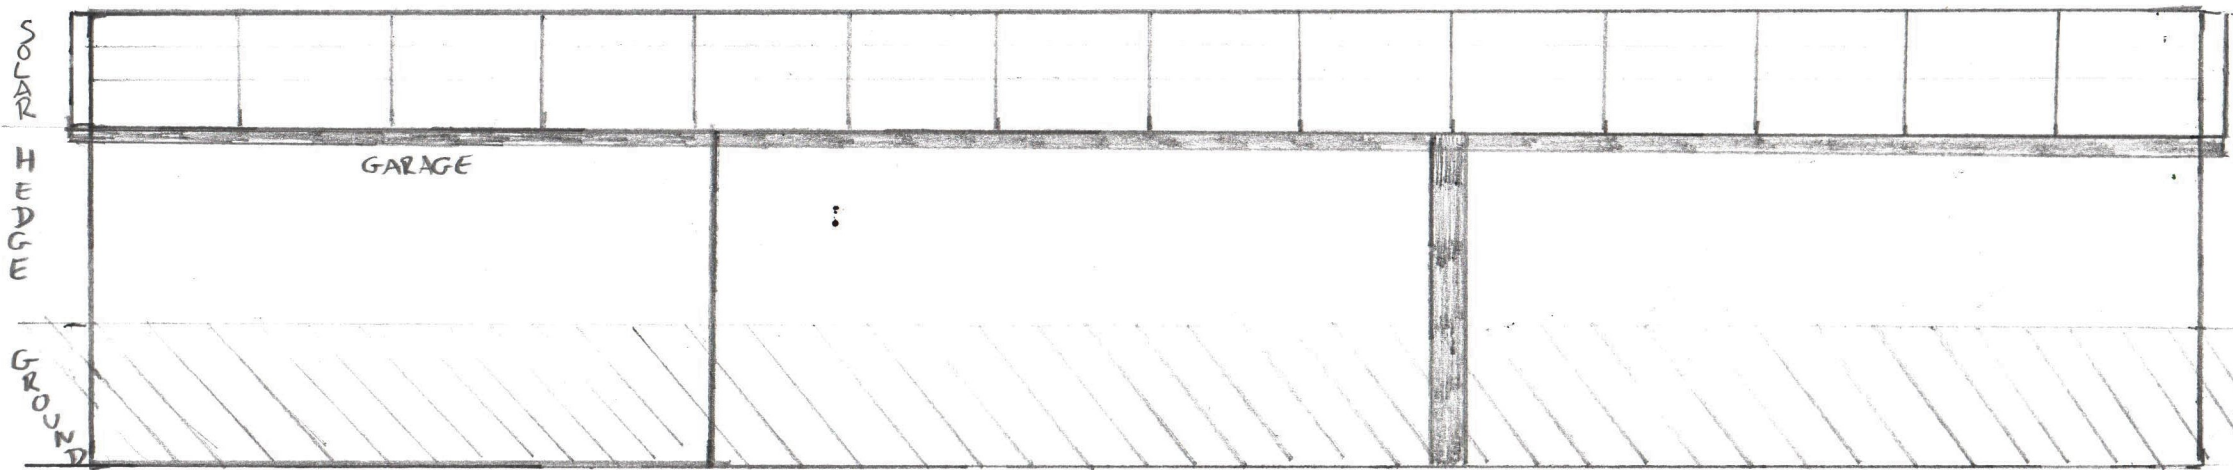

SOUTH ELEVATION

14m

HEIGHT 3.0m
 GROUND 0.8m
 GROUND + HEDGE = 2.2m
VISIBLE AREA (SOLAR PV) = 0.8m

1:50 SCALE