


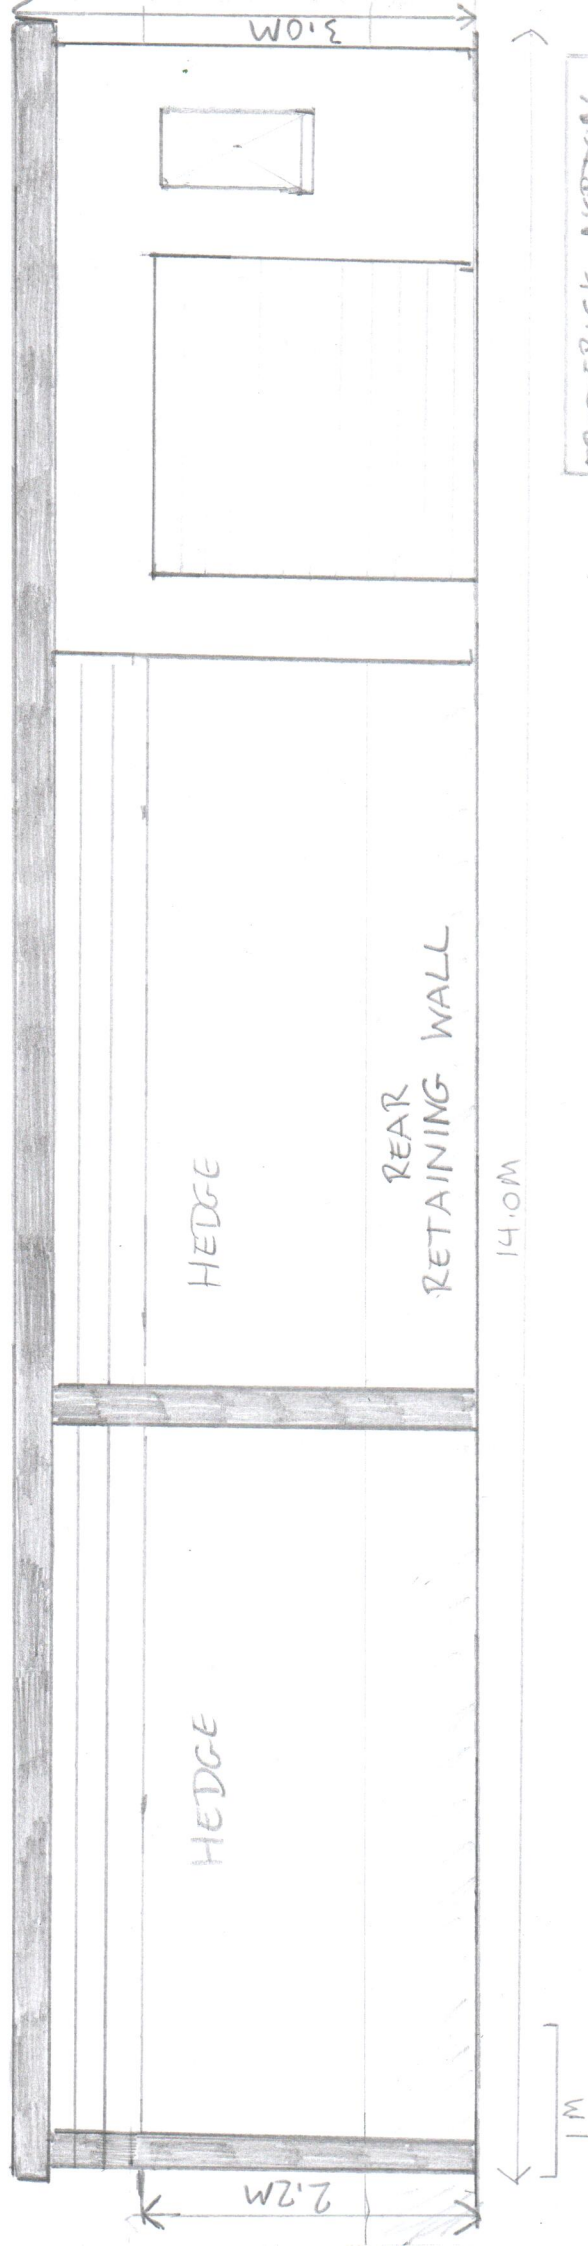

NORTH ELEVATION

HEIGHT 3.0M

1:50 SCALE

FREDERICK NORTON
112 DRAYCOTT RD
UPPER TEAM
STAFFS ST10 QTF
PROPOSED NORTH ELEVATION
DATE 20/6/22
SCALE 1:50 @ A4
DRAWING NO 1 V2
DRAWN BY FRN