


This drawing is the copyright of Forefront Development Consulting Ltd and should not be reproduced without our written consent.

The contractor is to check dimensions and levels on site prior to the commencement of works. Any discrepancies are to be reported immediately.

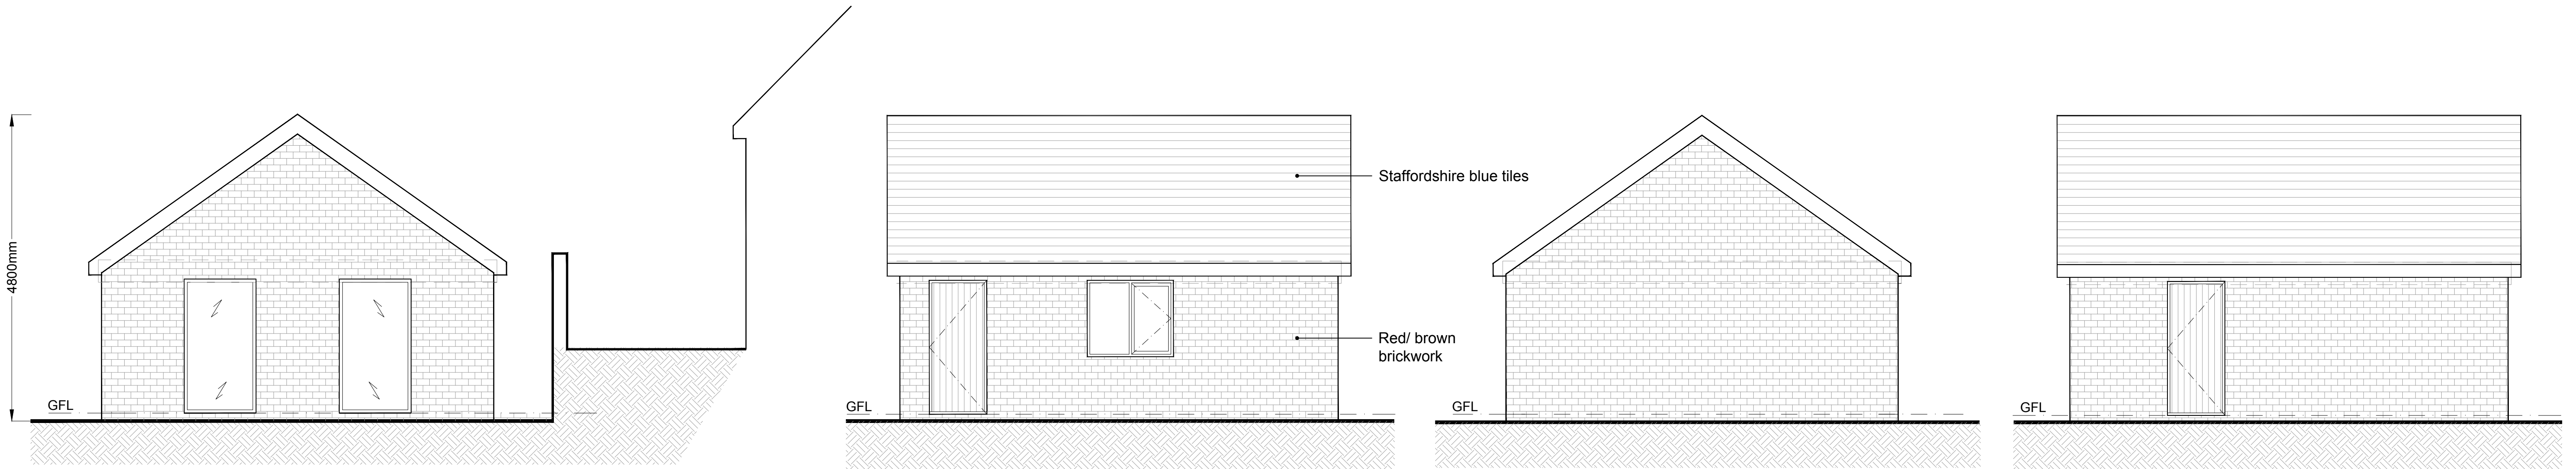


PROPOSED FRONT ELEVATION

PROPOSED SIDE ELEVATION

PROPOSED REAR ELEVATION

PROPOSED SIDE ELEVATION

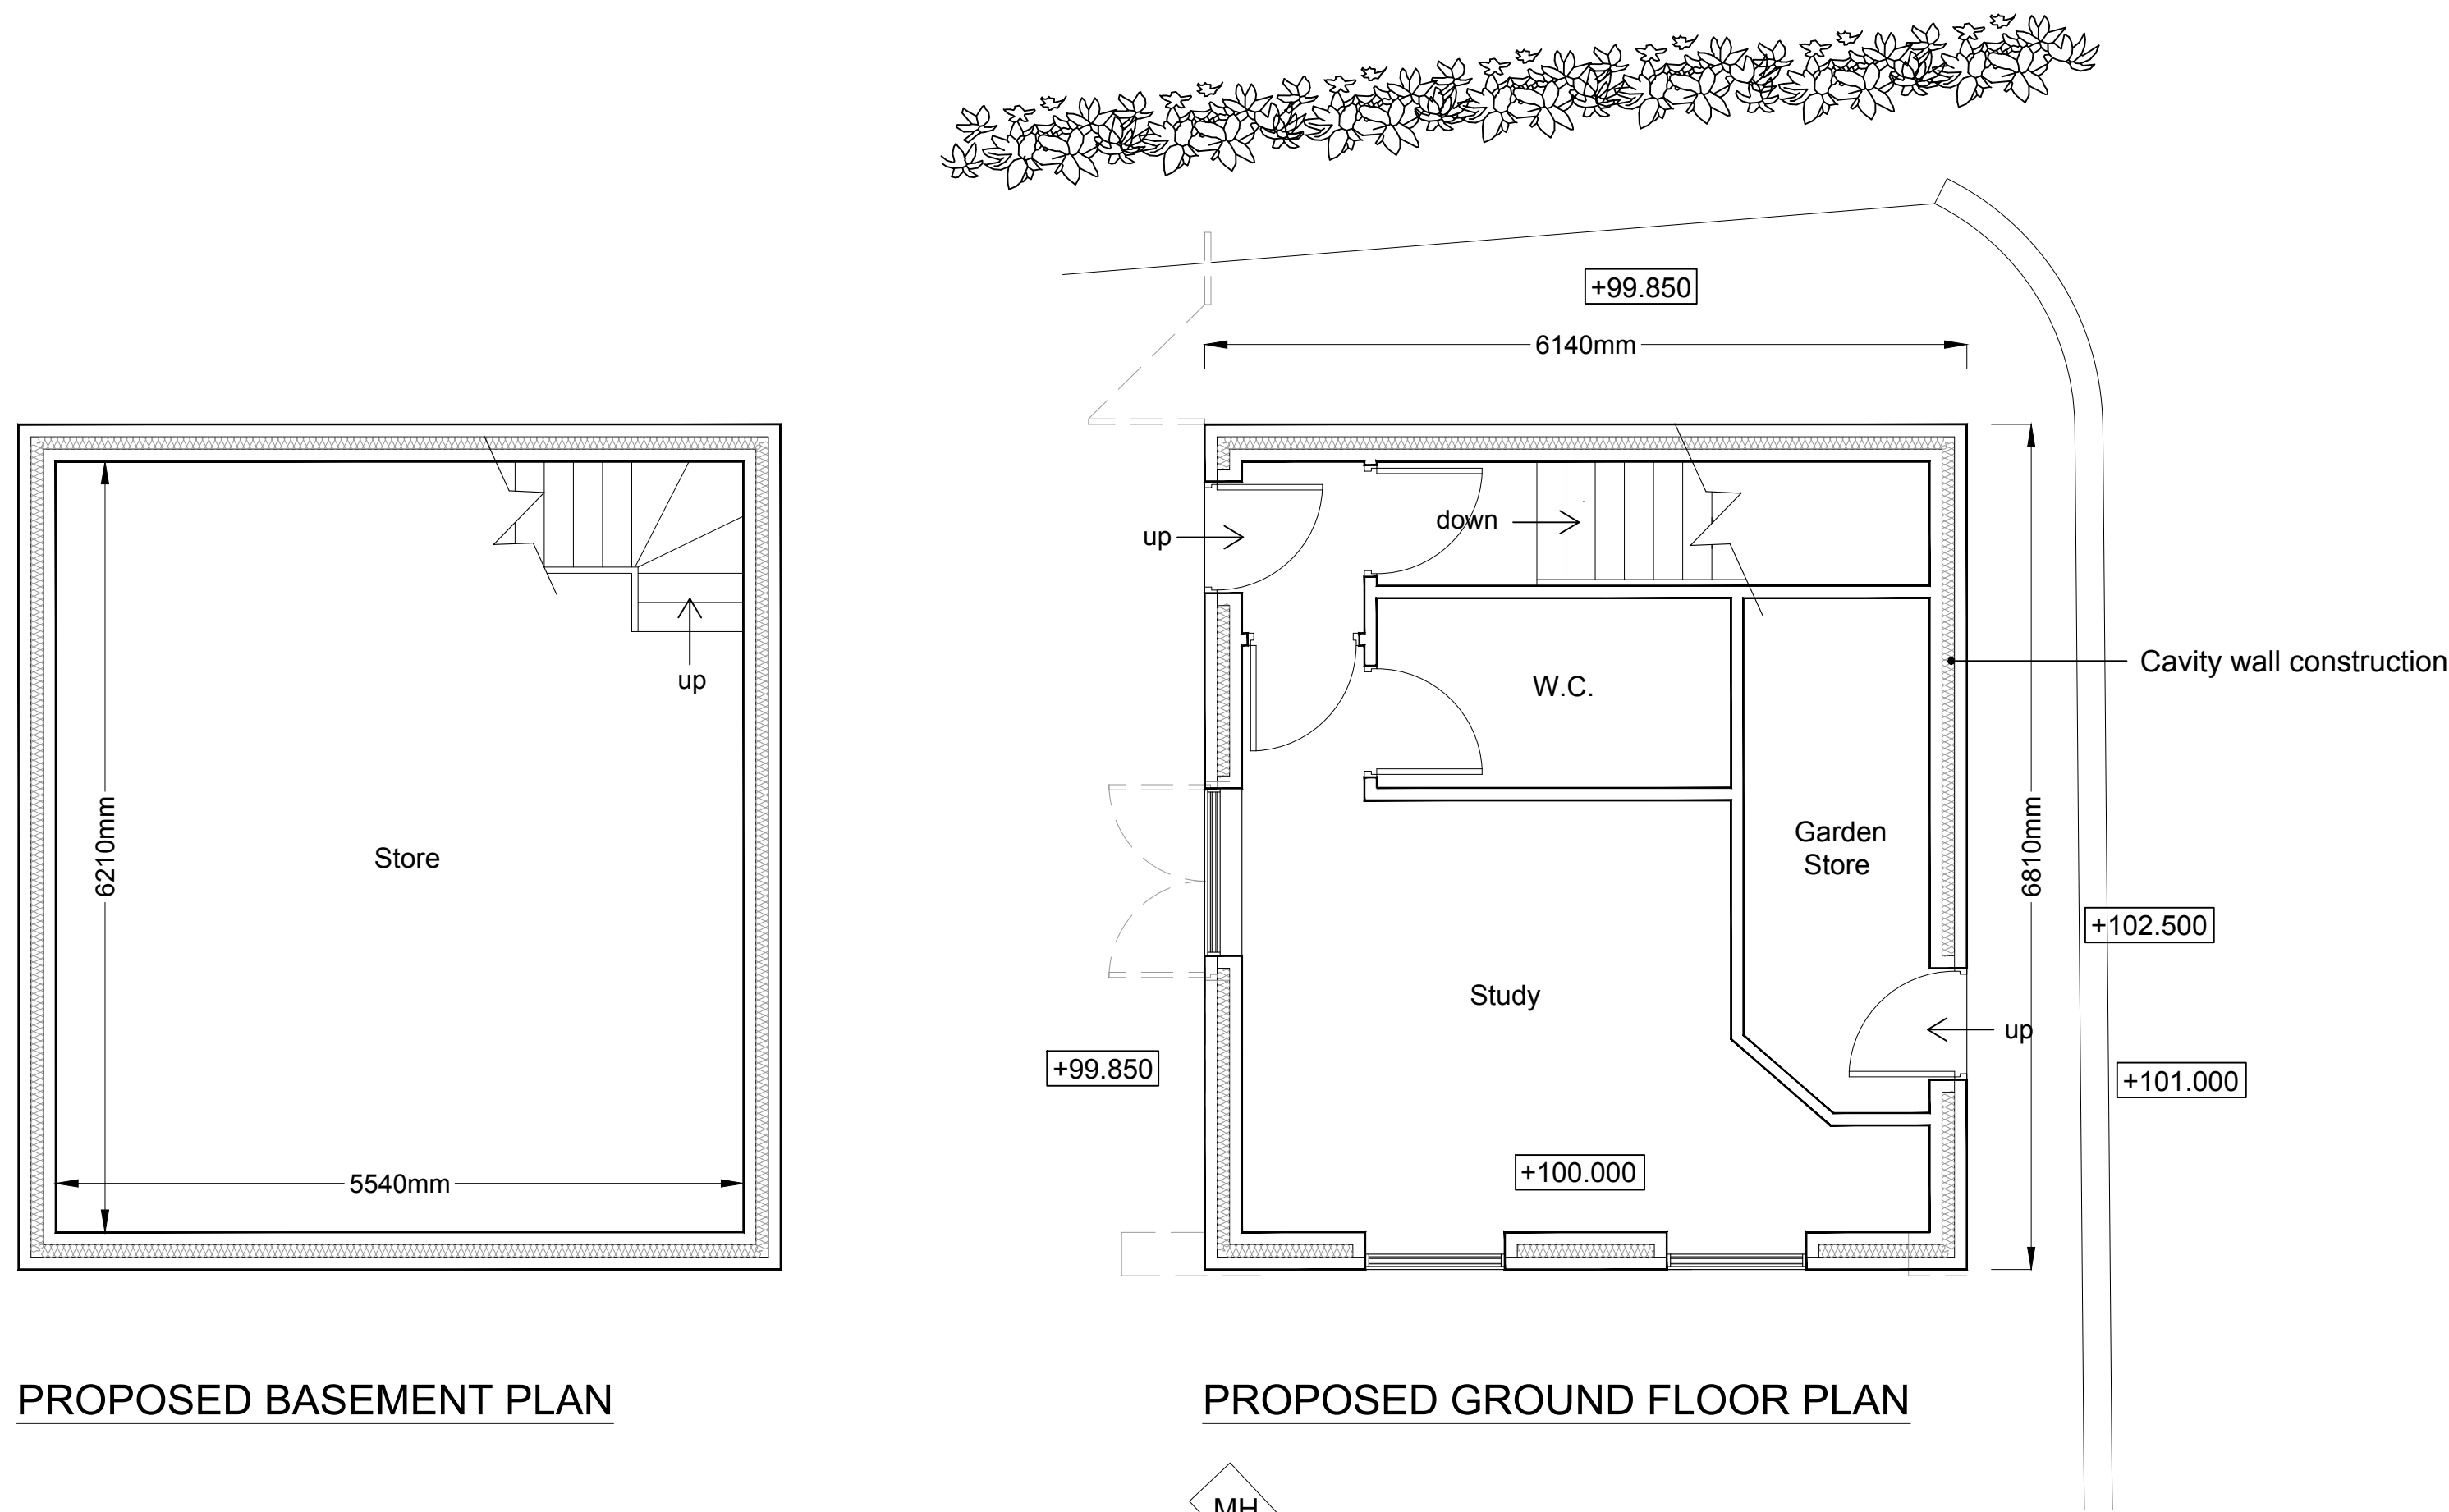


PROPOSED BASEMENT PLAN


PROPOSED GROUND FLOOR PLAN



PROPOSED SITE PLAN - 1:500

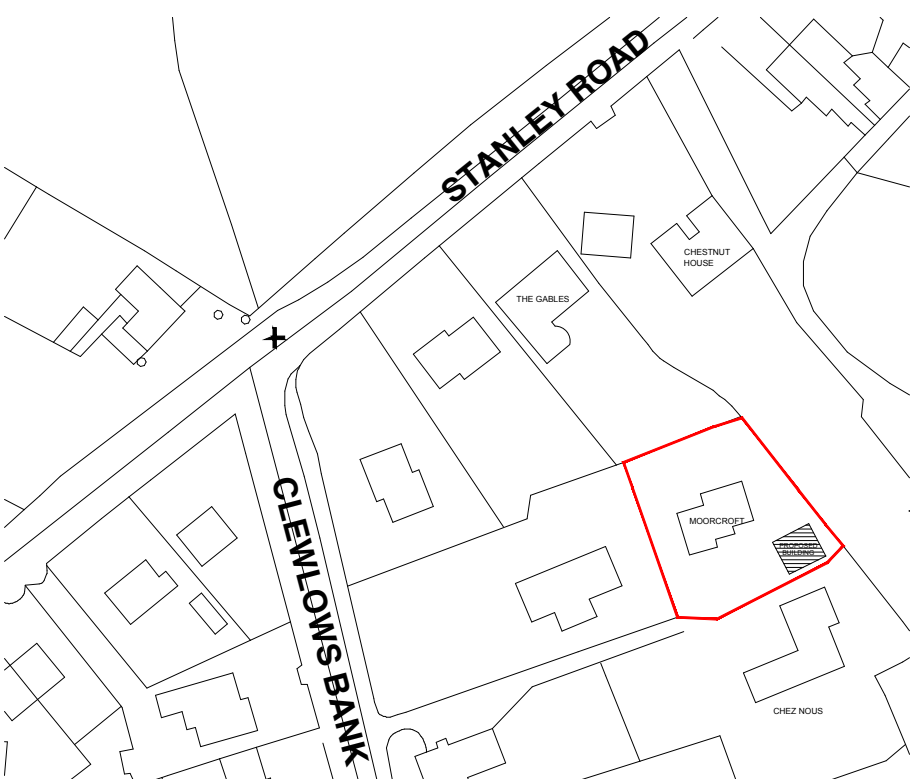

PROPOSED LOCATION PLAN - 1:1250

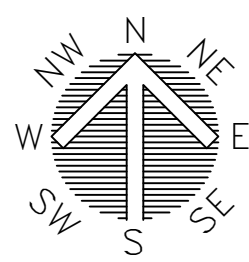

FOREFRONT
DEVELOPMENT CONSULTING

4 Ridge House, Ridge House Drive, Festival Park, S-O-T. ST1 5SJ
Office 01782 216912 WWW.FOREFRONTDC.COM

CLIENT

MR R CARTLIDGE

PROJECT

Proposed demolition of existing Garage and erection of building forming Gymnasium and Study at Moorcroft, Clewlovs Bank, Stockton Brook, Staffs. ST9 9LP

TITLE

Proposed Floor Plan and Elevations
Crown copyright and Ordnance Survey 0100031673

SCALE

1:50 @ A1

DRG NO.

24-RC-02

DRAWN

ATG

DATE

05 / 02 / 24

REV.
A

DESCRIPTION
General amendments

DATE
04-04-24

PLANNING