




Existing Rear Elevation




Existing Front Elevation



Existing Gable Elevation

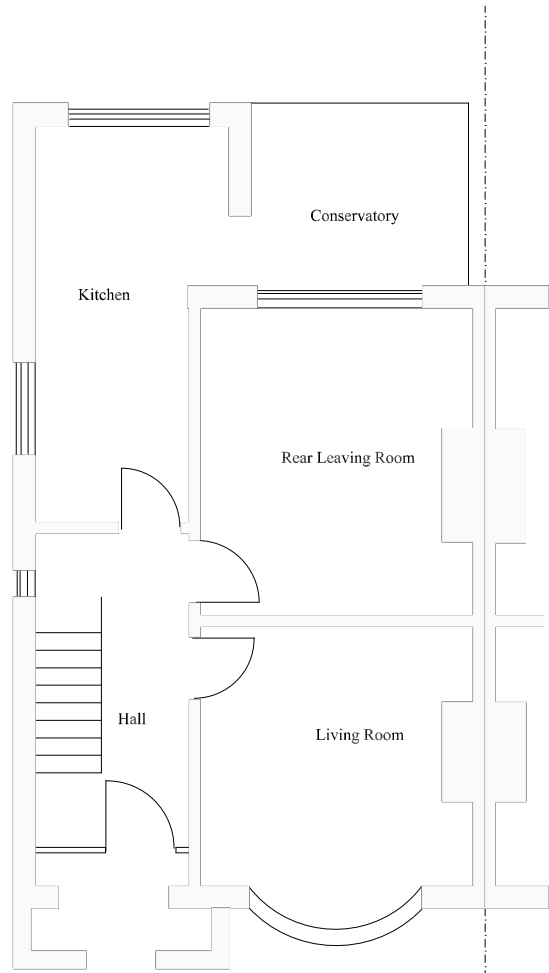


Existing Ground Floor Plan

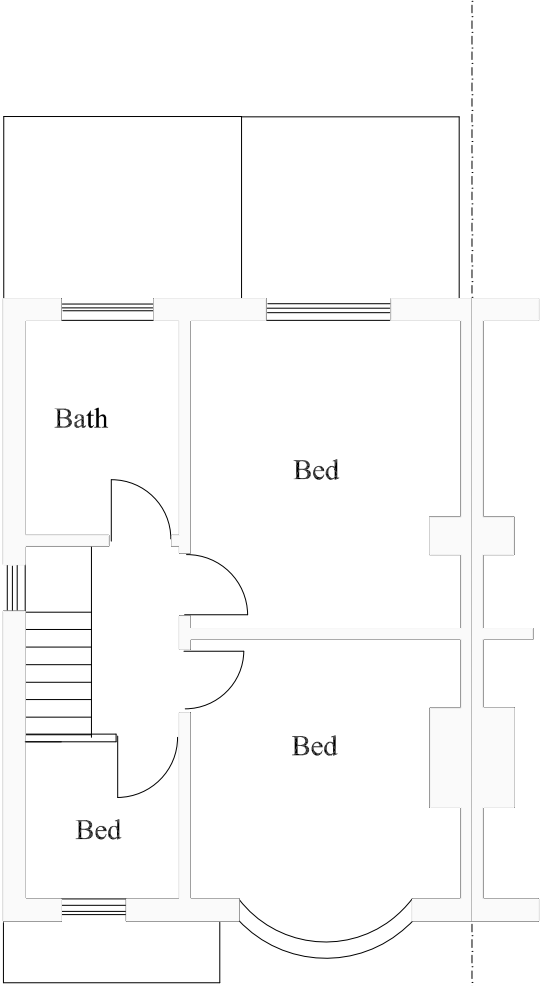

Existing First Floor Plan




Proposed Front Elevation

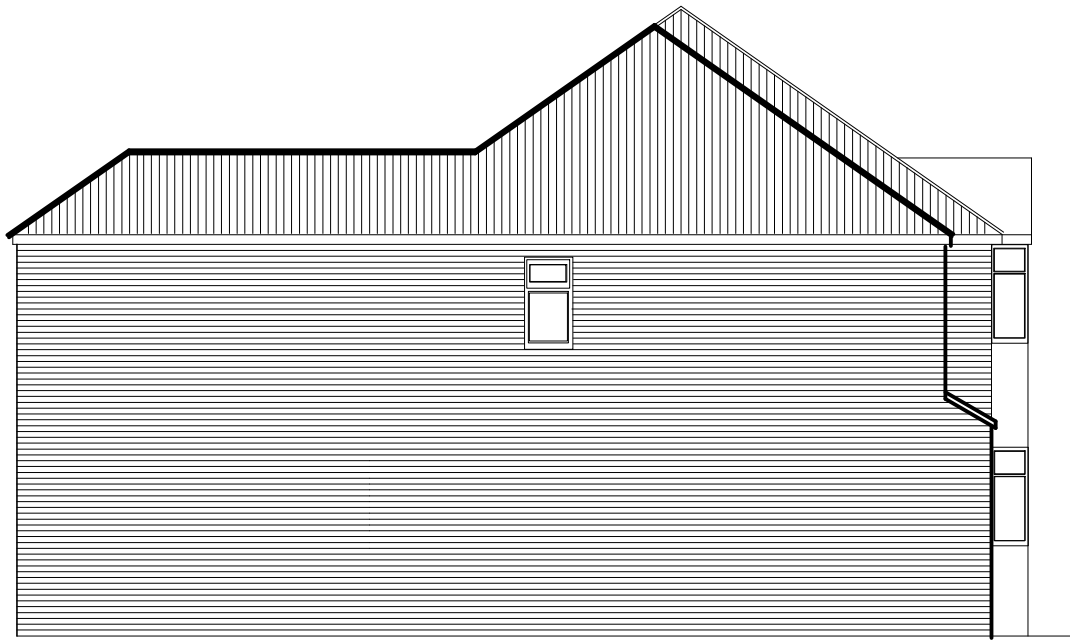


Proposed Side Gable




Proposed Rear Elevation

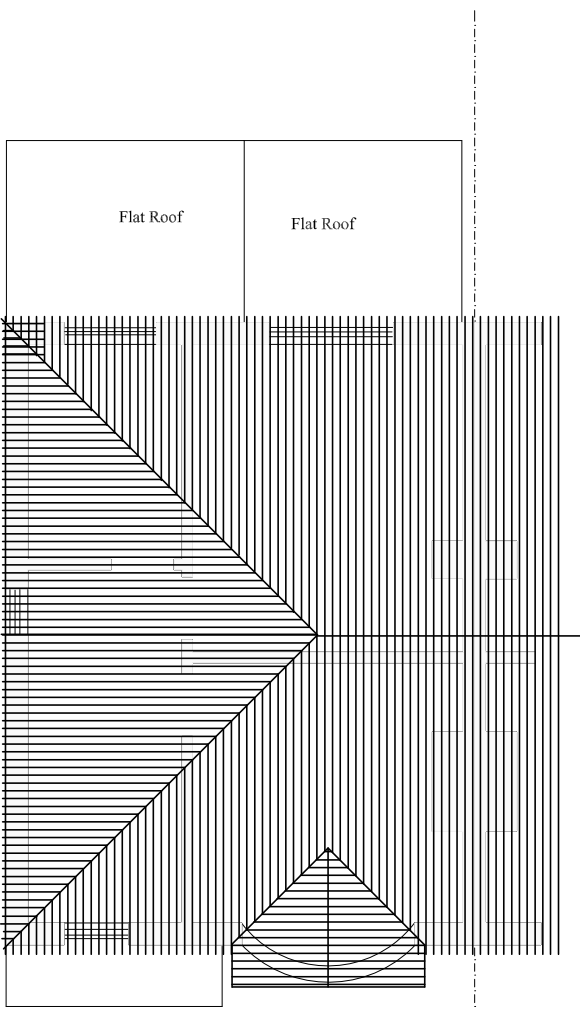


Existing Roof Plan

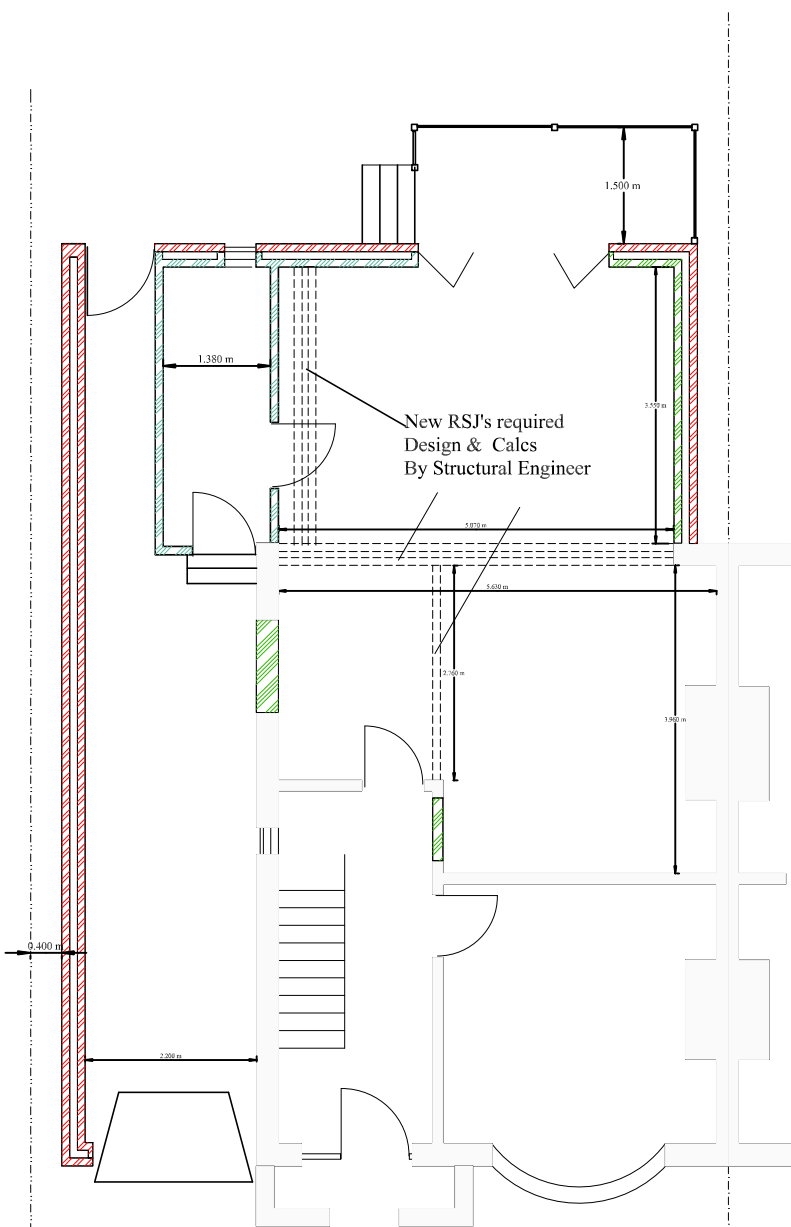

Proposed Ground Floor Plan

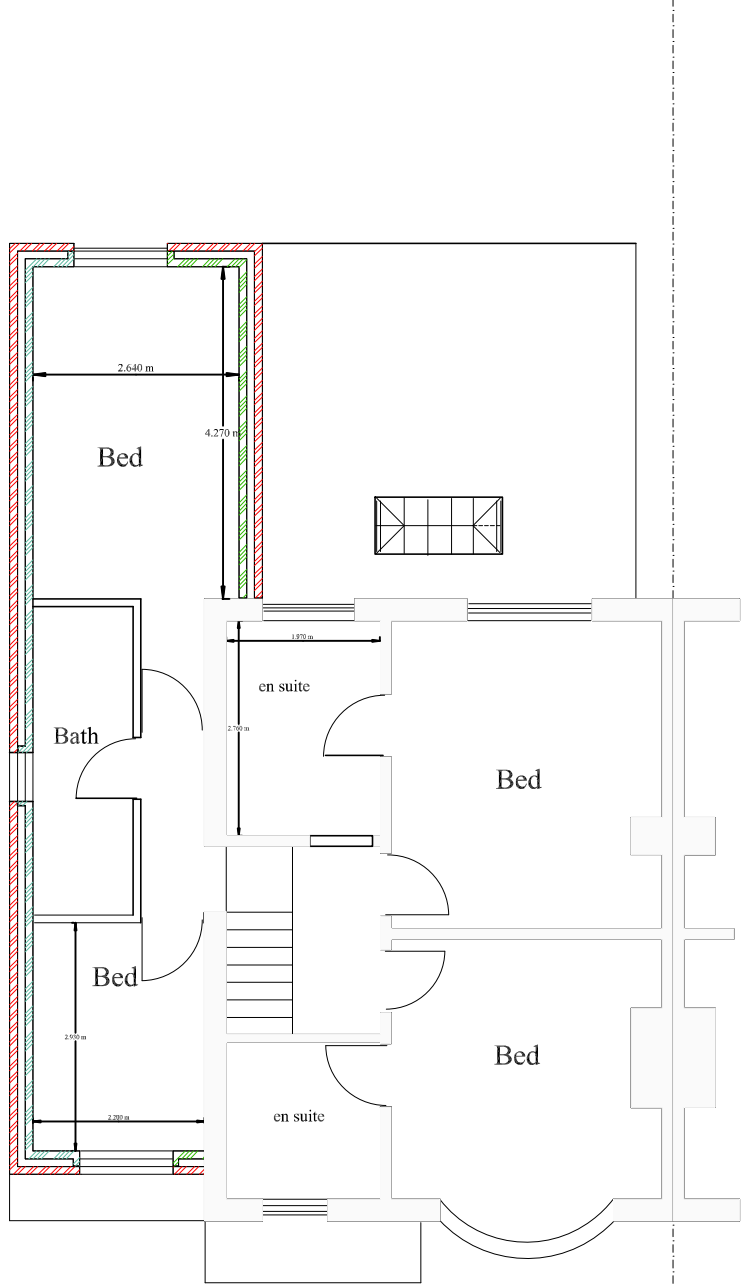

Proposed First Floor Plan

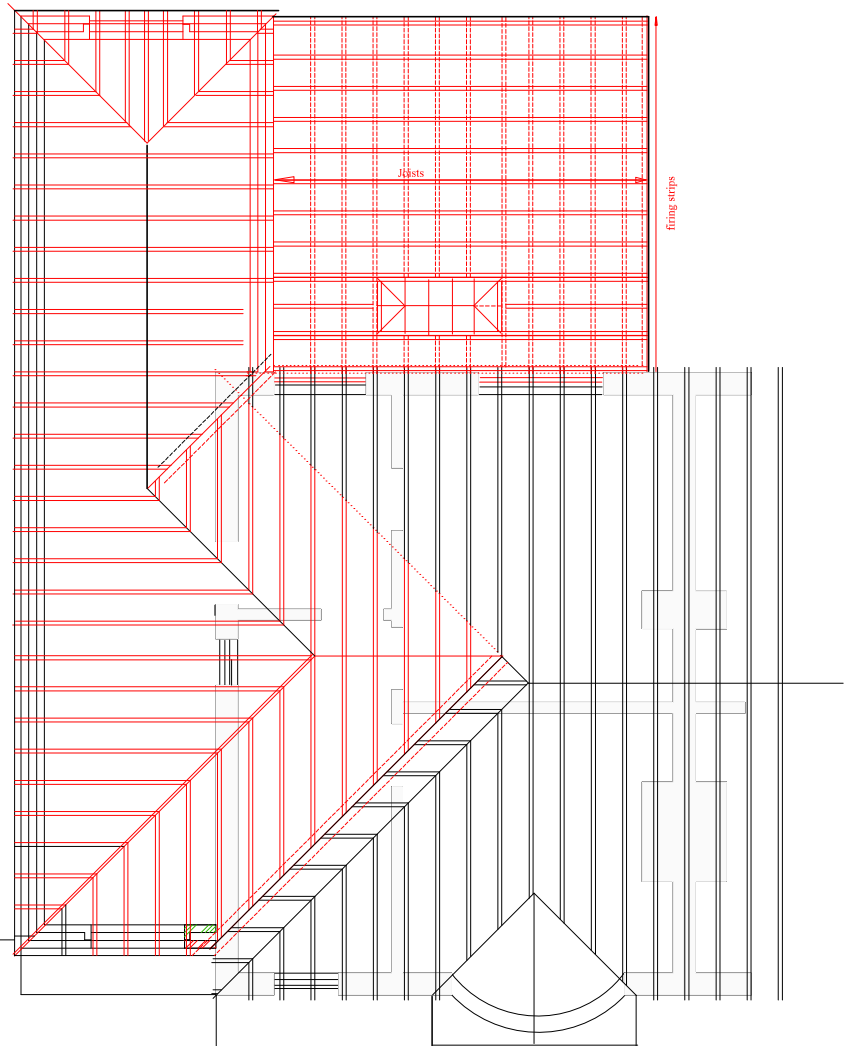

Proposed Roof Plan

AH eywood Design 45 Highton Street Milton Stoke-on-Trent ST2 7BA Tele 07922258241 e-mail anthony0848@yahoo.co.uk		Client Mr Ben Steel 191 Uttoxeter Road Blythe Bridge ST11 9HQ Email ben1steele@gmail.com	
		Title Proposed Side Two Story gable and rear single Extension	
SIZE A2	DWG NO 001/B amended	REV	
Scale 1:100		SHEET	