


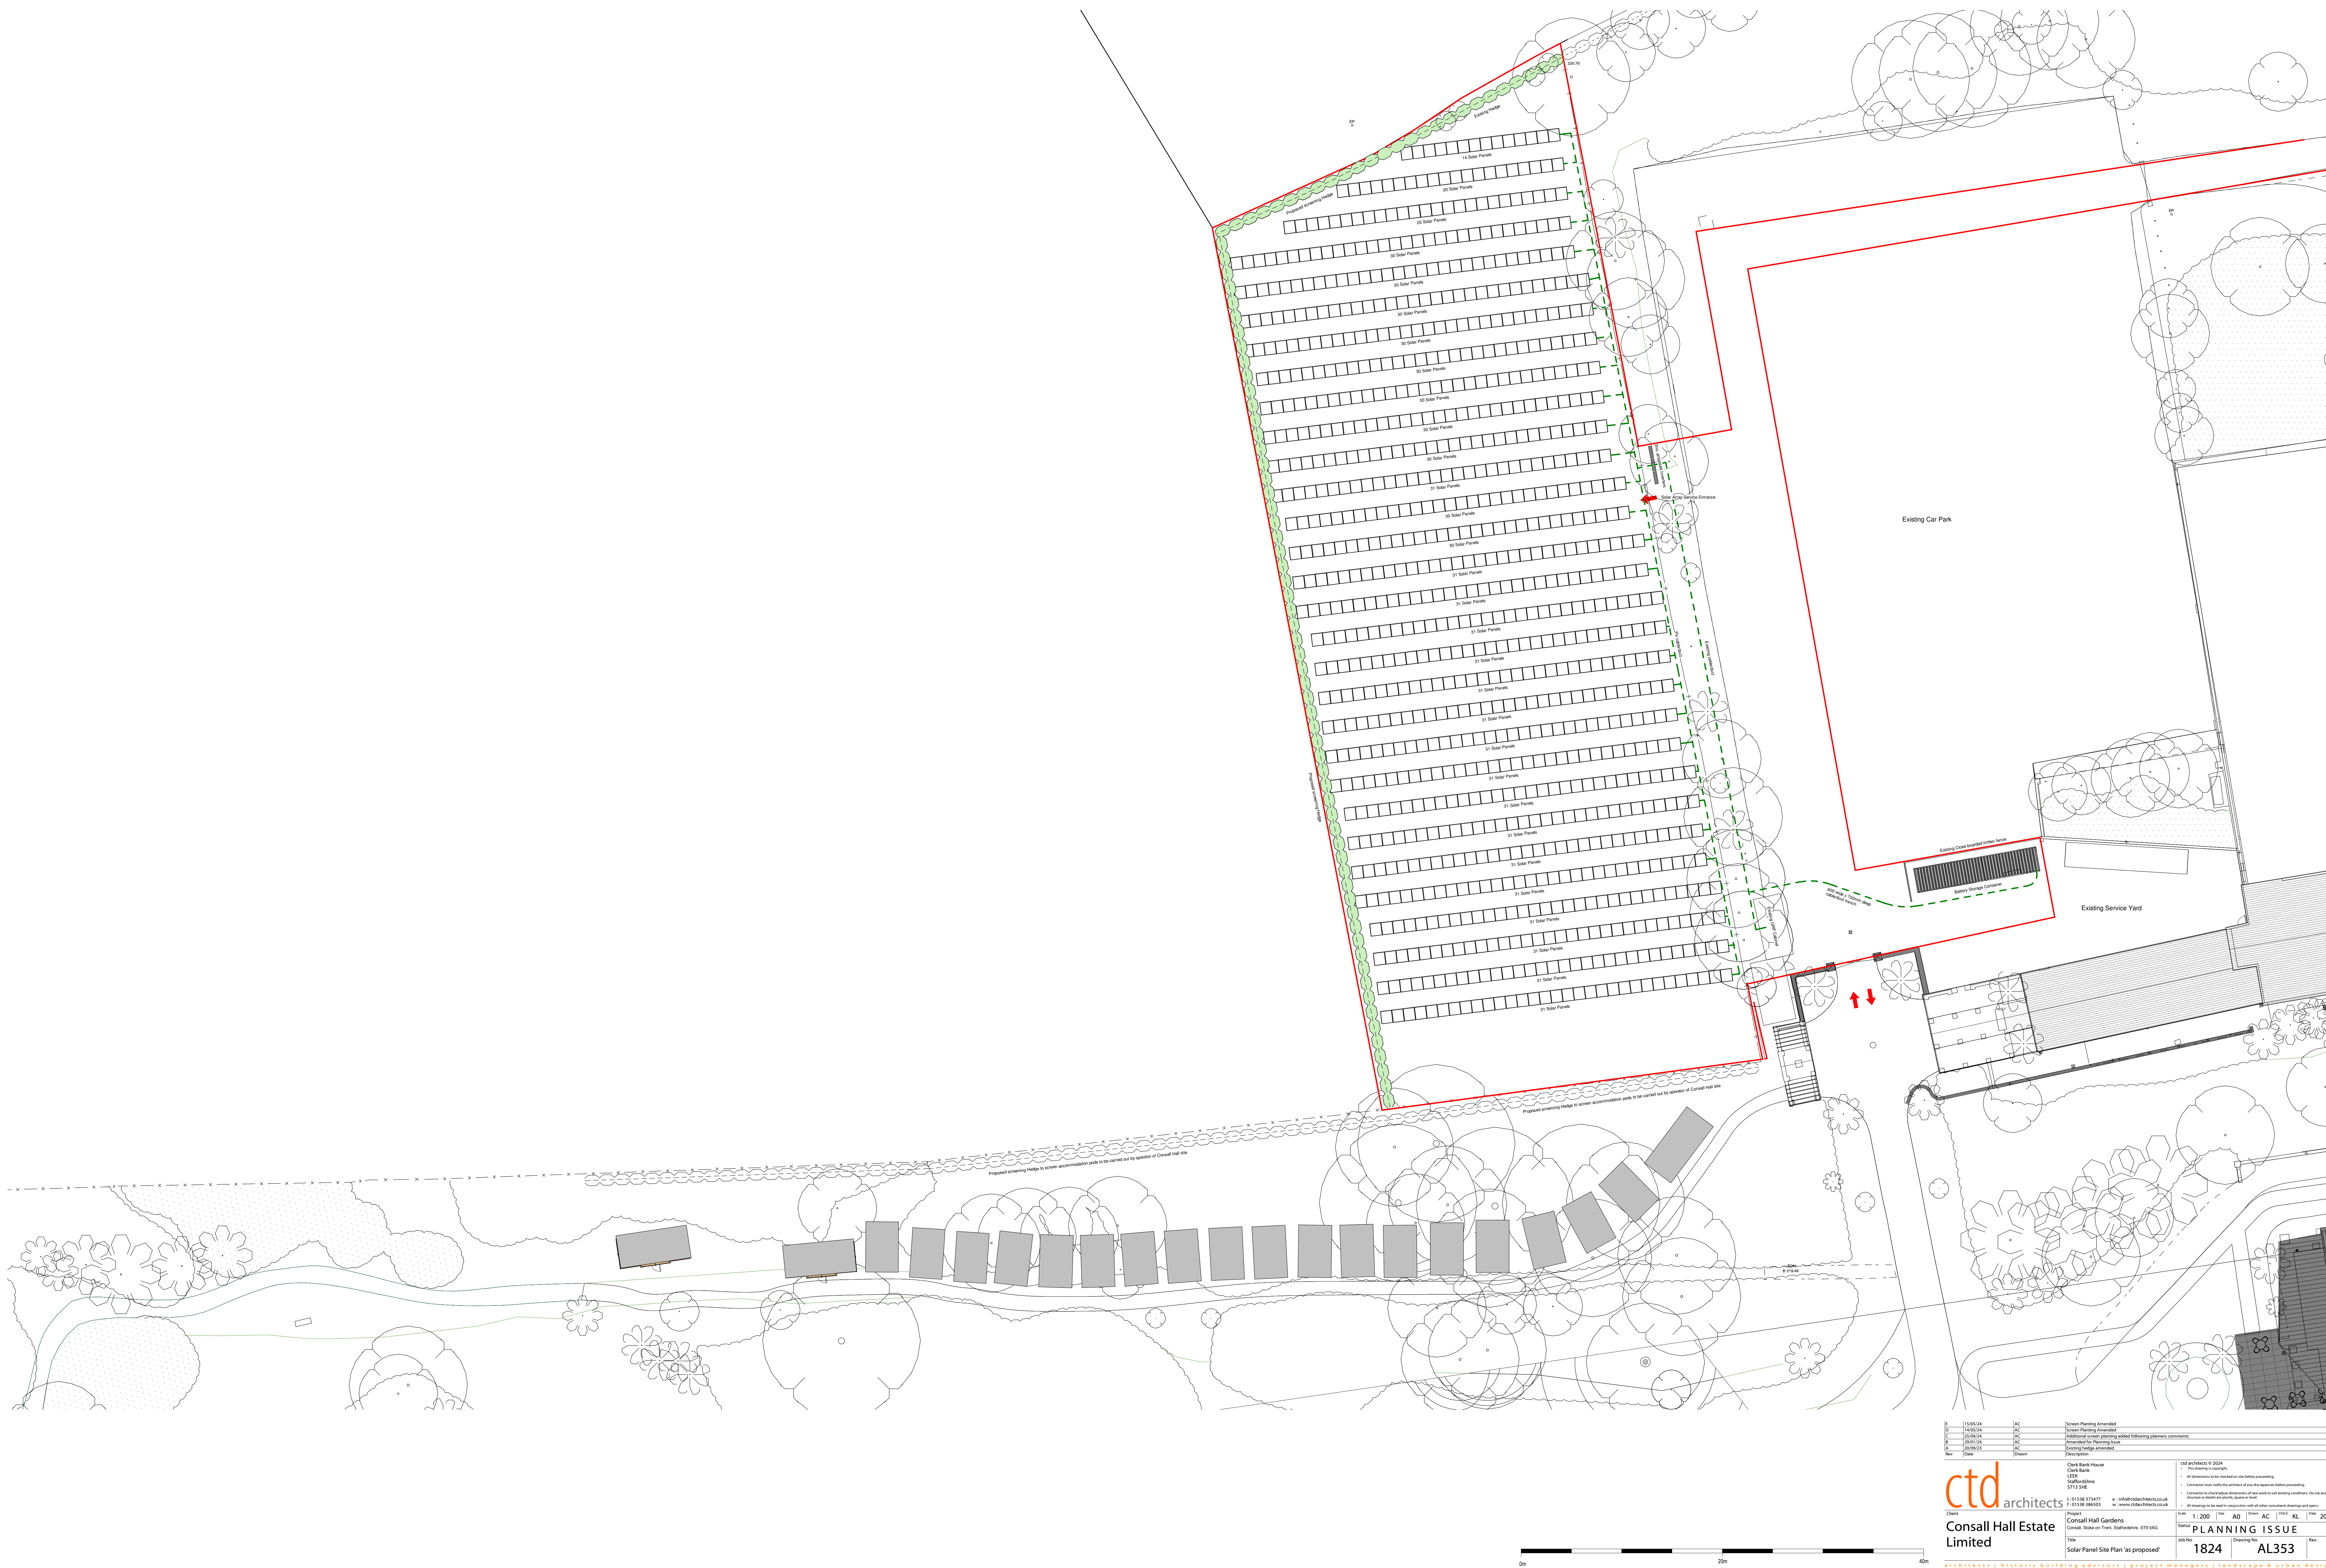

E	15/05/24	AC	Screen Planting Amended
D	14/02/24	AC	Screen Planting Amended
C	25/04/24	AC	Additional screen planting added following planners comments
B	29/01/24	AC	Amended for Planning Issue
A	20/09/23	AC	Existing hedge amended
Rev	Date	Drawn	Description

	Clerk Hall House Clerk Hall LEA Staffordshire ST19 5SE	cta architects © 2024 All Rights Reserved All dimensions to be checked on site before proceeding. Consistent with NPPF the above is the nearest before proceeding. Consistent to be checked/verified from the site. All drawings including the above are the work of the architect and are not to be used for any other purpose without the written consent of the architect.	01538 574477 01538 586053 info@ctdarchitects.co.uk www.ctdarchitects.co.uk	Client Consall Hall Estate Limited	Project Consall Hall Gardens Consall, Stoke-on-Trent, Staffordshire, ST10 5AG	Scale 1:200	Date 10th	Drawing No AN	Drawing No AC	Drawing No KL	Date 20/06/23
	Title Solar Panel Site Plan 'as proposed'	Job No 1824	Drawing No AL353								