




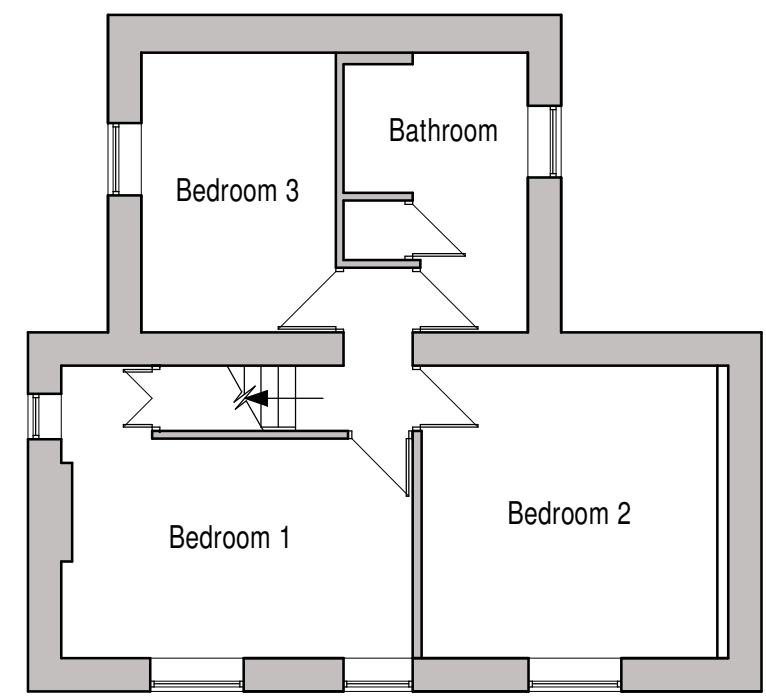


First Floor Plan

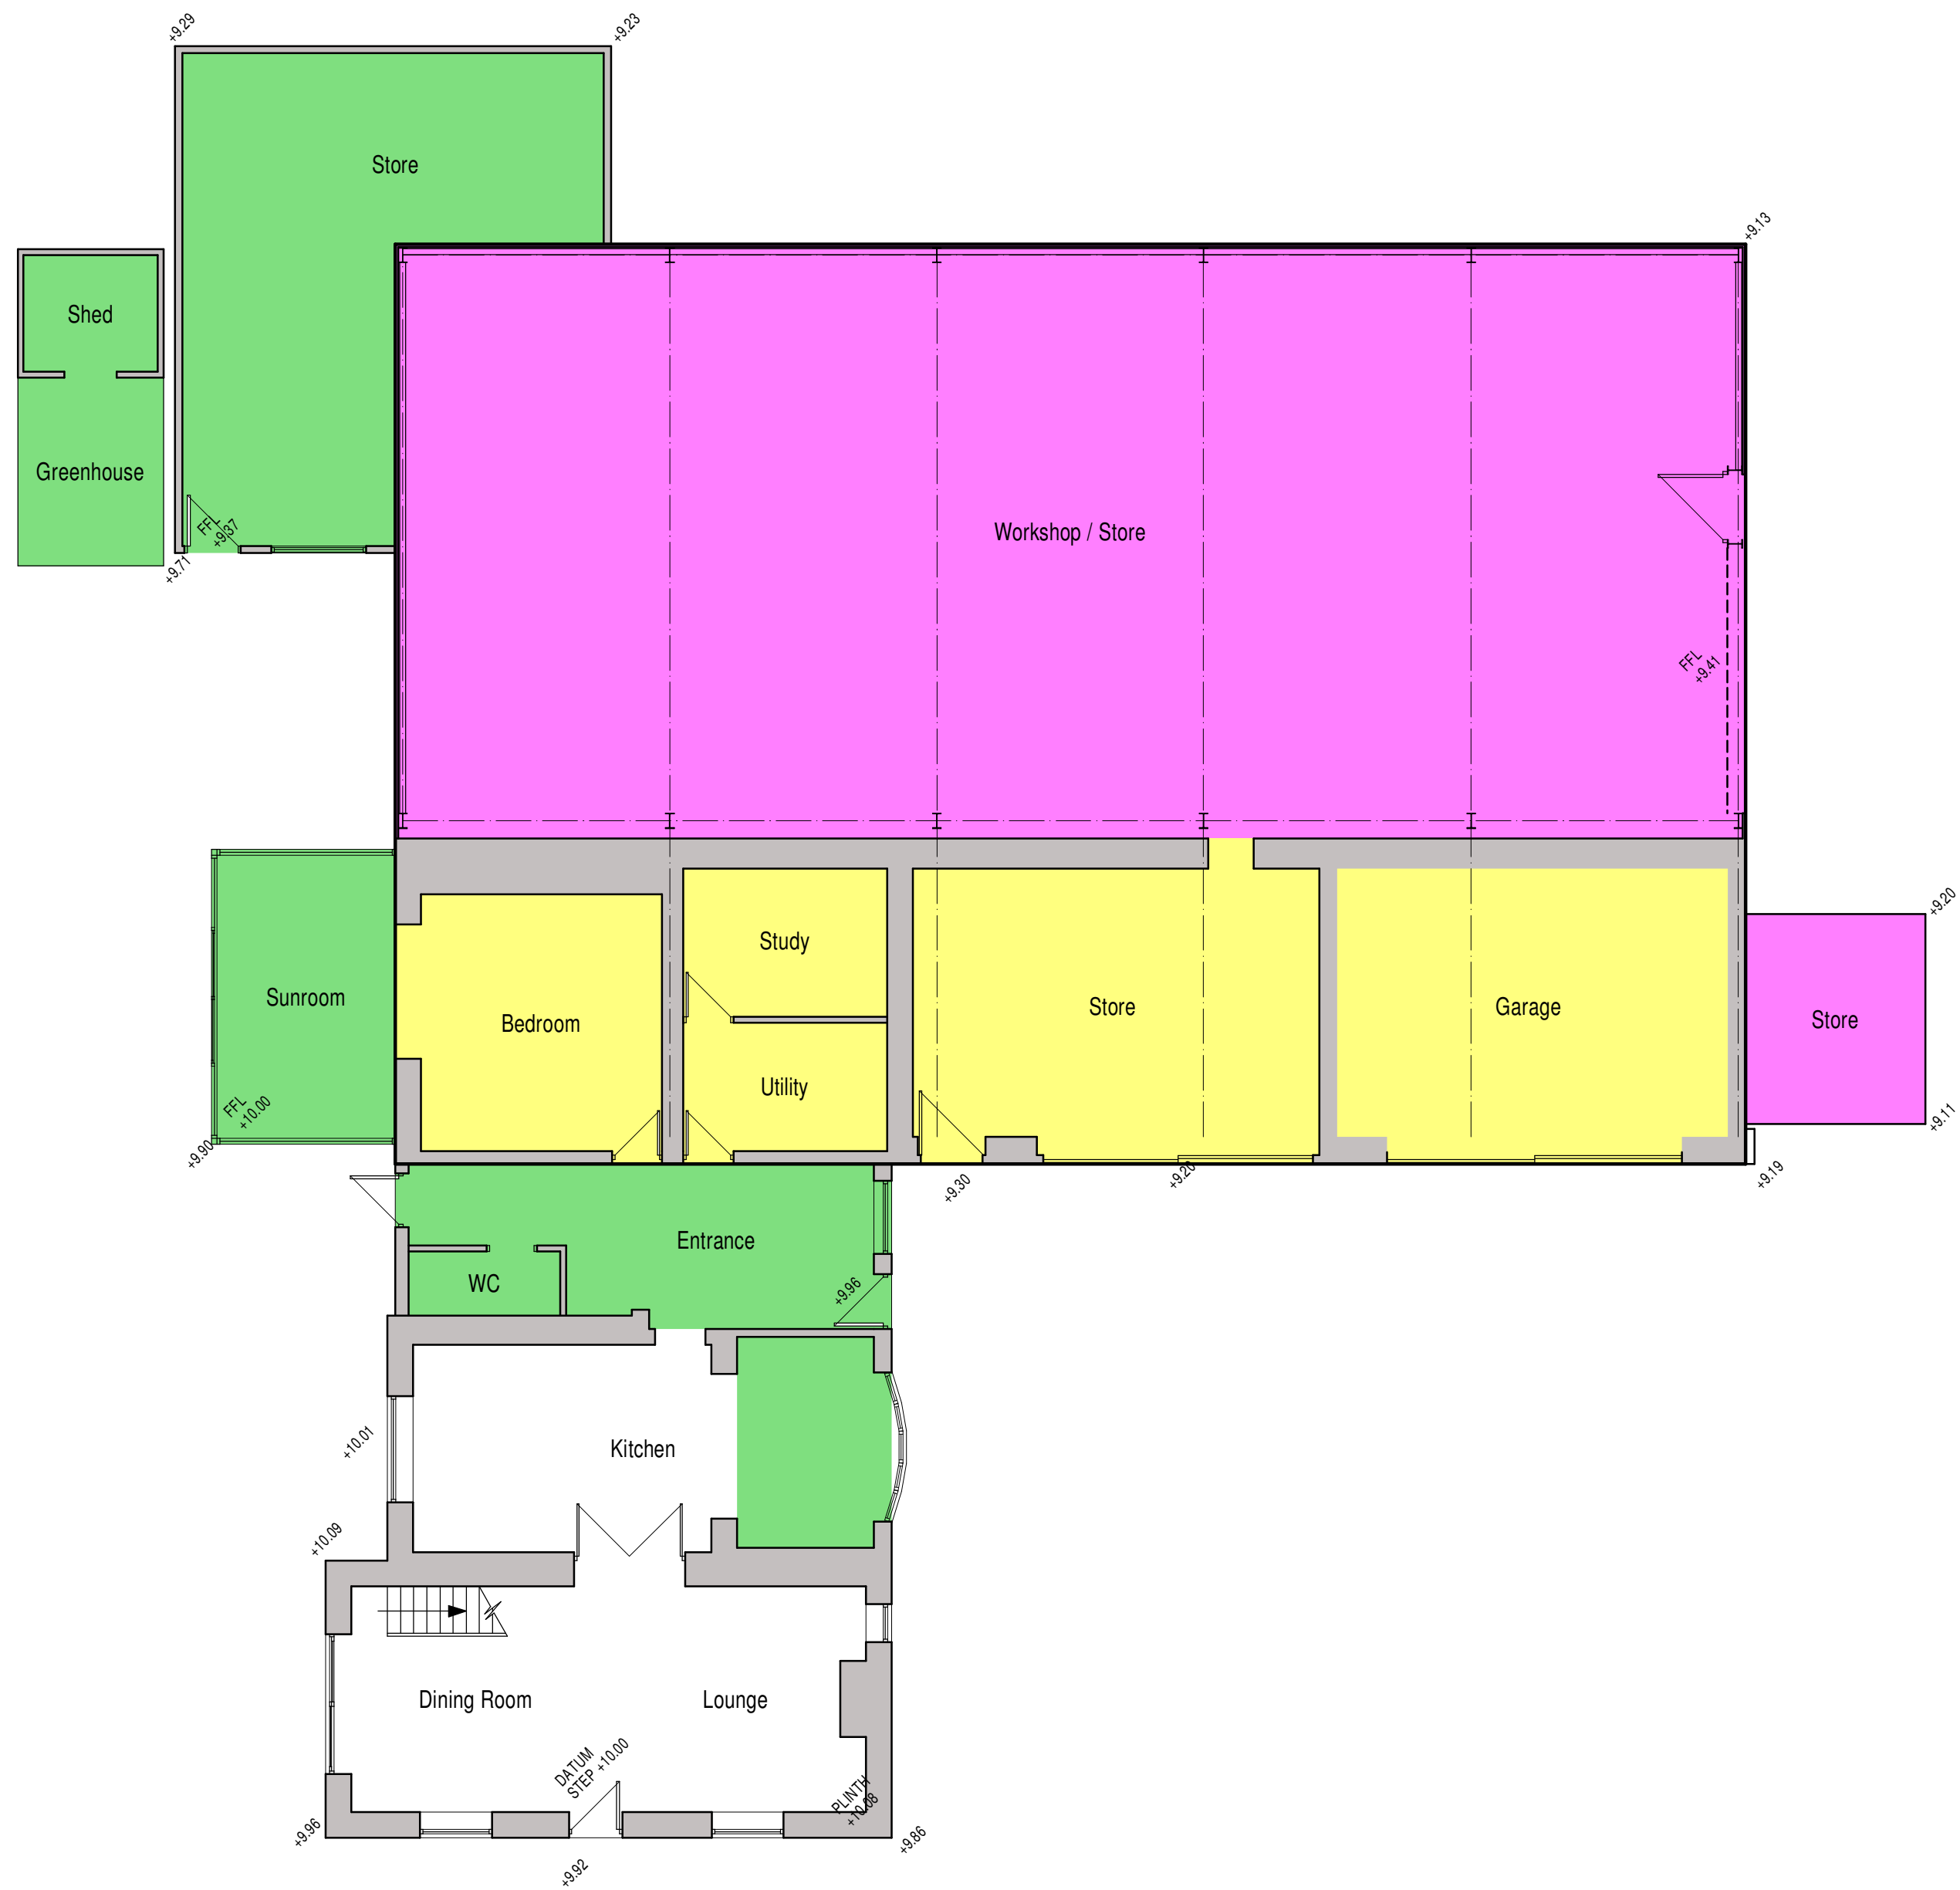


Ground Floor Plan

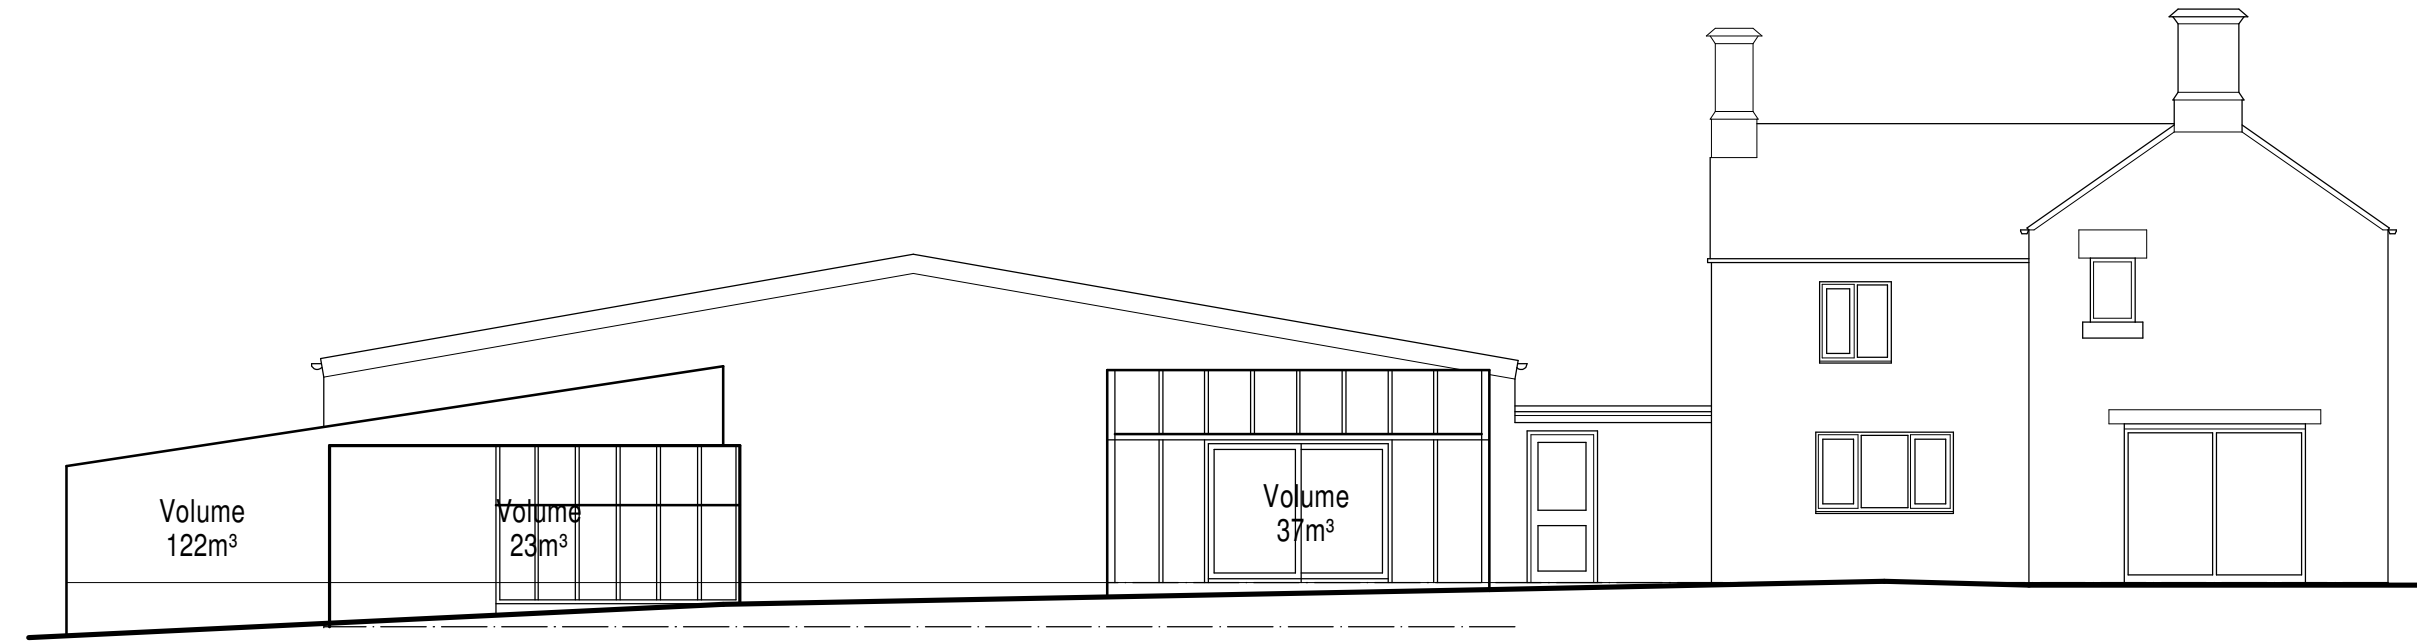

West Elevation

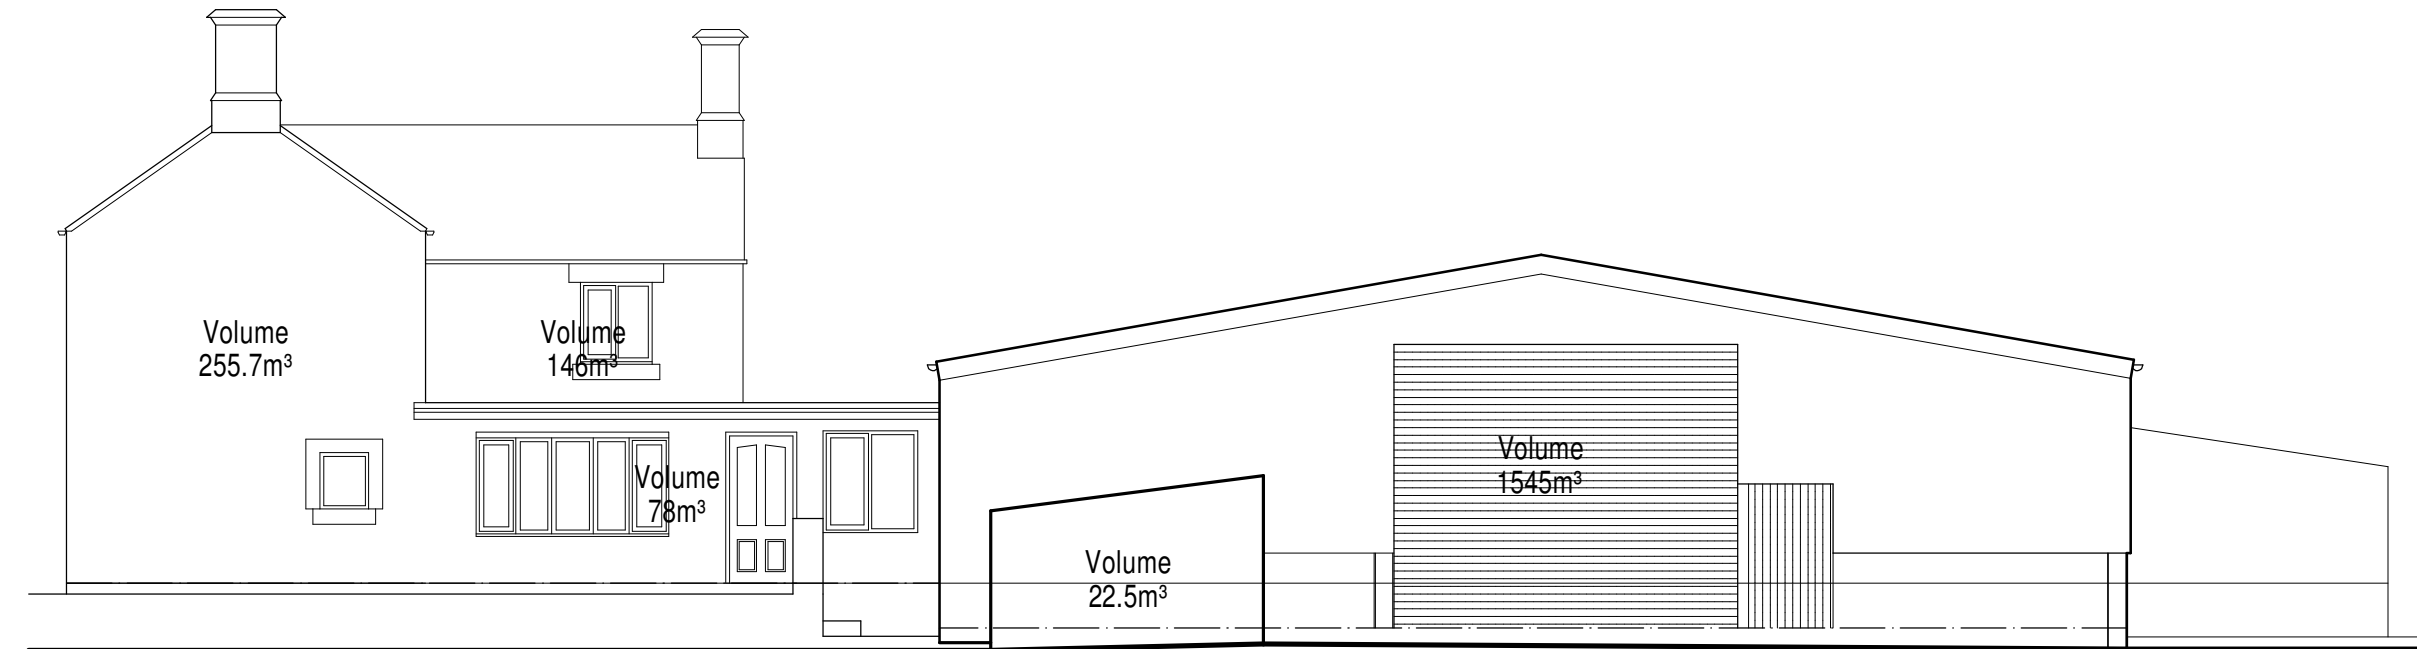

East Elevation

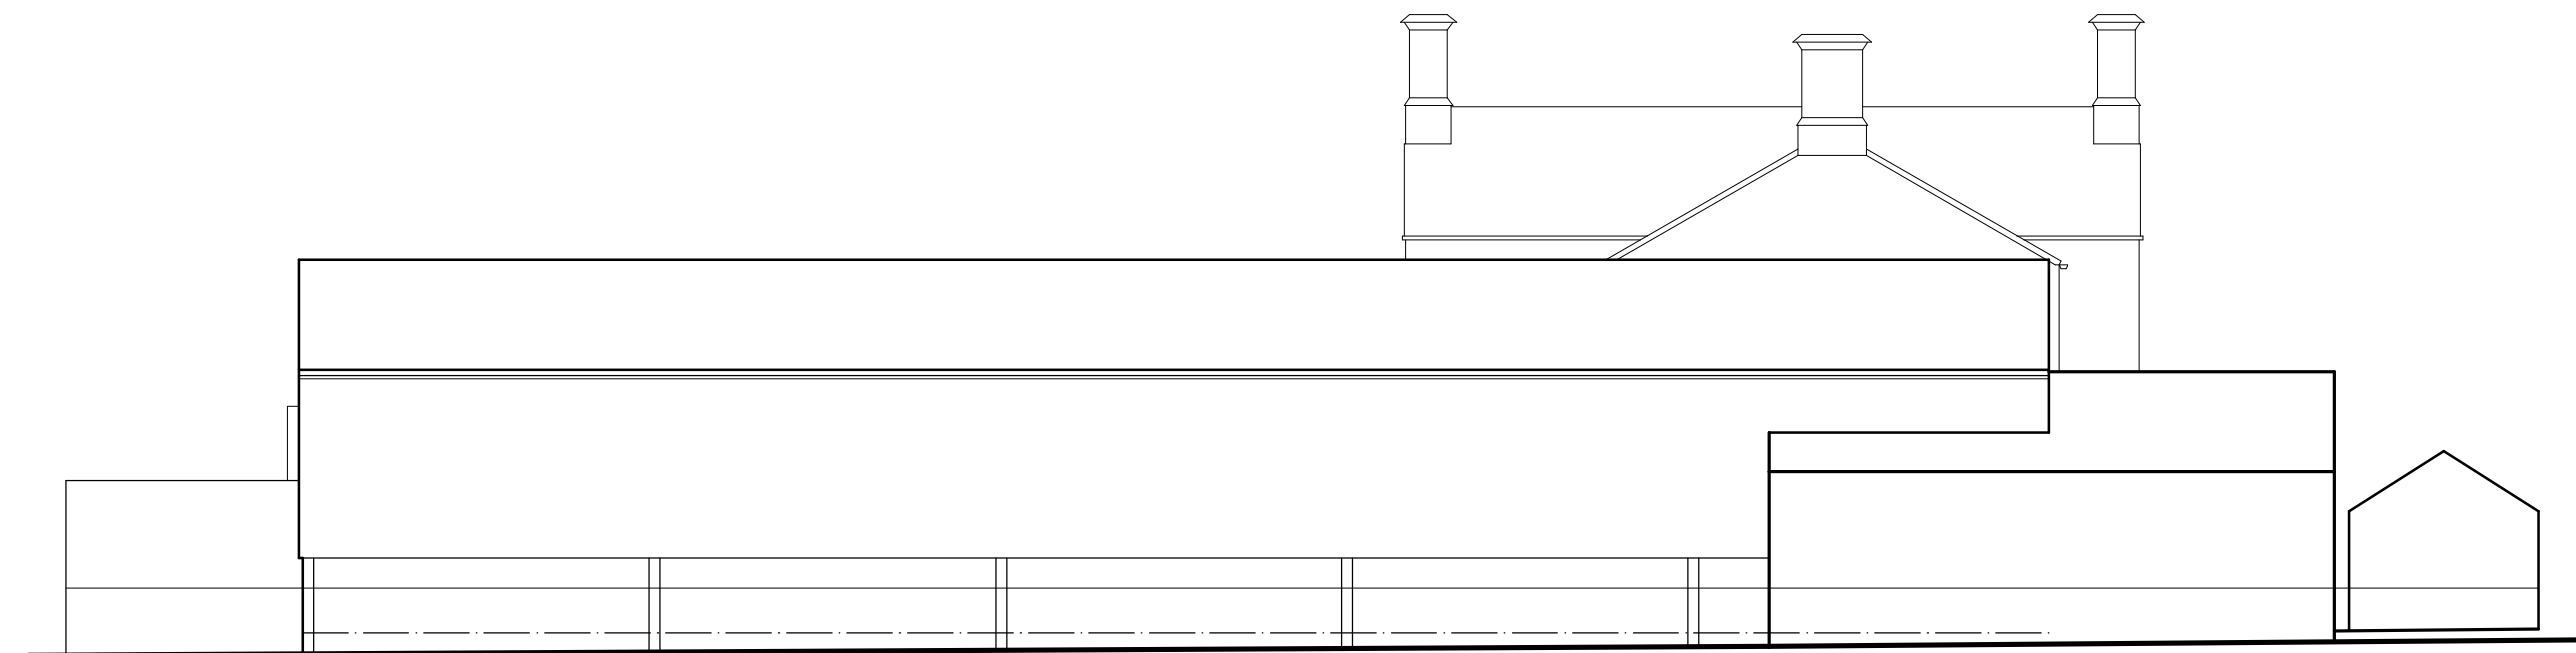


North Elevation



South Elevation

KEY

- The Building
- Single Storey Additions
- Area utilised for Commercial Use
- Area utilised for Domestic Use

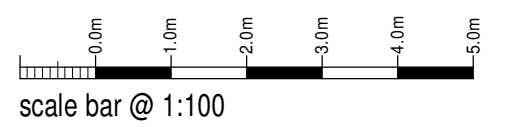

Mr & Mrs K Tyler

Lawful Development Application
Gratton Haye Farm
Dams Lane
Gratton
ST9 9AJ

Lawful Development Application
Floor Plans + Elevations

Date	February 2024	Sheet	A1	Scale	1:100
Dwg No	2023-2824-11	Rev.	A	Drawn	RG

A-15/05/2024 - SHADED AREAS UPDATED



10 Cawdry Buildings, Fountain Street, Leek, ST13 6JP
Telephone: 01538 386002
E-mail: info@sammonsltd.co.uk
Web: www.sammonsltd.co.uk

This drawing is copyright.
All dimensions must be checked prior to commencement.