




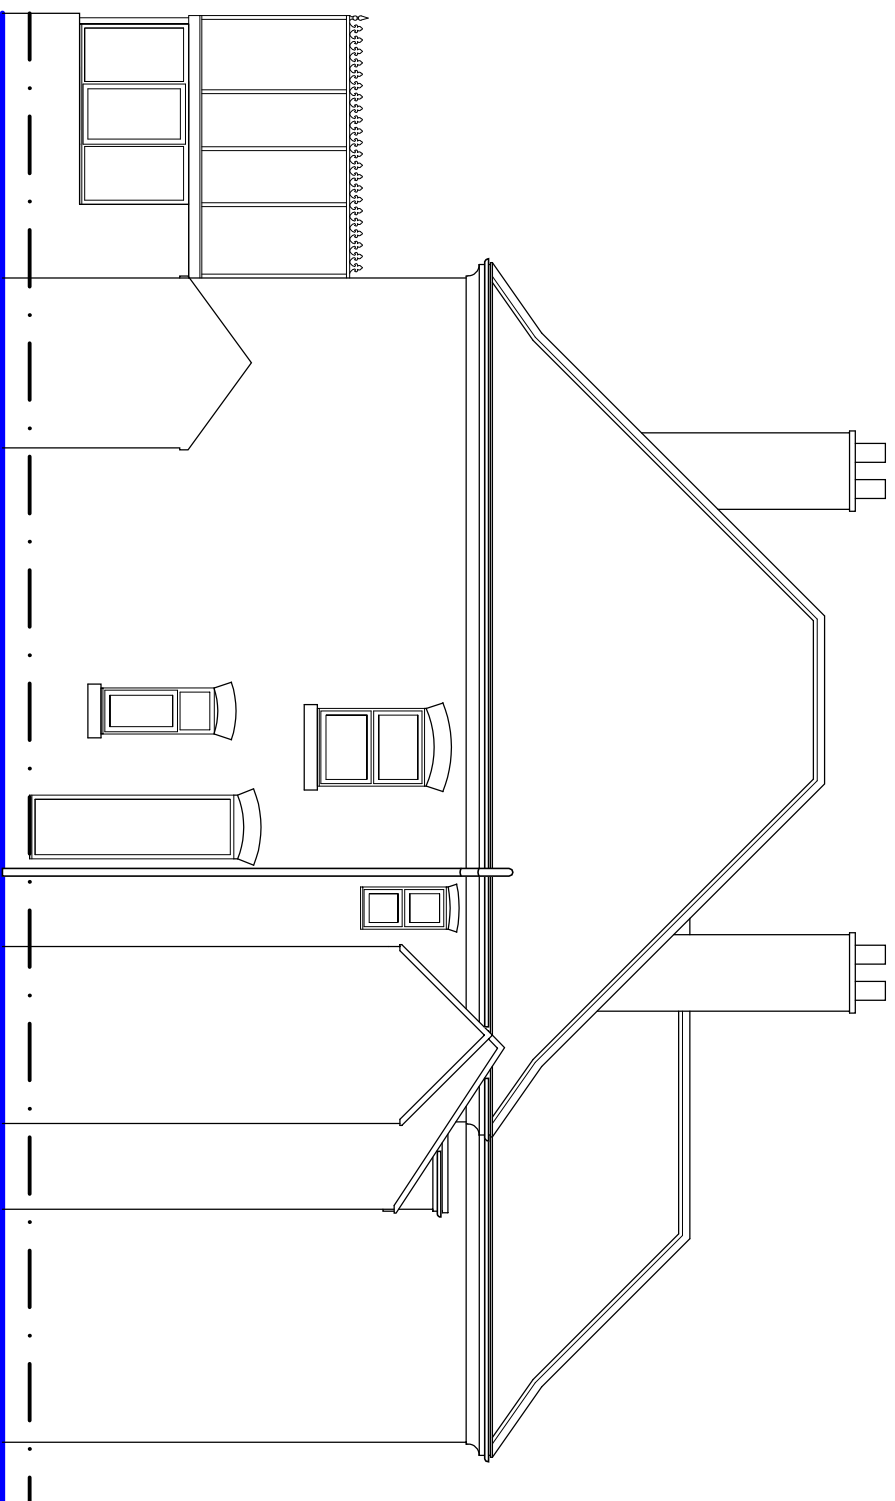


Existing Rear Elevation

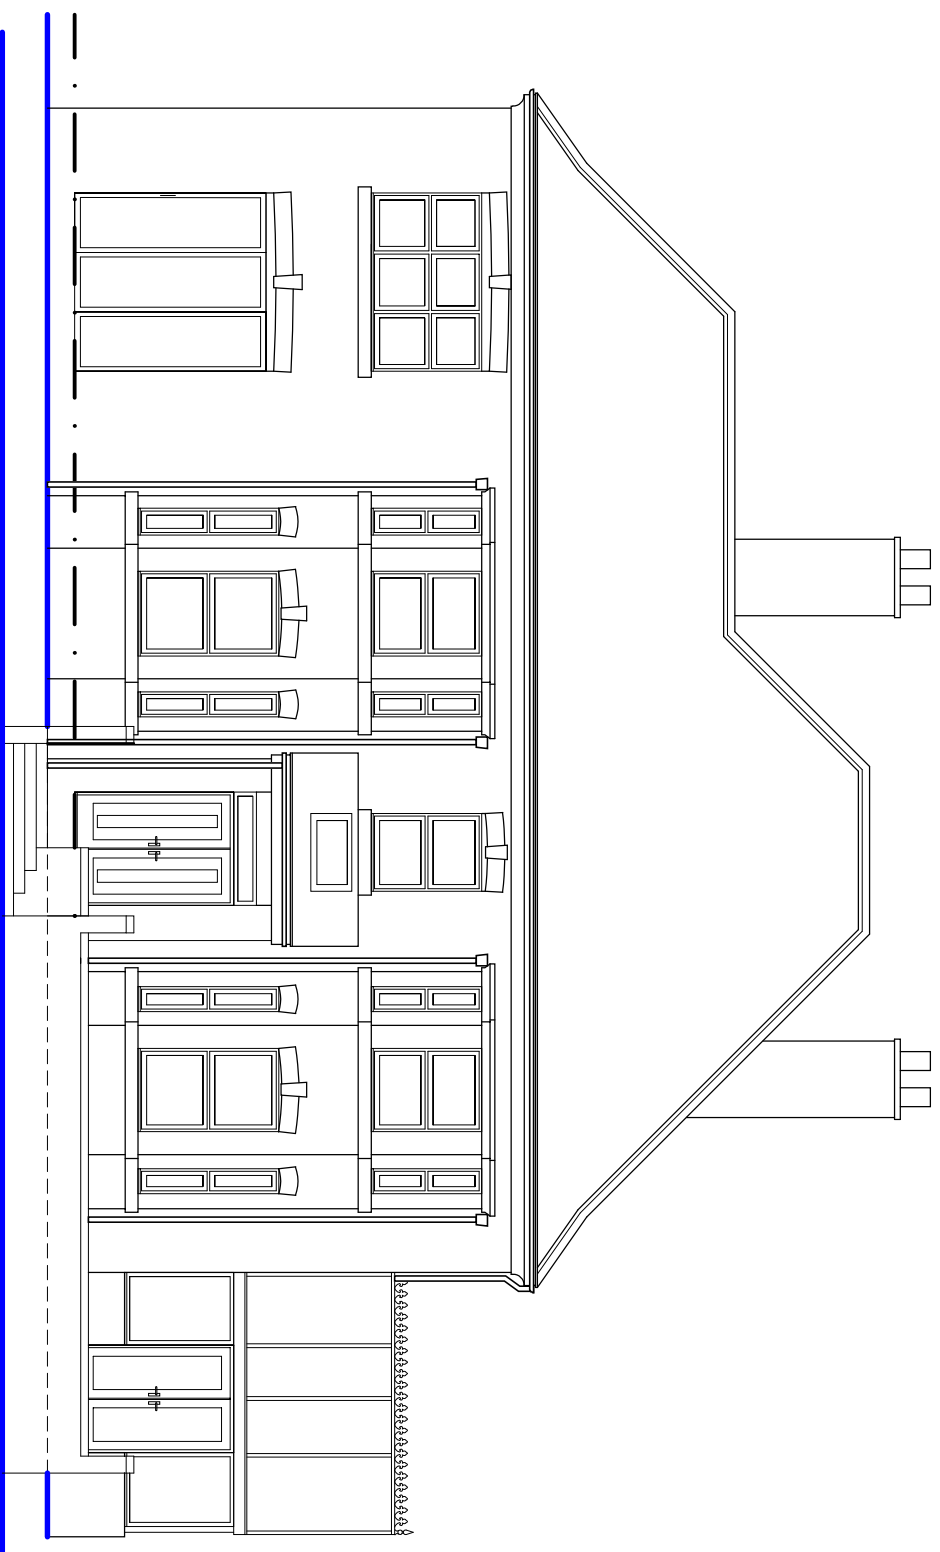



Existing Front Elevation

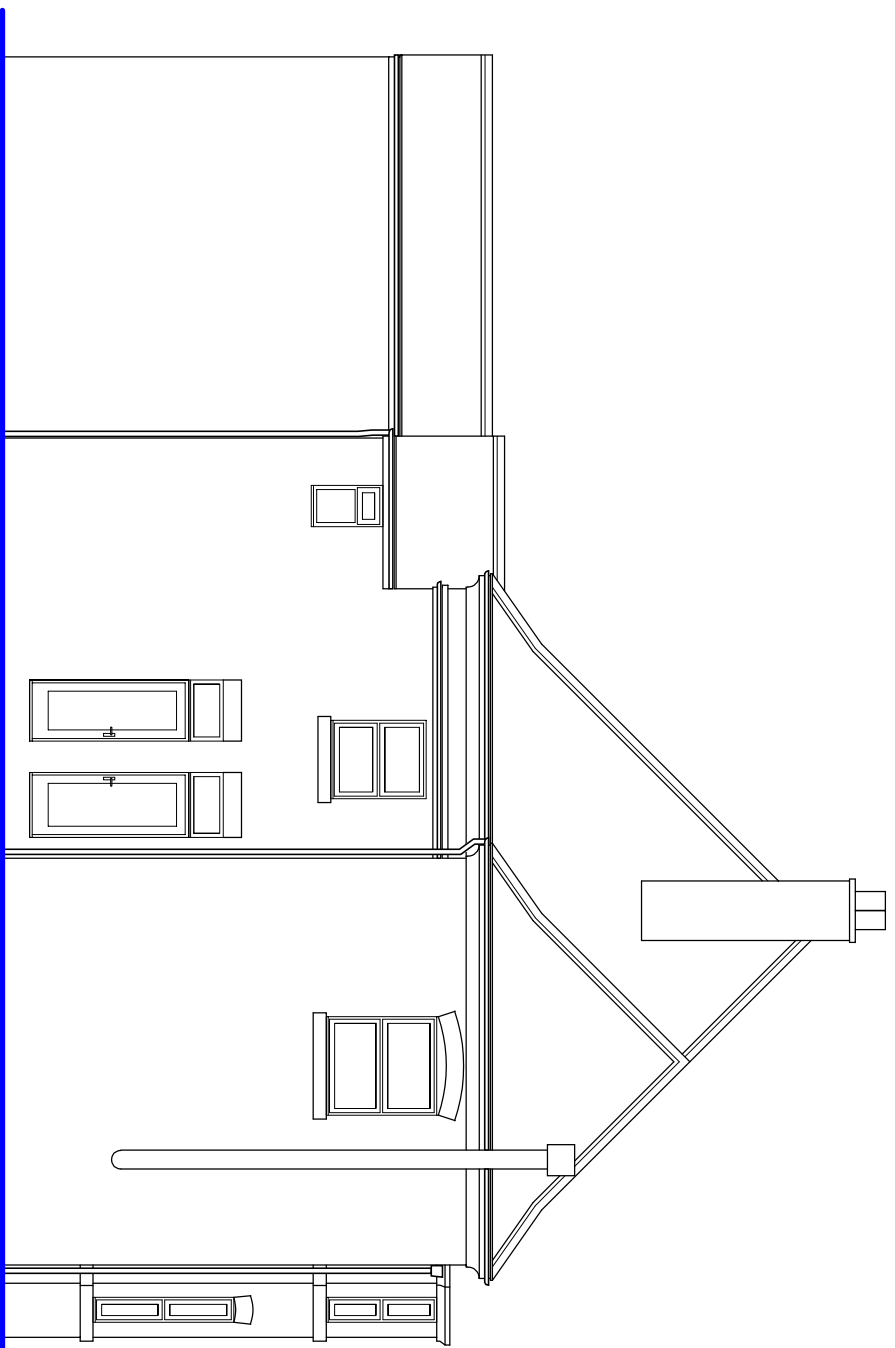


Existing Side Elevation

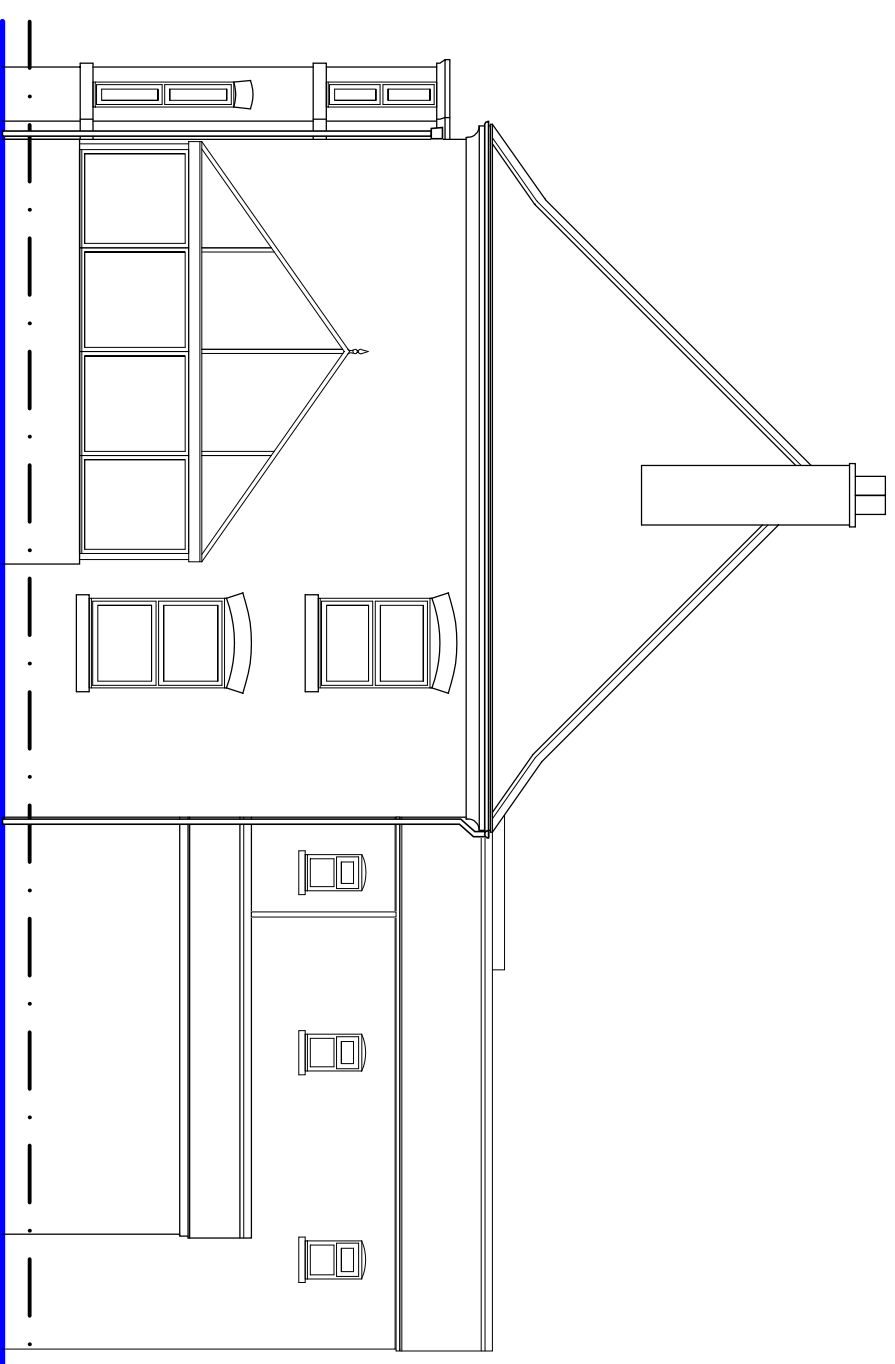


Existing Side Elevation

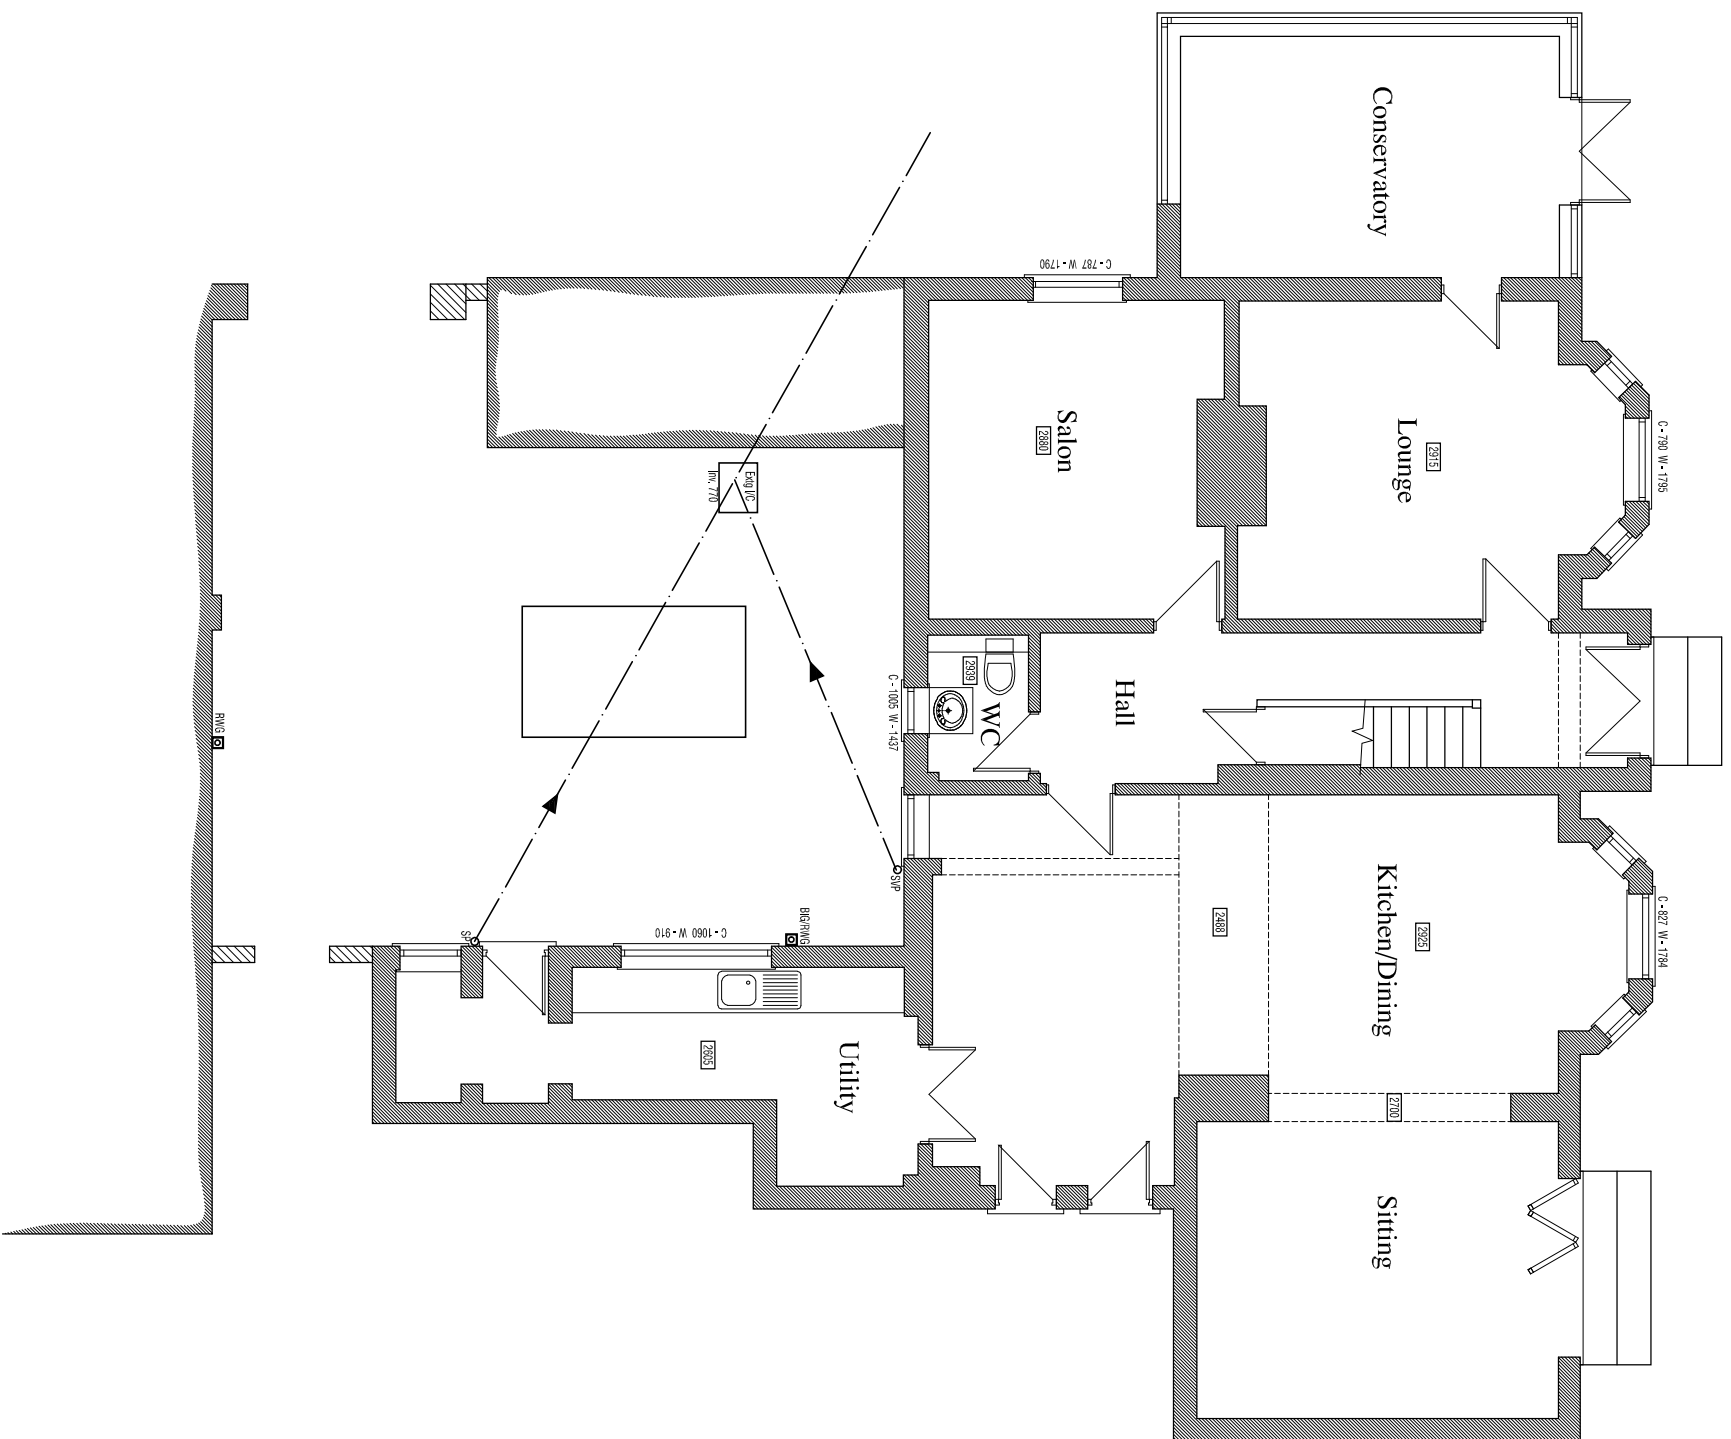 

Existing Ground Floor Plan

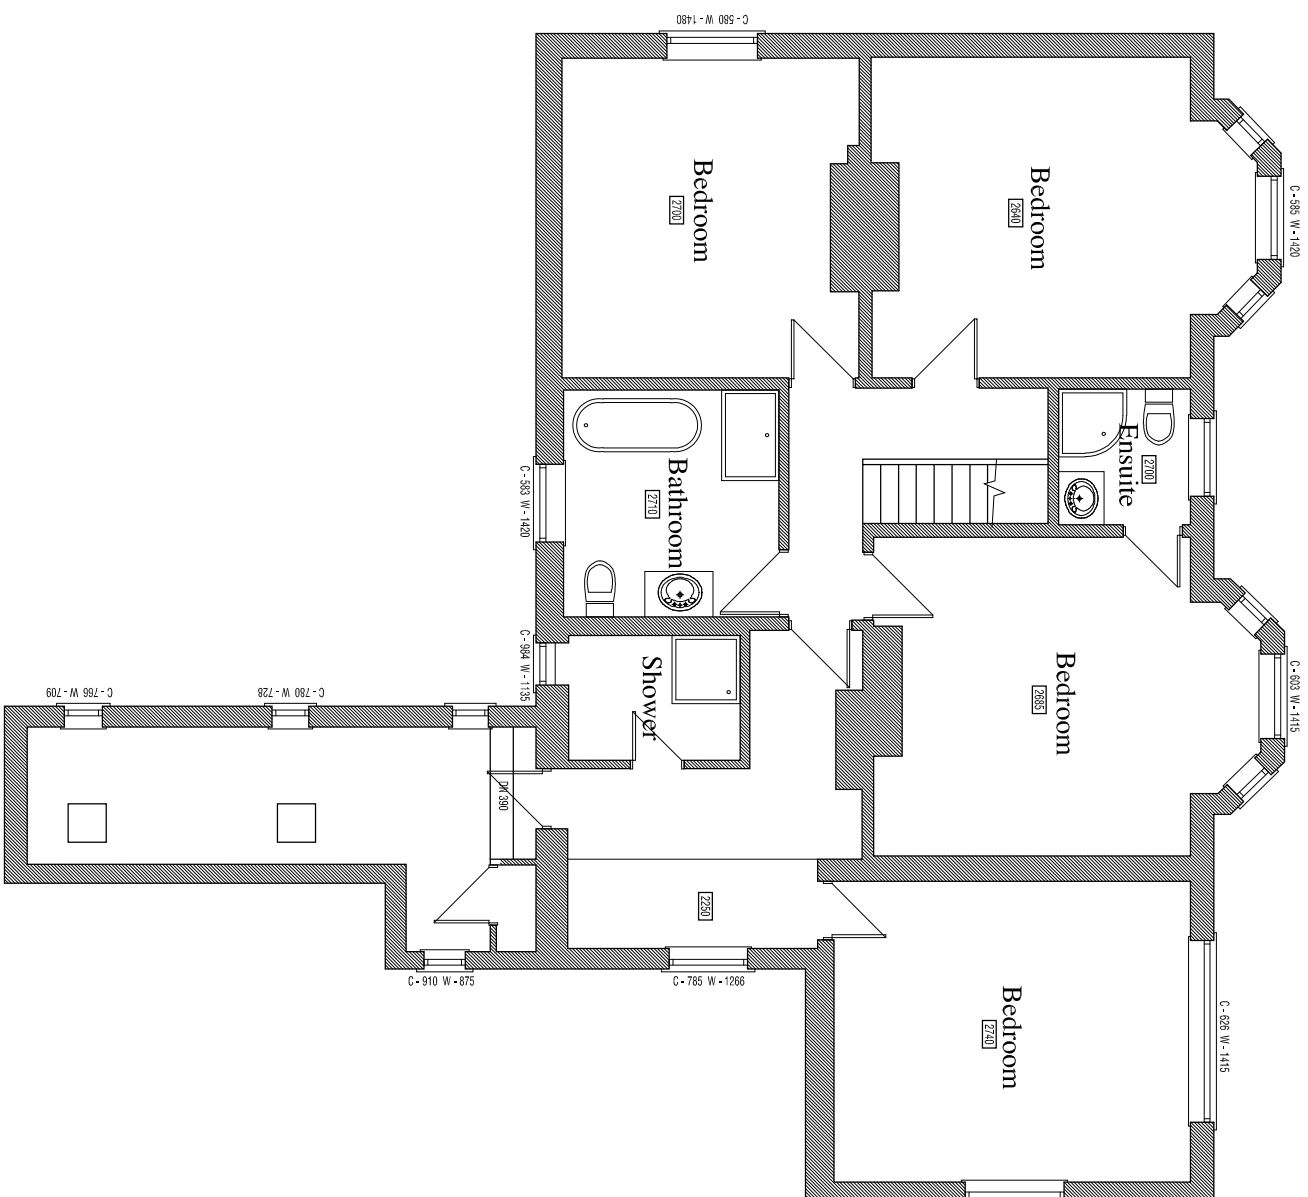

Existing First Floor Plan

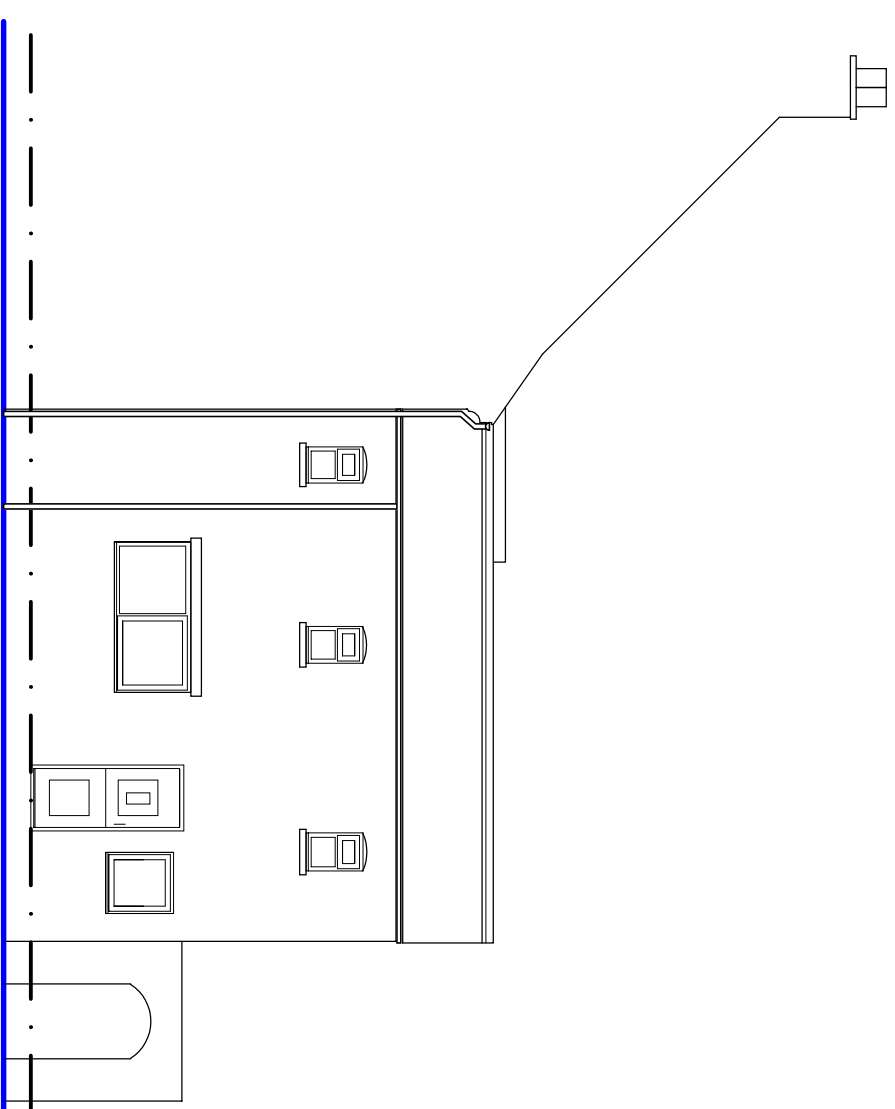

Existing Side Elevation to Utility

[illegible]

		Architectural Design Specialists	
83 Dinsdale Parade East Wolstanton Newcastle under Lyme ST15 8DP T:01782 622324			
e : enquir@jpksdesign.co.uk w : www.jpksdesign.co.uk			
DRAWING TITLE Existing Drawing		PROJECT Proposed Two Storey Extension to Site of Mayfield.	
CLIENT Mr. Michelle Schroder		SITING 327 Caverswall Road, Byrnie Bridge, Stoke-on-Trent, ST11 9BG	
SCALE @ A1 1:500 1:1000		Dwg. No. JPk/24/5146/1	
DATE 2024			
DRAWN BY R. Winkle			