




South Elevation




North Elevation
(Sectional)



East Elevation

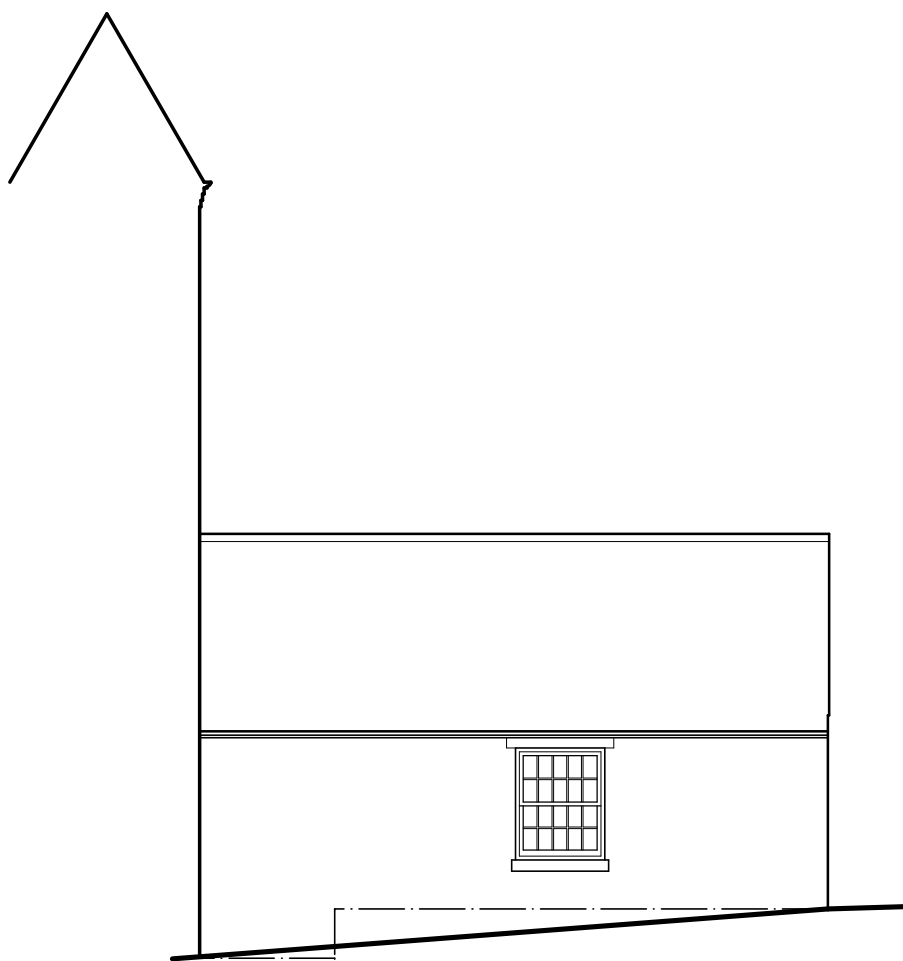

West Elevation

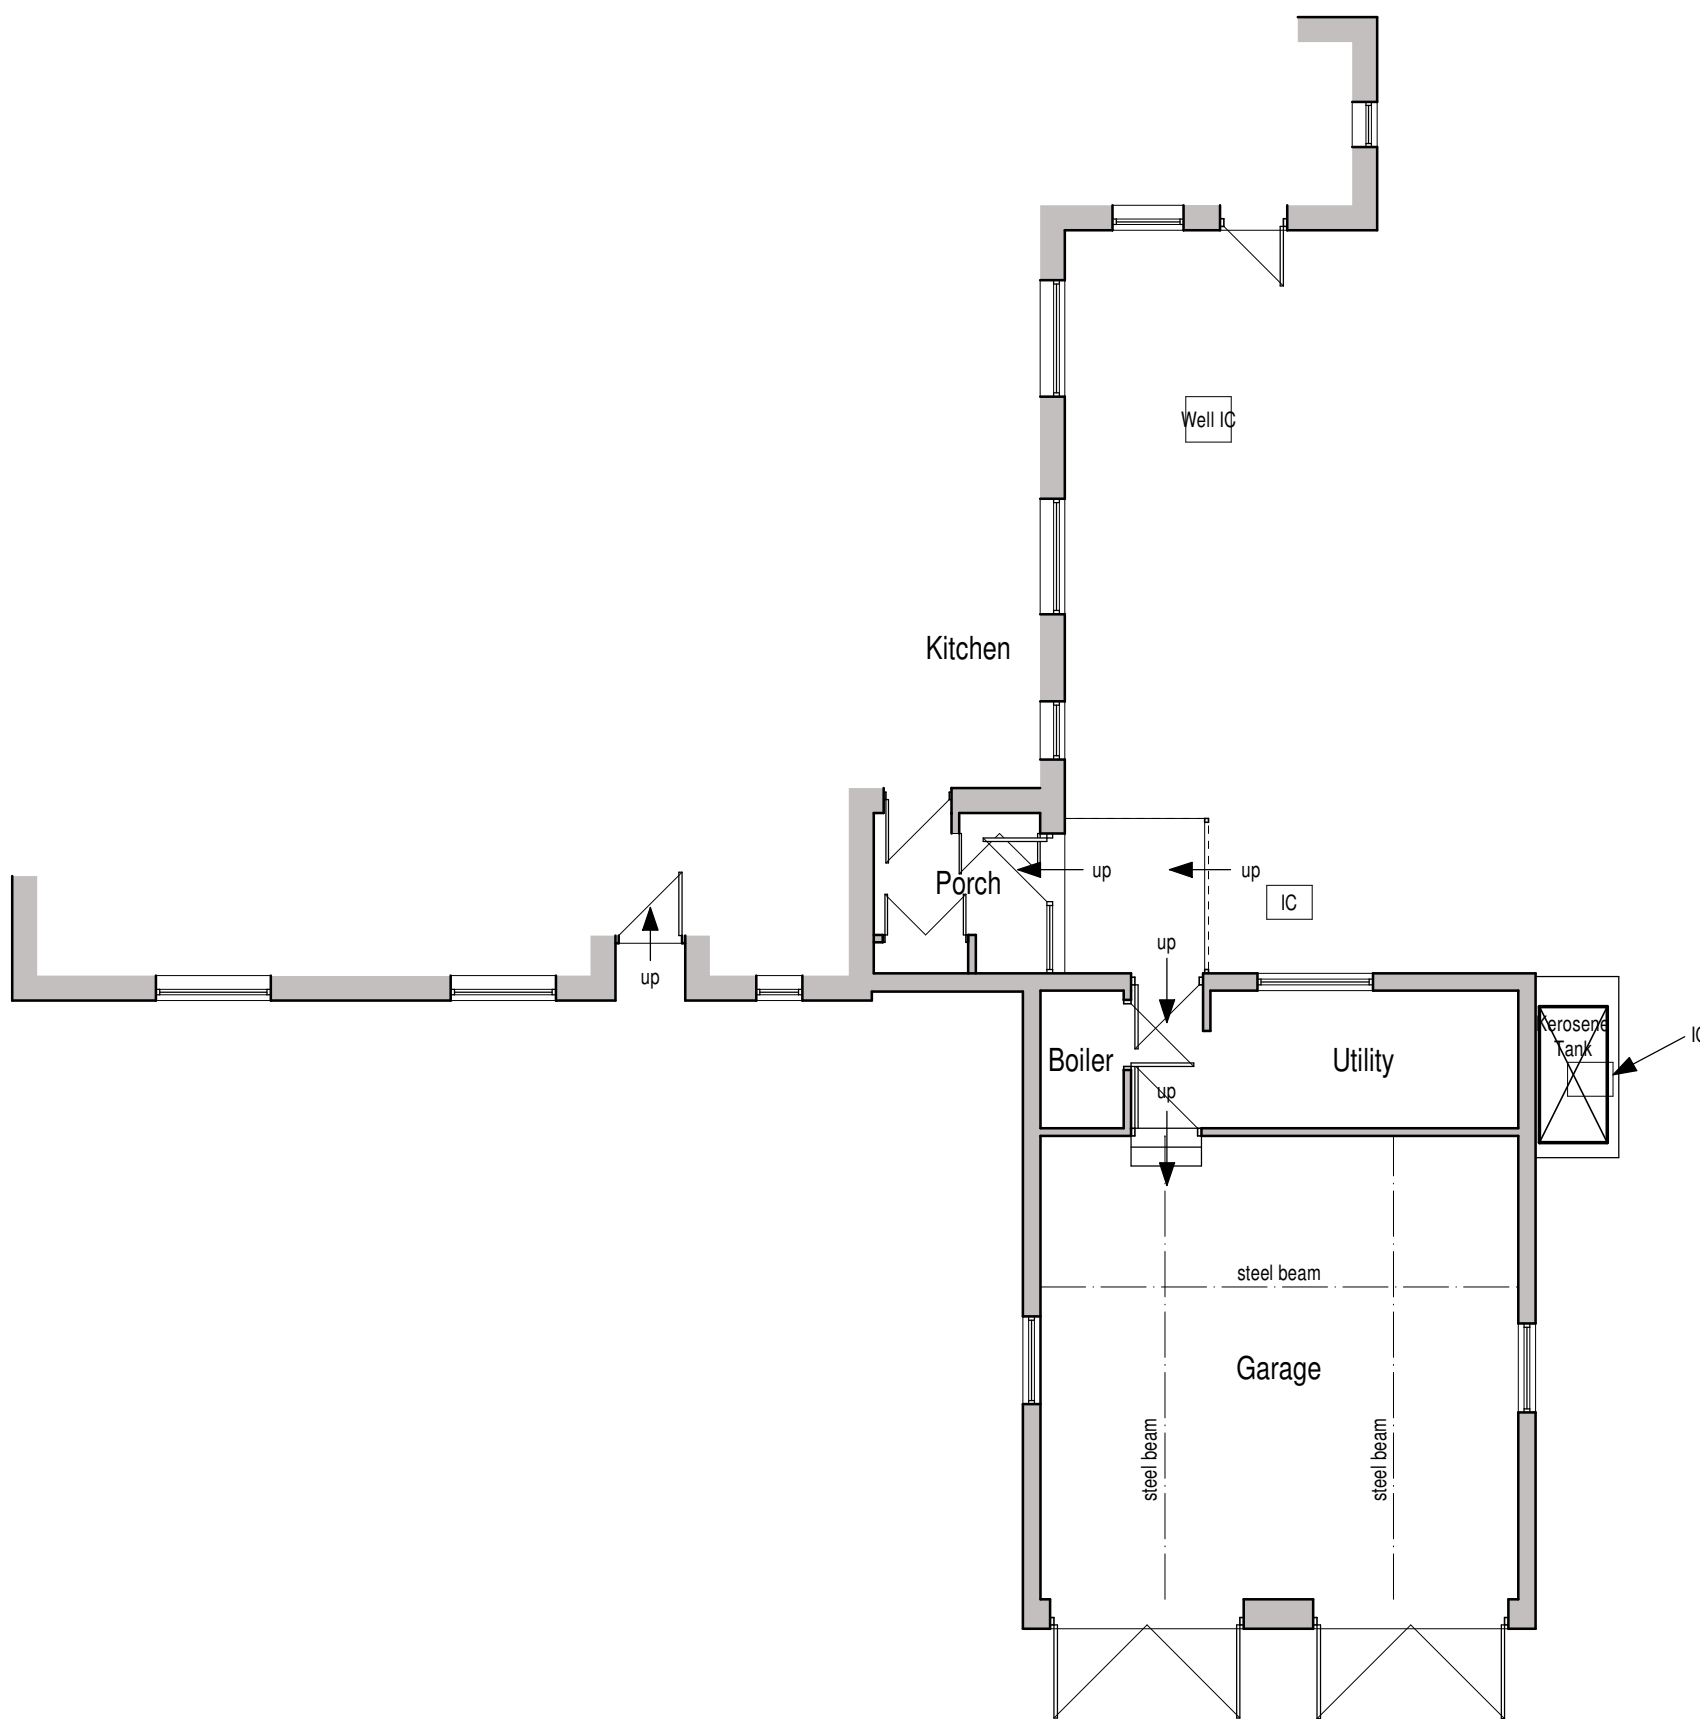

Part Ground Floor Plan

scale bar @ 1:100

Mr & Mrs Clark

Proposed Extension at
Cheddleton Heath House,
Cheddleton Heath Road,
Leek,
ST13 7DX

Existing Conditions
Part Ground Floor Plan and
Elevations

Date	Sheet	Scale
February 2024	A1	1:100
Dwg No.	Rev.	Drawn
2023-2856-01	-	NAW

A1



10 Cawdry Buildings, Fountain Street, Leek, ST13 6JP
Telephone: 01538 386002
E-mail: info@sammonsltd.co.uk
Web: www.sammonsltd.co.uk

This drawing is copyright.
All dimensions must be checked prior to commencement.