

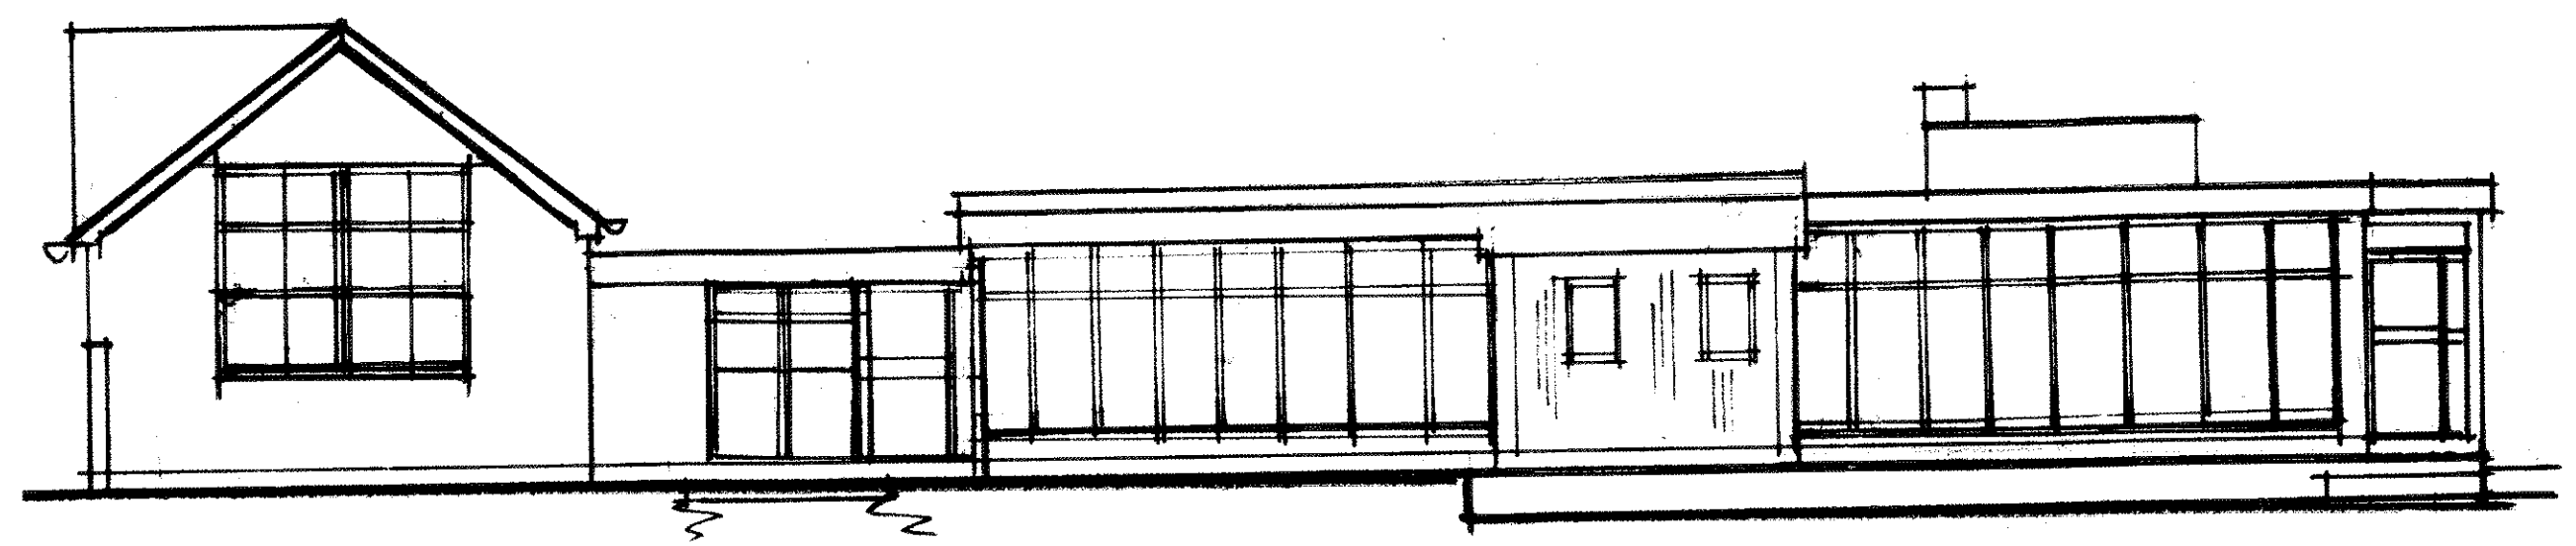


CHEDDLETON COMMUNITY CENTRE-EXISTING ELEVATIONS


SCALE 1:100
0 1 2 3 4 5 6
m

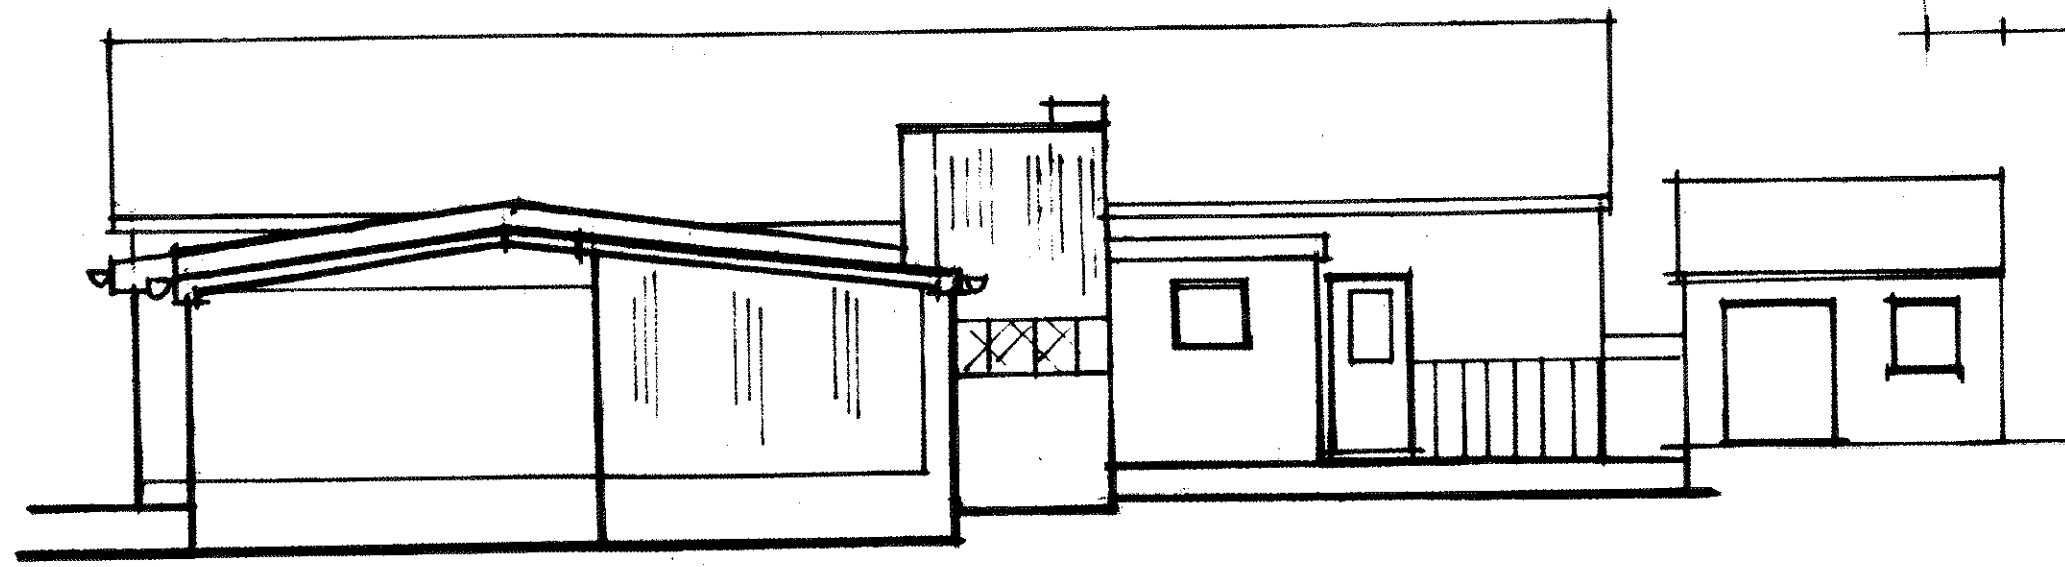

FRONT ELEVATION

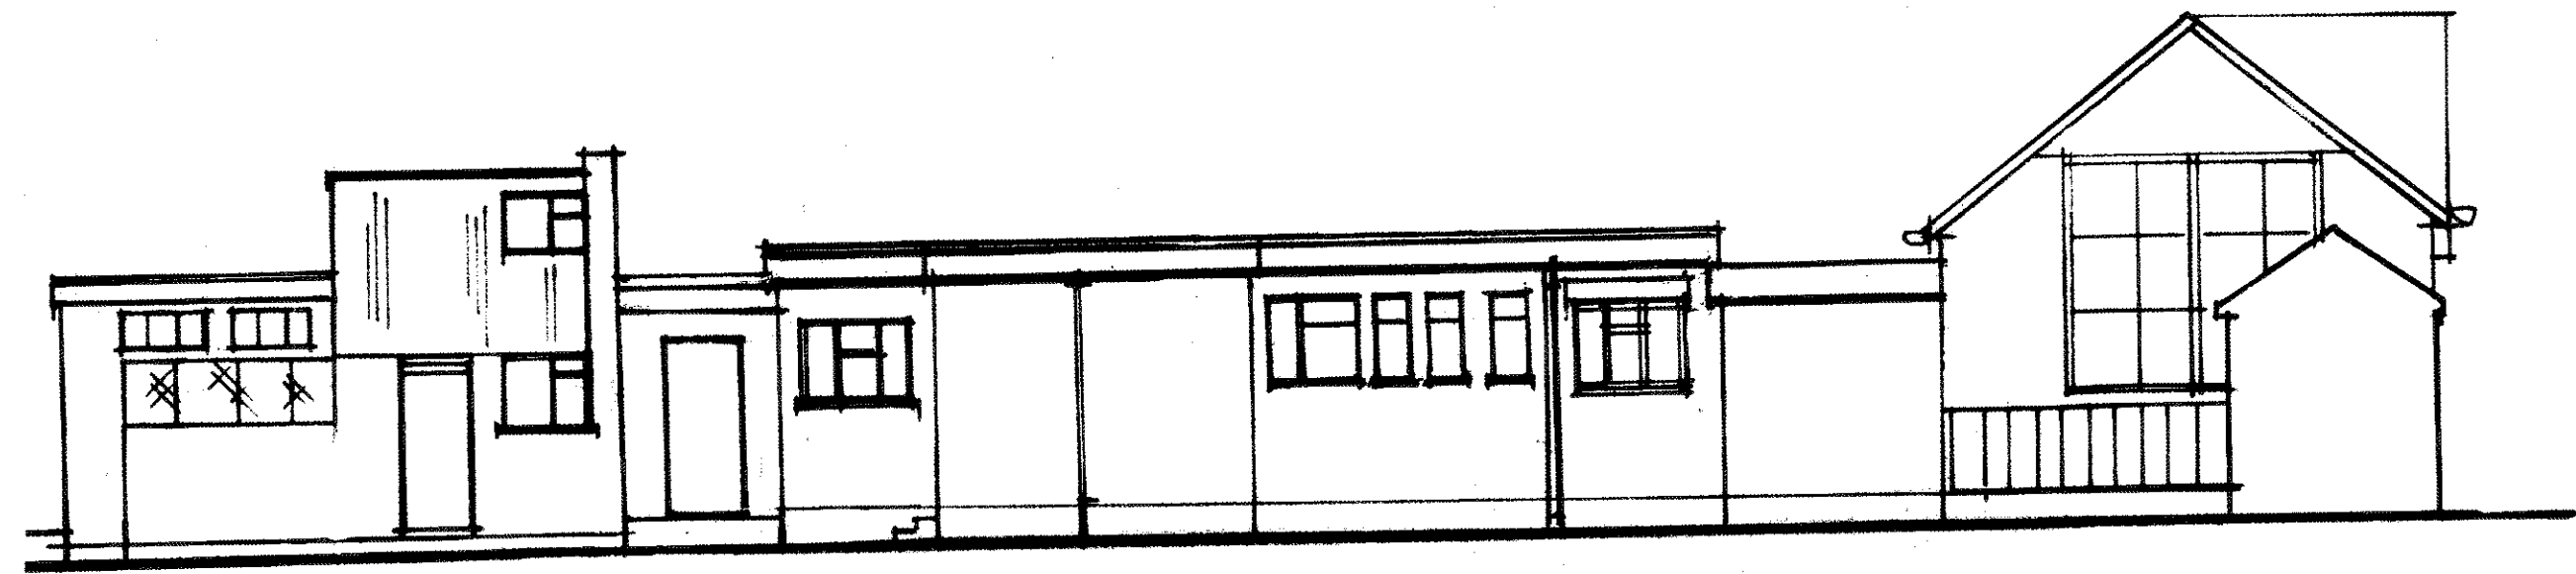

REAR ELEVATION.

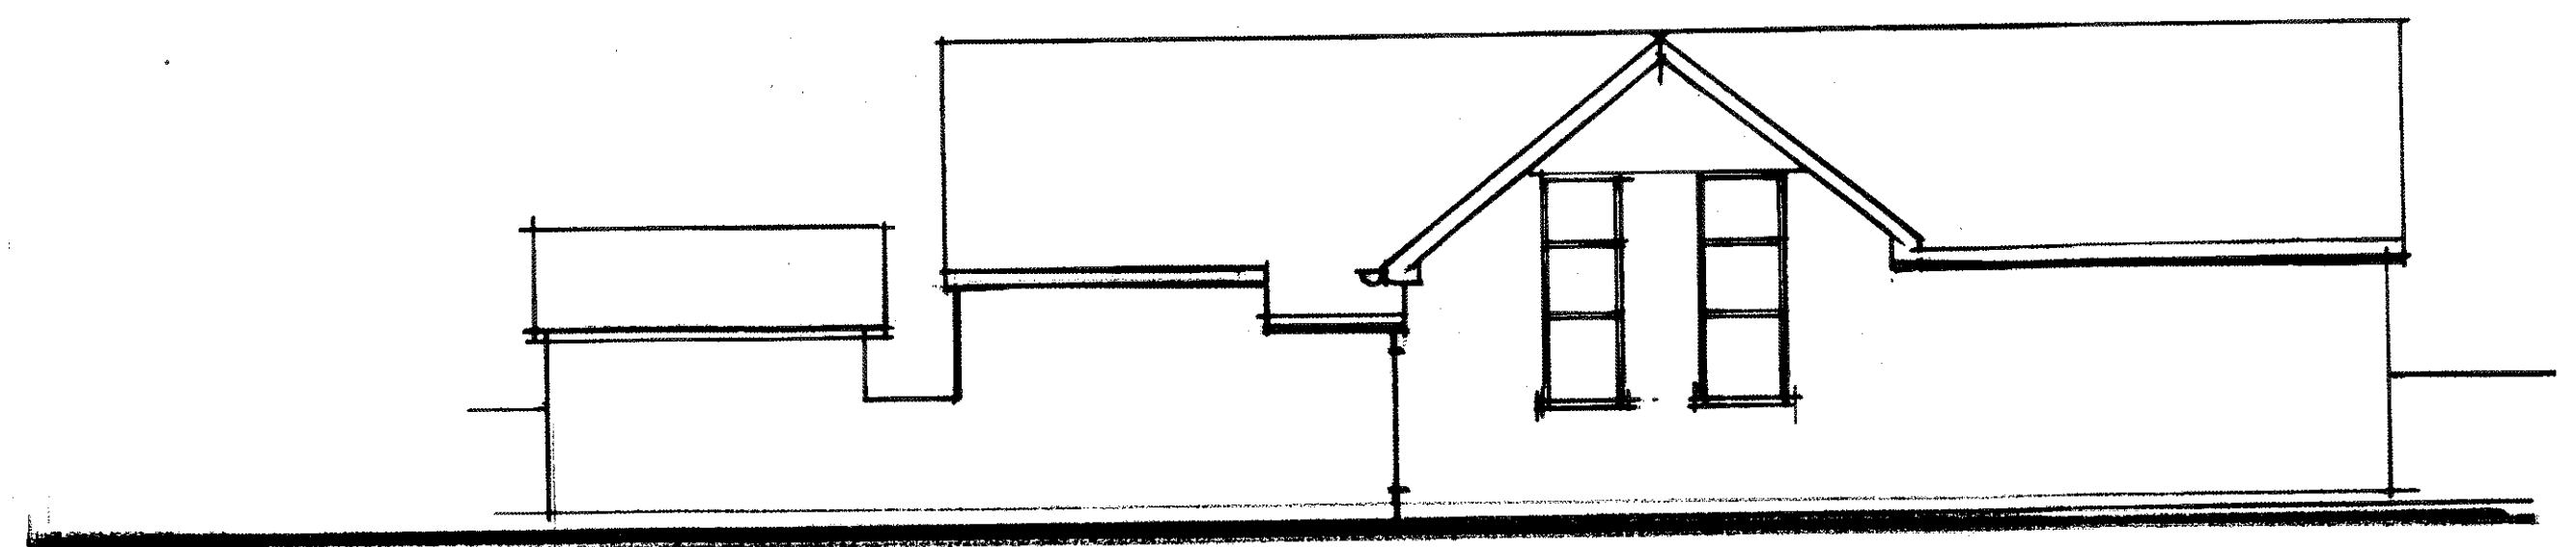

SIDE ELEVATION