



CHEDDLETON COMMUNITY CENTRE - SOLAR PANEL INSTALLATION.
PROPOSED ELEVATIONS.


SCALE 1:100
0 1 2 3 4 5 6 7 8
m

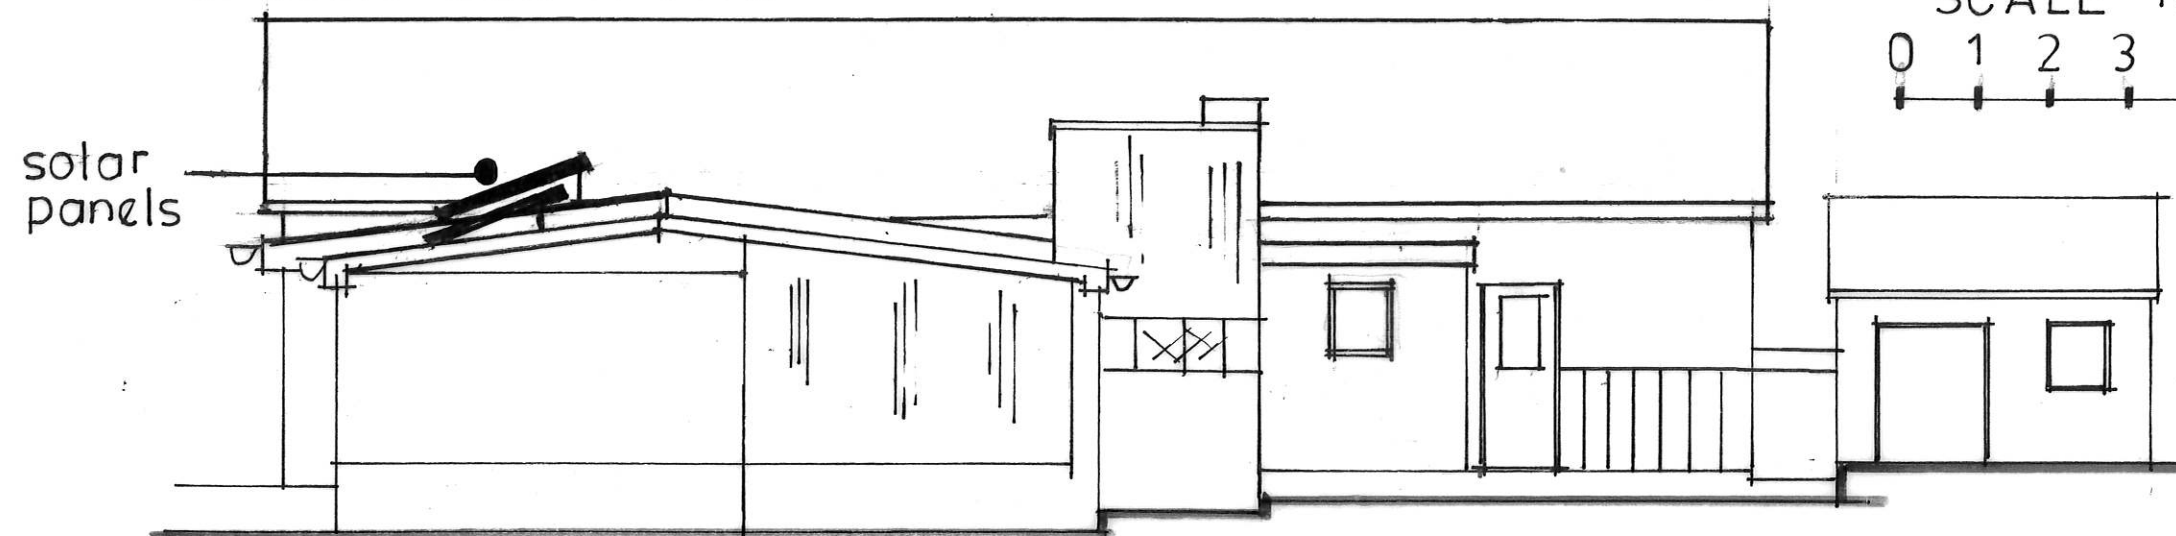

SIDE ELEVATION

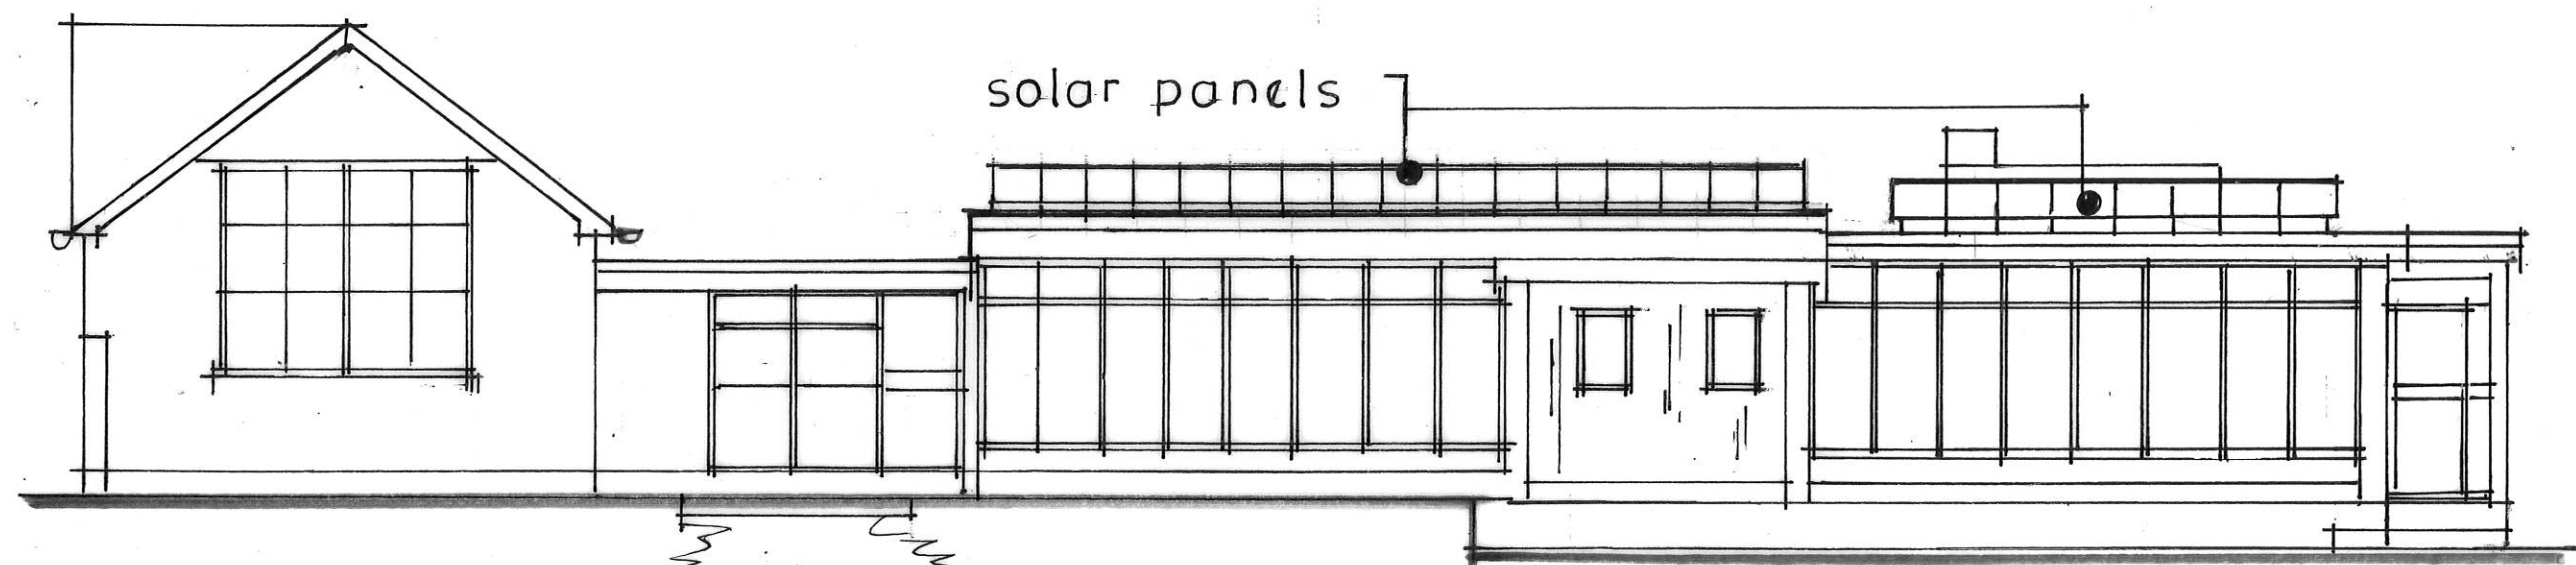

FRONT ELEVATION

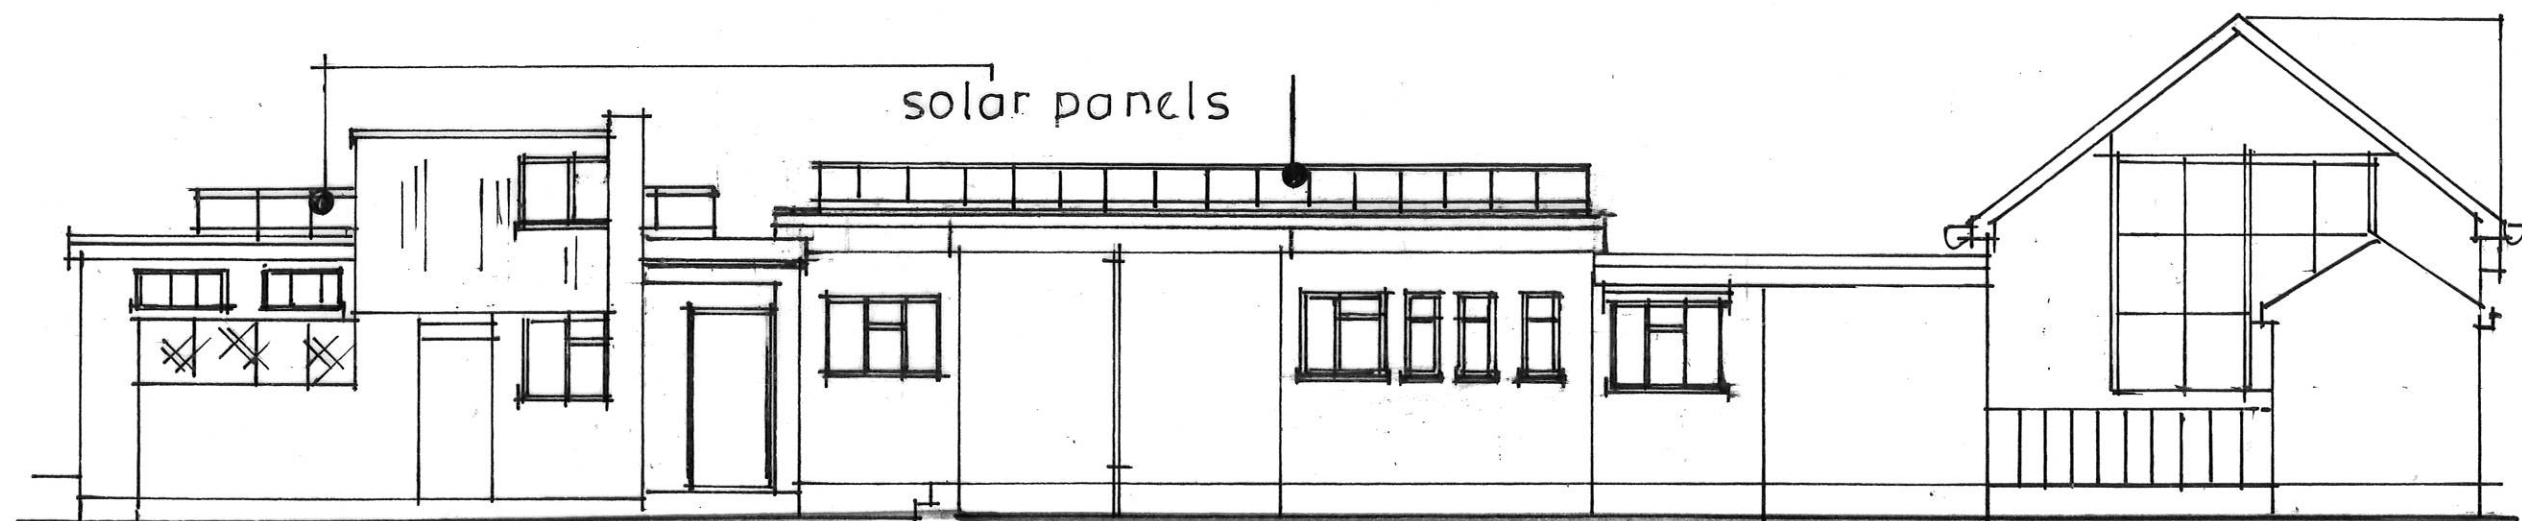

REAR ELEVATION