


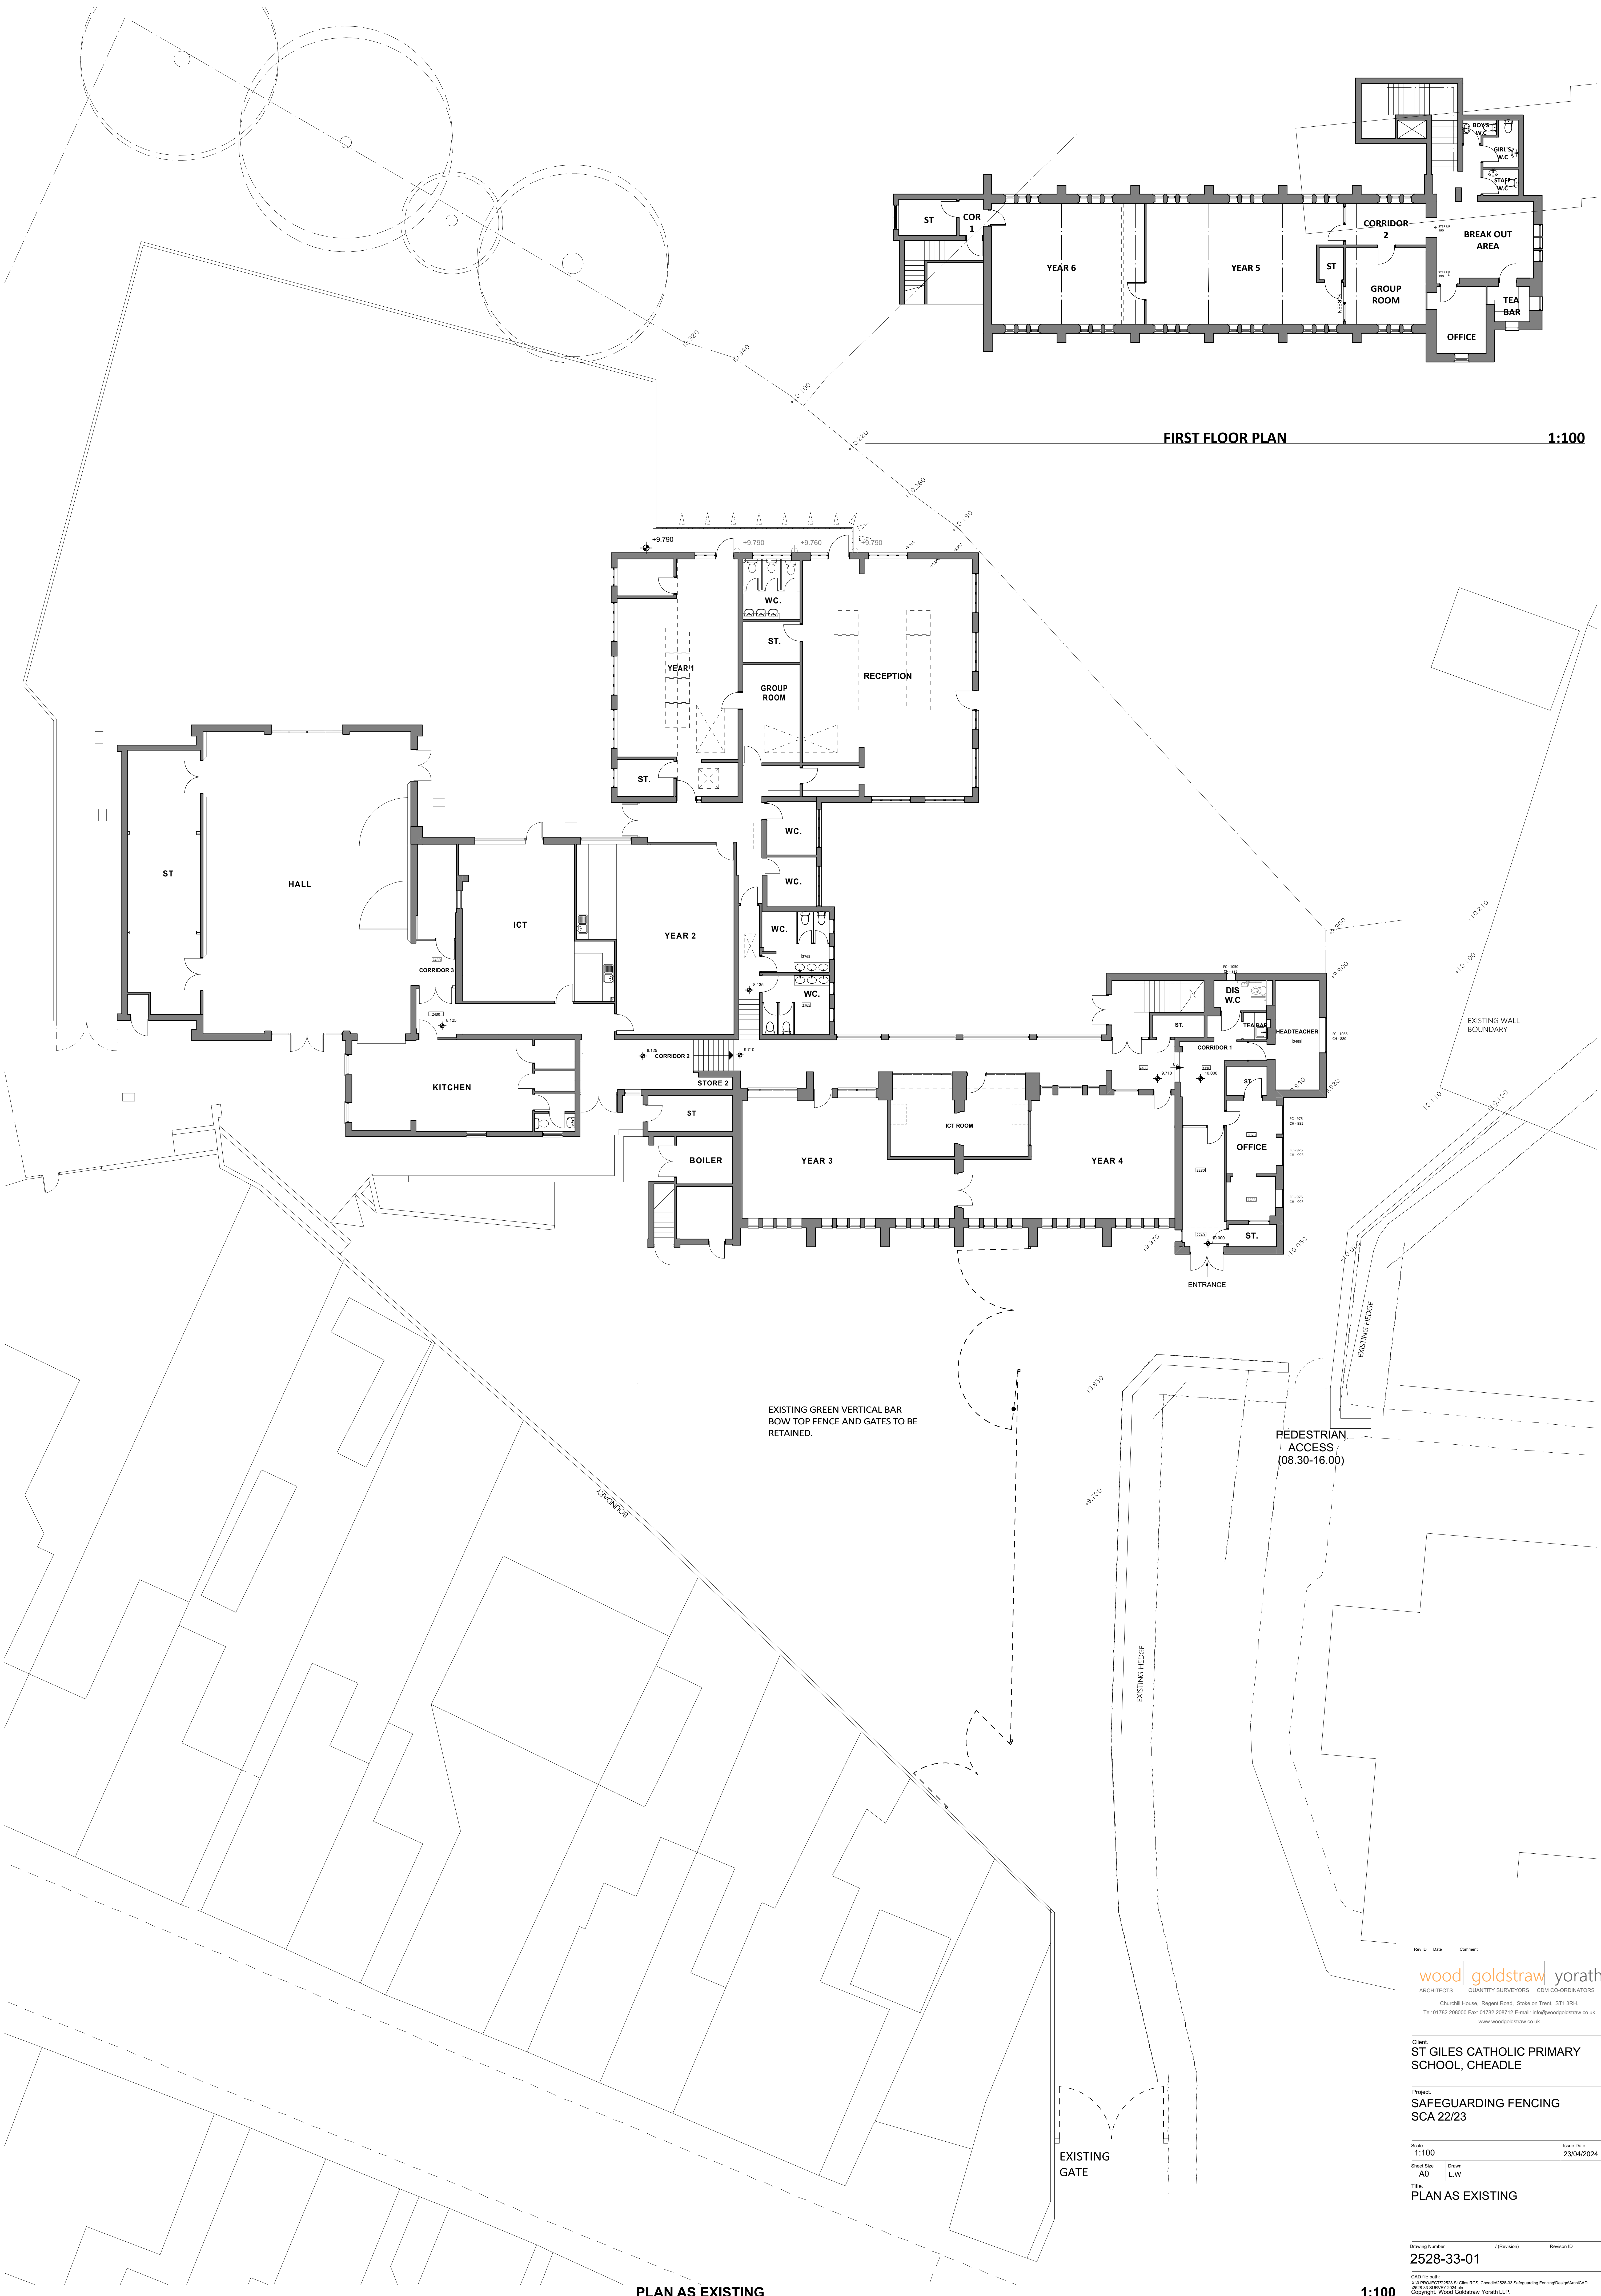

FIRST FLOOR PLAN 1:100

PLAN AS EXISTING

Rev ID

Date

Comment

woodgoldstraw

yorath

ARCHITECTS

QUANTITY SURVEYORS

COM COORDINATORS

Client:

ST GILES CATHOLIC PRIMARY SCHOOL, CHEADLE

Project:

SAFEGUARDING FENCING SCA 22/23

Scale:

1:100

Issue Date:

23/04/2024

Sheet Size:

A0

Drawn:

LW

Title:

PLAN AS EXISTING

Drawing Number:

2528-33-01

(Revision)

Revision ID

CAD File Path:

\\goldstraw\projects\2528-33-01\2528-33-01.dwg

Copyright:

Woodgoldstraw Yorath LLP

Drawings to be checked at dimensions on site and refer any discrepancies to the Architects immediately. Do not copy drawings for any other purpose.