



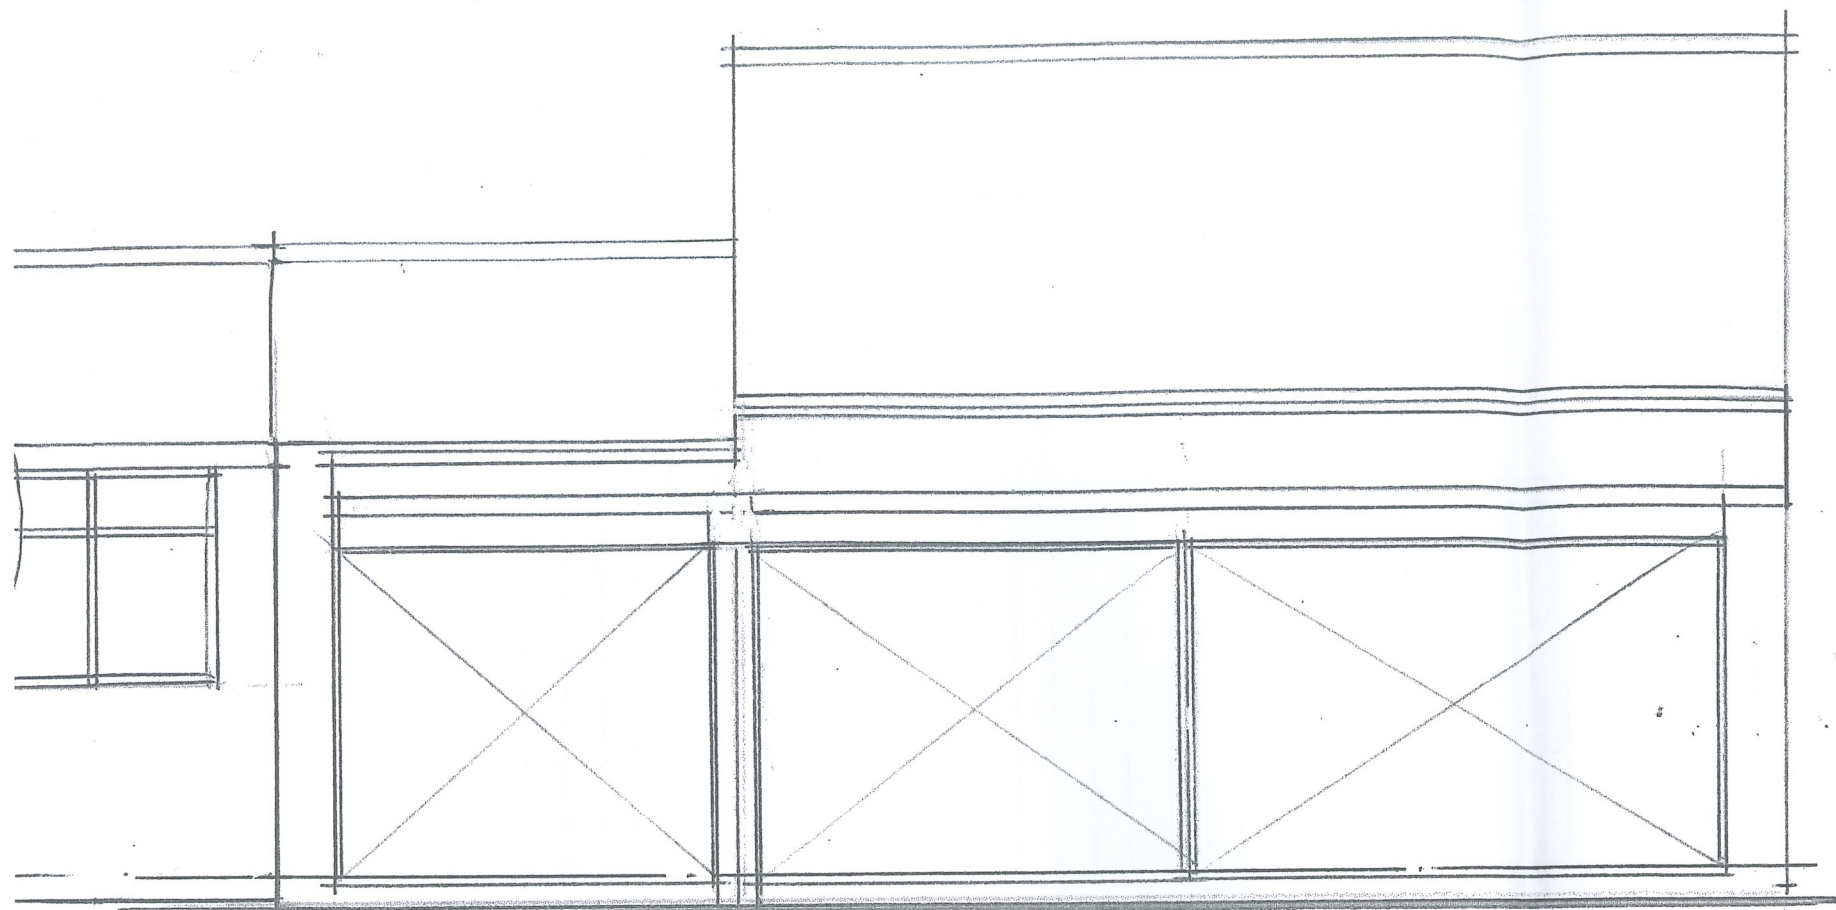

Existing Front Elevation

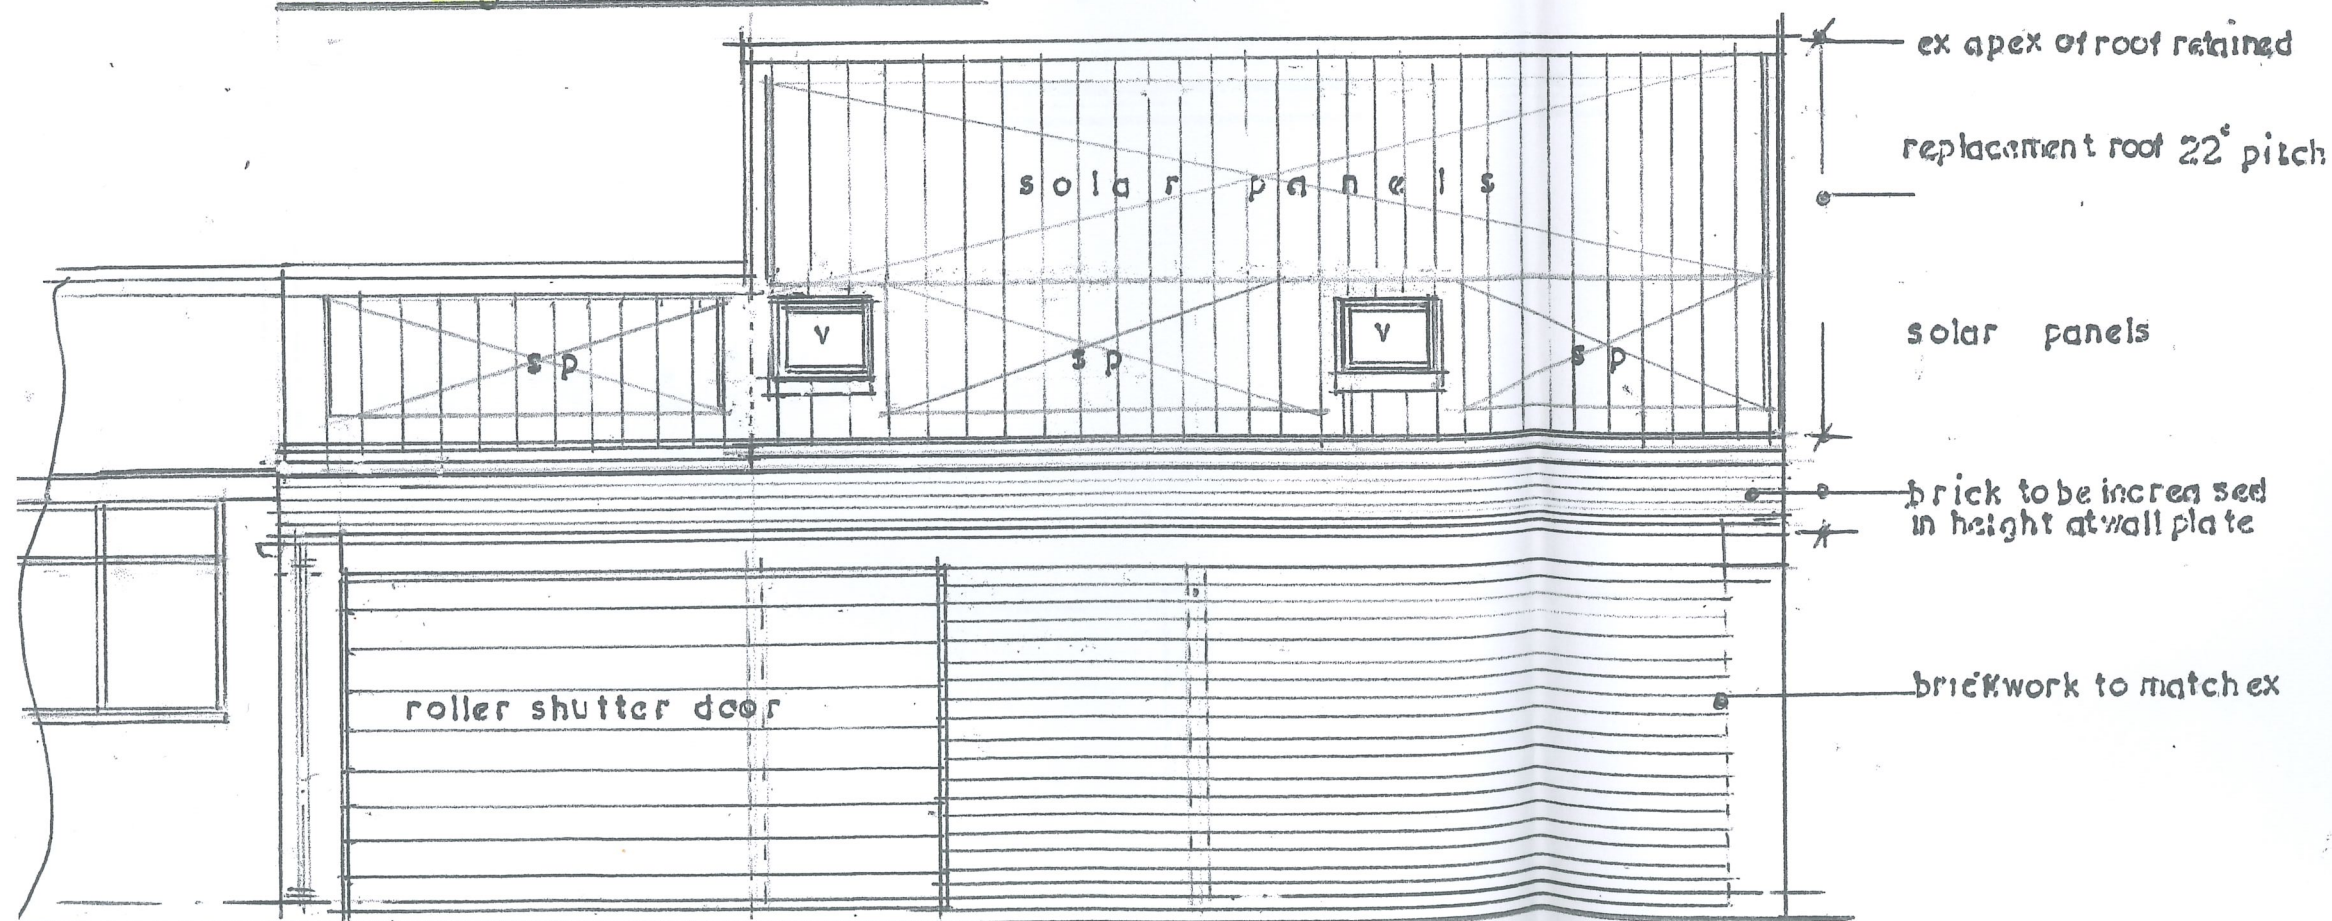

Proposed Front Elevation

scale 1:50

CONSTRUCTIONAL NOTES.

To be read in conjunction with the consulting engineers design & specification & as an addendum & variation to the general building regulation notes Issue 1.(Amended).

Foundations, structural steelwork, floor & roof construction to engineers design & specification.

All work to comply with planning conditions. building regulations. & BSS & SAPS specification.

All site conditions & dimensions to be site Checked by main & sub-contractors prior & during building works.



John.D.Payne.
BA.DipAD.DA(Manc)

STUDIO HOUSE.
10.Dilhorne Rd.Forsbrook.
Stoke on Trent.ST11 9DJ.

ARCHITECTURAL
&
INTERIOR DESIGN

Tel : 01782 394484.

Description PROPOSED PARTIAL CONVERSION OF
EXISTING GARAGE / STORE INTO SELF CONT'D
ADDITIONAL ACCOMMODATION AT REAR OF
No 44 LEEK RD. ENDON. ST9 9NH.
Drawn By : Date 01-24

SHEET no:

3