




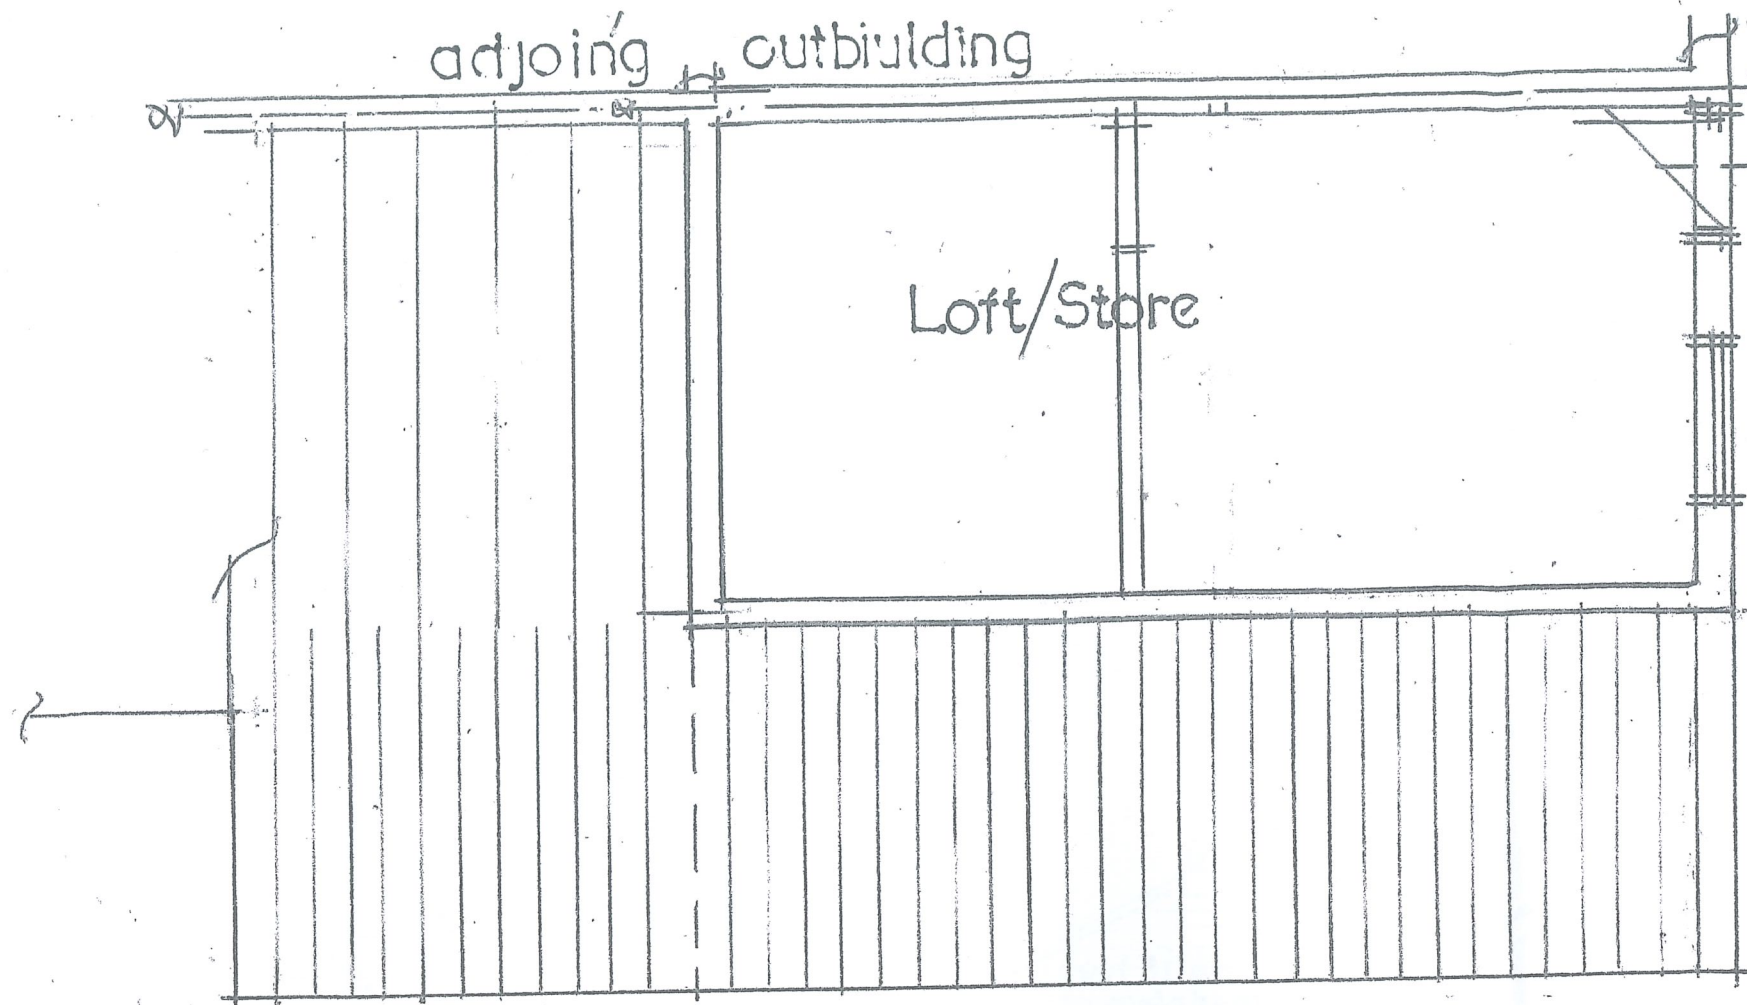

First Floor Loft Plan Existing 1:50

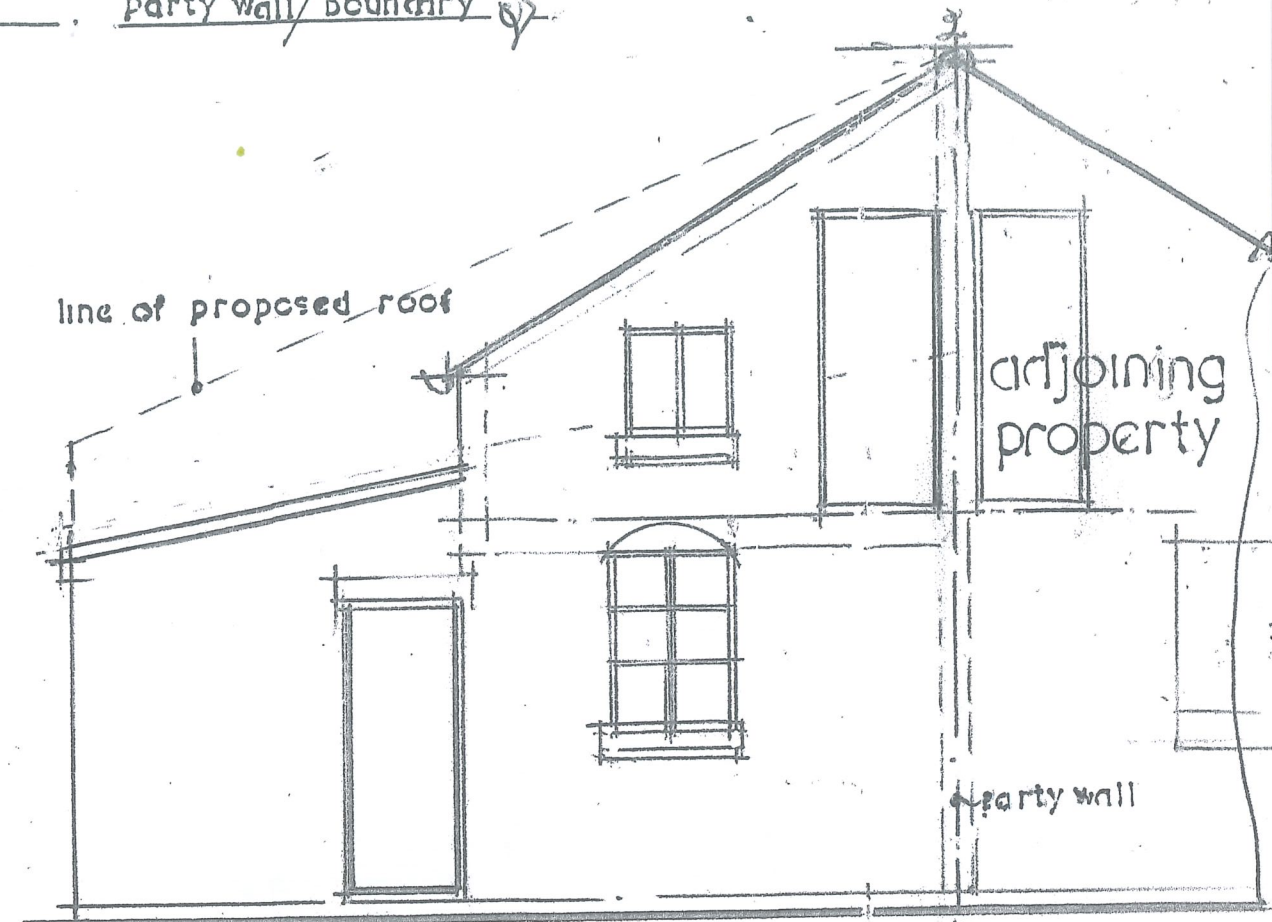

End Elevation to rear garden Existing 1:50

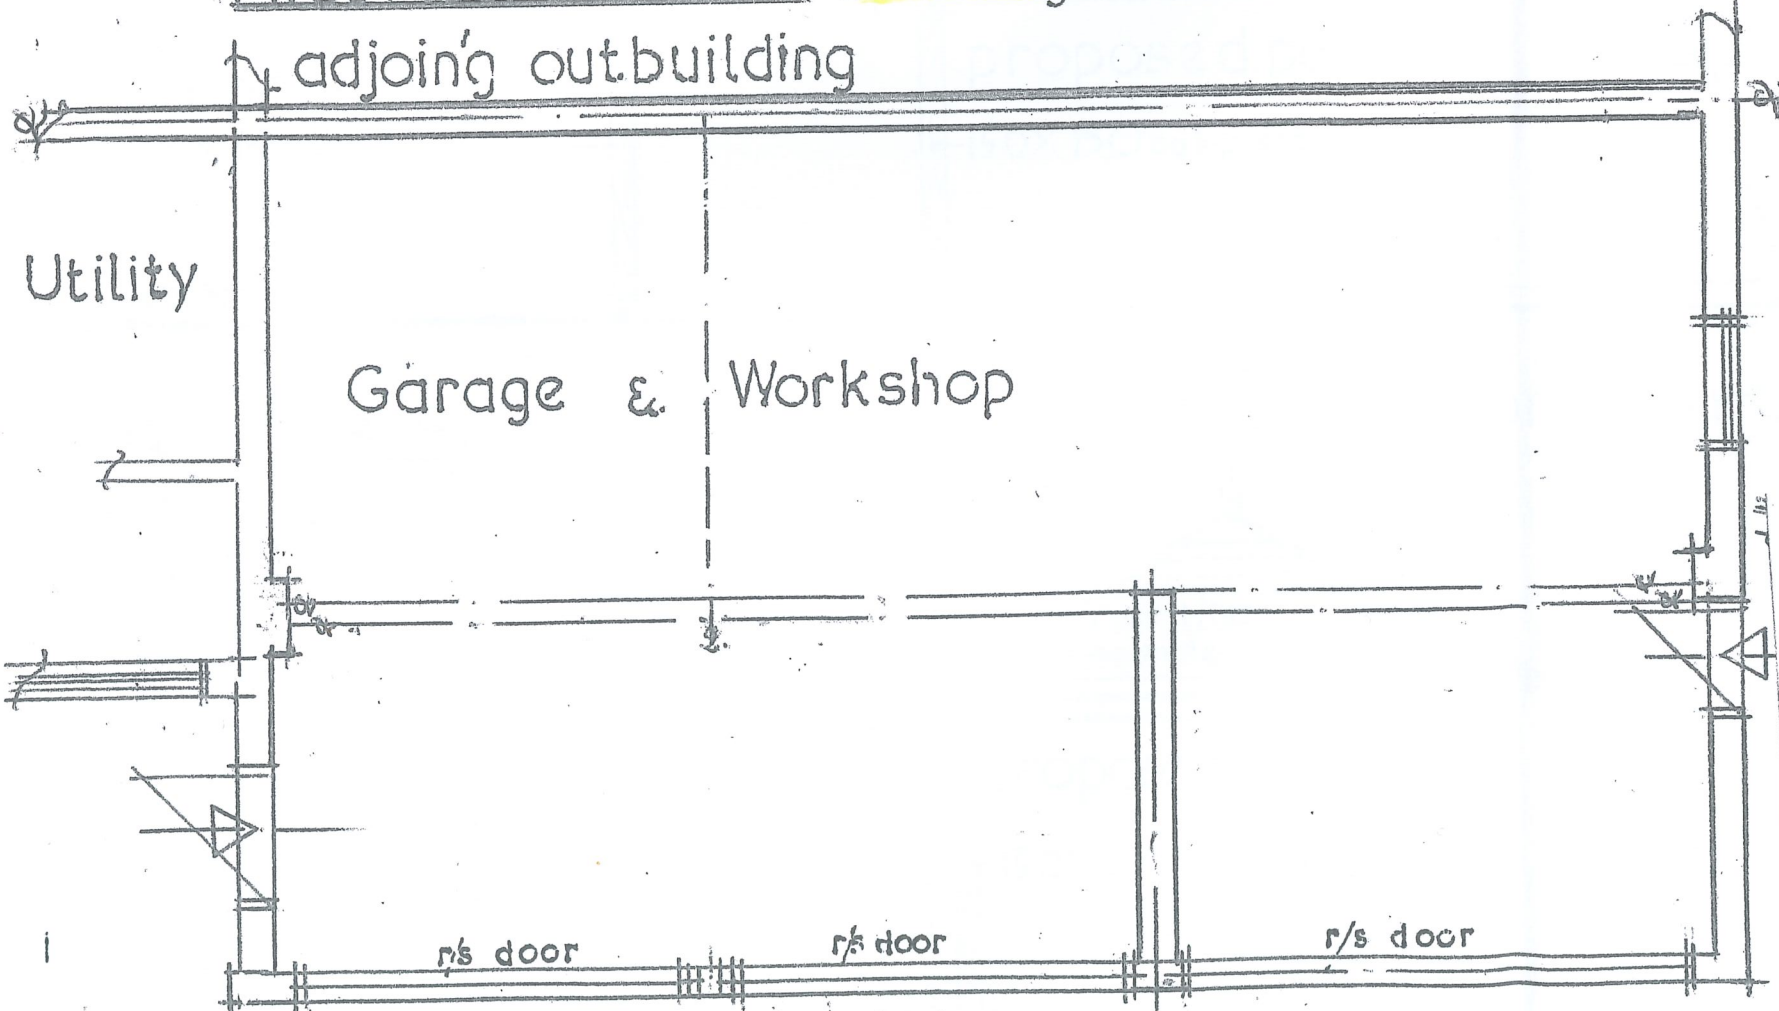

Ground Floor Plan Existing scale: 1:50

EXISTING CONDITIONS

	
John.D.Payne. BA.DipAD.DA(Manc)	STUDIO HOUSE. 10.Dilhorne Rd.Forsbrook. Stoke on Trent.ST11 9DJ.
ARCHITECTURAL & INTERIOR DESIGN	Tel. : 01782 394484.
Description PROPOSED PARTIAL CONVERSION OF EXISTING GARAGE / STORE INTO SELF CONT'D ADDITIONAL ACCOMMODATION AT REAR OF No 44 LEEK RD. ENDON. ST9 9NH.	
Drawn By	Date 01-24
SHEET no:	