



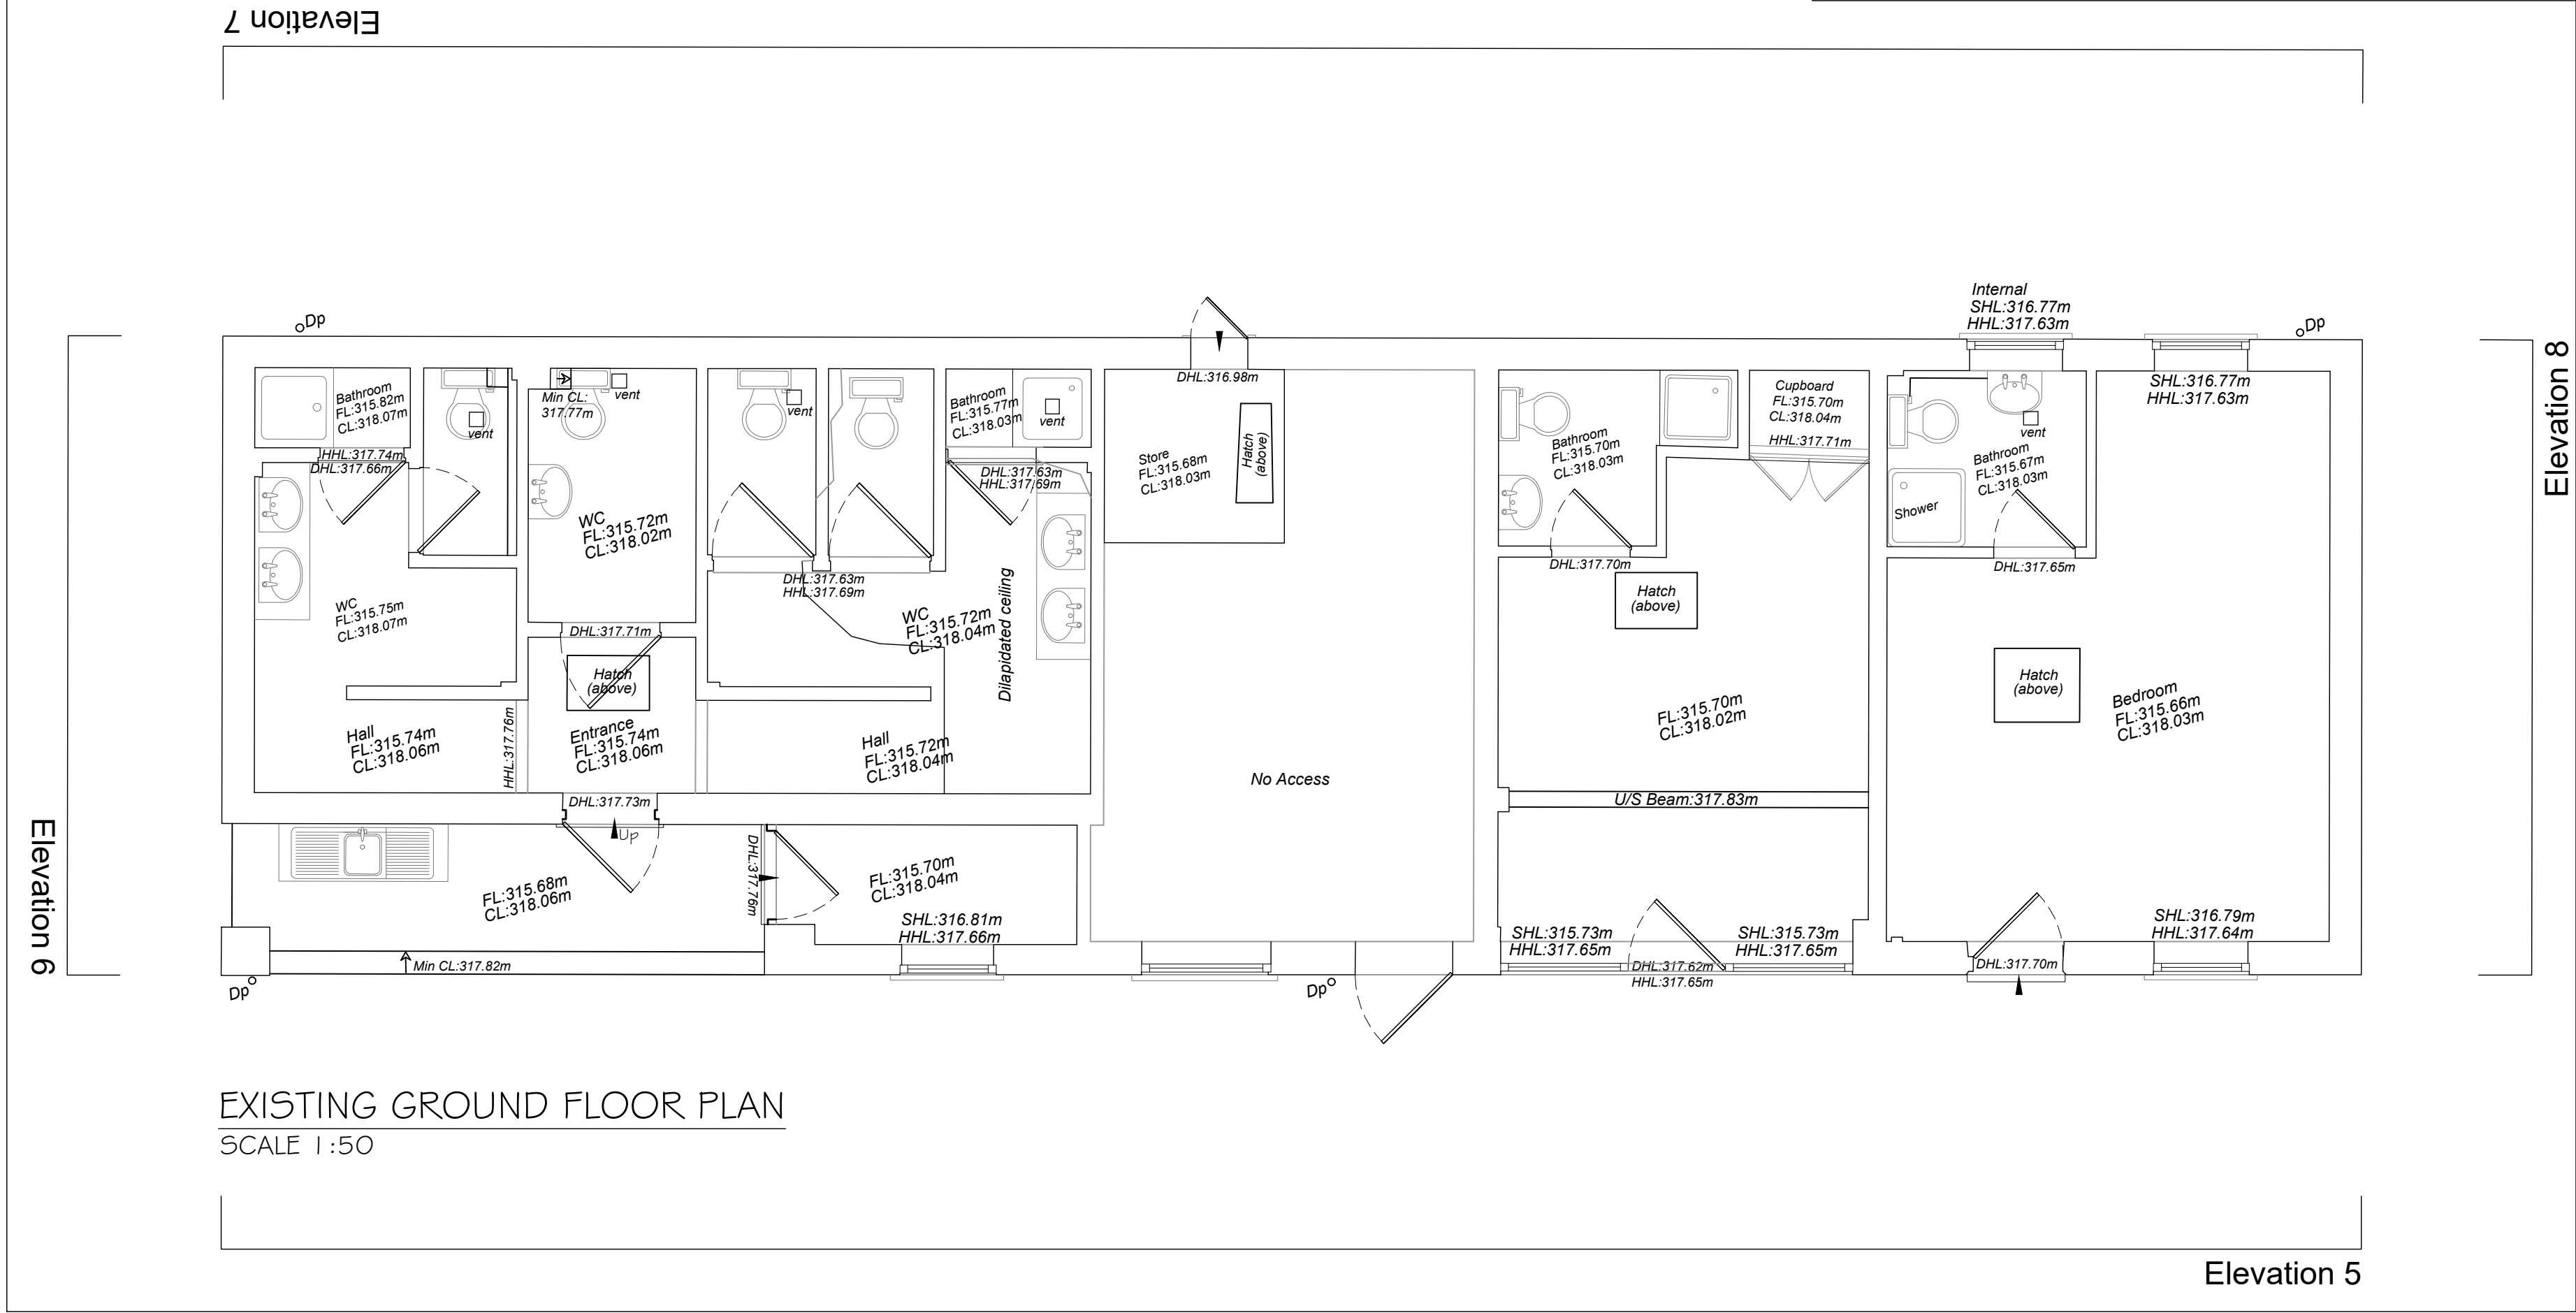



EXISTING TOPOGRAPHICAL SURVEY
SCALE 1:500

EXISTING ELEVATIONS
SCALE 1:100

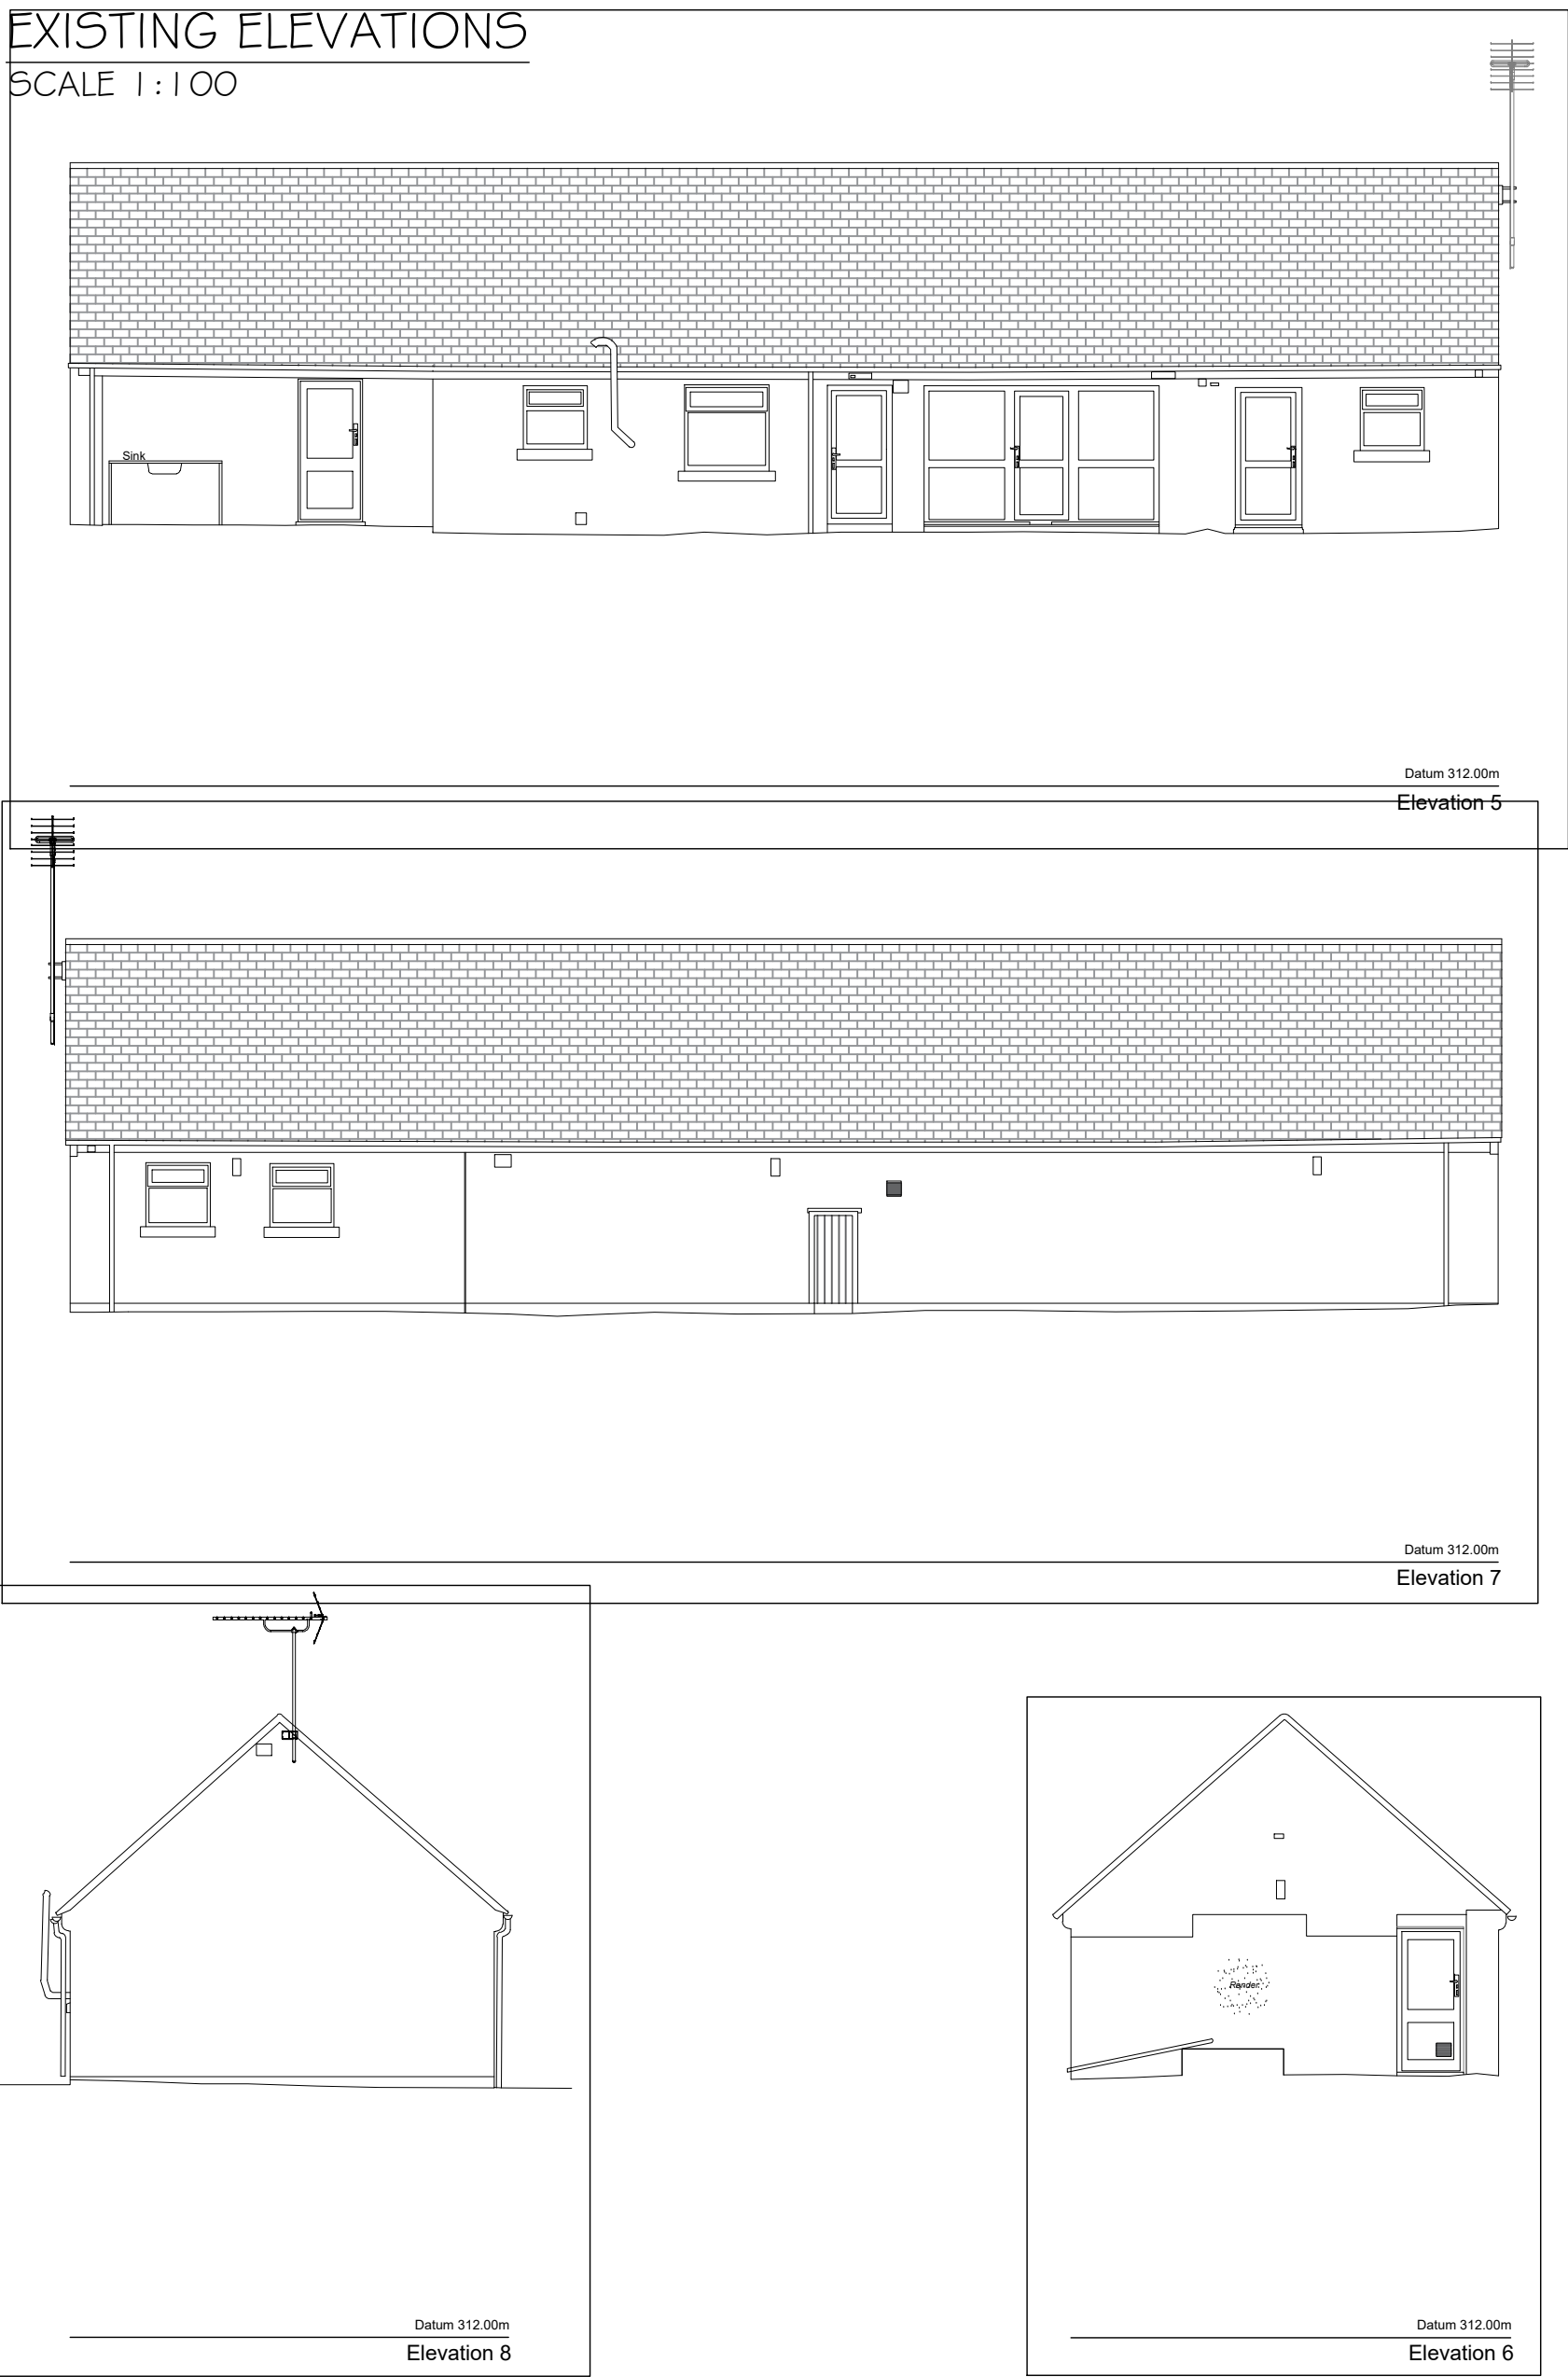

EXISTING GROUND FLOOR PLAN
SCALE 1:50

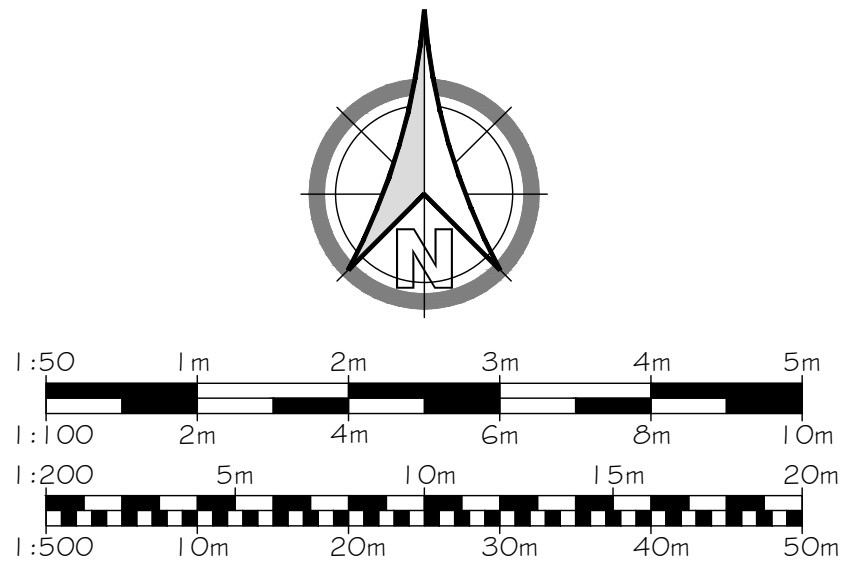

 REVISIONS		
 PAUL GAUGHAN BUILDING CONSULTANTS 	Unit E14, Langham Park Industrial Estate, Lows Lane Stanton by Dale, Ilkerton DE7 4RJ Phone 0115 9324010 E-mail: info@paul-gaughan.co.uk Web: www.paul-gaughan.co.uk	
	CLIENT	
	LOCATION The Cross Inn, Ash Tree Road, Hoftens Cross, Caudon Low, Staffordshire, ST10 3EX	
	PROJECT Refurbishment of Caravan Site Amenity Block & New Caravan Site Layout	
	TITLE Existing Floor Plans, Elevations & Site Block Plan	
PAPER SIZE ISO A1 (594.00 x 841.00 MM)	SCALE 1:50; 1:100; 1:500	DATE Mar 2024
DRAWING NUMBER DB/DR/24/08/01	REVISION —	
Scales are correct at time of plotting however please note that distortion can occur during copying. This drawing is copyright and may not be altered, traced, photographed, electronically copied or used for any purpose other than for which it is issued, without written permission from Mr. Gaughan. Check all dimensions on site. Any discrepancies should be reported to the designer before works proceed. Hatching is a representation of materials only.		