
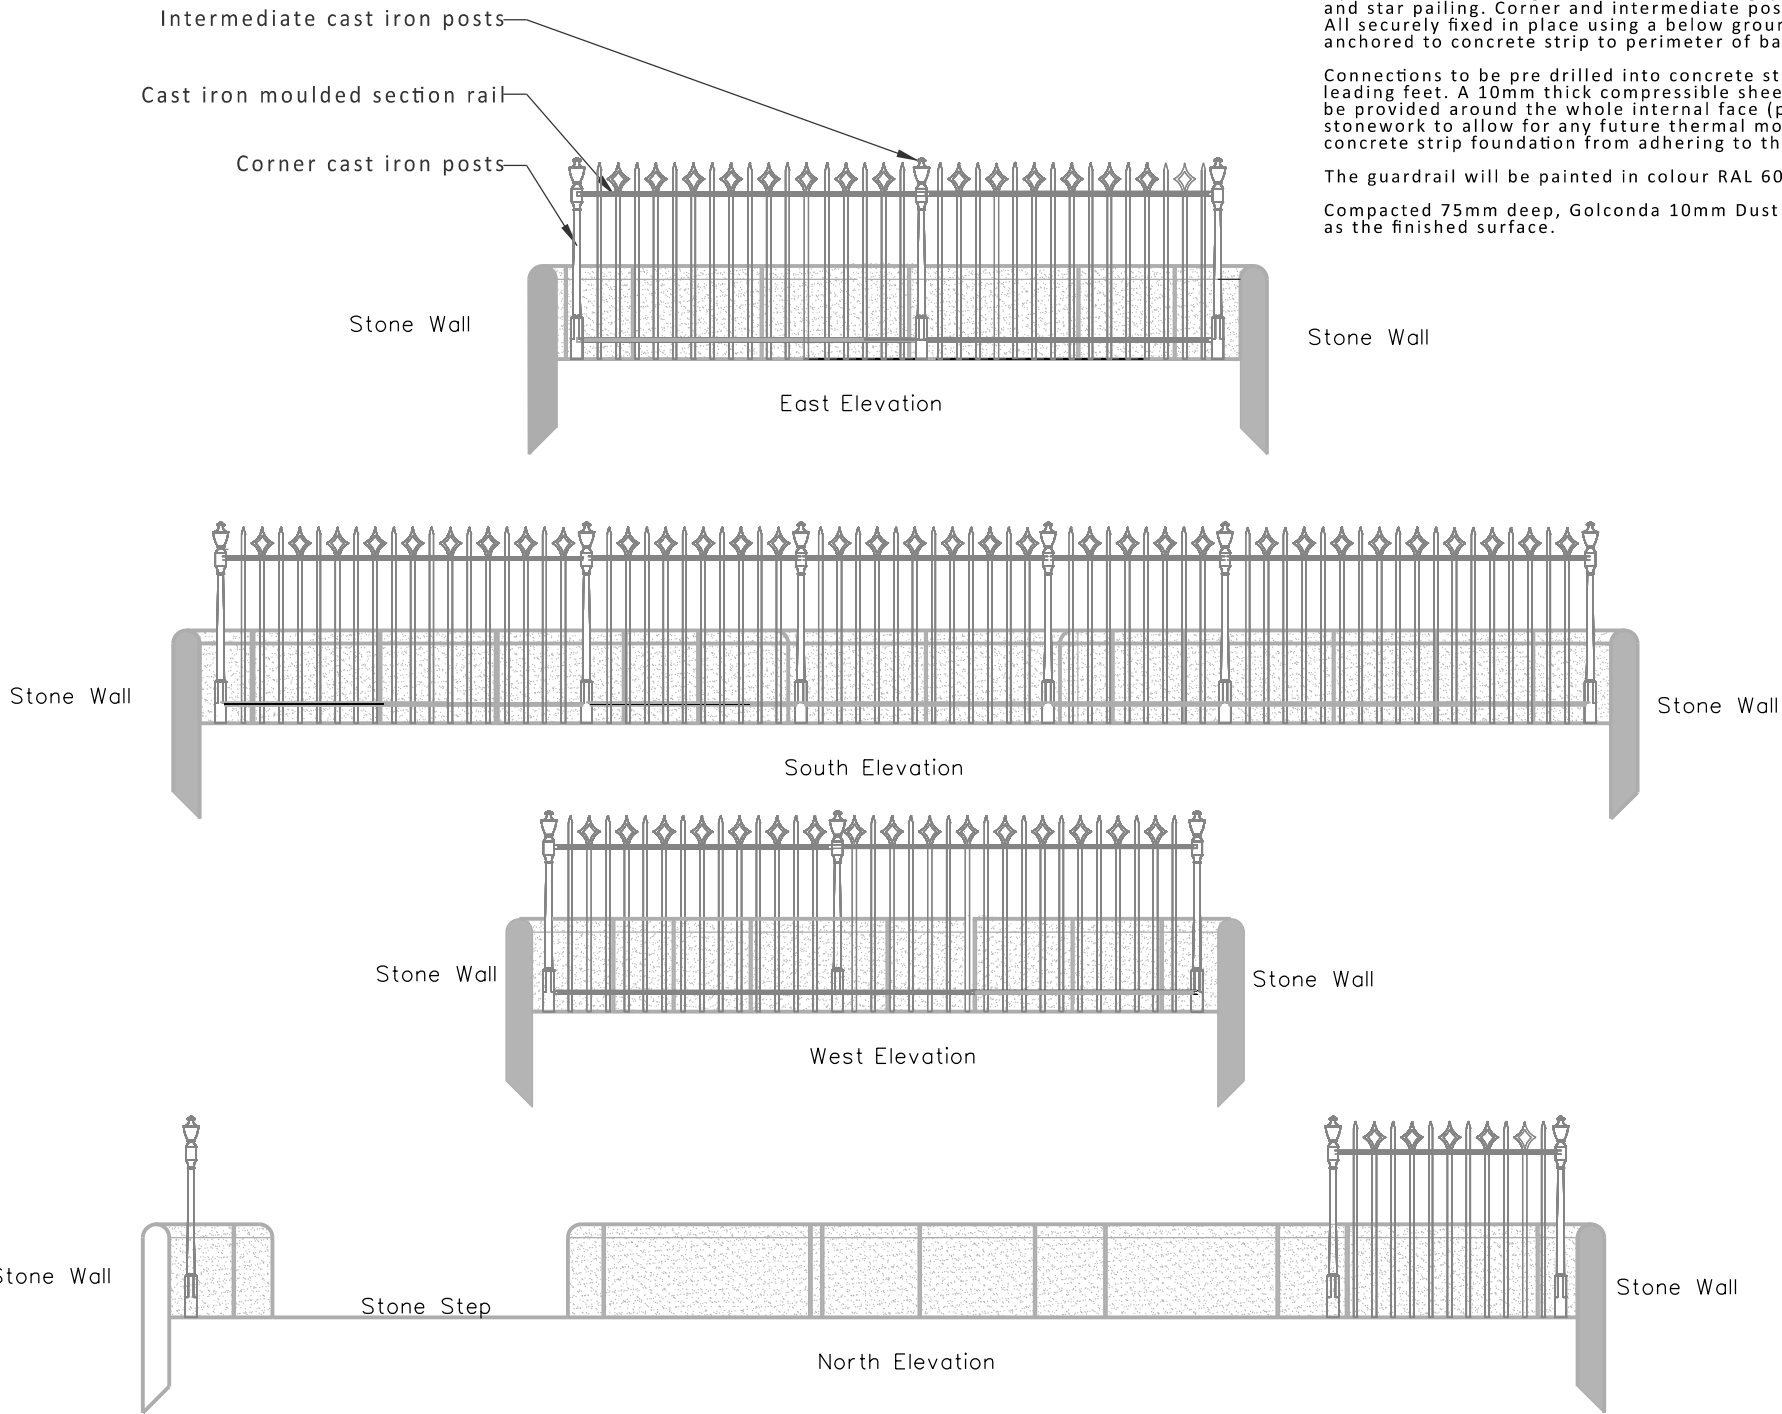


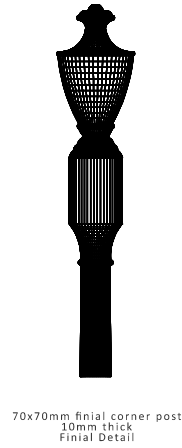

Works Specification

Current Surface of Bandstand Area - Loose Pea Gravel over compacted Limestone hardcore.

Proposed Surface - Compacted 75mm deep, Golconda 10mm Dust Footpath Gravel, over well compacted Limestone hardcore (150mm minimum).

Proposed new cast iron balustrade to be as detail provided by Historic Metalwork Company with moulded bar to the top and lower section, with 25mm square vertical railing bars at 98mm clear gap between,with alternating finial and star pailing. Corner and intermediate posts as per detail to be provided. All securely fixed in place using a below ground fixing system securely anchored to concrete strip to perimeter of bandstand.

Connections to be pre drilled into concrete strip foundation then resin/lead in leading feet. A 10mm thick compressible sheet material such as Flexcell must be provided around the whole internal face (perimeter) of the existing stonework to allow for any future thermal movement and prevent the new concrete strip foundation from adhering to the existing stonework.

The guardrail will be painted in colour RAL 6012.

Compacted 75mm deep, Golconda 10mm Dust Footpath Gravel to be provided as the finished surface.

General Notes

1. Contractor to verify all dimensions and check level datums on site

2. All of the designs are the sole property of TACP Architects Ltd and may not be used without their written agreement

3. All prints, specifications and their copyright are the property of TACP Architects Ltd

4. All dimensions shall be checked on site before commencement of shop drawings, manufacture and all discrepancies must be reported to TACP Architects Ltd

Risk Assessments

Revisions

Rev	Date	Description	By	Check
A	17-01-22	Handrail reduced to flat bar in section following comments received	JB	DM
B	27-01-22	Handrail to cast iron with finials added to corner posts	JB	DM
C	31-01-22	North elevation section omitted, west elevation to finish on a corner post	JB	DM
D	04-03-22	Finial altered to P0012 with ball top	JB	DM
E	27-09-22	Railing design amended following further discussions, with slight adjustment to layout	JB	DM

Consultants

Client

National Trust

Project Title

Biddulph Grange Garden, Bandstand

Drawing Title

Proposed Elevations

Scale	Date	Drawn By	Checked By	Office
1:50@A3	Dec 21	JB	DM	Wrexham

Project No.	Project	Originator	Zone	Level	Type	Role	Number	Revision
20078-05	BGG	TACP	X	SP	D	A	0102	E

TACP Architects Ltd

Pembroke House

Ellice Way

Wrexham Technology Park

Wrexham LL13 7YT

T. 01978 291161

E. admin@tacparchitects.co.uk

www.tacparchitects.co.uk

Architecture • Interior Design • Healthcare Planning • Conservation • Masterplanning • Sustainable Design