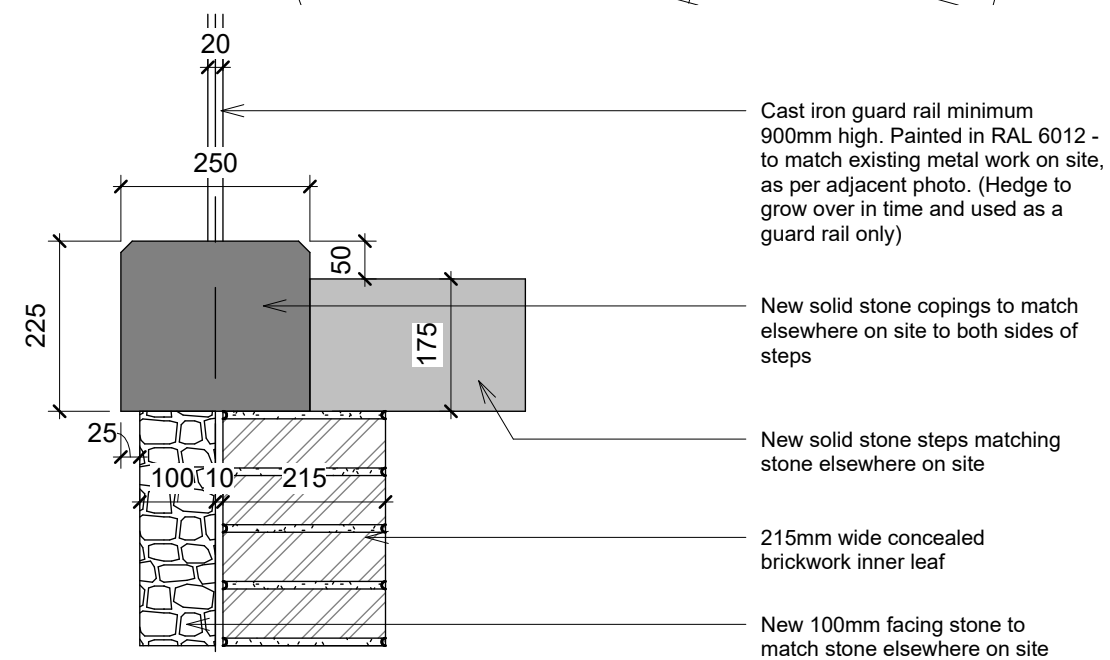
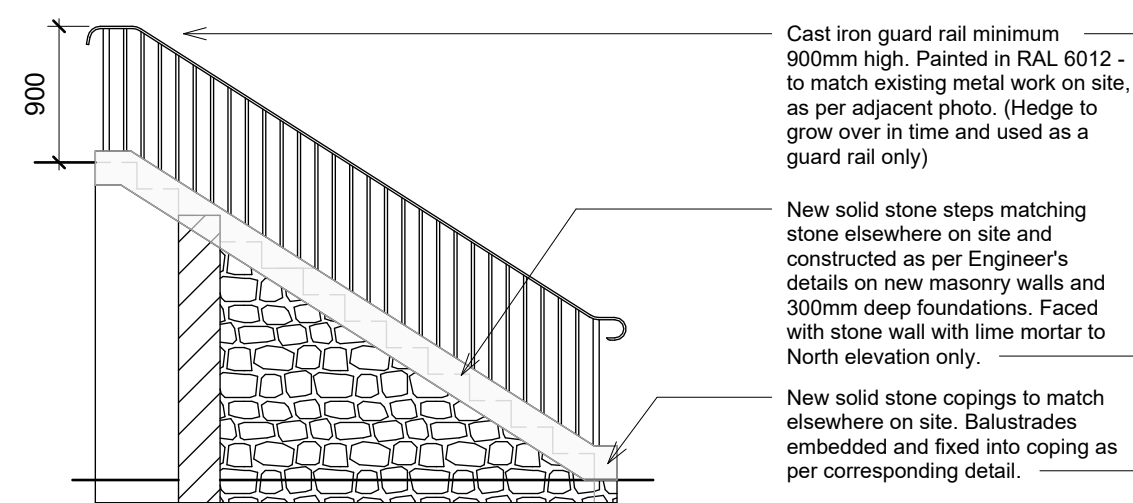
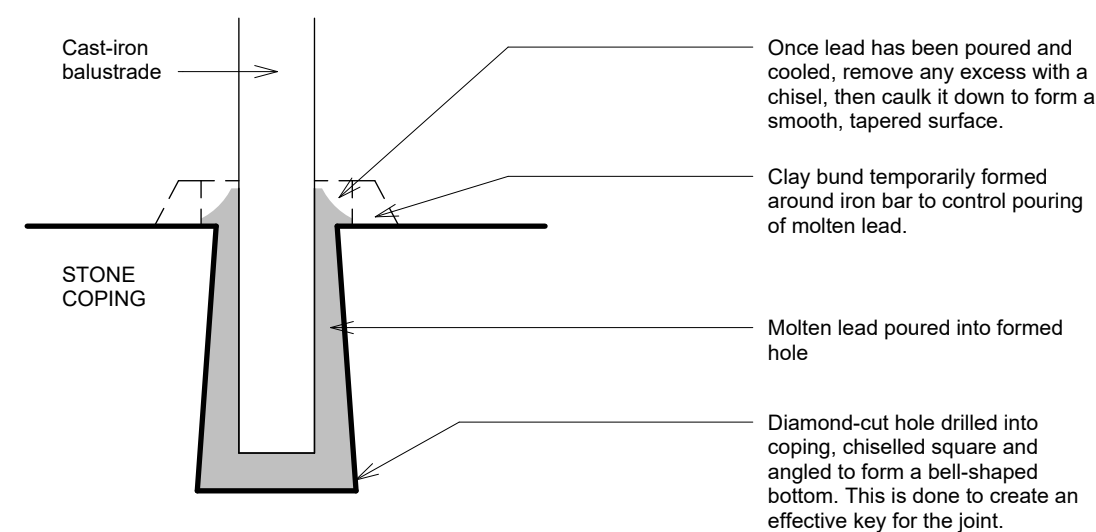
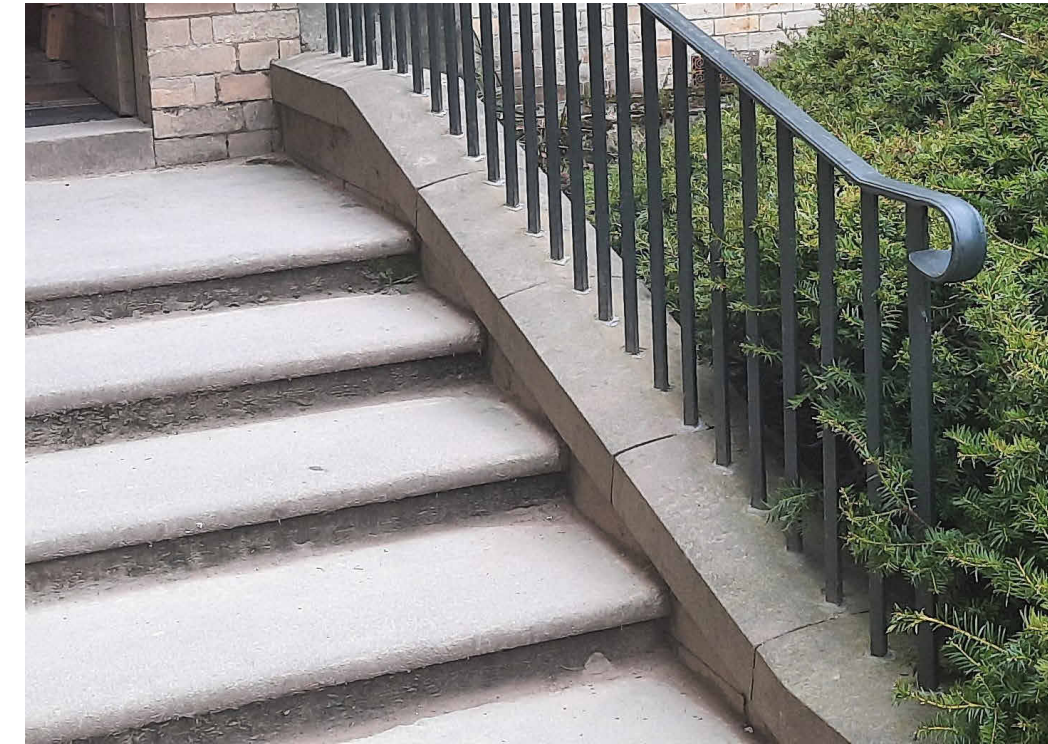
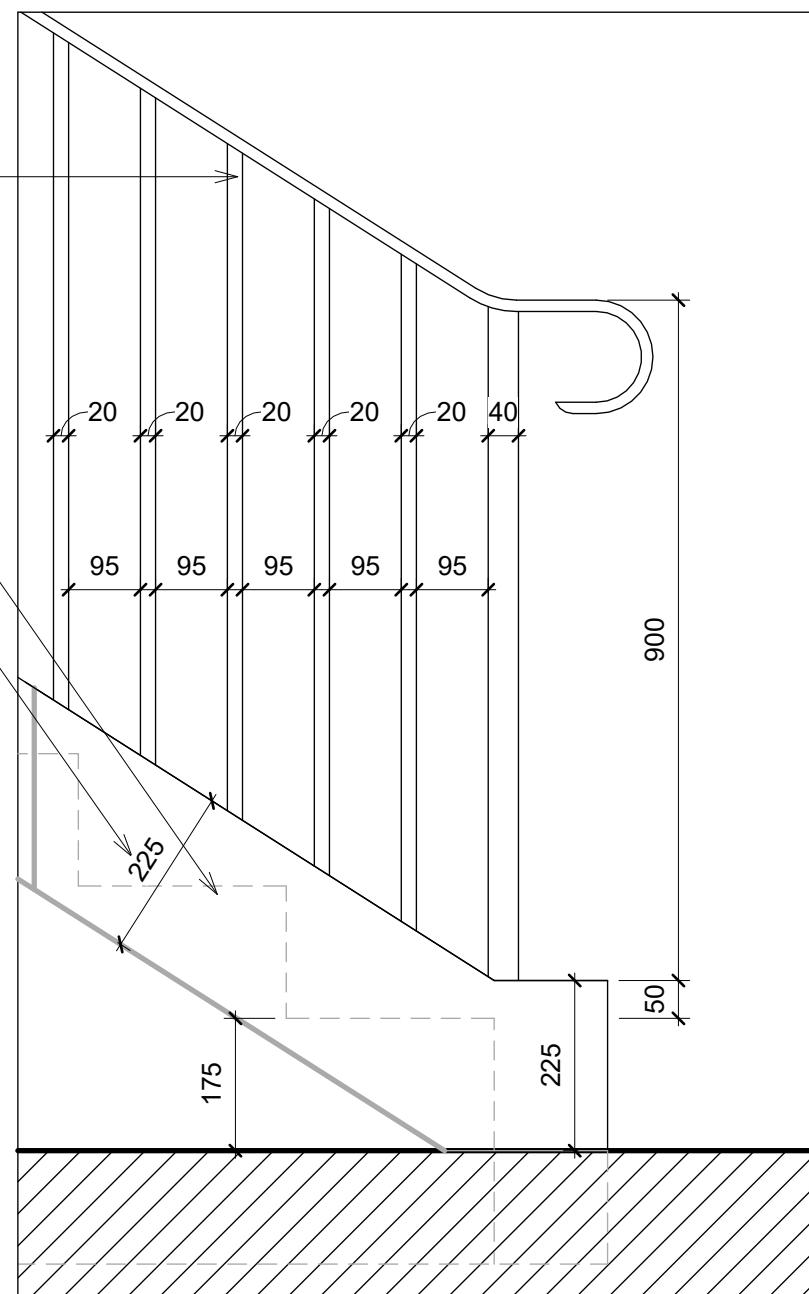
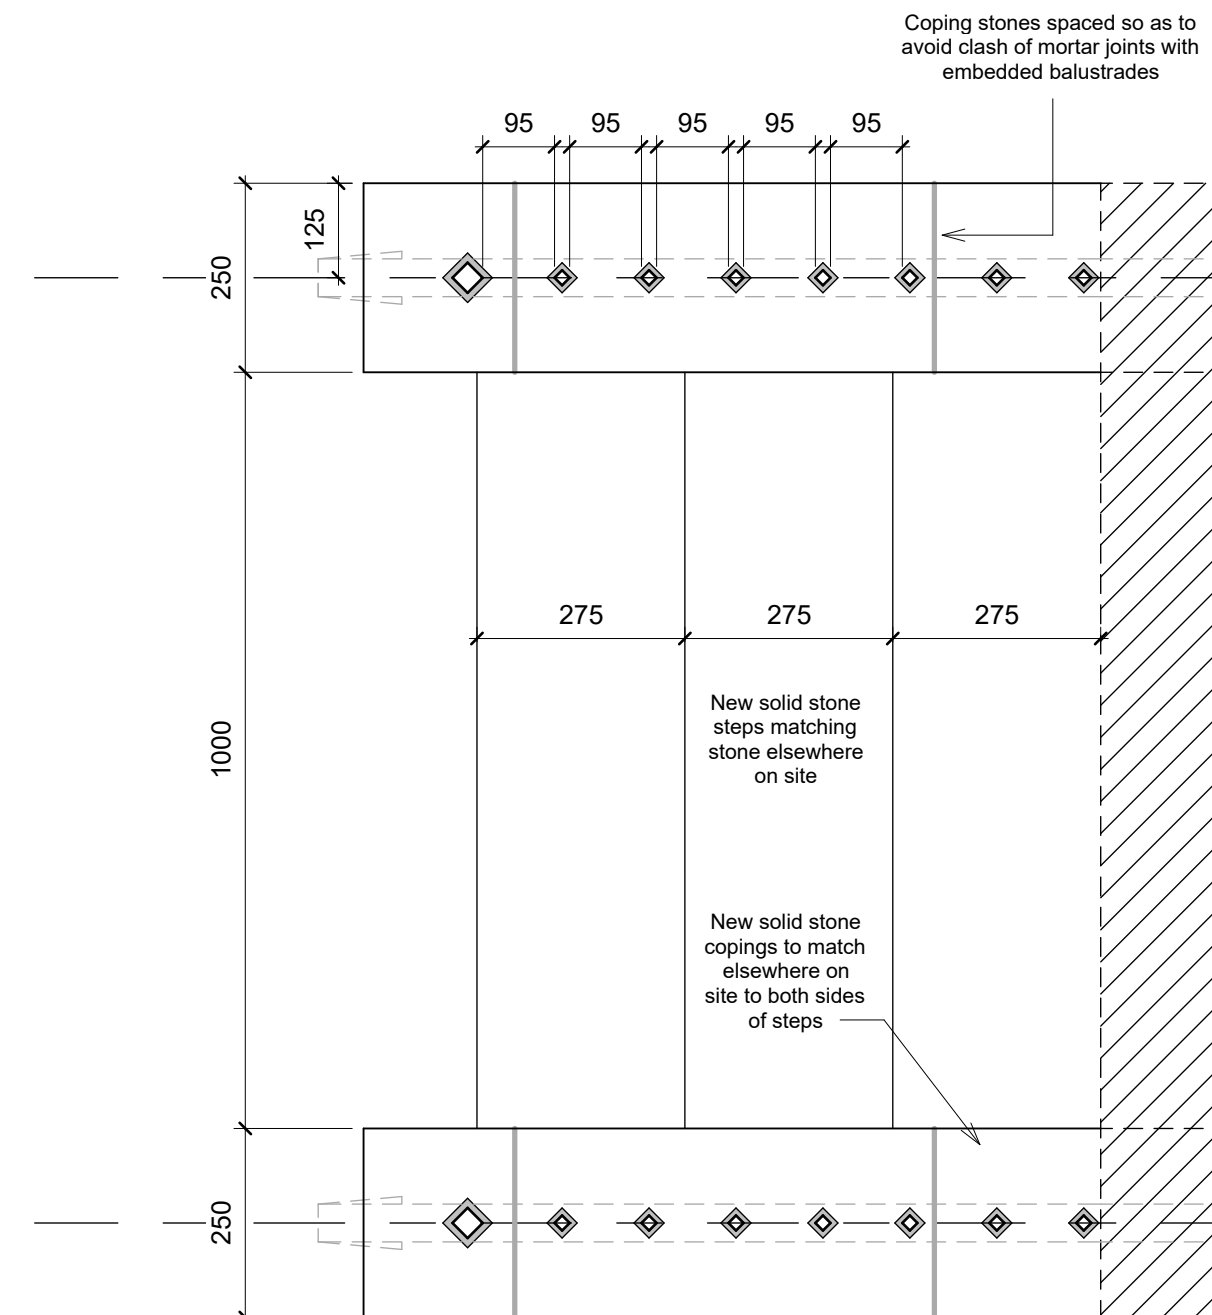


Proposed Site Plan
1 : 200Section detail
1 : 10Proposed Elevation
1 : 50

Typical balustrade fixing detail


Elevation detail
1 : 10

Existing guard-rail adjacent to tea room. New design to match this railing.

Plan detail
1 : 10

General Notes

1. Contractor to verify all dimensions and check level datums on site
2. All of the designs are the sole property of TACP Architects Ltd and may not be used without their written agreement
3. All prints, specifications and their copyright are the property of TACP Architects Ltd
4. All dimensions shall be checked on site before commencement of shop drawings, manufacture and all discrepancies must be reported to TACP Architects Ltd

 

VISUAL SCALE 1:200 @ A2



VISUAL SCALE 1:50 @ A2



VISUAL SCALE 1:10 @ A2

Revisions

Rev	Date	Description	By	Check
A	08.03.22	Scale corrected to elevation	JB	DM
B	15.03.22	'Do not scale' note removed	JB	DM
C	02.12.22	New step position amended	JB	DM
D	03.08.23	New hand rail added/updated	LJ	JB
E	17.08.23	Client amendment	LJ	JB
F	18.08.23	Client amendment 2	LJ	JB
G	05.03.24	Planning amendments including new balustrade fixing detail	GCM	JB
H	14.03.24	Stone wall facing to North elevation of new steps	GCM	JB
J	04.04.24	Section detail through stone coping added	AD	JB

Client

National Trust

Project Title

Biddulph - Mrs Batemen's Garden Steps

Sheet Name

Proposed Plan

Purpose of Issue

Status

Scale	Date	Drawn By	Checked By	Office
As indicated@A2	/02/22	GCM	JB	Wrexham
Job Number	Project•Originator•Zone•Level•Type•Role•Number	Revision		
Project	BGG- TACP- ST- EX- DR- A- 0703	J		

TACP Architects Ltd

Pembroke House
Ellice Way, Wrexham Technology Park,
Wrexham, LL13 7YT
01978 291161

admin@tacparchitects.co.uk
www.tacparchitects.co.uk

Architecture • Interior Design • Healthcare Planning • Conservation • Masterplanning • Sustainable Design

