


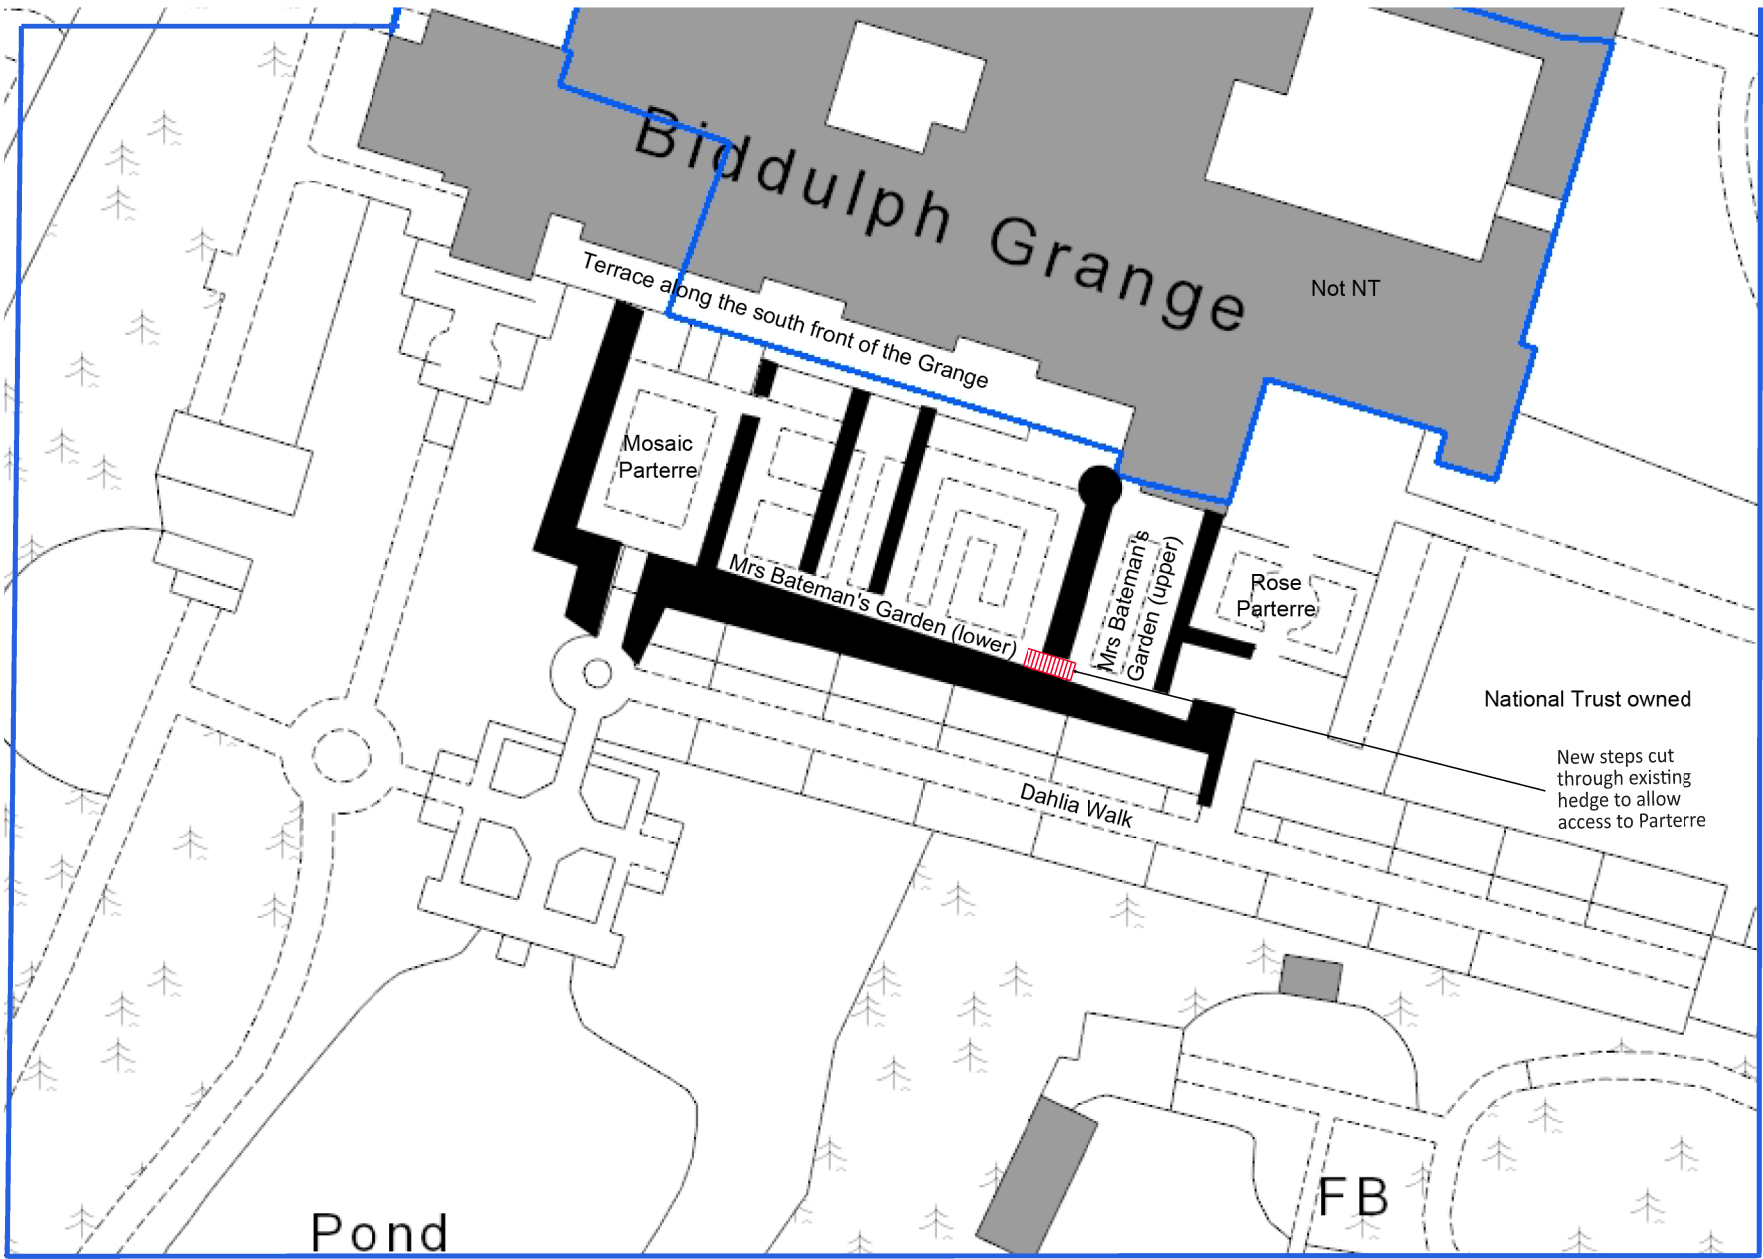

20.0 0 10.02 20.0 m
British_National_Grid
© Crown copyright and database rights 2021 Ordnance Survey 100023974

This map is a user generated static output from an Intranet mapping site and is for reference only. Data layers that appear on this map may or may not be accurate, current, or otherwise reliable.
THIS MAP IS NOT TO BE USED FOR NAVIGATION

- General Notes
1. Contractor to verify all dimensions and check level datums on site
 2. All of the designs are the sole property of TACP Architects Ltd and may not be used without their written agreement
 3. All prints, specifications and their copyright are the property of TACP Architects Ltd
 4. All dimensions shall be checked on site before commencement of shop drawings, manufacture and all discrepancies must be reported to TACP Architects Ltd

Risk Assessments

Revisions

Rev	Date	Description	By	Check
A	Feb 24	Updated new step position	JB	DM

Consultants

Client

National Trust

Project Title

Biddulph Grange Mrs Bateman's Garden Steps

Drawing Title

Proposed Site Plan

Scale	Date	Drawn By	Checked By	Office
1:500@A3	Feb 22	JB	JB	Wrexham

Project No.	Project	Originator	Zone	Level	Type	Role	Number	Revision
20078-07	BGG-TACP-ES-00-DR-A-702							A

TACP Architects Ltd
Pembroke House
Ellice Way
Wrexham Technology Park
Wrexham LL13 7YT
T. 01978 291161
E. admin@tacparchitects.co.uk

www.tacparchitects.co.uk

Architecture • Interior Design • Healthcare Planning • Conservation • Masterplanning • Sustainable Design