

ACCESS ROAD.
Tarmacadam surface finish.

PRIVATE DRIVE.
Fresh bound gravel surface finish.

PRIVATE PEDESTRIAN AREAS.
Mixed size sown sandstone paving.

HEDGE
Beech.

HEDGE
Native mix.

TIMBER FENCE
150mm x 75mm posts at 1750mm cts with 40x
75mmx20mm rails. Galvanized stock proof wire
mesh below 2nd rail.

PROPOSED FOUL DRAINAGE
Sewage treatment plant and drainage field in
accordance with approved Dec 42 and latest
edition of the General Binding Rules.


WALL
Natural dry stone walling - height 900mm.

REFUSE
Bin Storage.


SHRUBS
Native mix shrub planting.

BARN B2 BAT LOFT
2187(h) x 5215(w) x 136730().

BARN B1 BAT LOFT
2272(h) x 5048(w) x 80500().

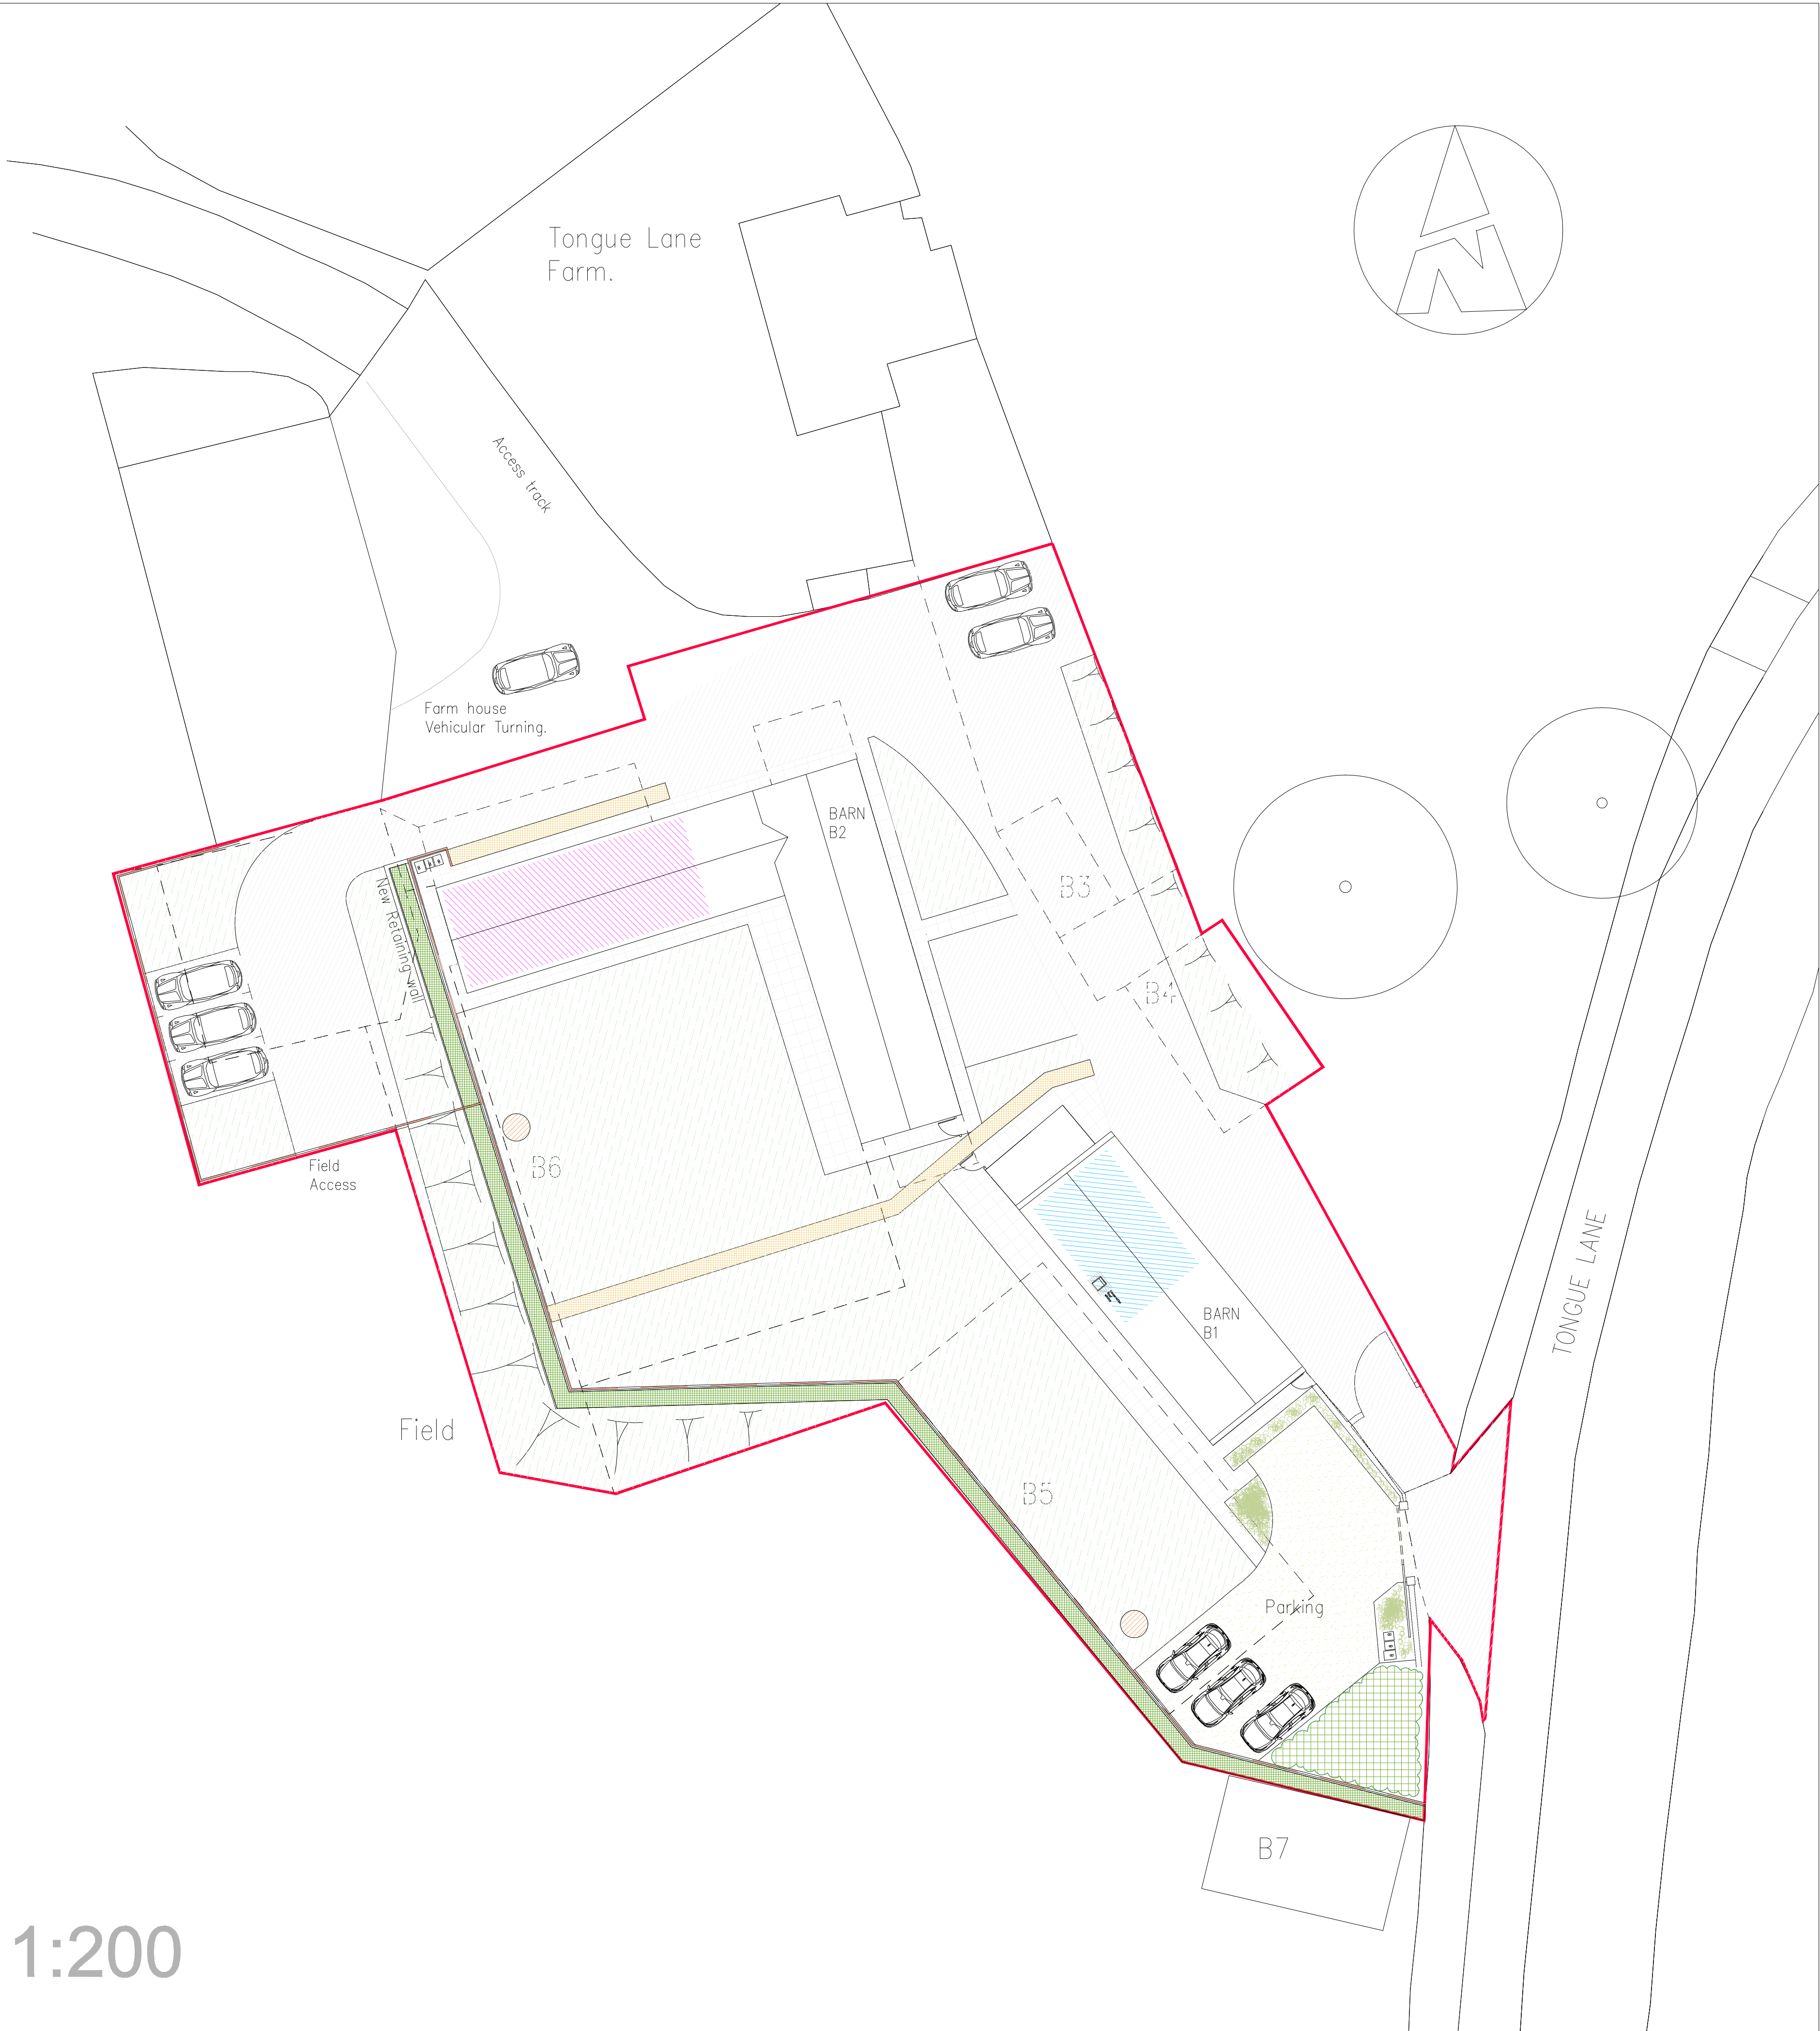

●MAC ARCHITECTURAL DESIGN LTD. All rights reserved.
This Drawing and its contents has been produced for the Client only and is
not intended for any other person or for any other purpose than the
Drawing Status. No part of this drawing and associated graphical contents
may be reproduced, copied, modified or distributed, without the prior
written consent of MAC Architectural Design Ltd.

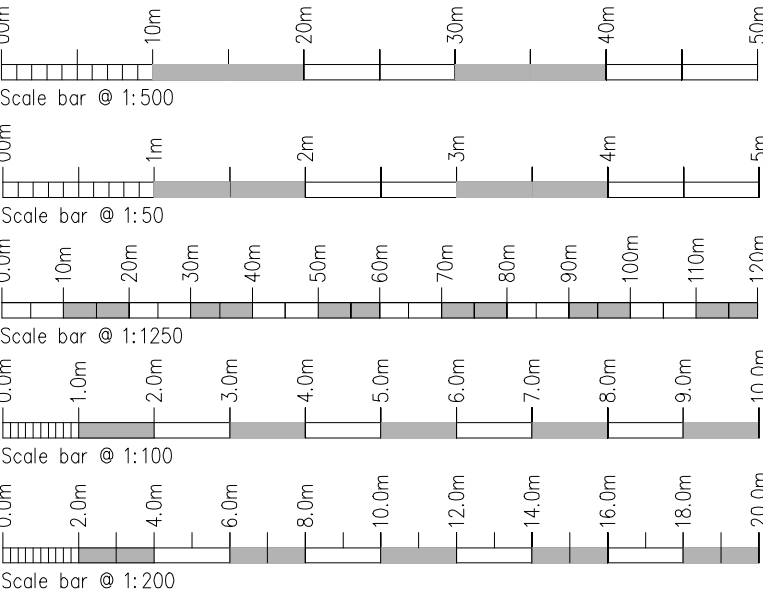

Rev.	Drawn	Comments.	Date
A	ACB	Building B7 to be retained	10.05.24

MAC
ARCHITECTURAL DESIGN LTD
Moorland House, 123 Moorland Road, Burslem, ST6 1JD.
T:01782 503302 E:admin@mac-arch.co.uk

Client:
Mr G Hollins.

Project:
**Proposed Conversion of outbuilding
at Tongue Lane Farm, Tongue Lane.
Brown Edge, Stoke on Trent.
Staffordshire. ST6 8SN.**

Title:
Site Plan.

Status:
Planning.

Paper A1:Drawn: ACBSailey Date: January, 2024 Ref: 1848-05

Site Plan Scale 1:200