

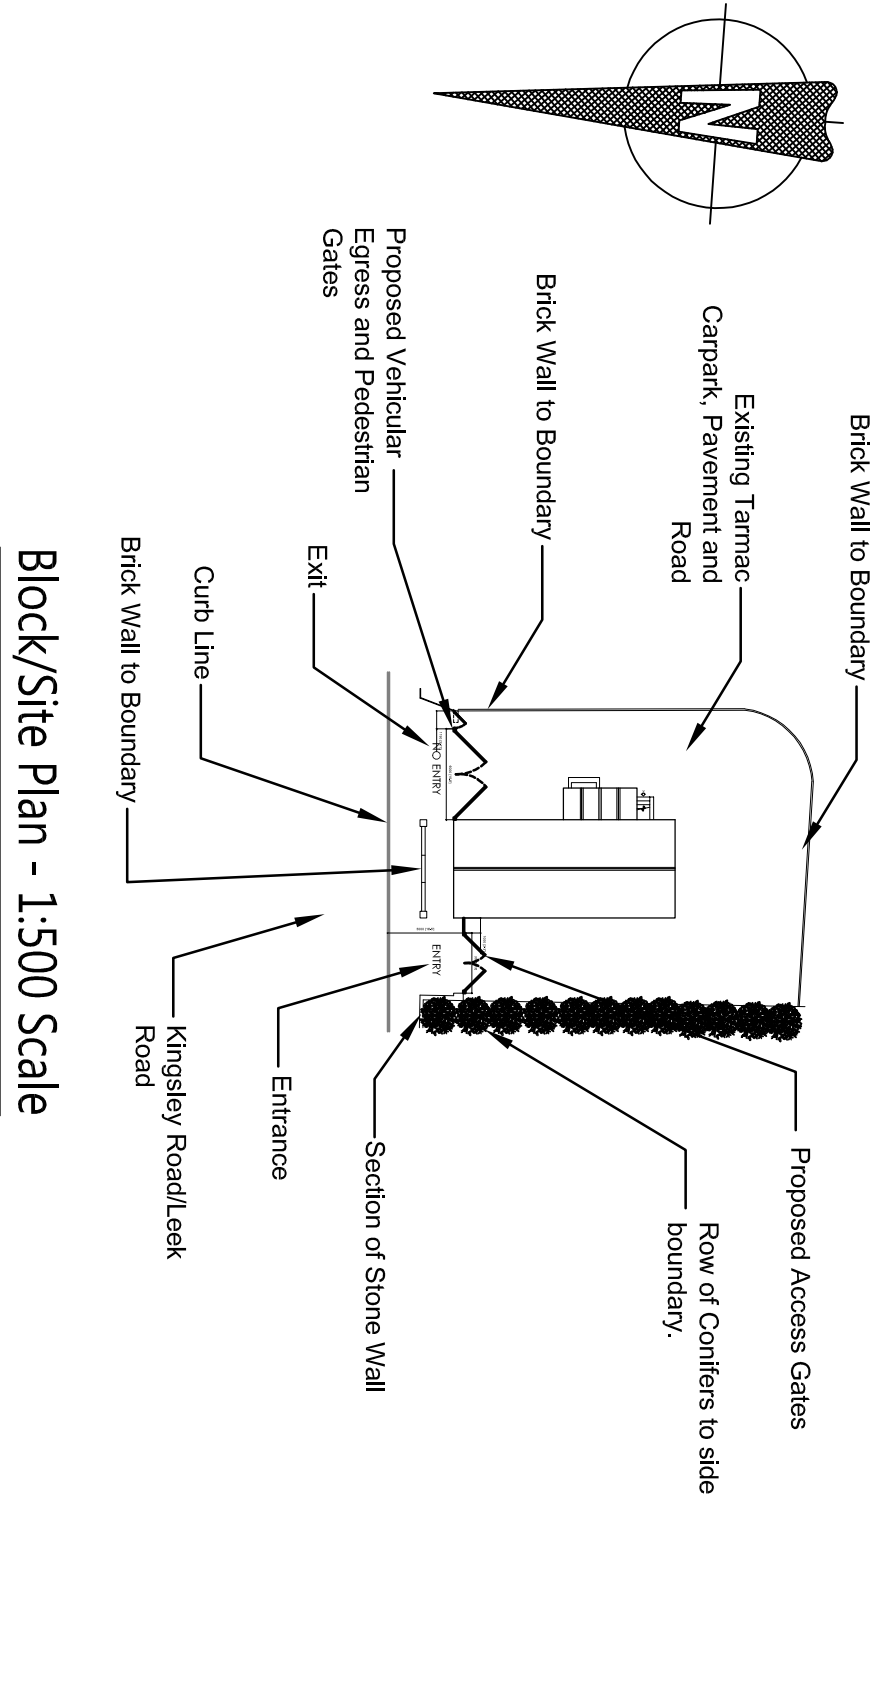



SCALE BAR 1:500

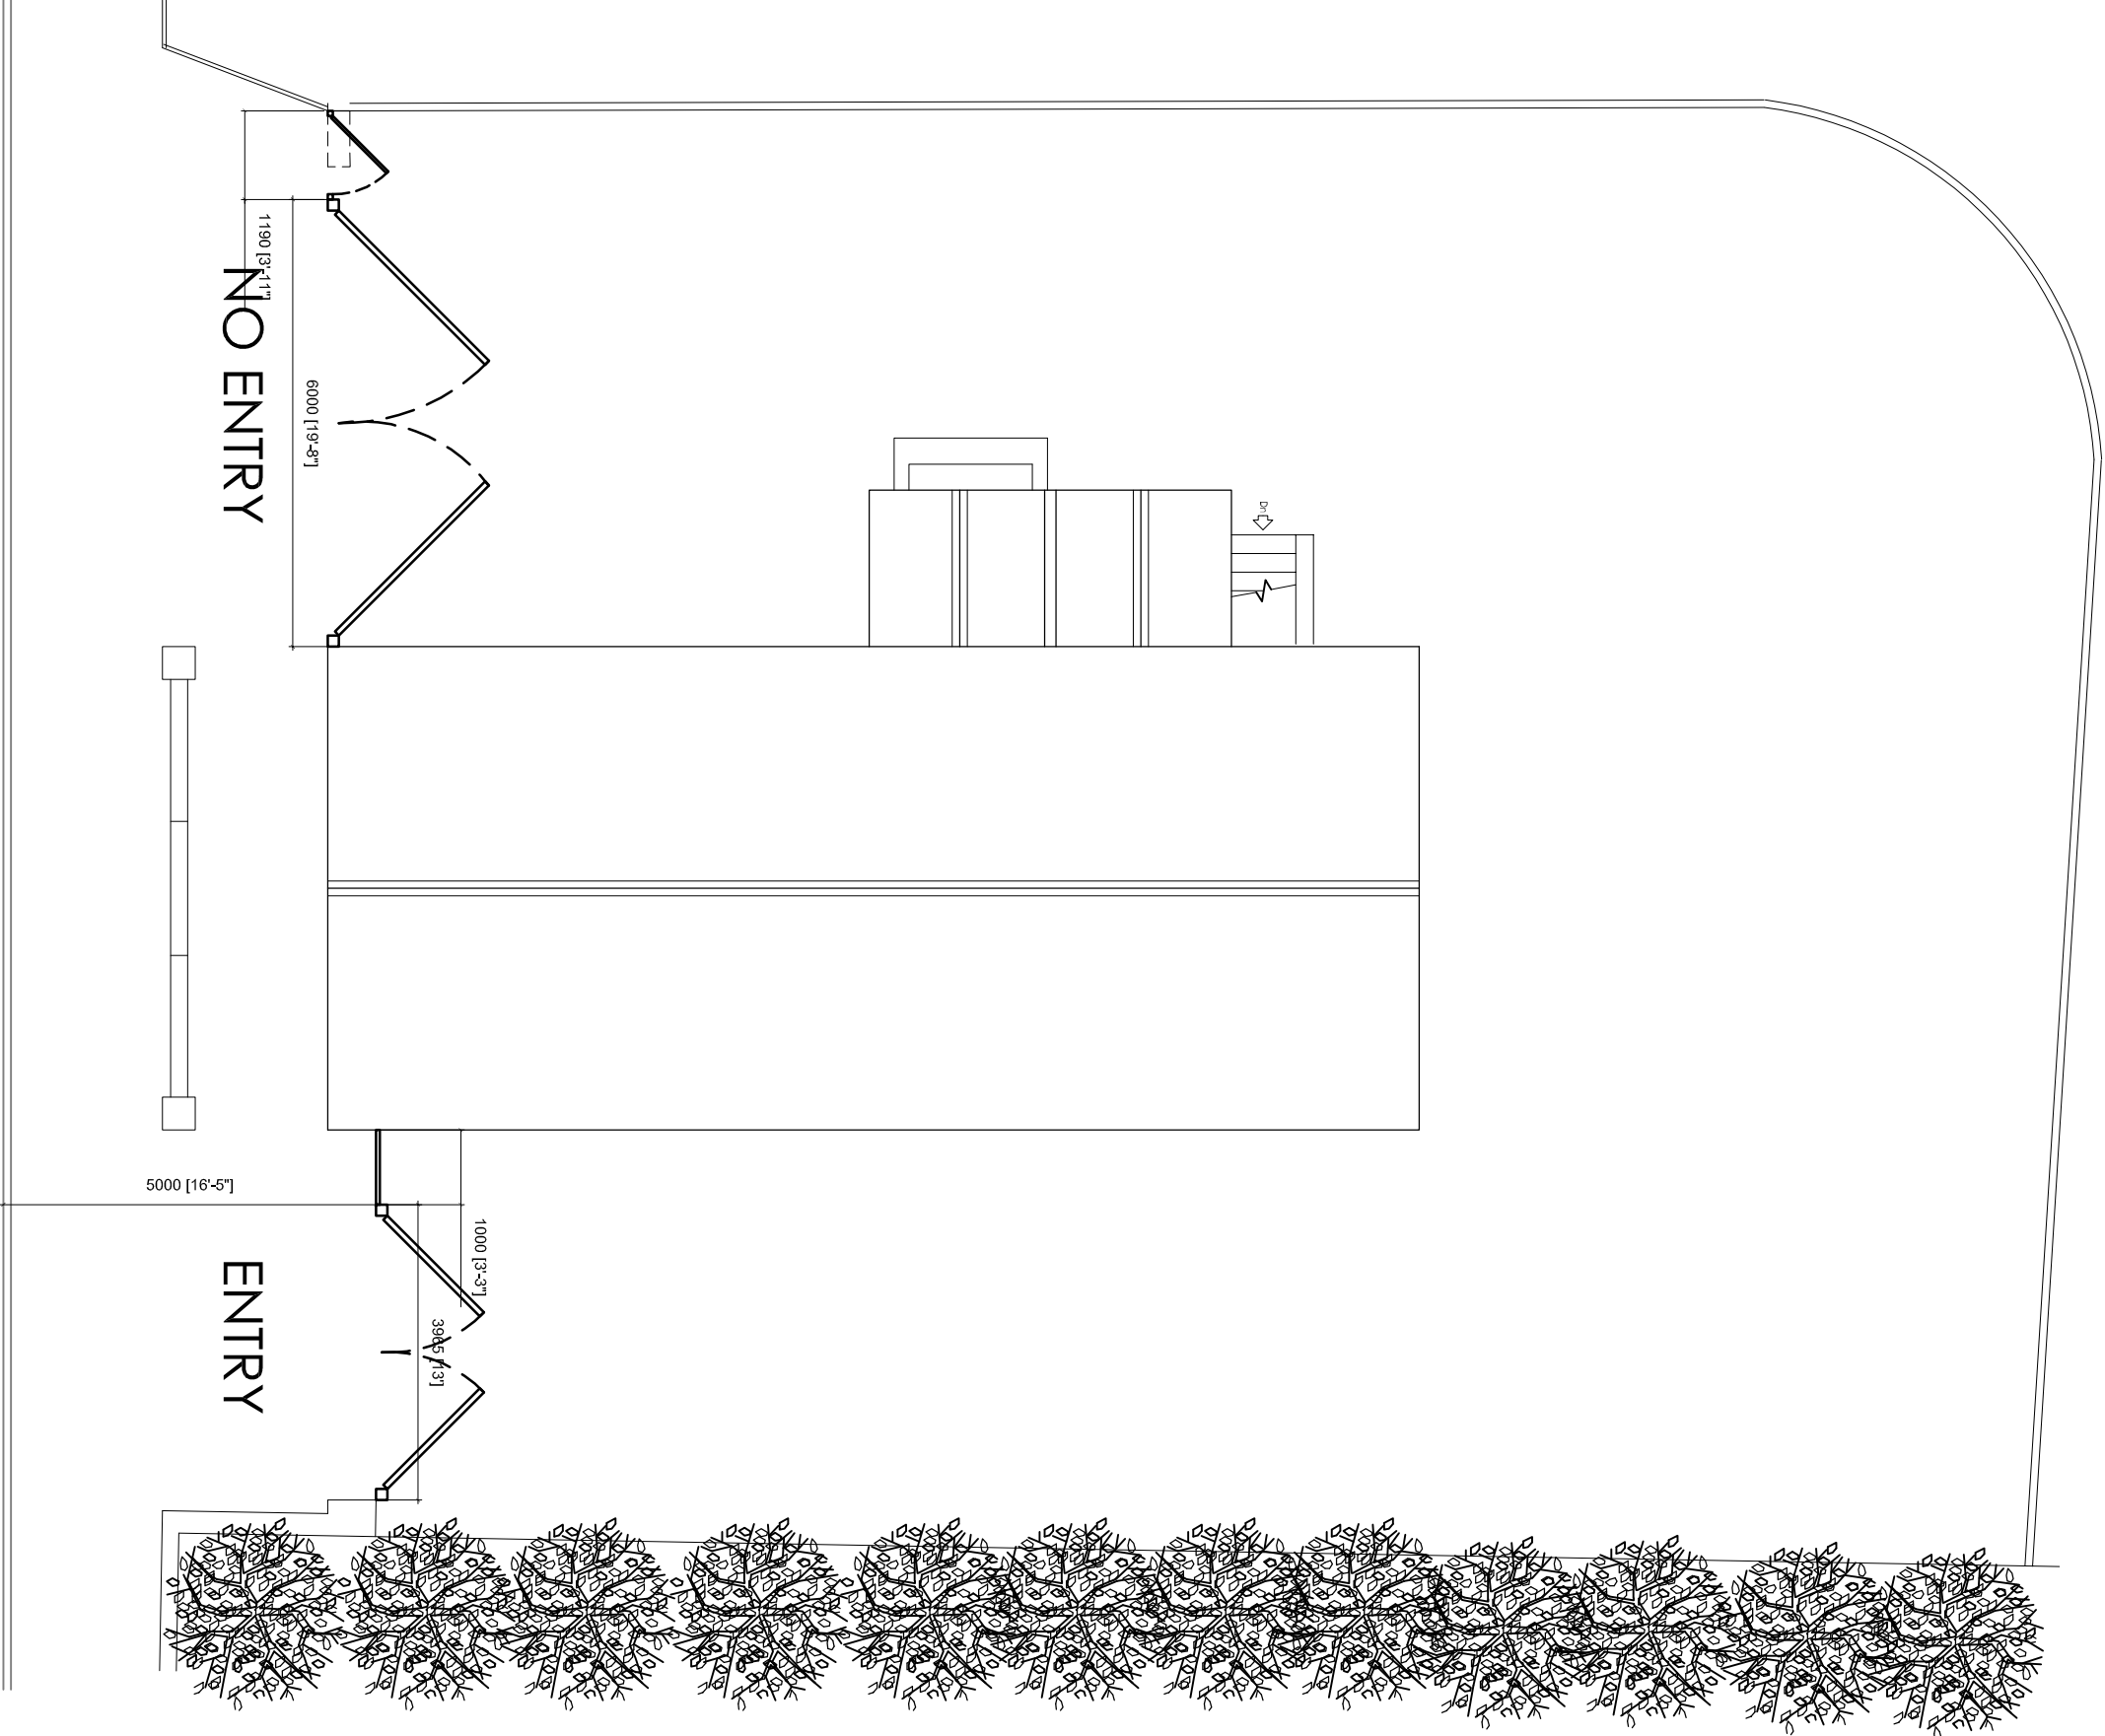


Proposed Site Plan - 1:100 Scale

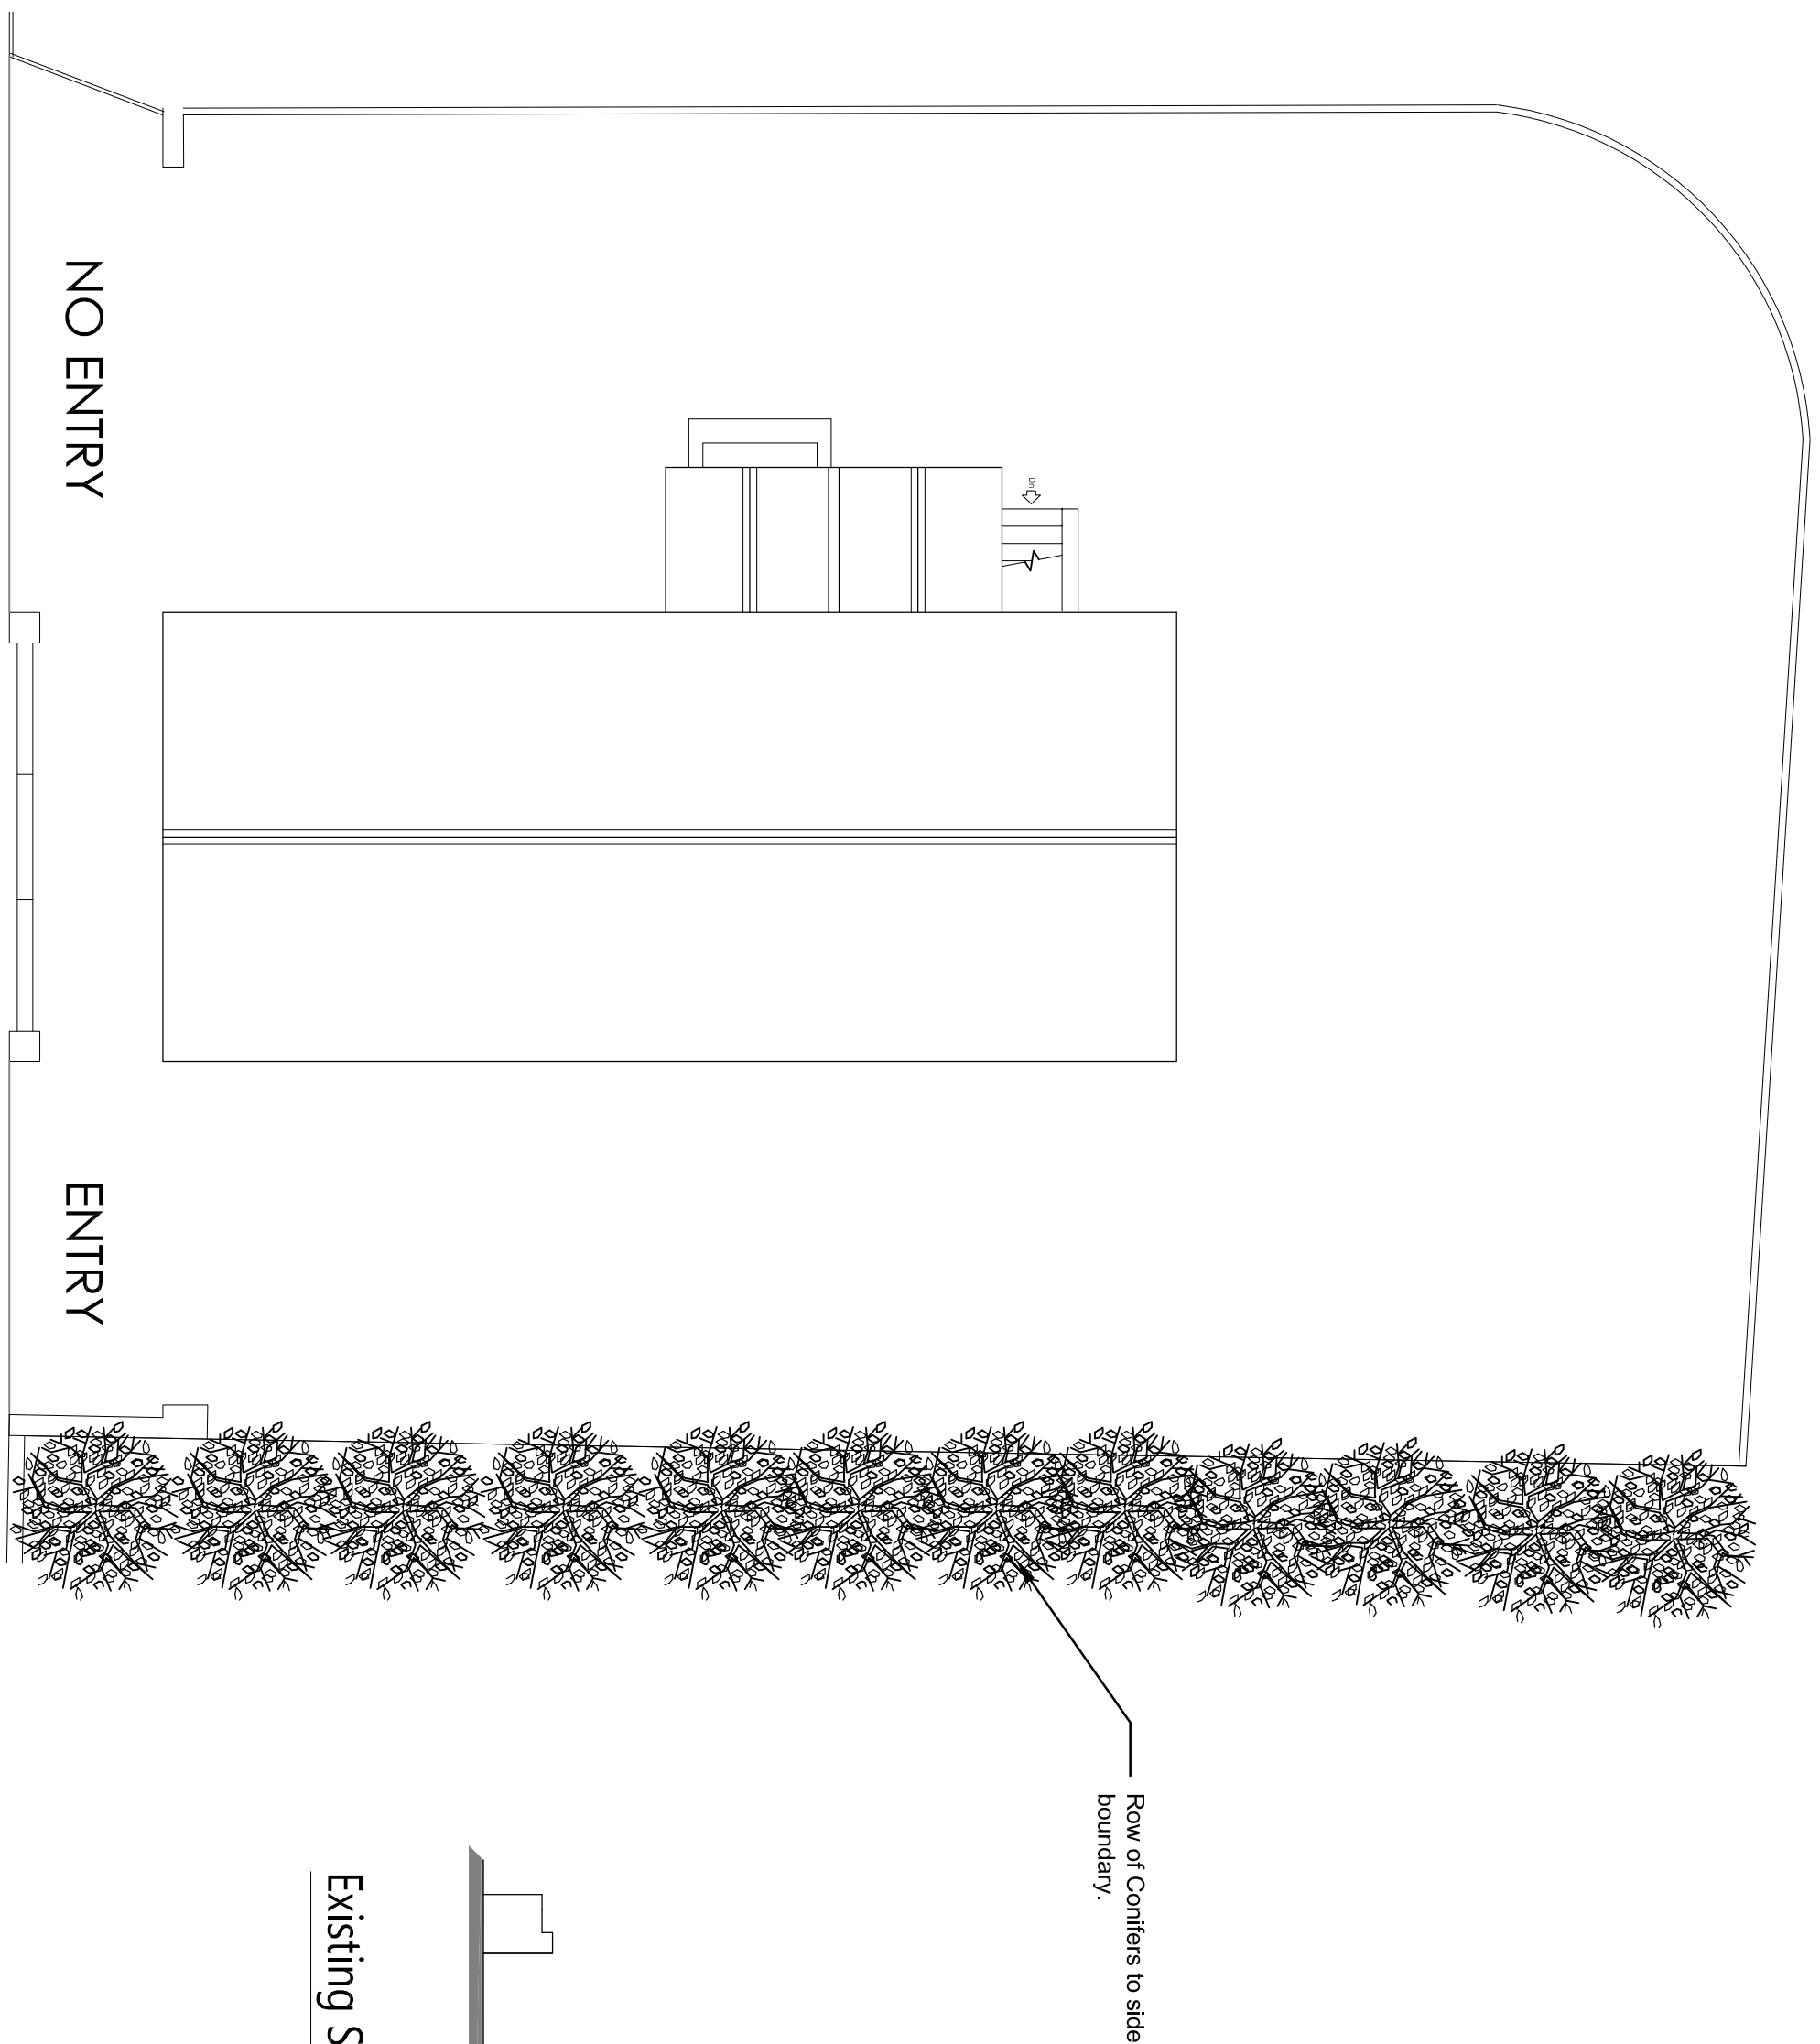


Existing Site Plan

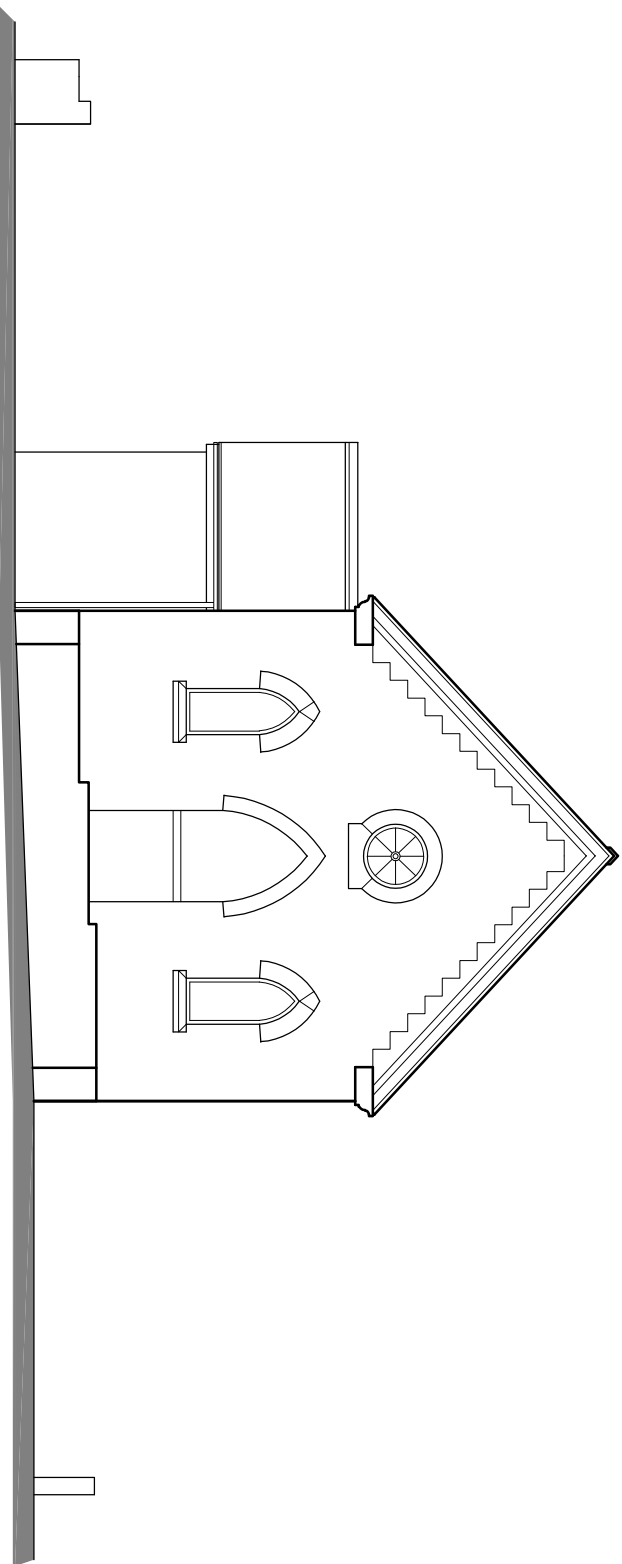

Existing Street View

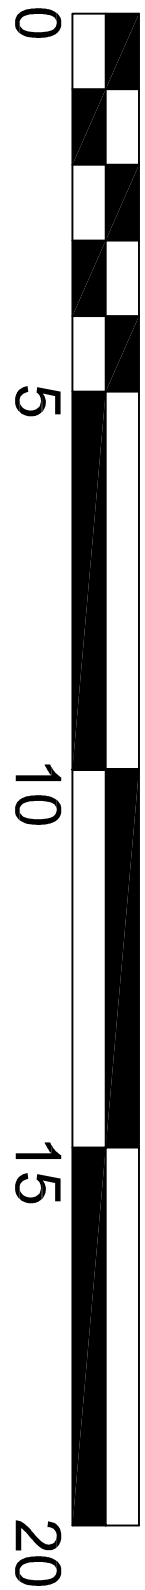

SCALE BAR 1:100

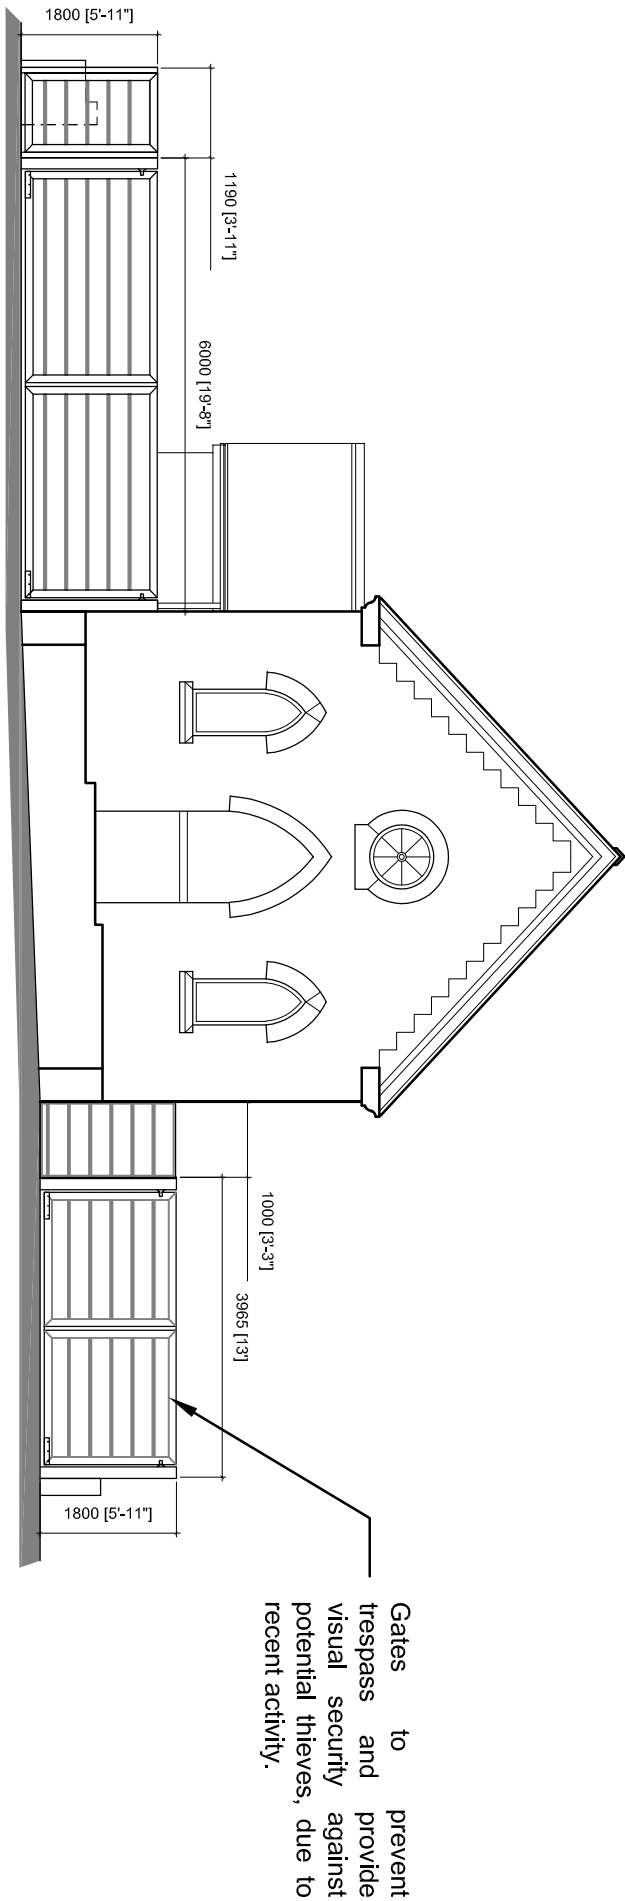

Proposed Street View

A.		MC	Site Plan added at request of LPA	15/05/24
Rev:	Drawn:	Comments:		Date:
GNC Architectural Services BUILDING PLANS				
CLIENT: Mr. G. Nixon				
Site: Former Methodist Chapel, Blakeley Lane, Kingsley Moor, Stoke on Trent, Staffordshire. ST10 2PS				
Project: Proposed Security Gates to Entrance and Exit				
Date:	Scale @ A1: March 2024 1:100/1:500			
Drawing No:	Drawing Title: GNC/24/117/1 Working Drawing		Revision: A	
Dimensions only are to be taken from this drawing. All contractors must visit the site and be responsible for taking and checking all dimensions relative to their work. To be read in conjunction with other specialists drawings and documentation.				