




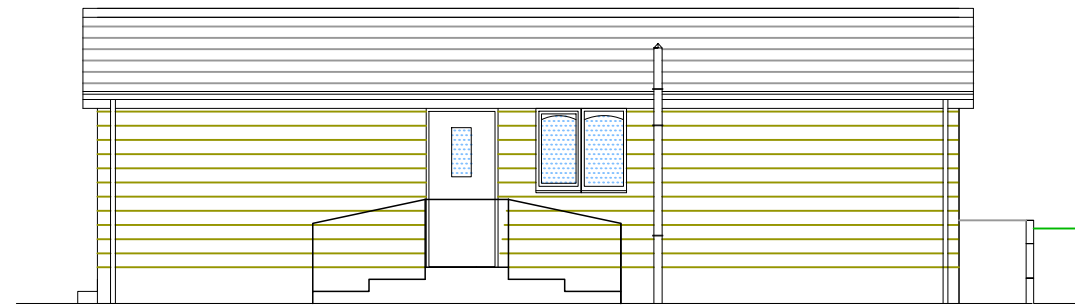


North East Elevation

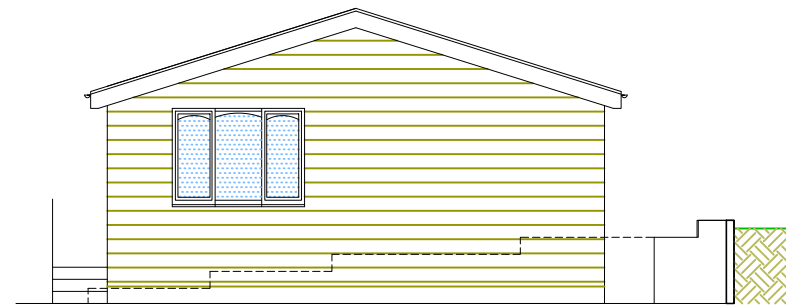

North West Elevation

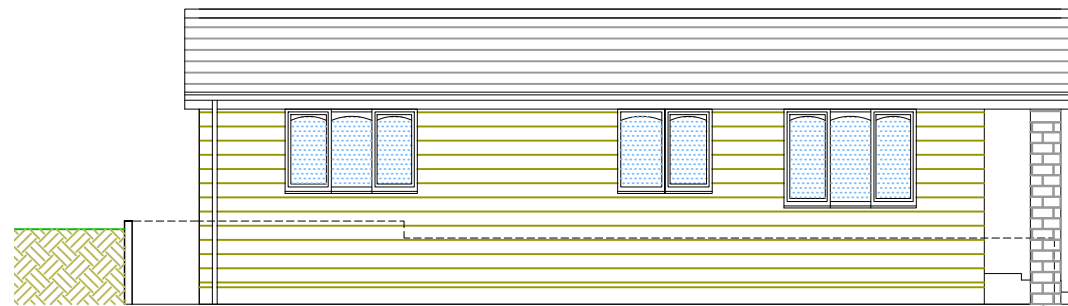

South West Elevation

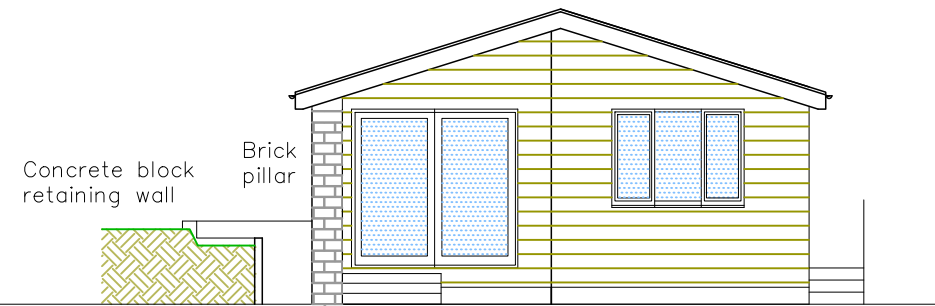


South East Elevation


MATERIALS

Felt tile roof
Horizontal timber clad walls – dark stained
Timber windows dark stained with UPVC dark
oak window to SE elevation
Timber doors – dark stained
Brown gutters and DP

Plan & Elevations – Scale 1:100 @A3

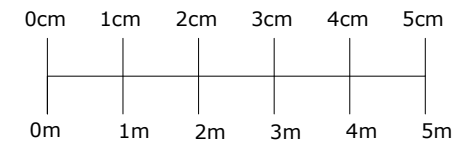

**TEMPORARY RETENTION OF EXISTING
– NO CHANGES PROPOSED**

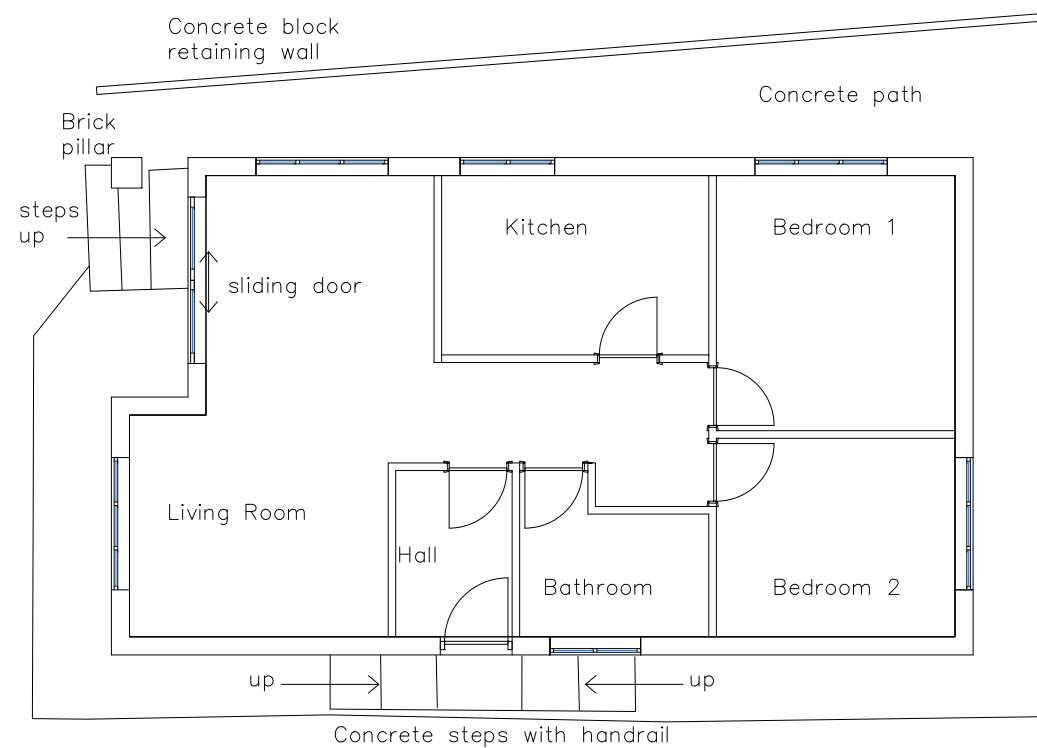

Floor Plan
63.5m² total internal floor area



BESPOKE ARCHITECTURAL SERVICES

Bayon Architectural Technology Limited
Suite 140, Silk House, Park Green, Macclesfield, SK11 7QJ
t: 07875 718 808 || wynevans@bayon.at | www.bayon.at

EXISTING PLAN & ELEVATIONS

TEMPORARY PERMISSION FOR THE
RETENTION OF THE BUNGALOW

Site & Client Address Mr S Smallwood Stanley Farm Dial Lane Rushton Spencer Staffordshire SK11 0RU	Date 02 - 05 - 2024
	Scale 1:100@A3
	Drawing Ref. C545
	Drawing No. 2TEMP