




EXISTING ELEVATION 1
scale 1:100

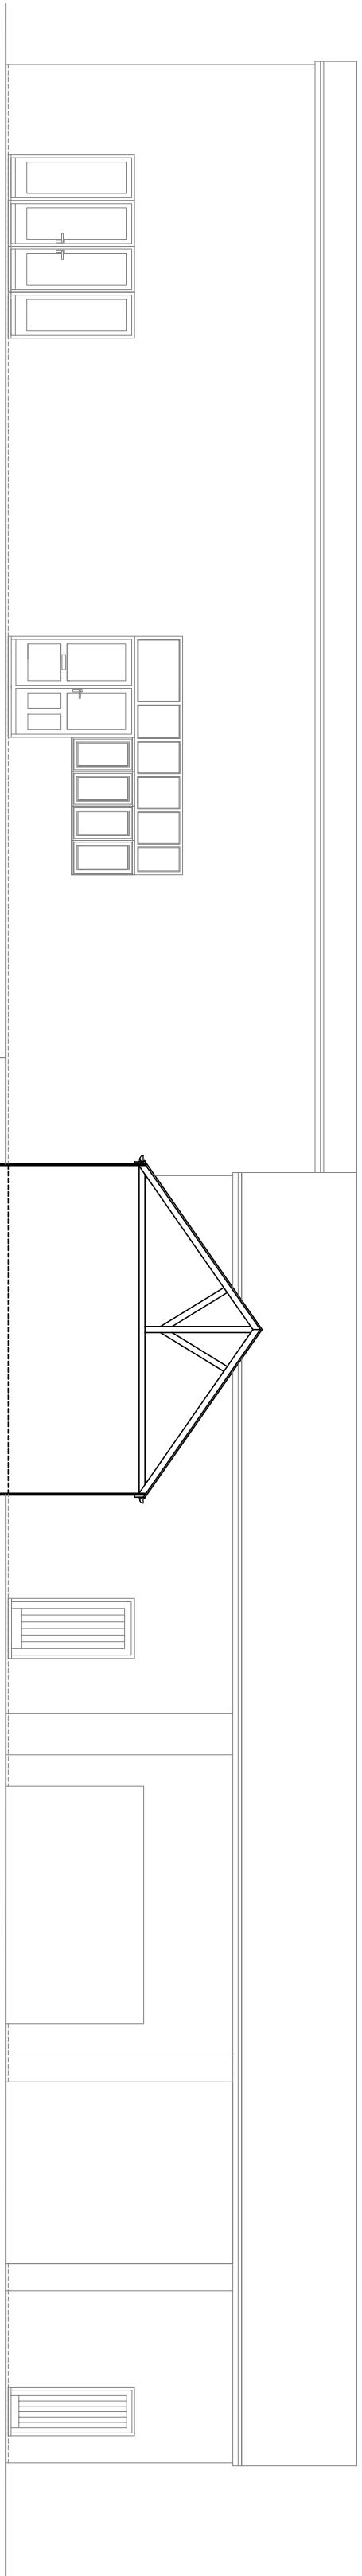

EXISTING ELEVATION 2
scale 1:100

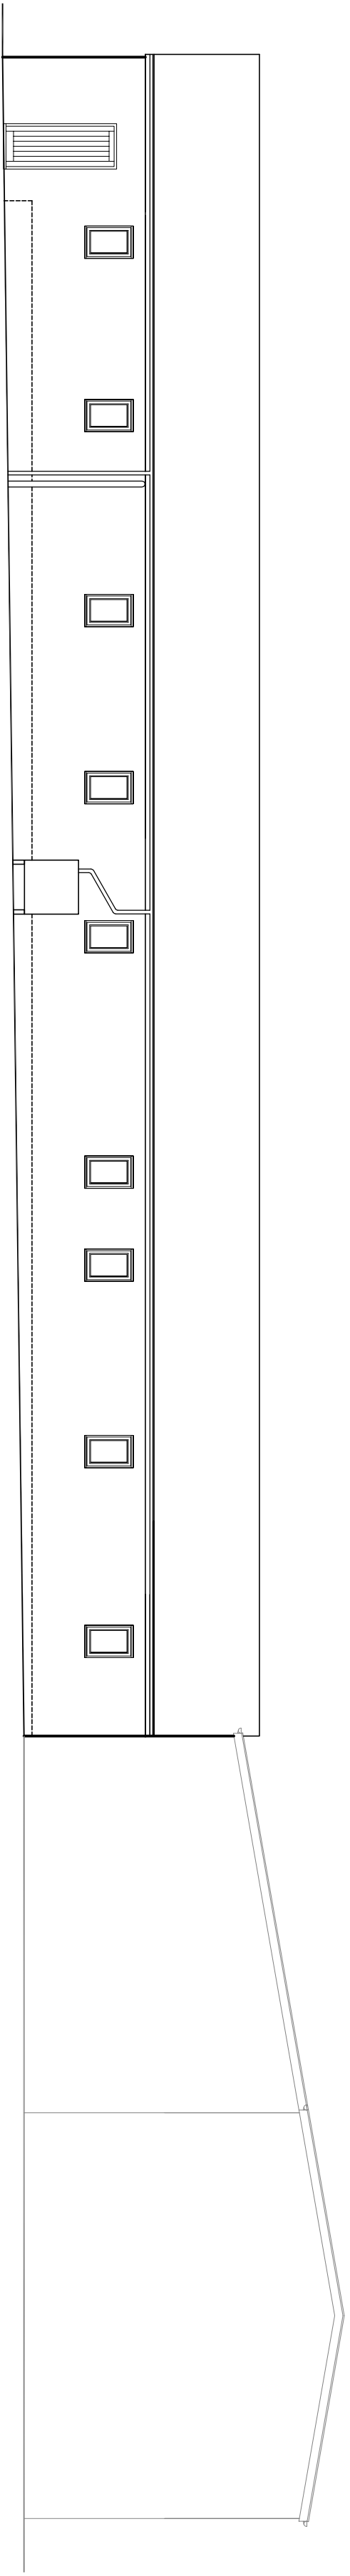

EXISTING ELEVATION 3
scale 1:100

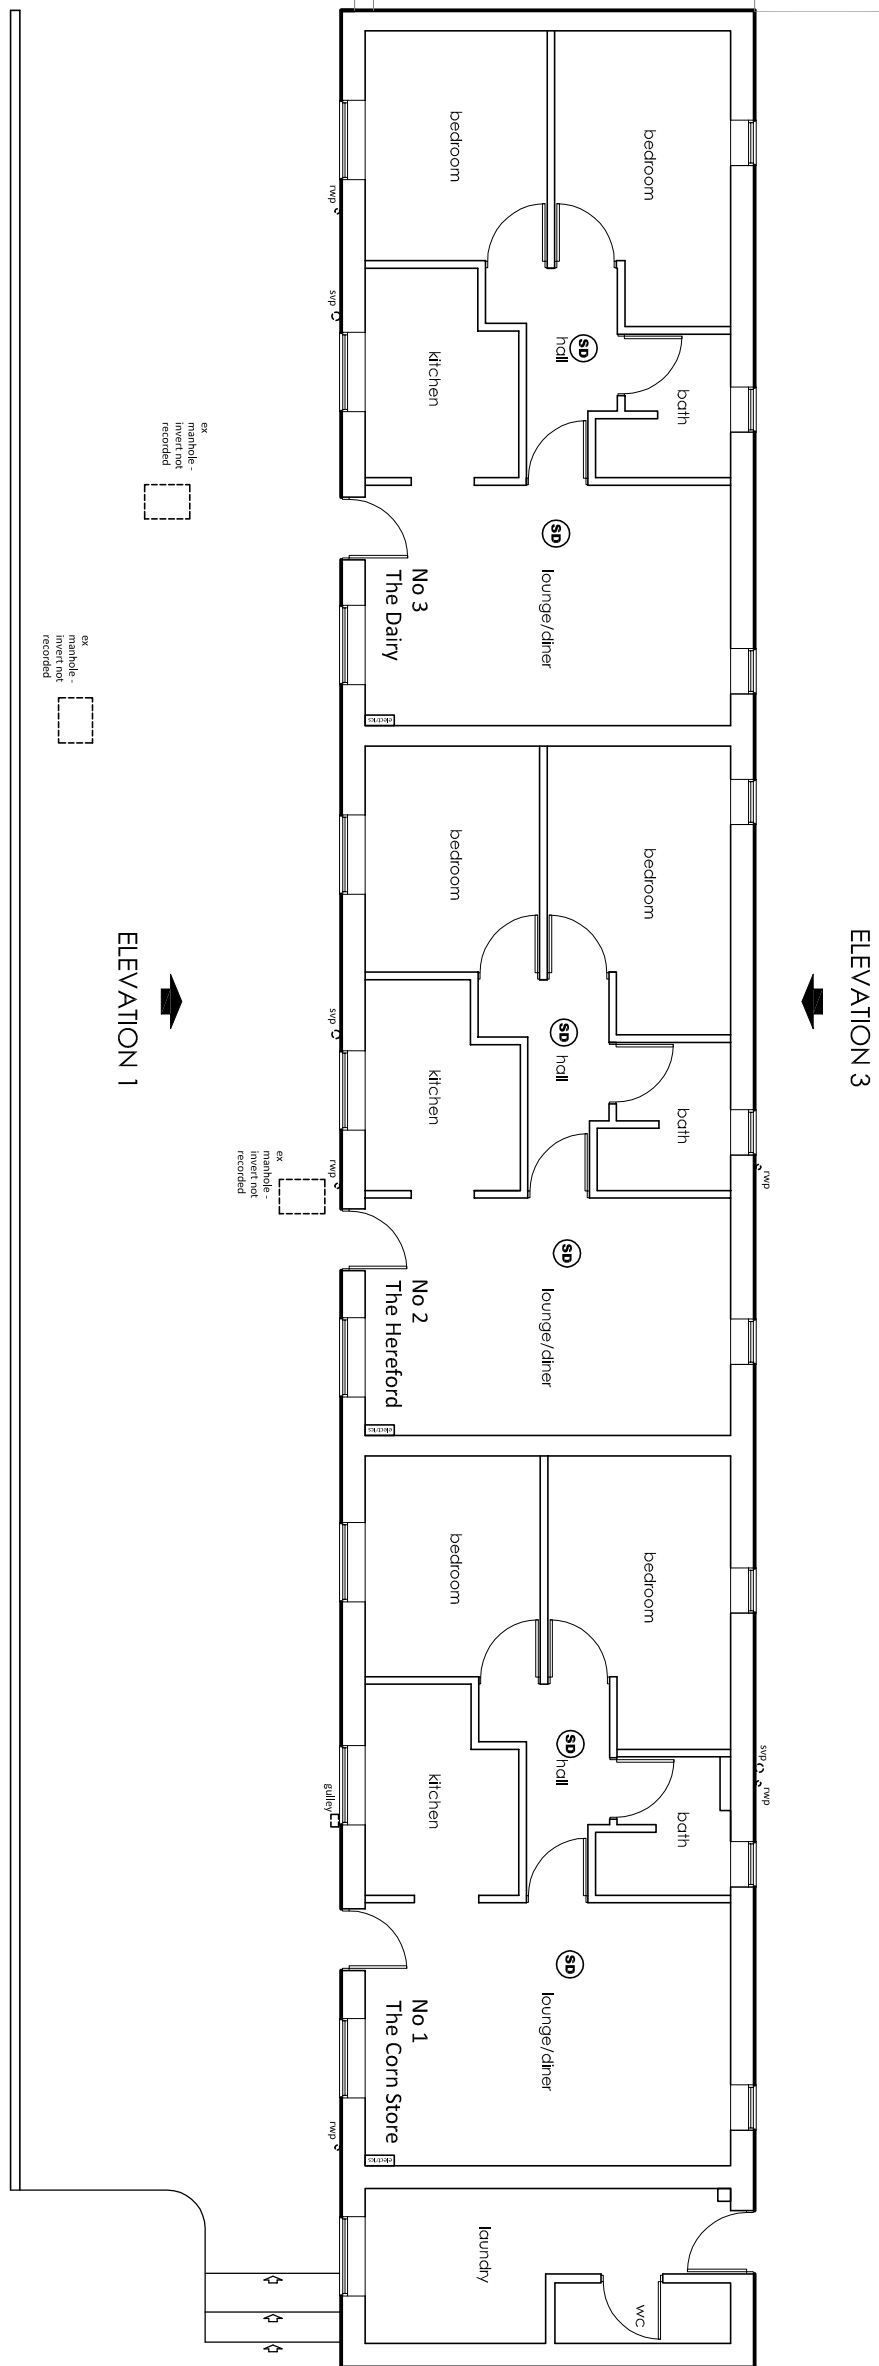

EXISTING FLOOR PLAN
scale 1:100

