




PROPOSED ELEVATION 1
scale 1:100

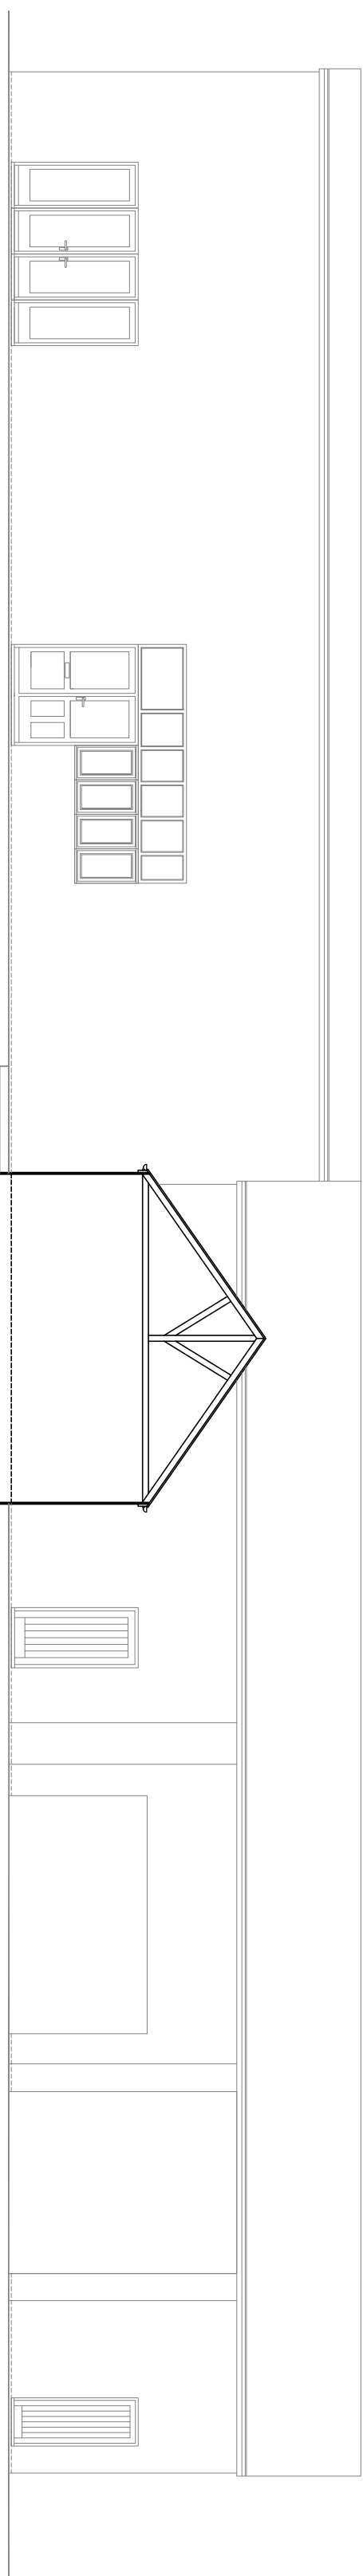


PROPOSED ELEVATION 2
scale 1:100

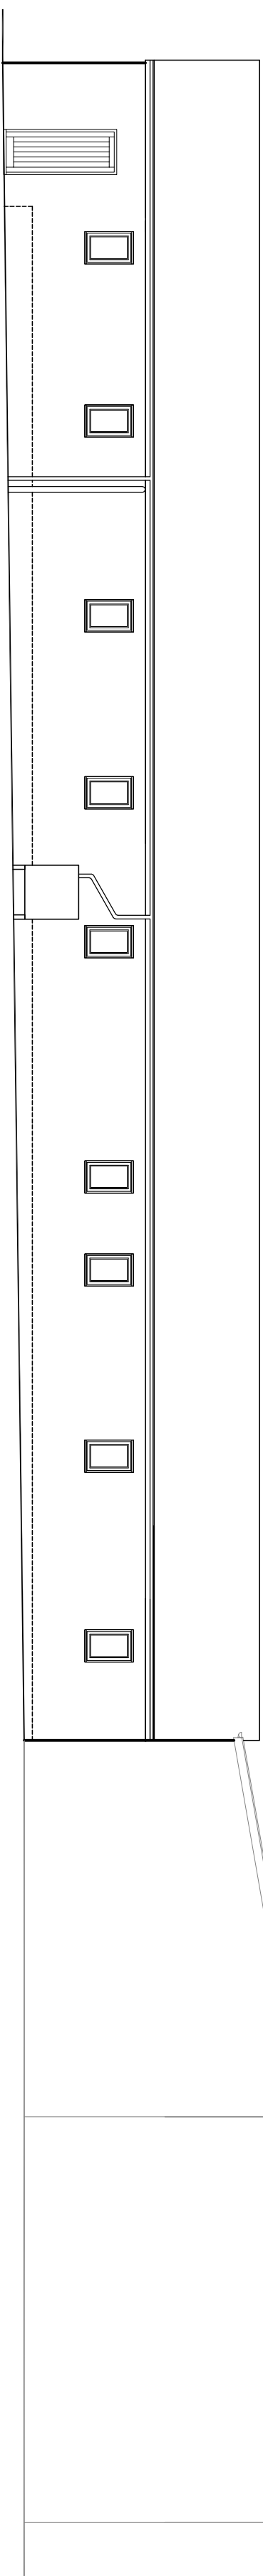

PROPOSED ELEVATION 3
scale 1:100

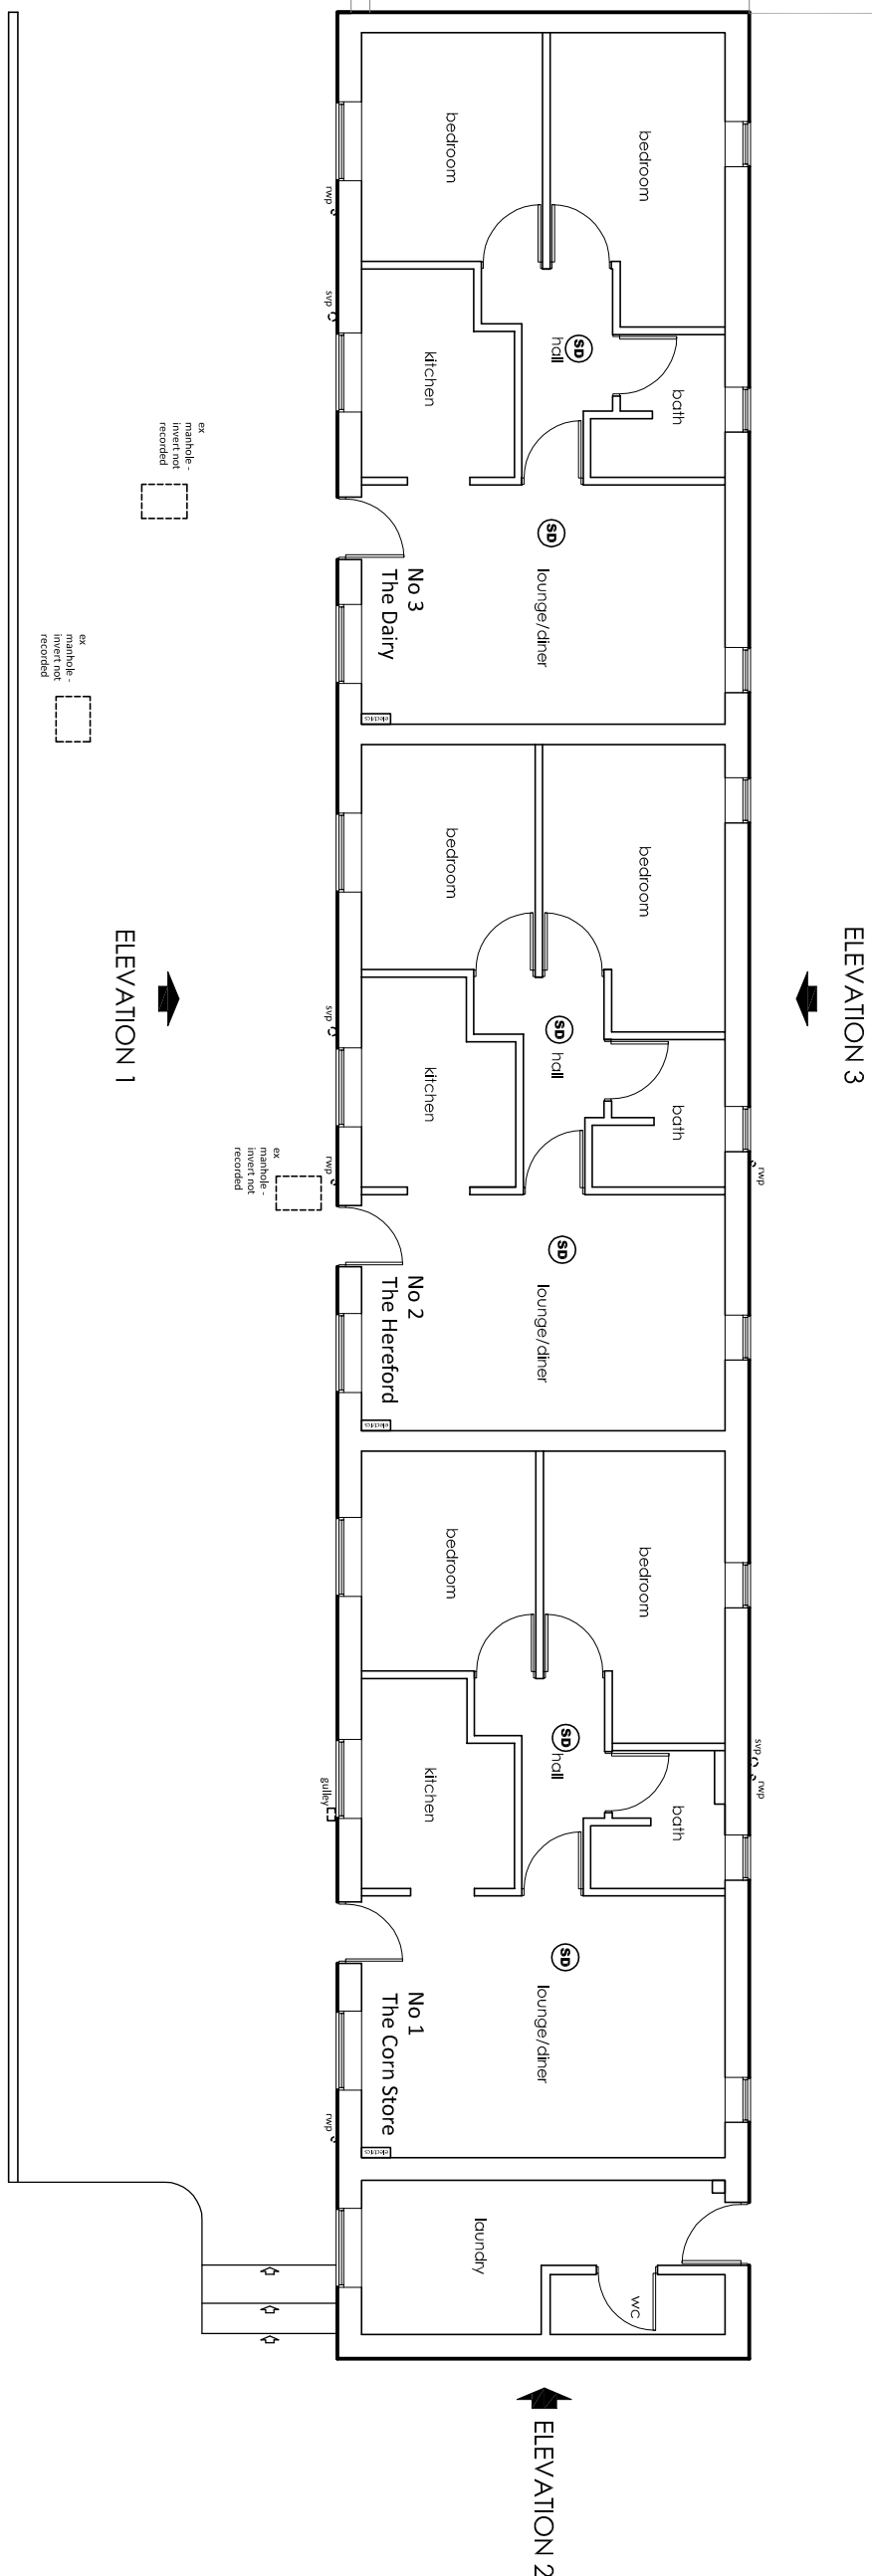

PROPOSED FLOOR PLAN
scale 1:100

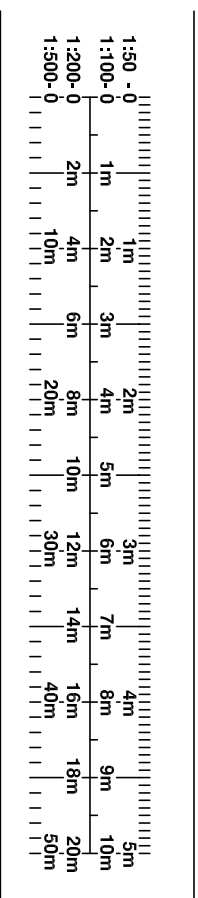

GENERAL CONSTRUCTION NOTES: This drawing is to obtain structural authority. All work is to be carried out in accordance with the approved drawings and specifications. The contractor shall ensure that all work is carried out in accordance with the relevant codes of practice and all other building regulations. All existing structures within the vicinity of the works are to be located and suitably protected. The contractor is to check and verify all building and dimensions, levels and sewer main levels BEFORE commencing any work. The contractor is to ensure that all work is carried out in accordance with the relevant codes of practice and all other building regulations. All existing structures within the vicinity of the works are to be located and suitably protected. The contractor is to check and verify all building and dimensions, levels and sewer main levels BEFORE commencing any work. The contractor is to ensure that all work is carried out in accordance with the relevant codes of practice and all other building regulations. All existing structures within the vicinity of the works are to be located and suitably protected. The contractor is to check and verify all building and dimensions, levels and sewer main levels BEFORE commencing any work.