

SJ9844
398699
344665

398750

398800

398850

SJ9844
398893
344665

344650

344650

344550

344550


344498
398700
344650

398750

398800

398850


344498
398893
344650

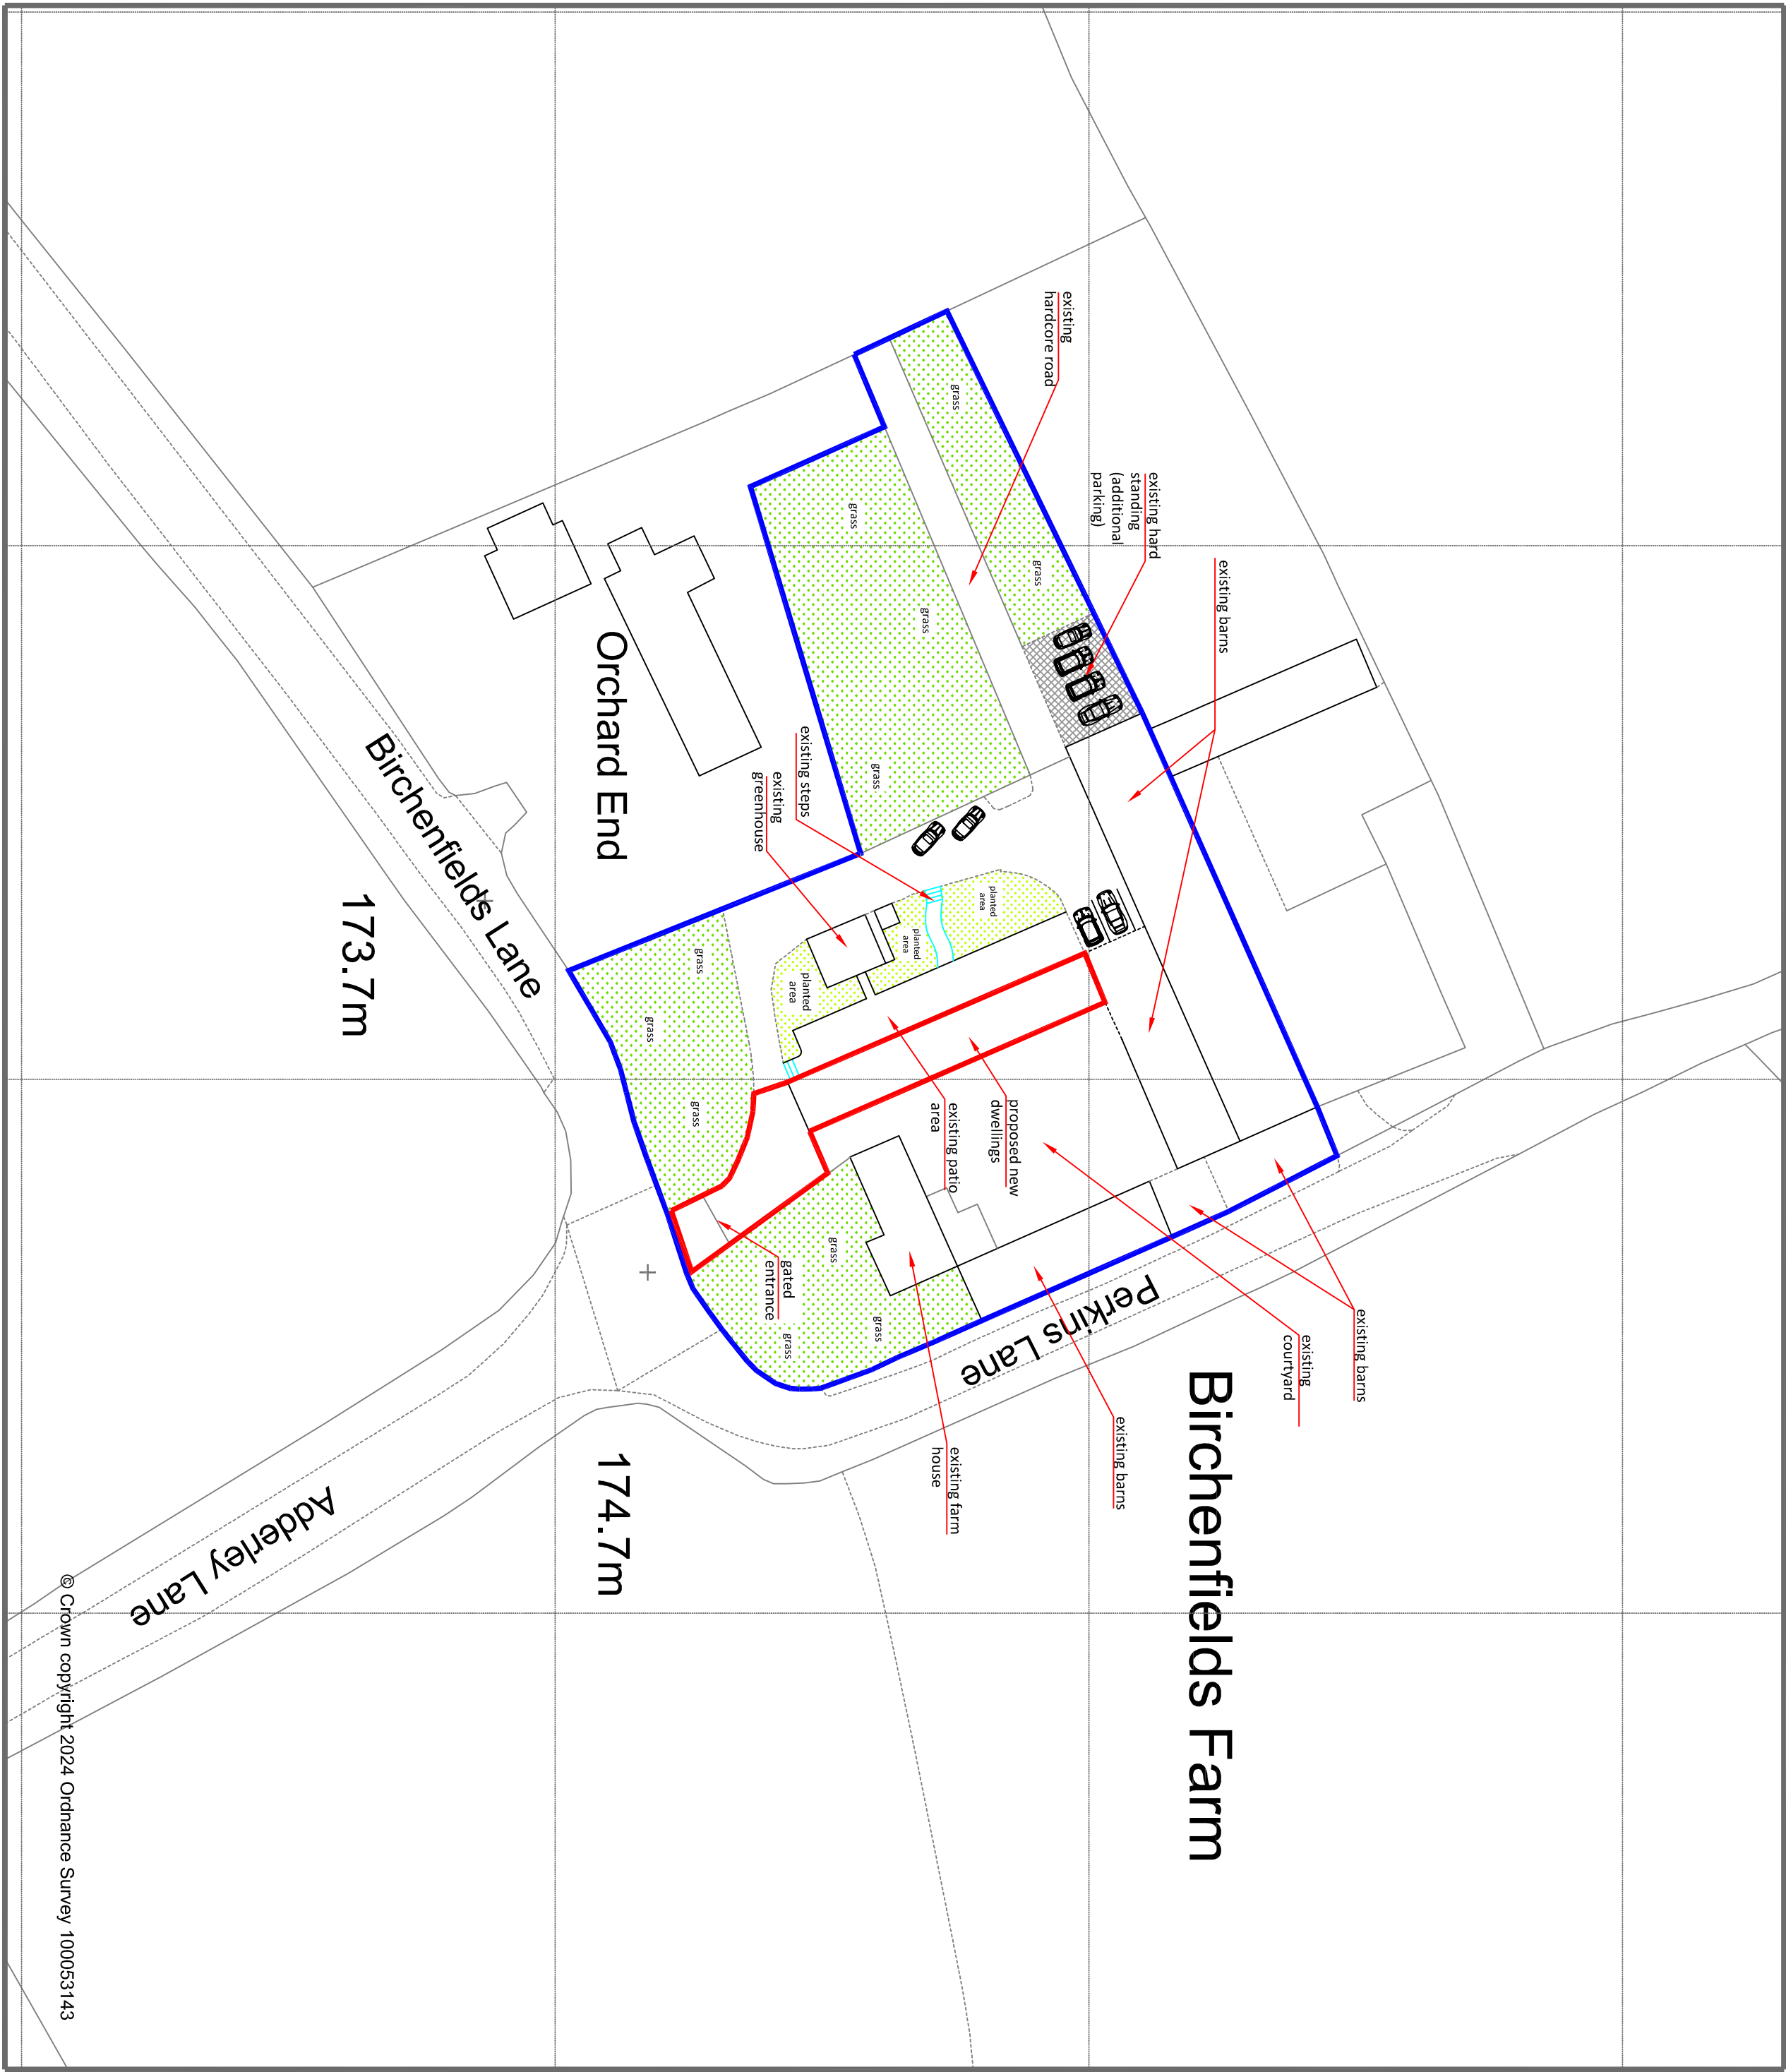

77 Penrhyn Isaf Road
Penrhyn Bay
Llandudno
LL30 3LY
Tel: 07974 243439
www.kadarchitectural.co.uk
jon@kadarchitectural.co.uk

Copyright
KAD Architectural Design & Surveying Services.
This drawing and the designs depicted may not be
reproduced or used in any way without the
written permission of KAD Architectural Design &
Surveying Services

APPROX
NORTH

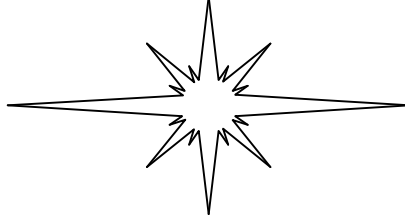

REVISIONS & PUBLICATION DATES

17 05 2024 - amended to Planning
requirements

Planning Purposes Only

PROJECT NUMBER / DRAWING NUMBER
29224/24/04A

CLIENT
Mr & Mrs C R Schemm
'Birchenfields Farm'
Birchenfields Lane
Dilhorne
Stoke On Trent
ST10 2PX

DRAWING TITLE
Proposed Site Plan

FIRST PUBLICATION DATE
March 2024
Jon Bennett

SCALE:-
1:500
printed @ A1

PROJECT
Proposed Change of Use at
'Birchenfields Farm'
Birchenfields Lane
Dilhorne
Stoke On Trent
ST10 2PX