




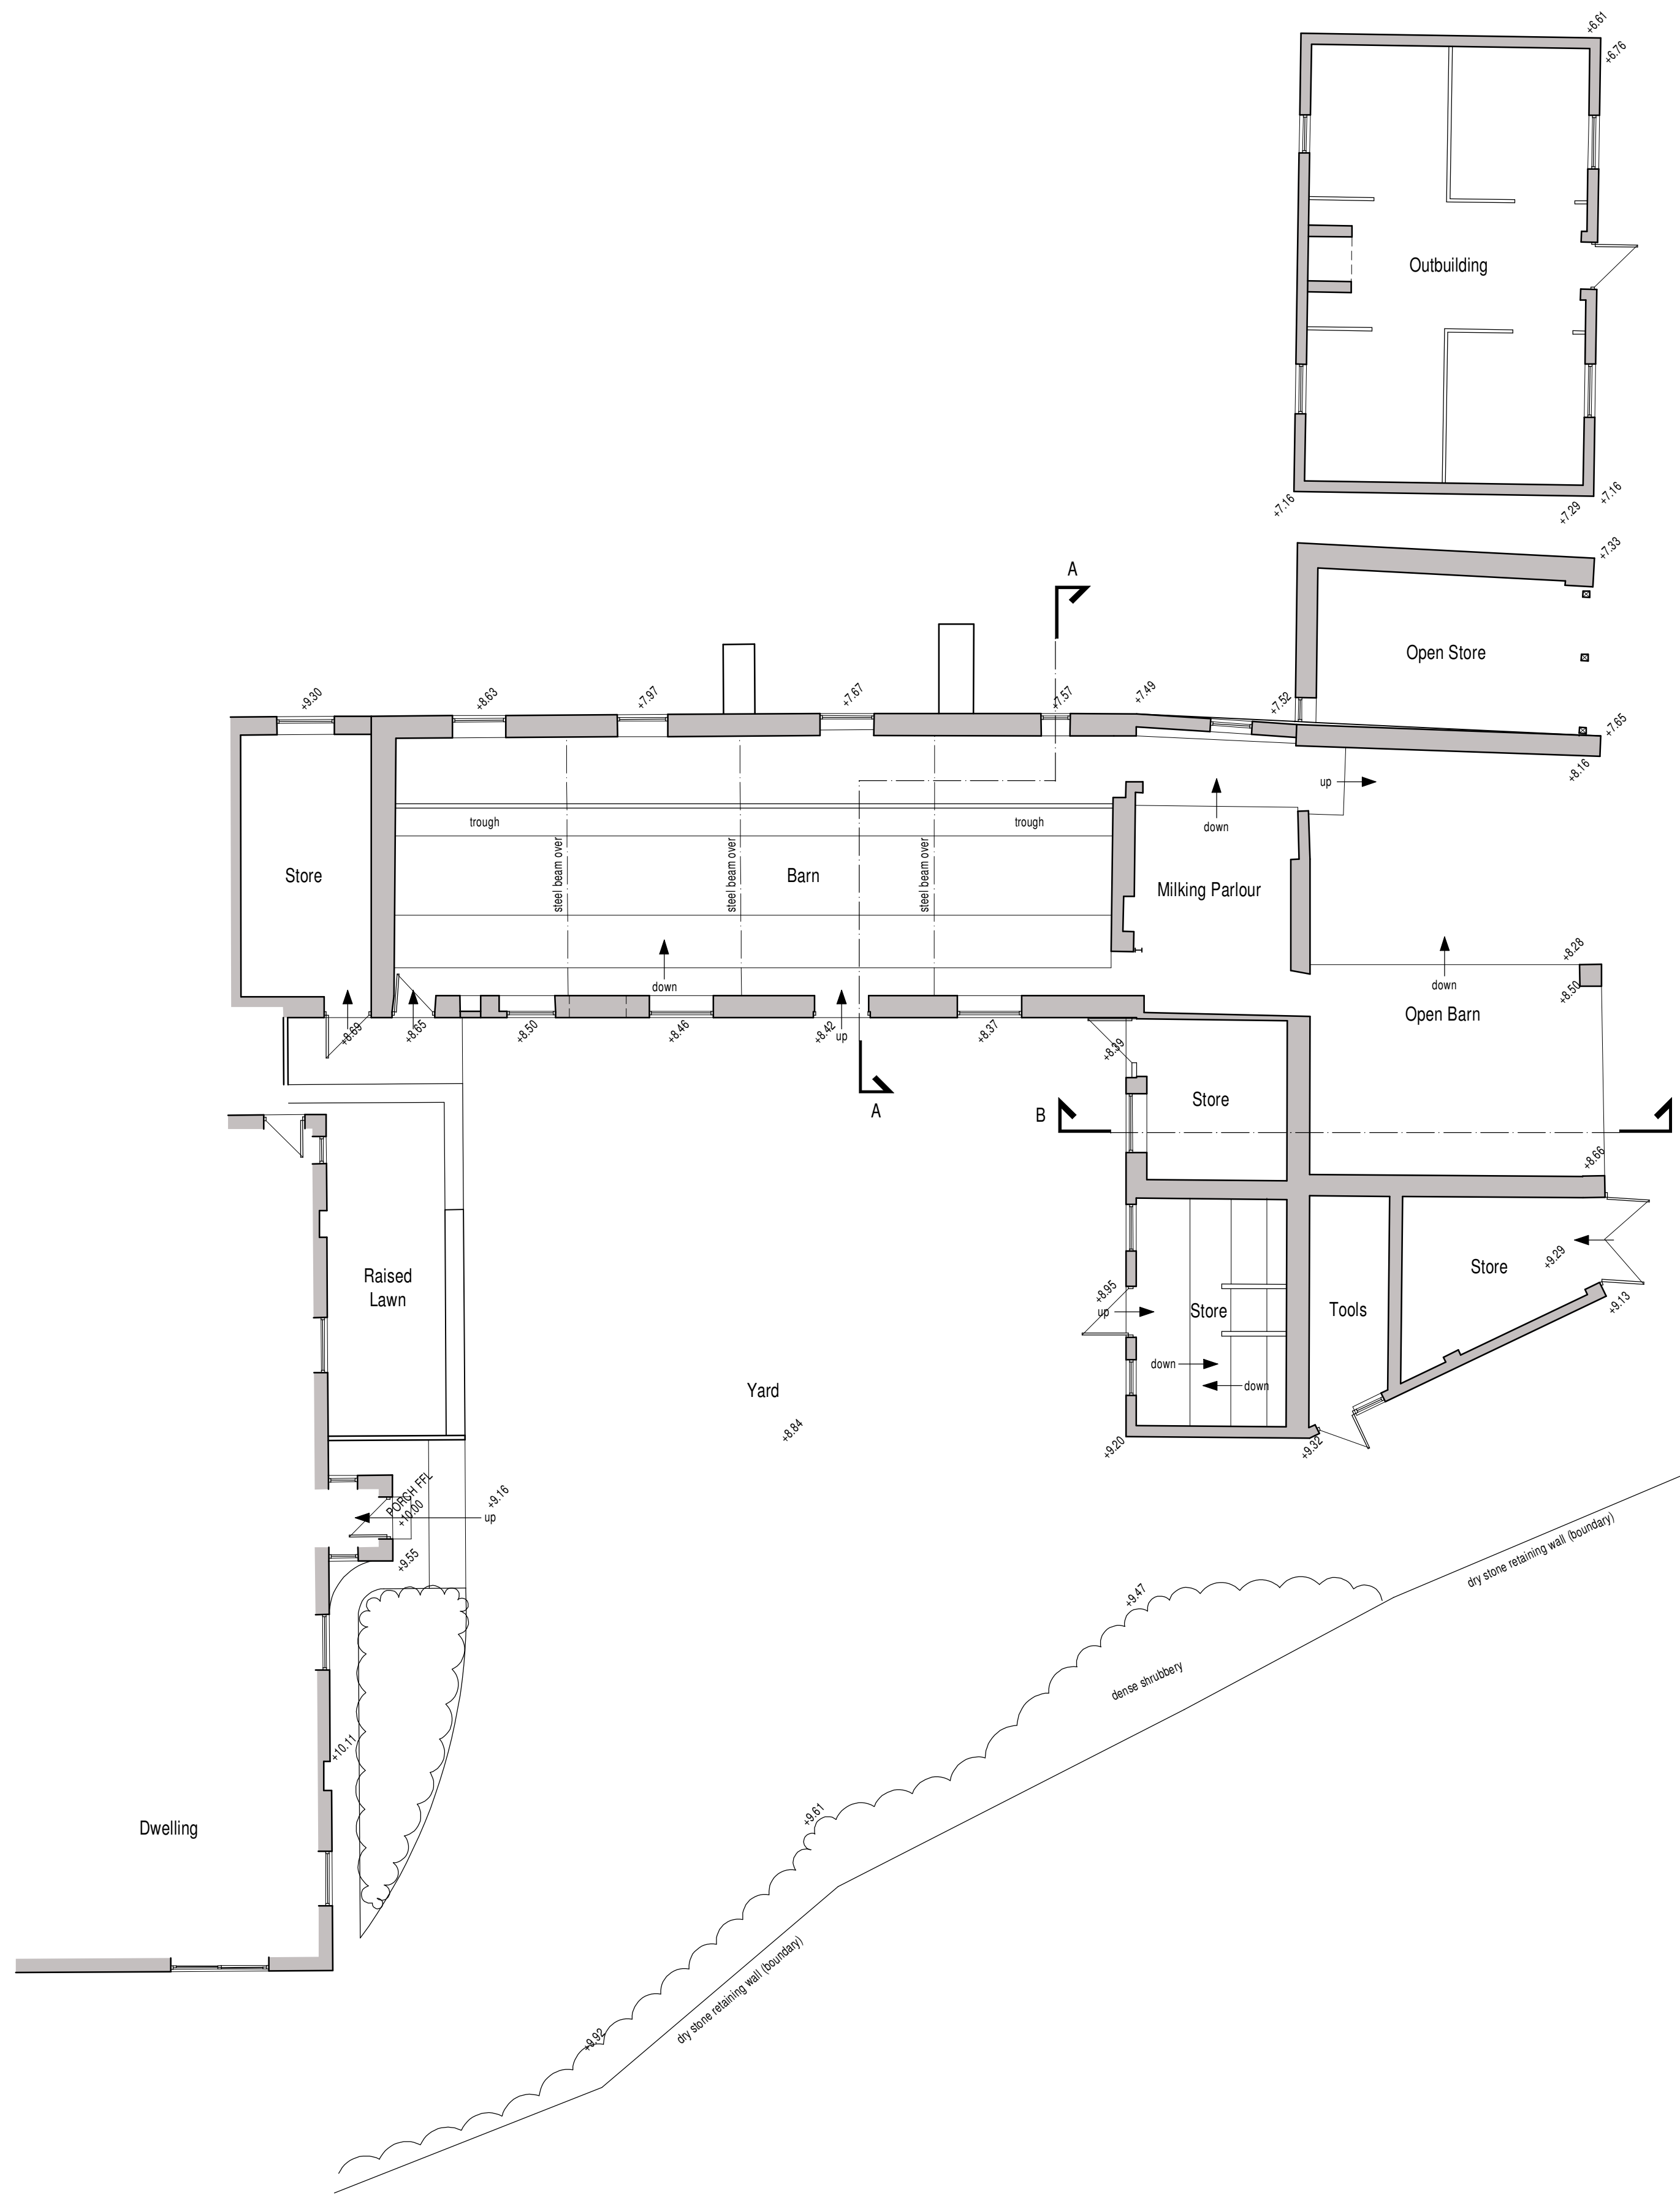

Ground Floor Plan

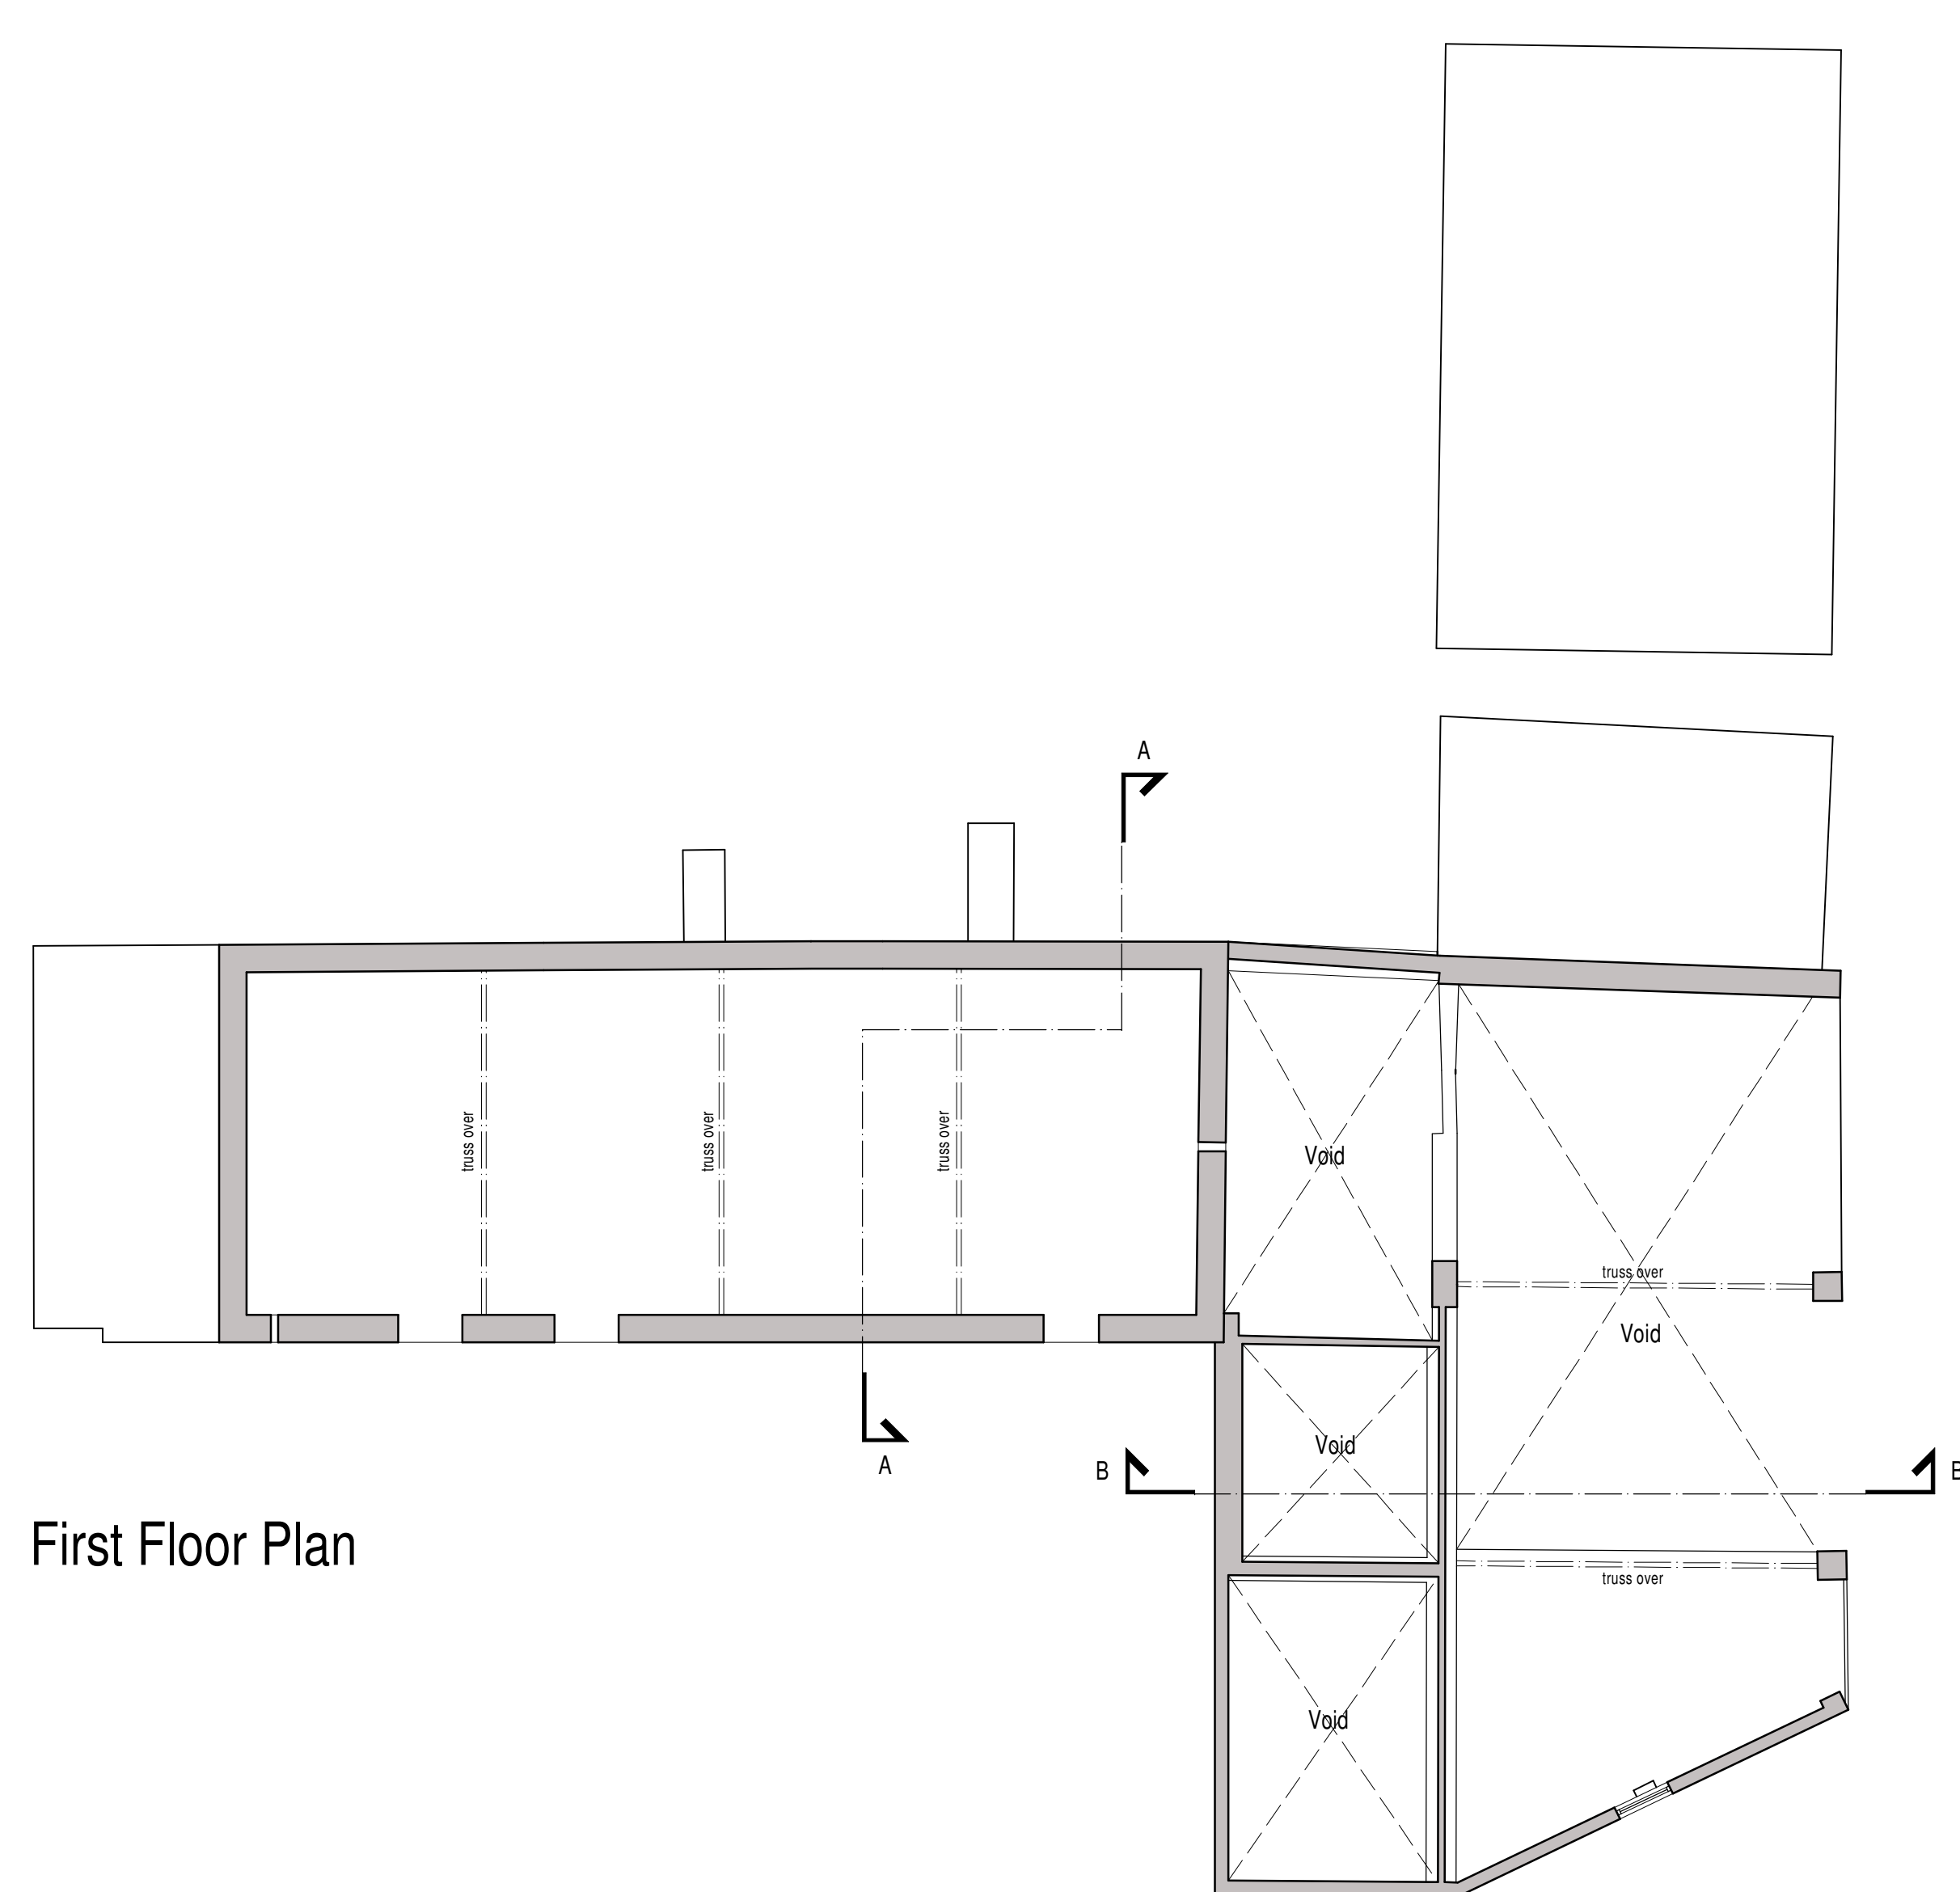

First Floor Plan

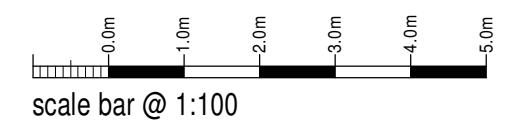

Mr P Orme

Proposed Conversion of Barns into
2 No. Dwellings at
Pool Meadows Farm,
Old Mill Lane,
Bagnall, ST9 9JS

Existing Conditions
Floor Plans

Date	Sheet	Scale
June 2023	A1	1:100
Dwg No	Rev.	Drawn
2023-2792-01	-	NAW



10 Cawdry Buildings, Fountain Street, Leek, ST13 6JP
Telephone: 01538 386002
E-mail: info@sammonsld.co.uk
Web: www.sammonsld.co.uk

This drawing is copyright.
All dimensions must be checked prior to commencement.