




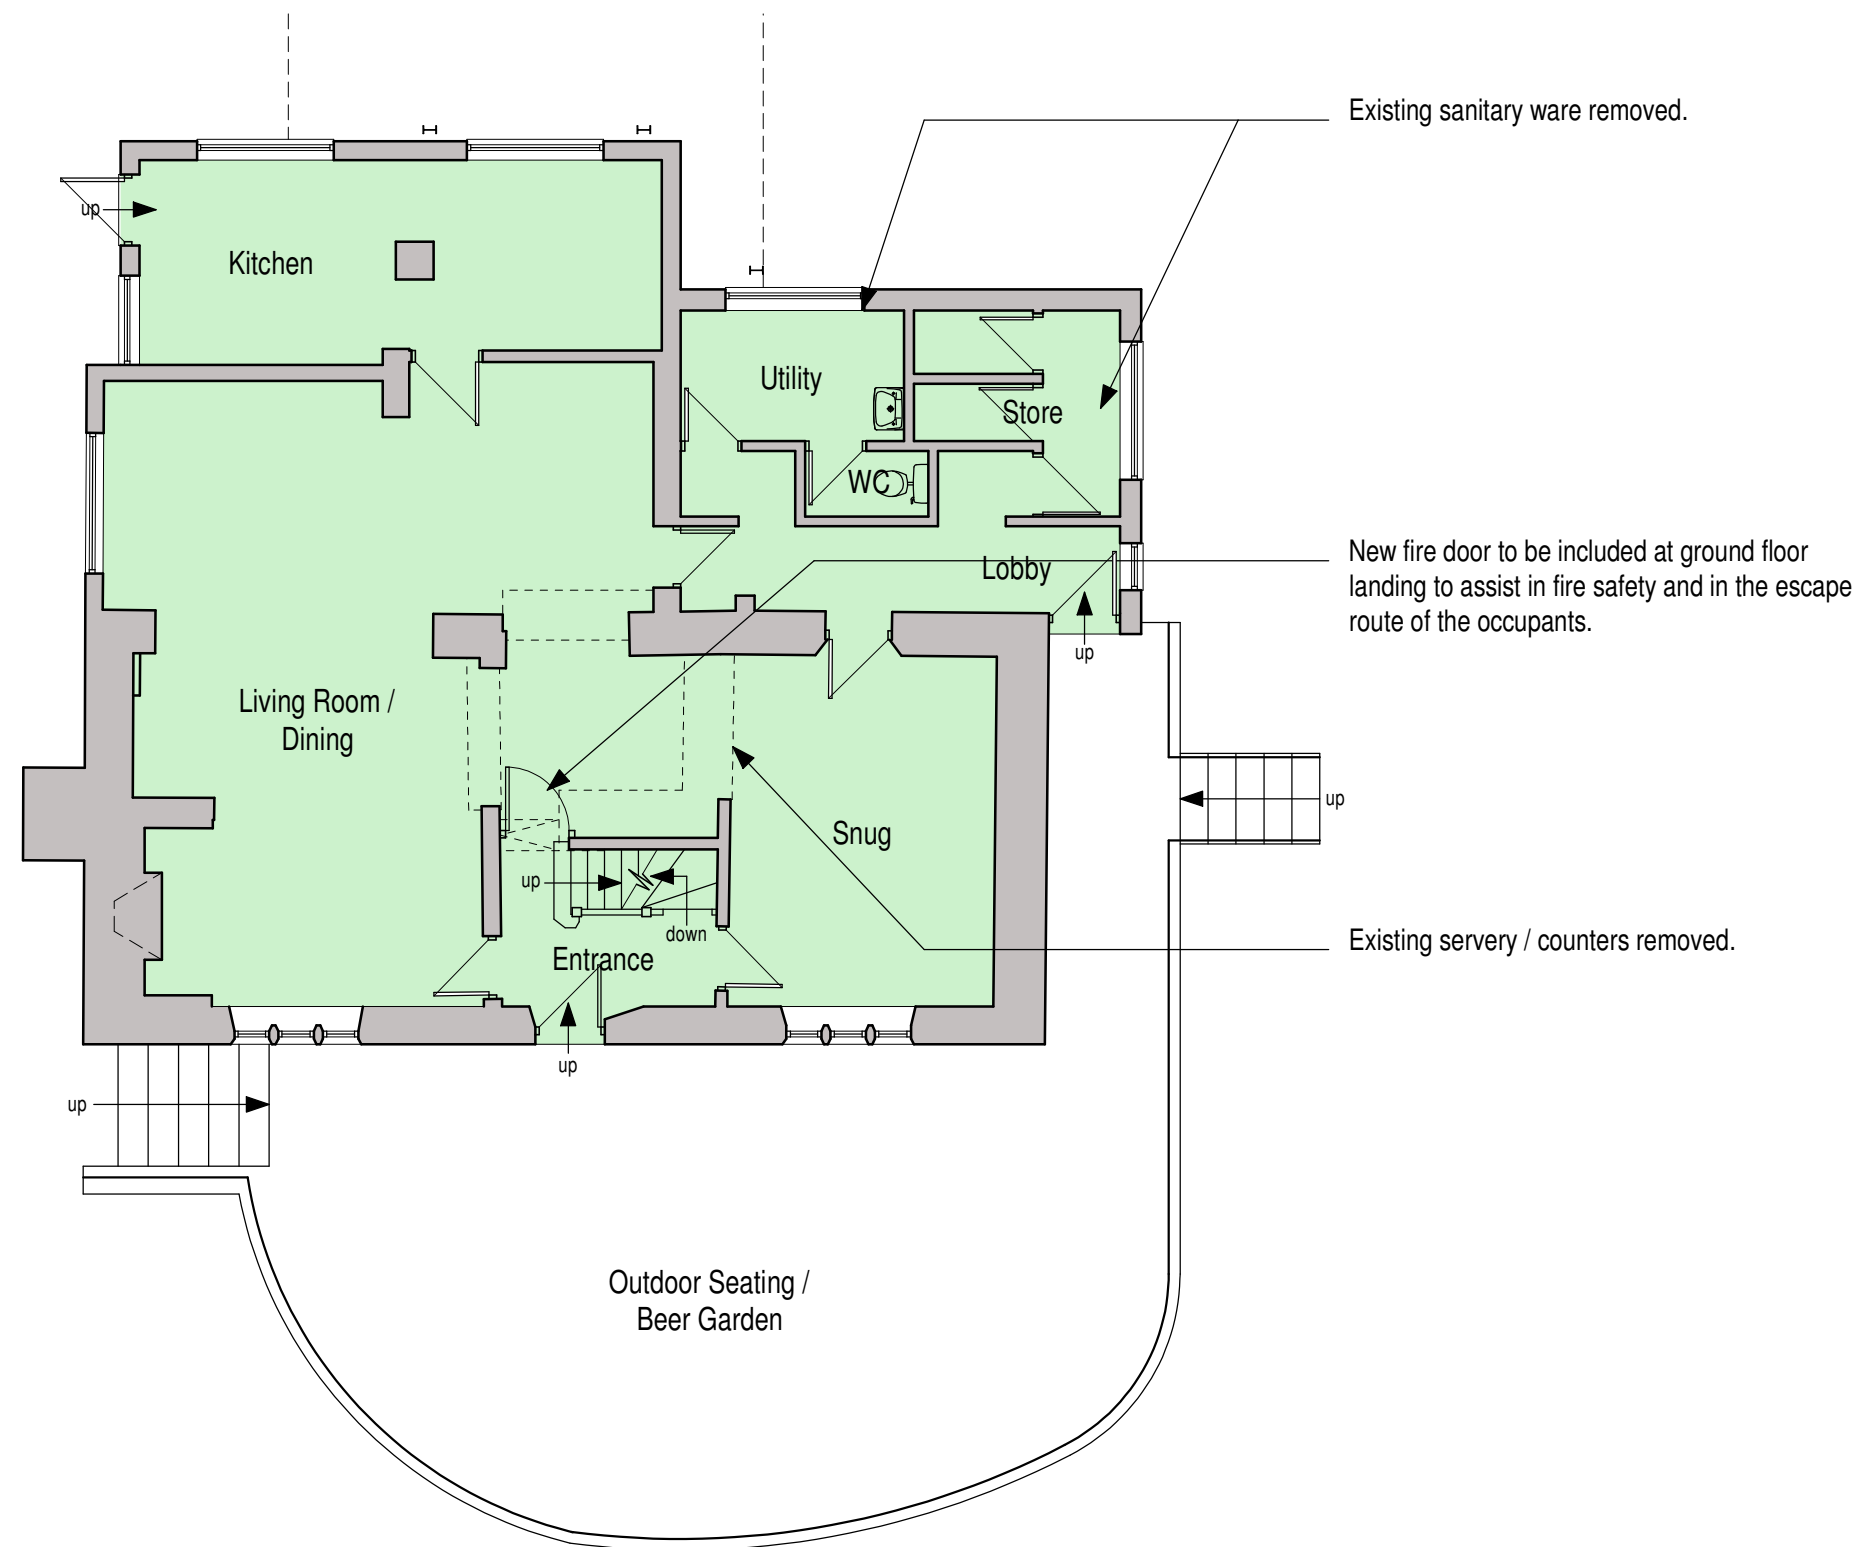


Ground Floor Plan

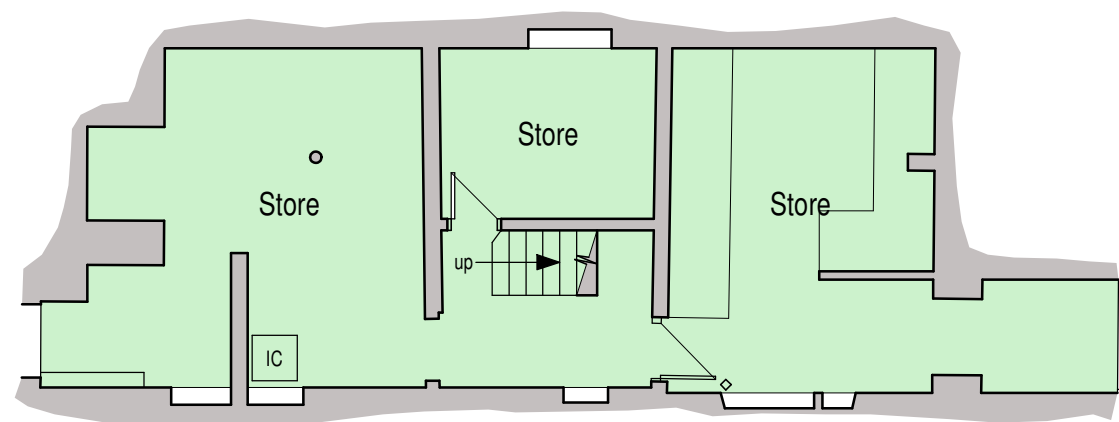

Cellar Plan

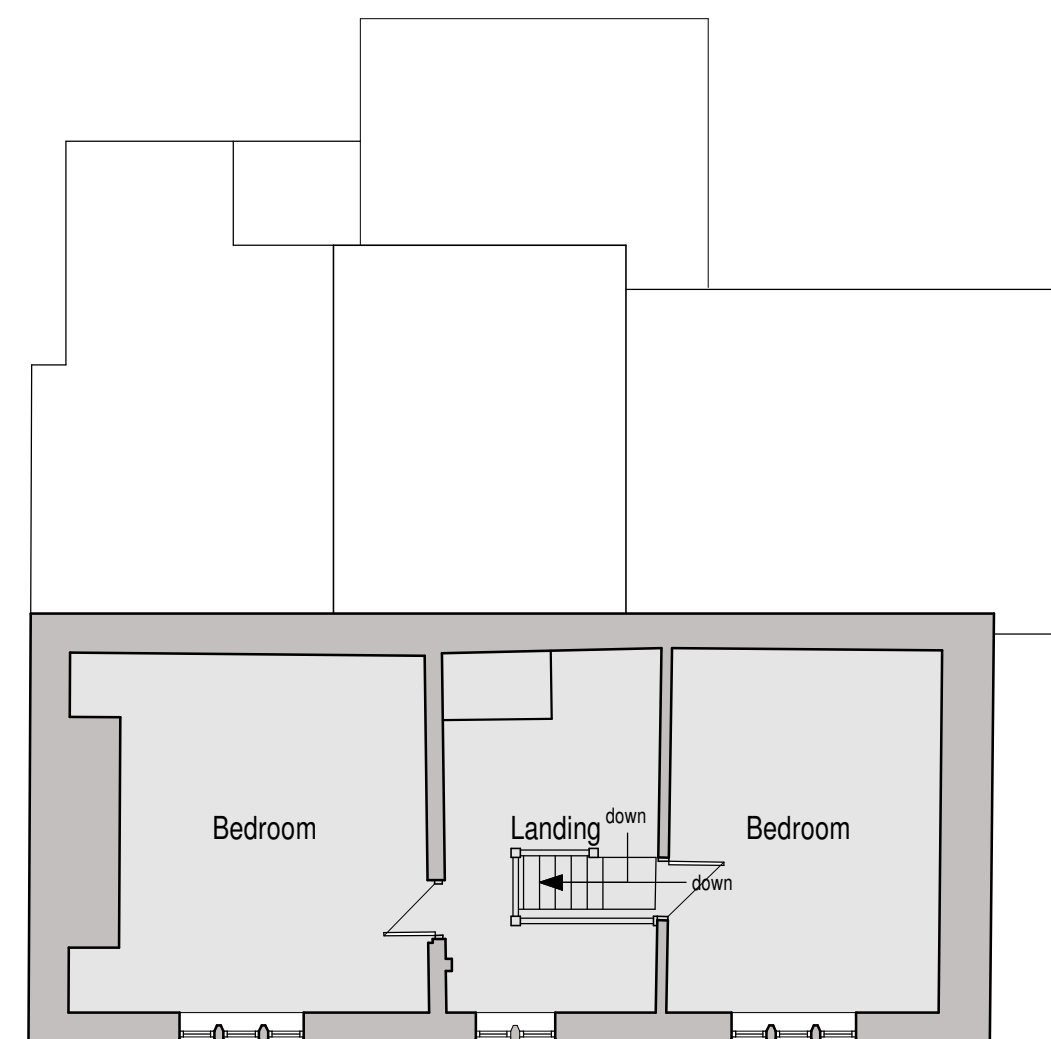


Second Floor Plan

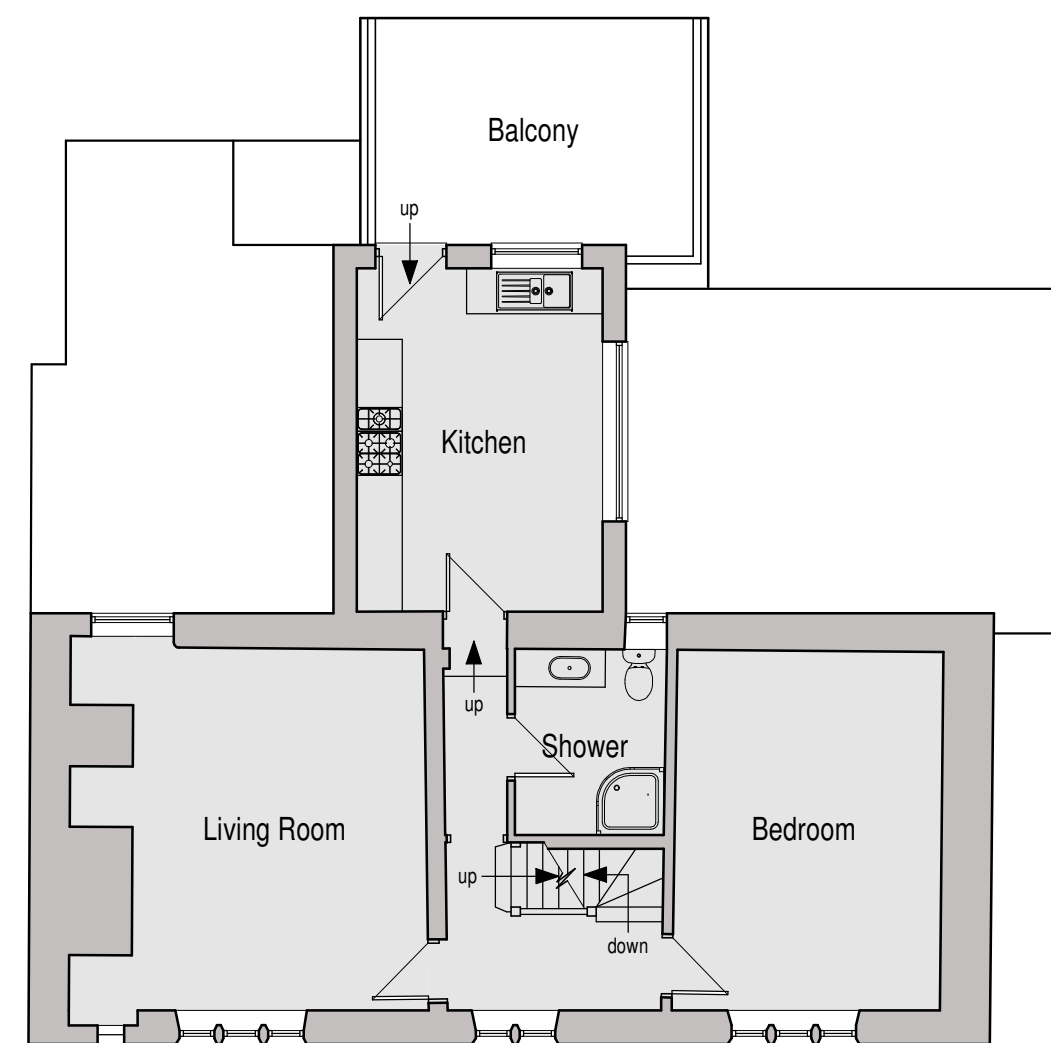

First Floor Plan

KEY

- Proposed Change of Use from PH to dwelling.
- Existing first / second floor dwelling.

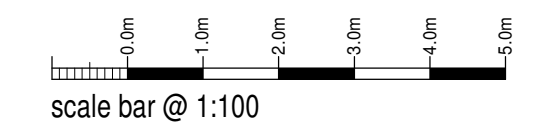

Mr & Mrs Wilby

Proposed Change of Use from
PH to Dwelling
The Abbey Inn,
Abbey Green Road,
Leek,
ST13 8SA

Planning Proposal Floor Plans

Date	April 2024	Sheet	A2	Scale	1:100
Dwg No.	2024-2881-03	Rev.	-	Drawn	NAW



10 Cawdry Buildings, Fountain Street, Leek. ST13 6JP
Telephone: 01538 386002
E-mail: info@sammonsltd.co.uk
Web: www.sammonsltd.co.uk

This drawing is copyright.
All dimensions must be checked prior to commencement.