
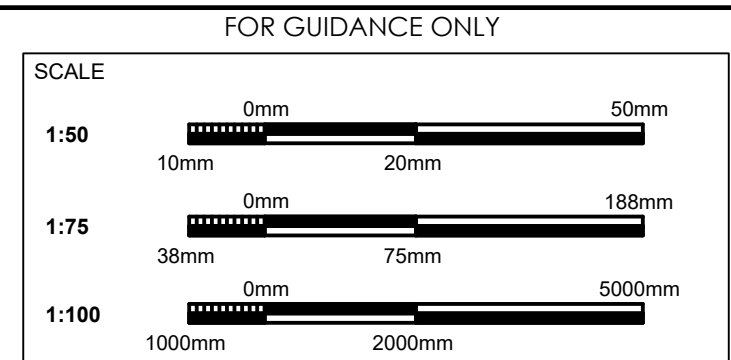
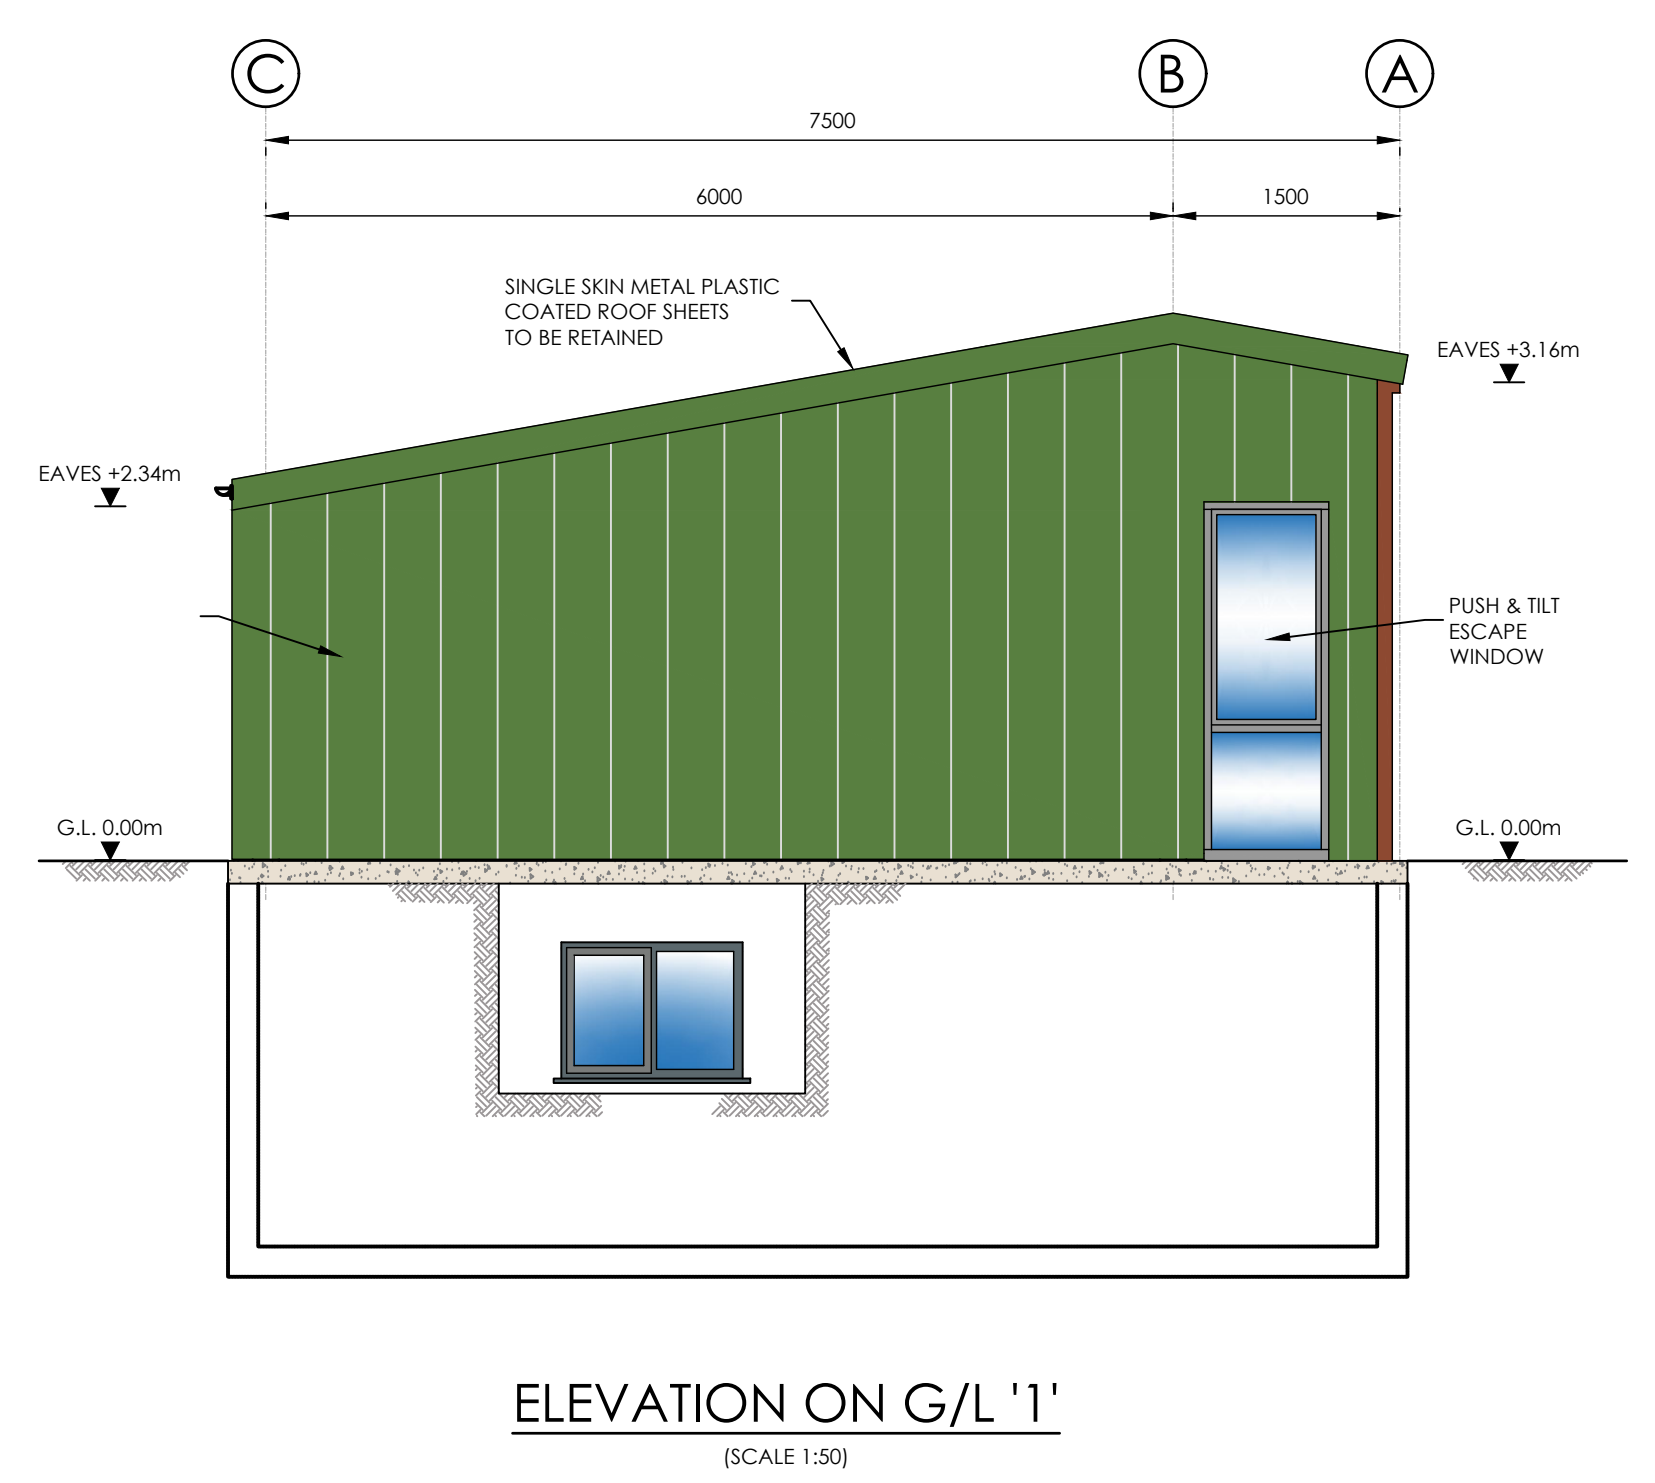
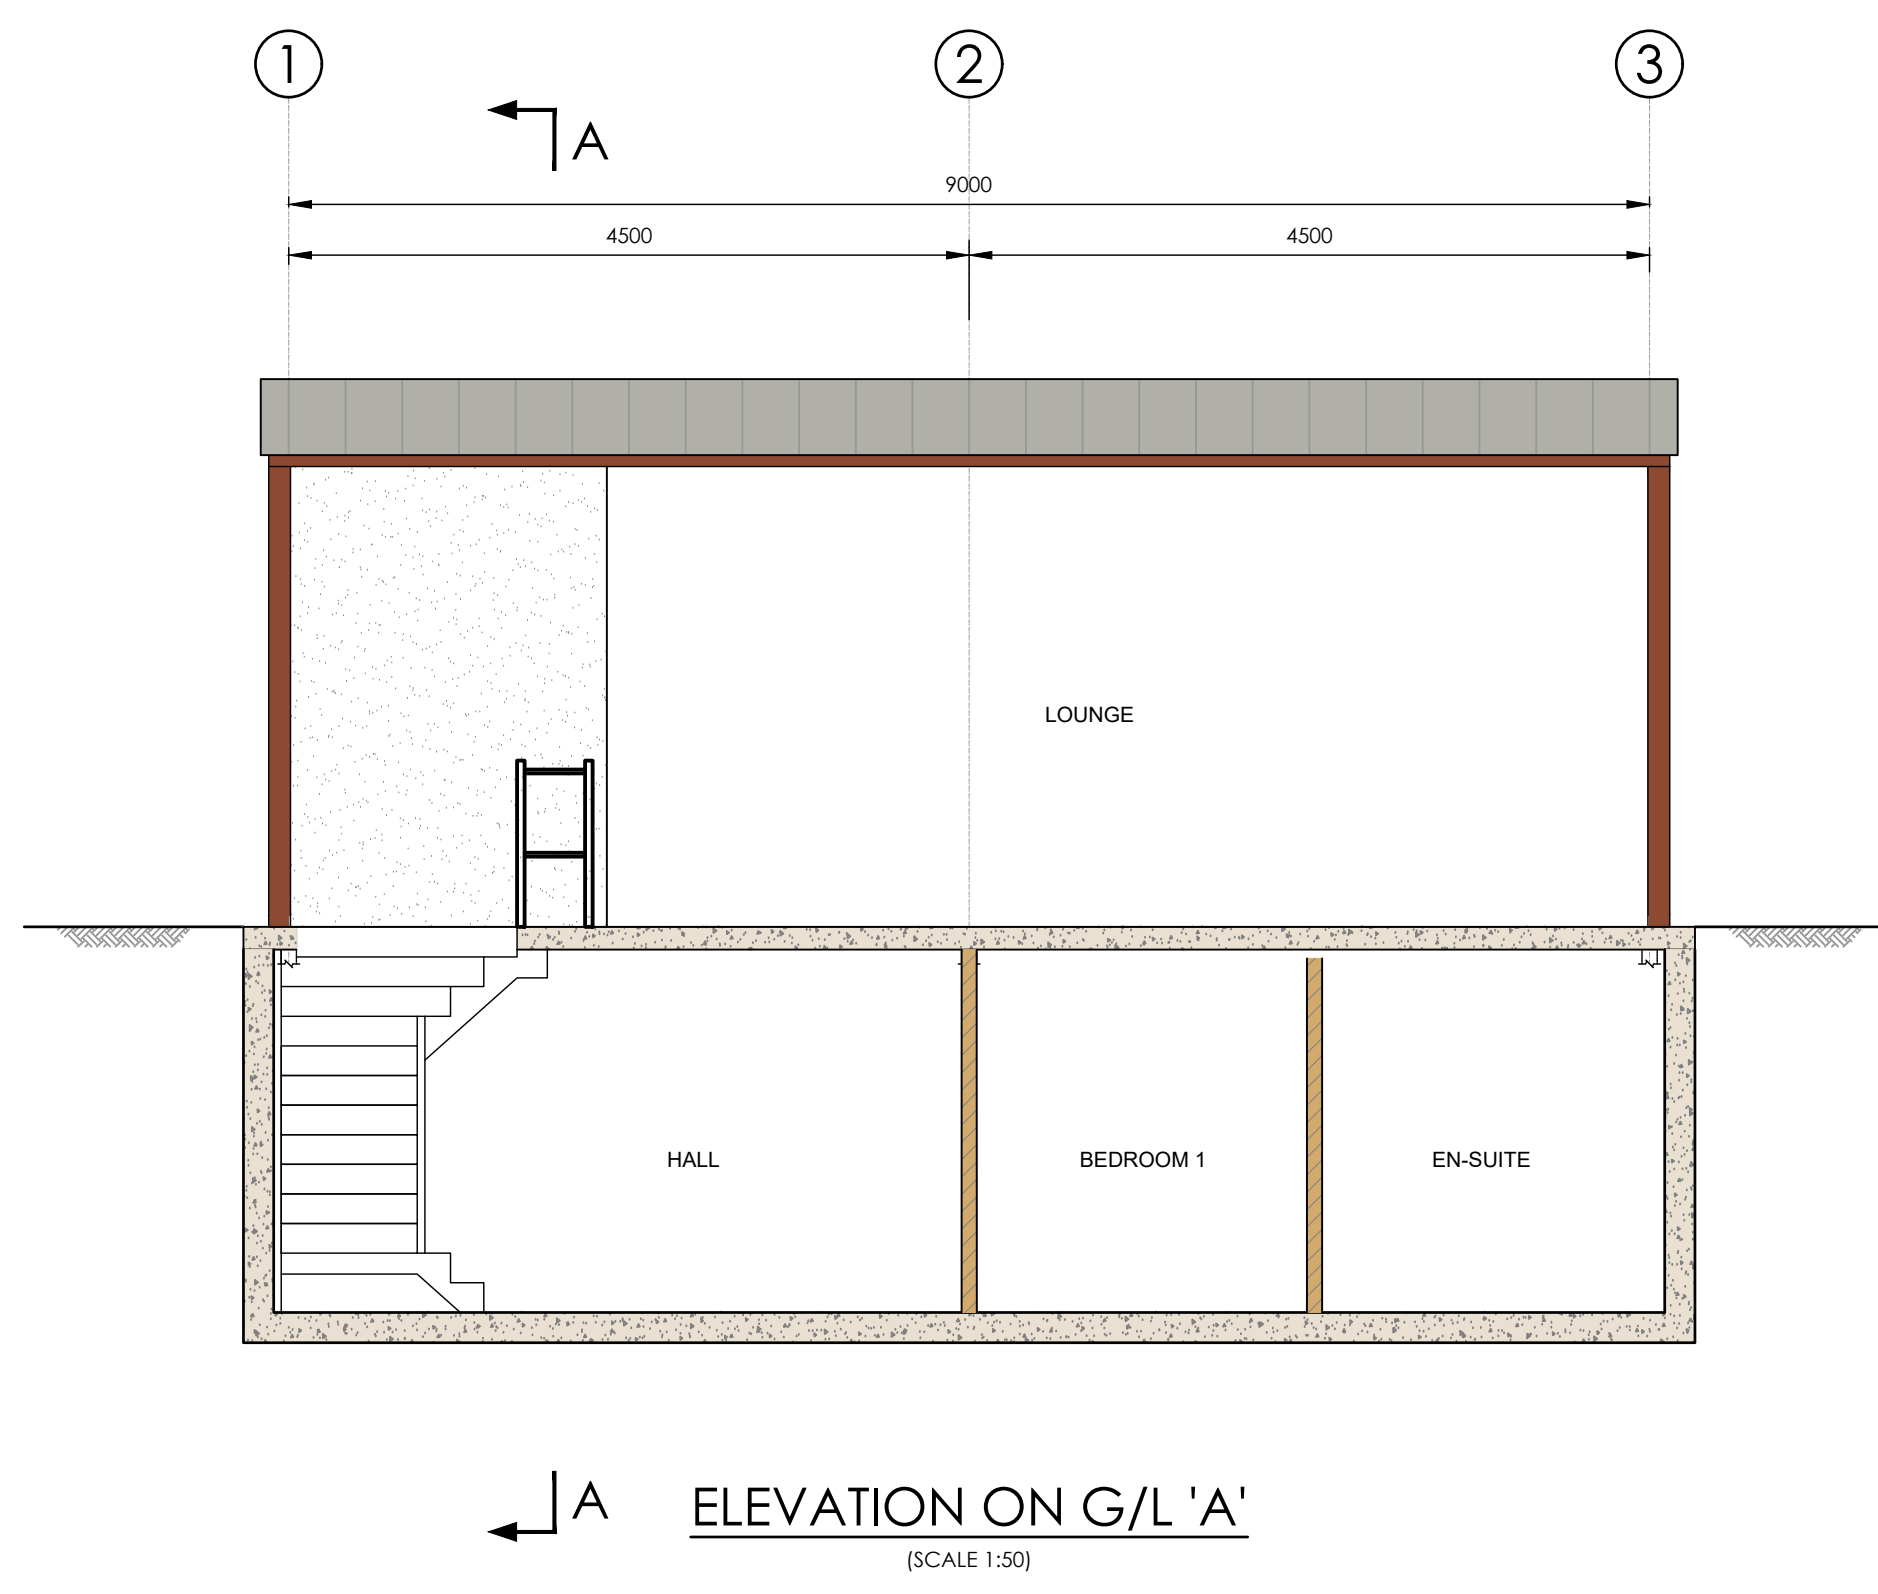
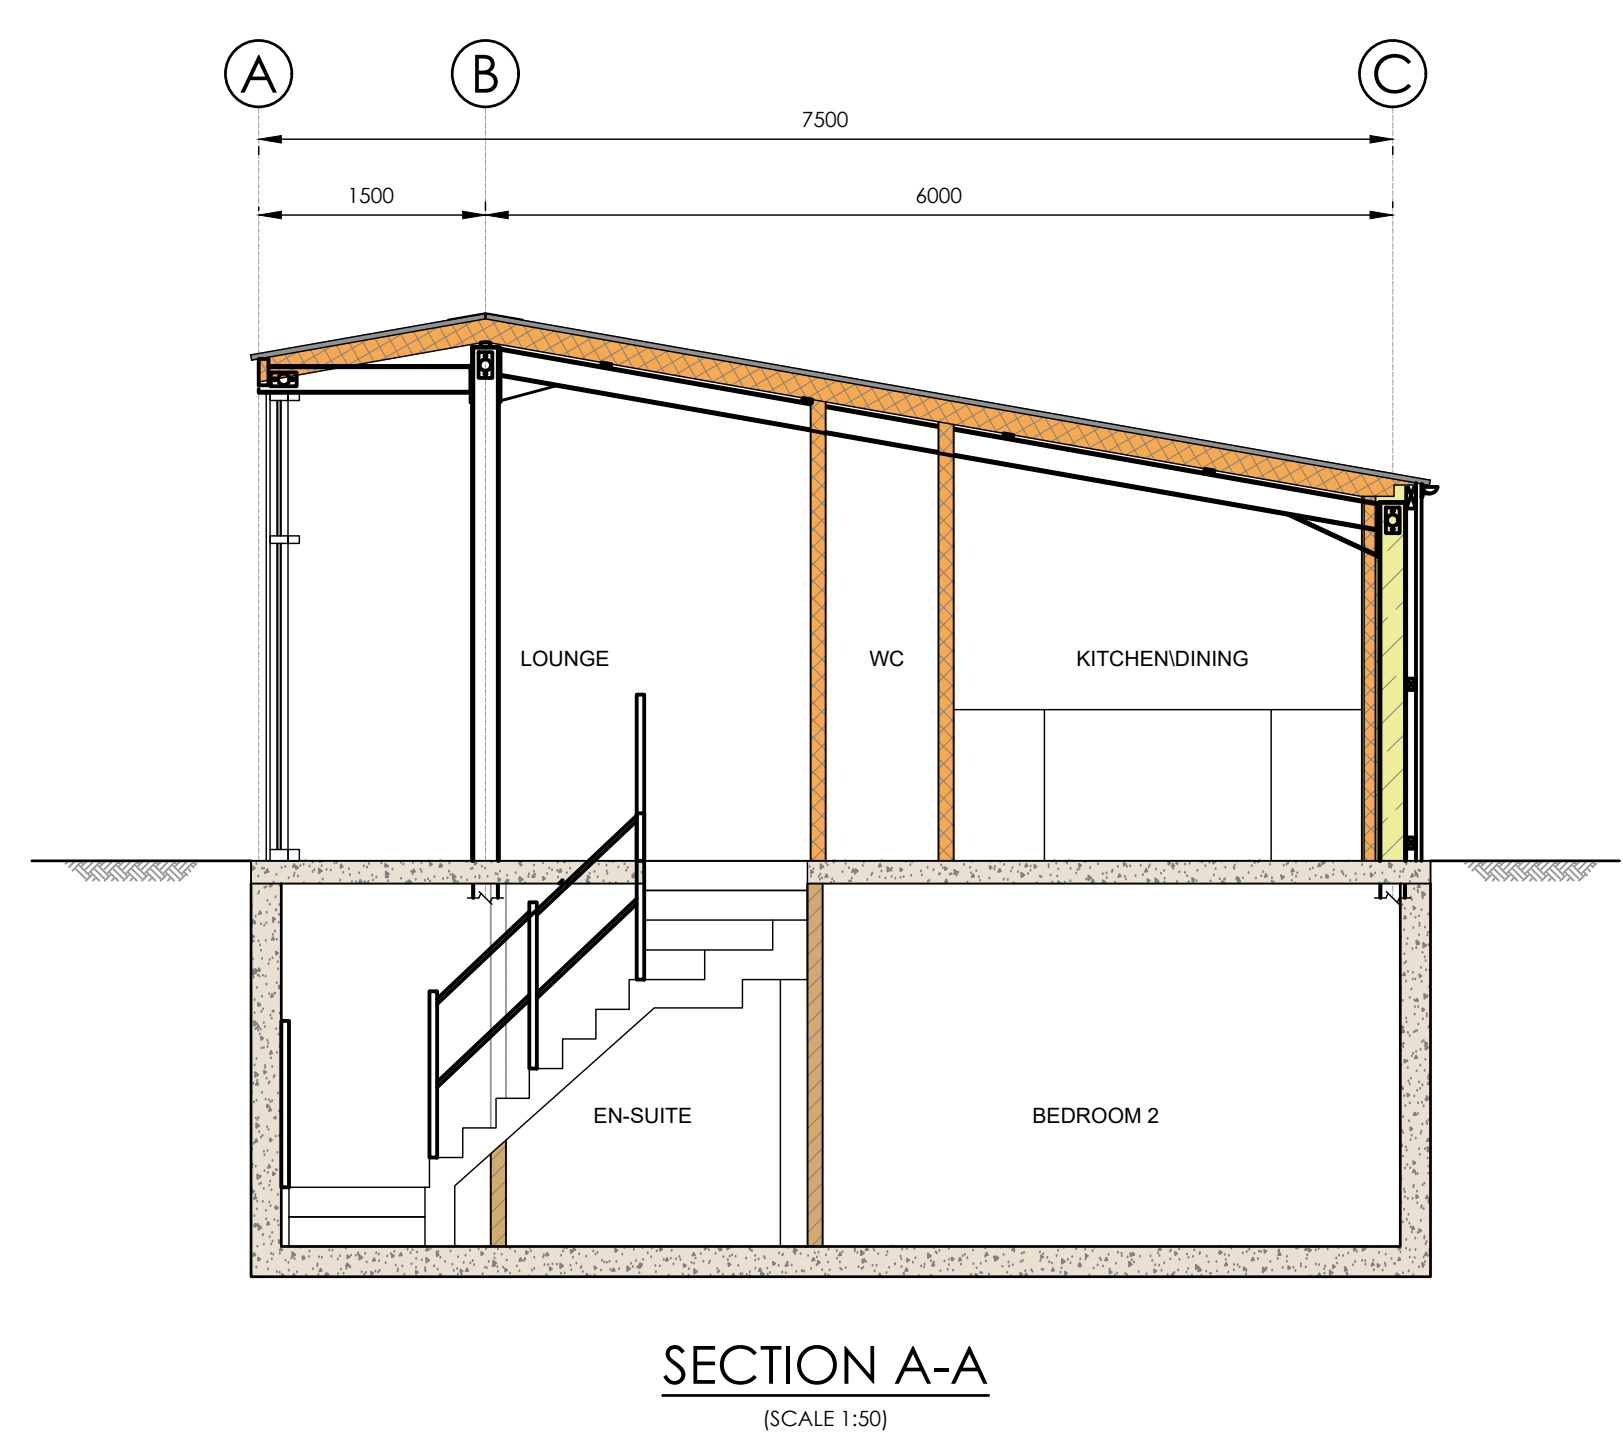
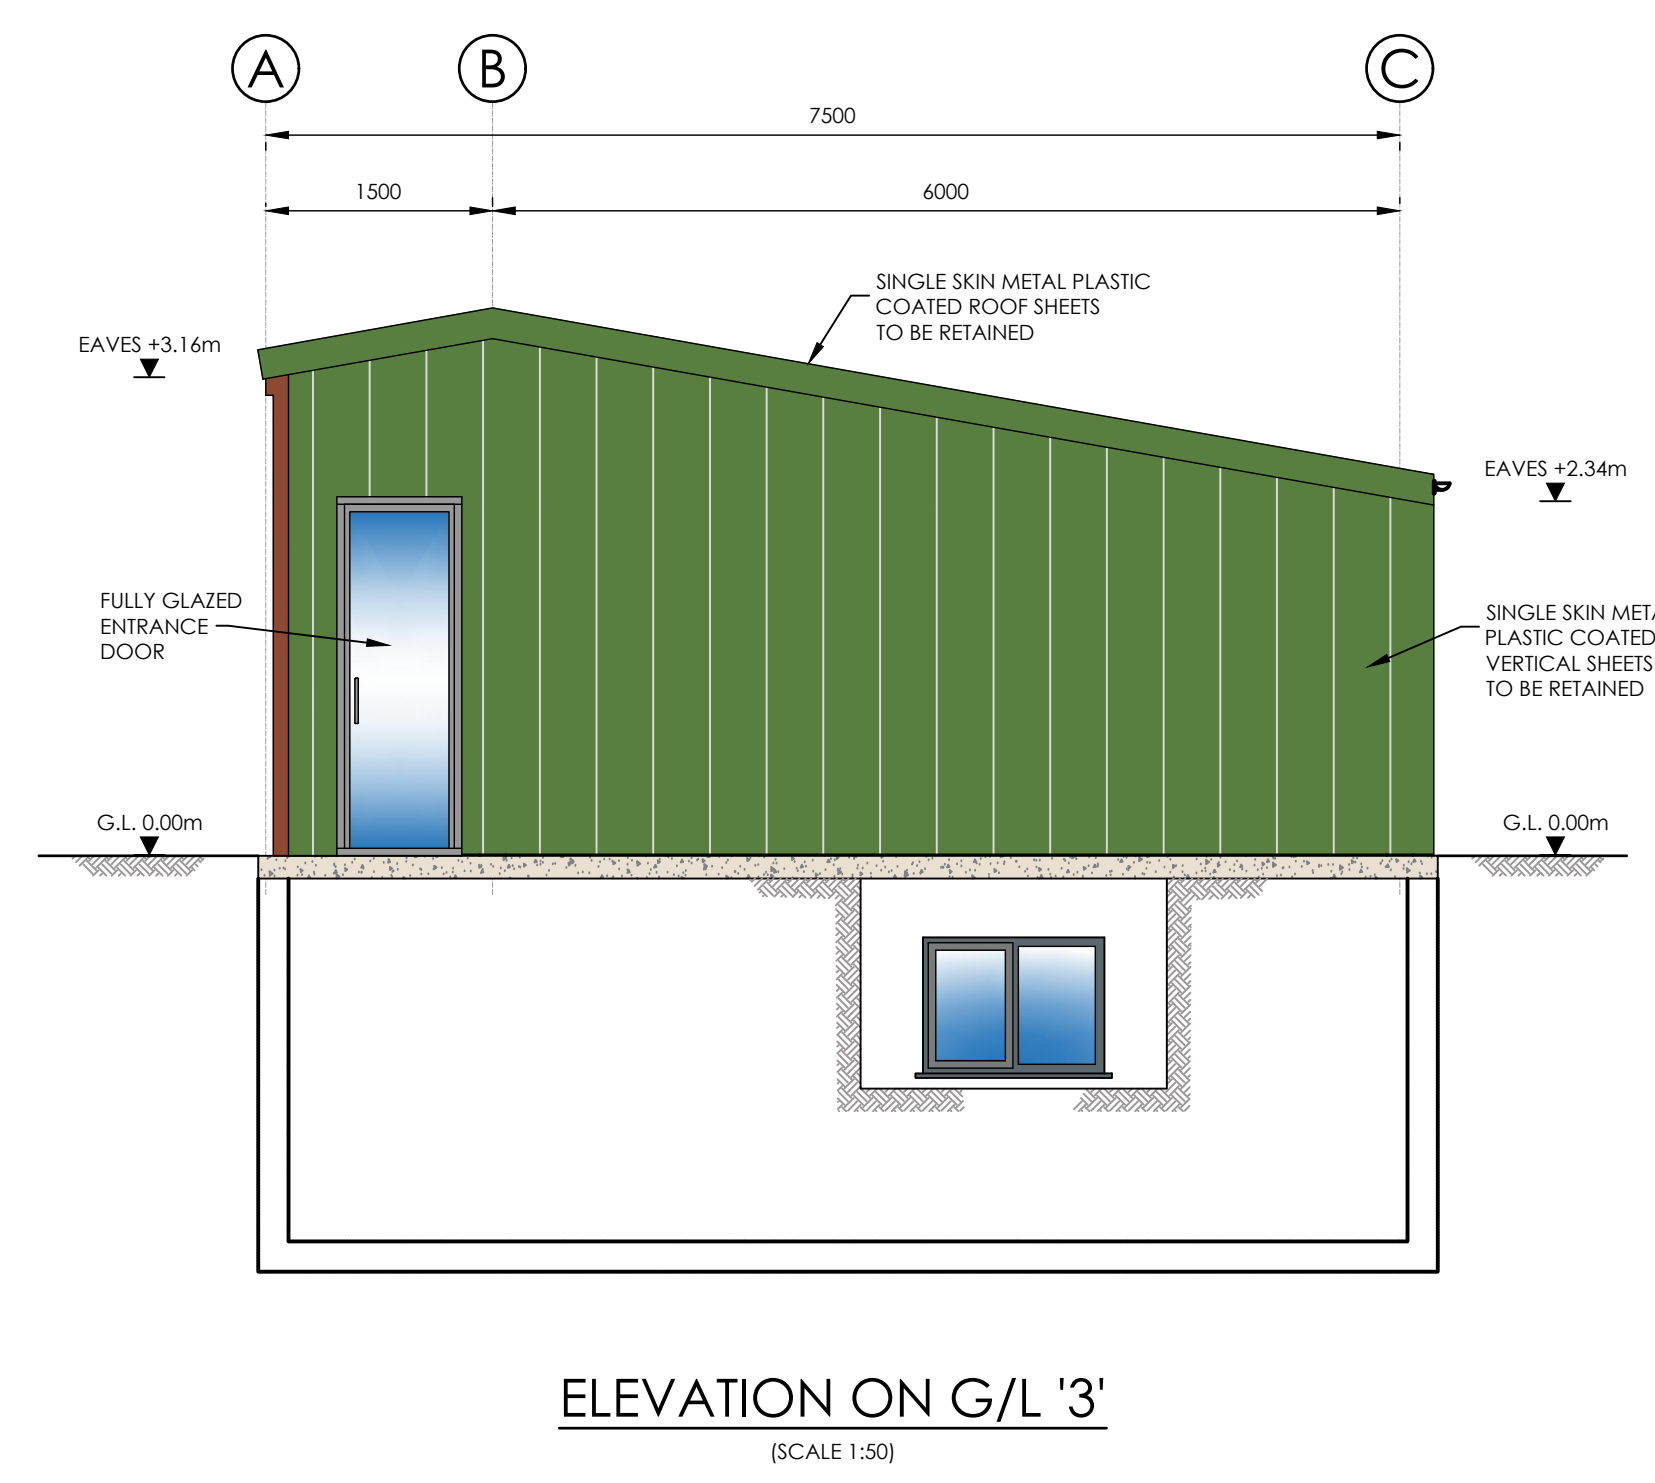
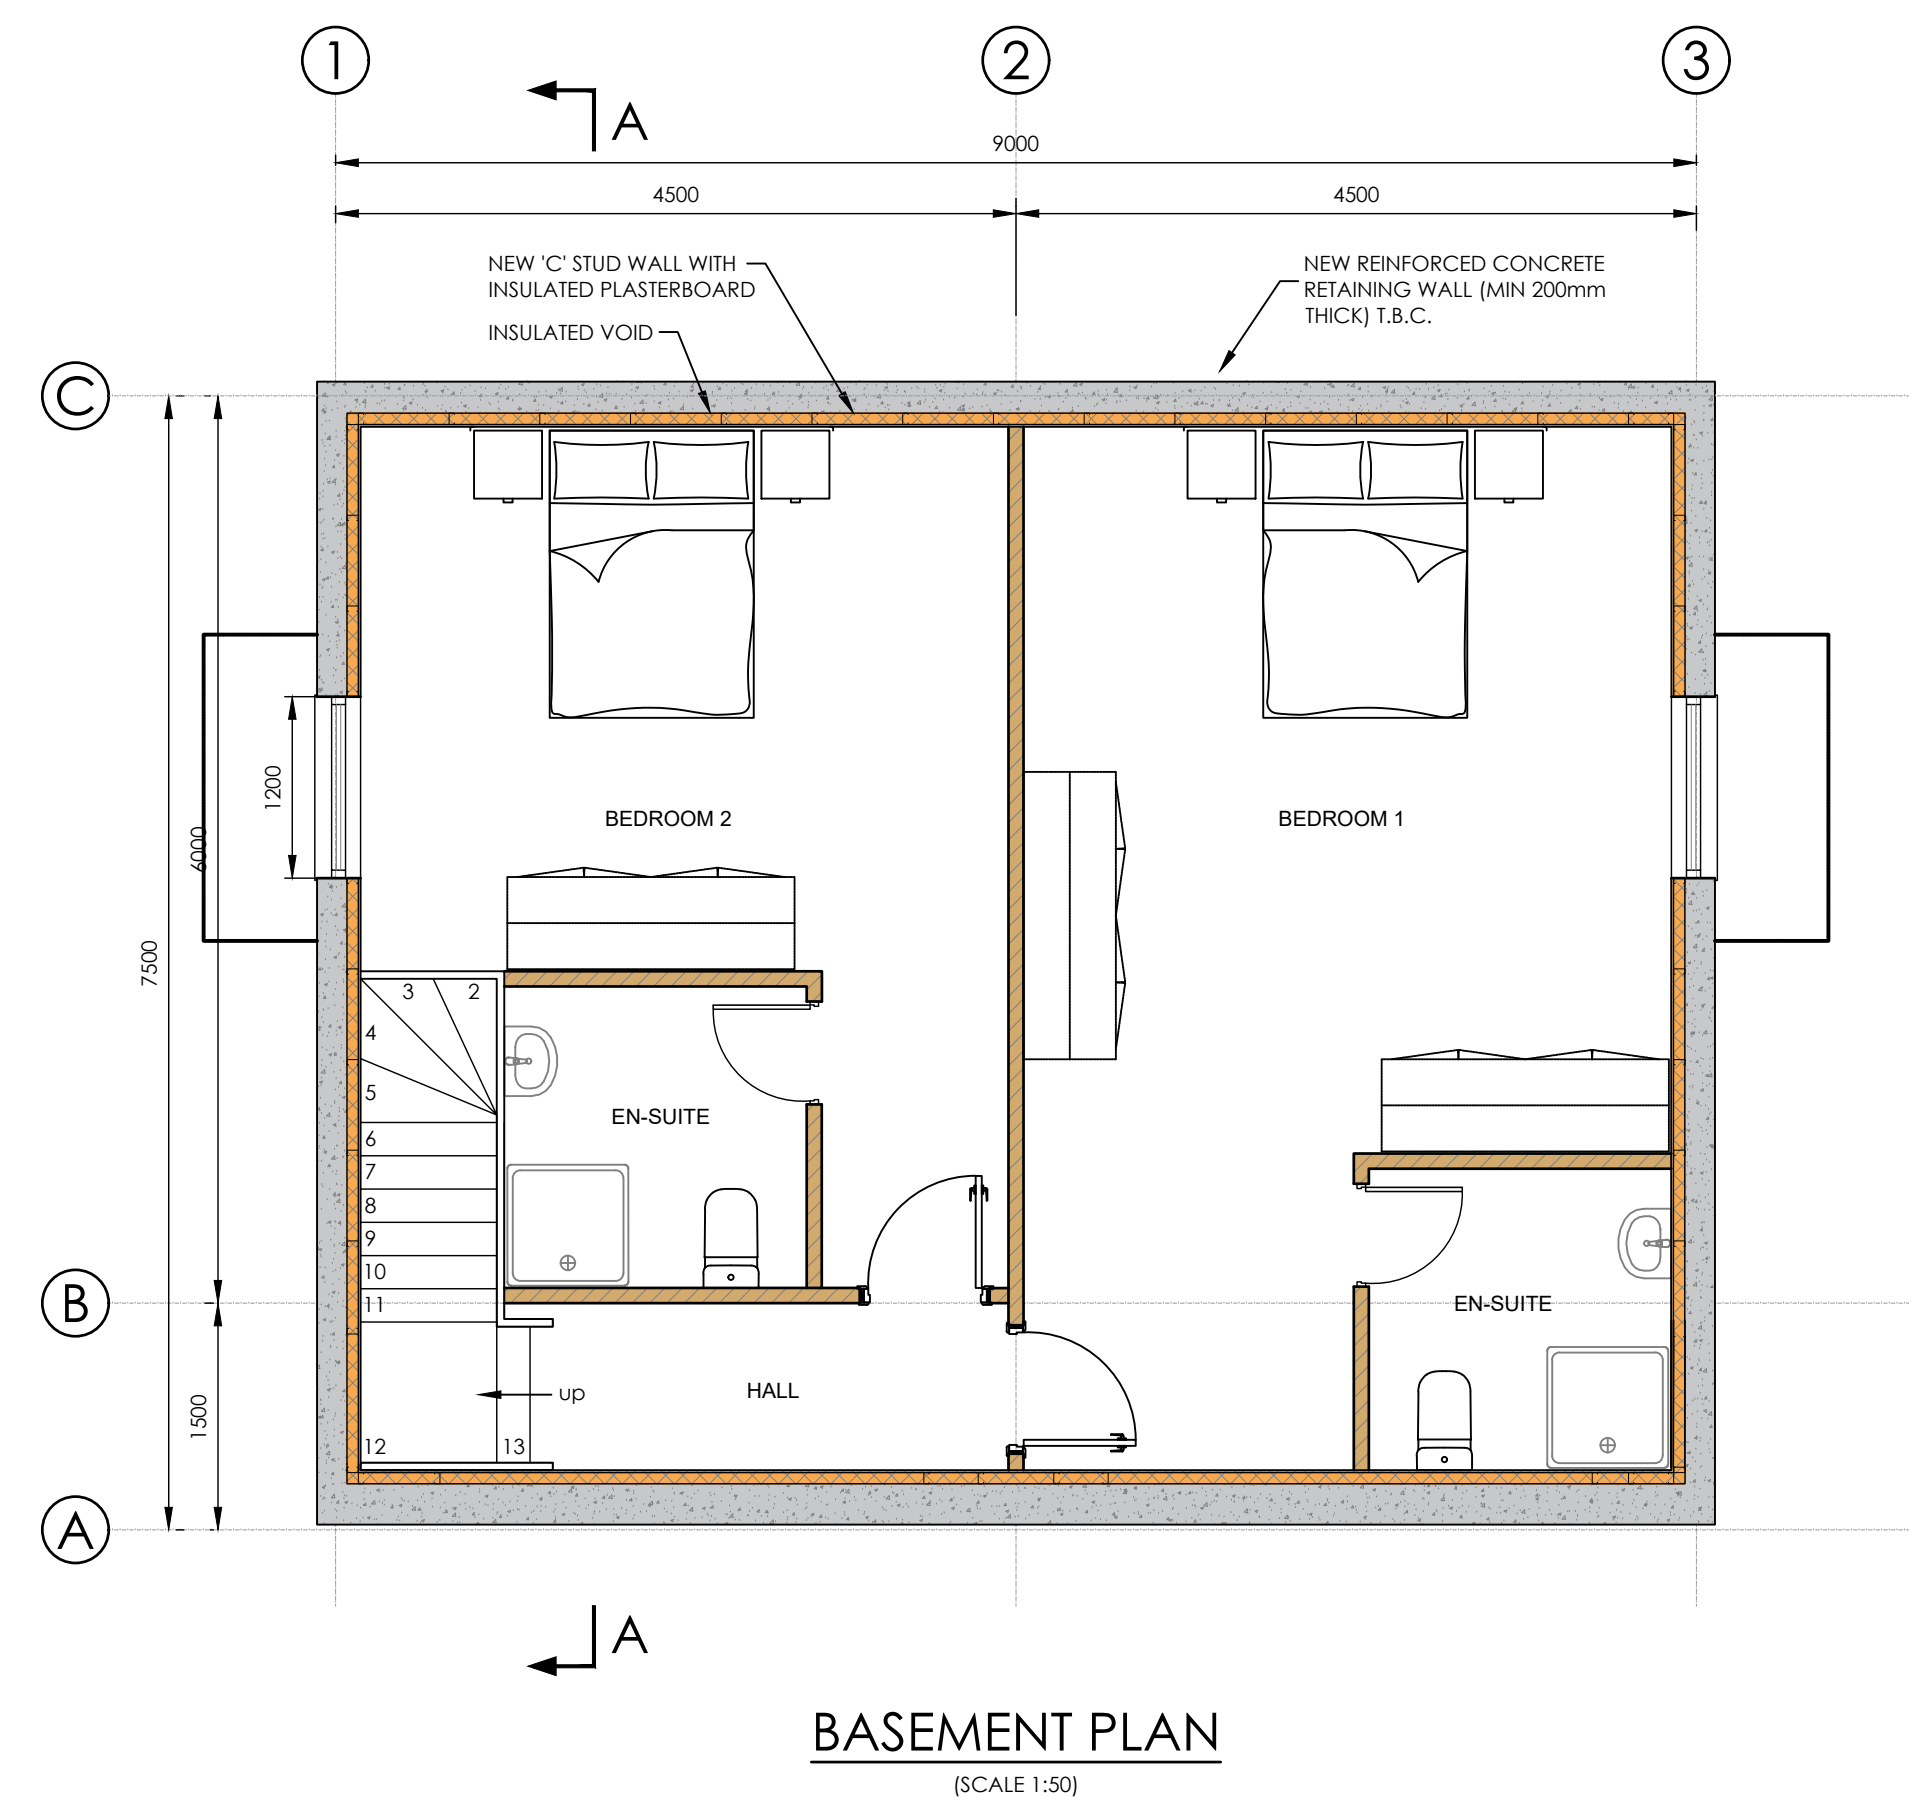


- NOTES:
1. ALL DIMENSIONS ARE IN MILLIMETRES UNLESS NOTED OTHERWISE, ALL LEVELS ARE IN METRES.
 2. THIS DRAWING TO BE READ IN CONJUNCTION WITH THE ARCHITECTS / ENGINEERS DRAWINGS.
 3. ALL WORKMANSHIP & MATERIALS ARE TO COMPLY WITH THE SPECIFICATION, BUILDING REGULATIONS, RELEVANT BRITISH STANDARDS AND MANUFACTURERS RECOMMENDATIONS.
 4. ALL DIMENSIONS AND SETTING OUT ARE TO BE CHECKED ON SITE AND ANY DISCREPANCIES ARE TO BE REPORTED TO THE CONTRACT ADMINISTRATOR IMMEDIATELY.

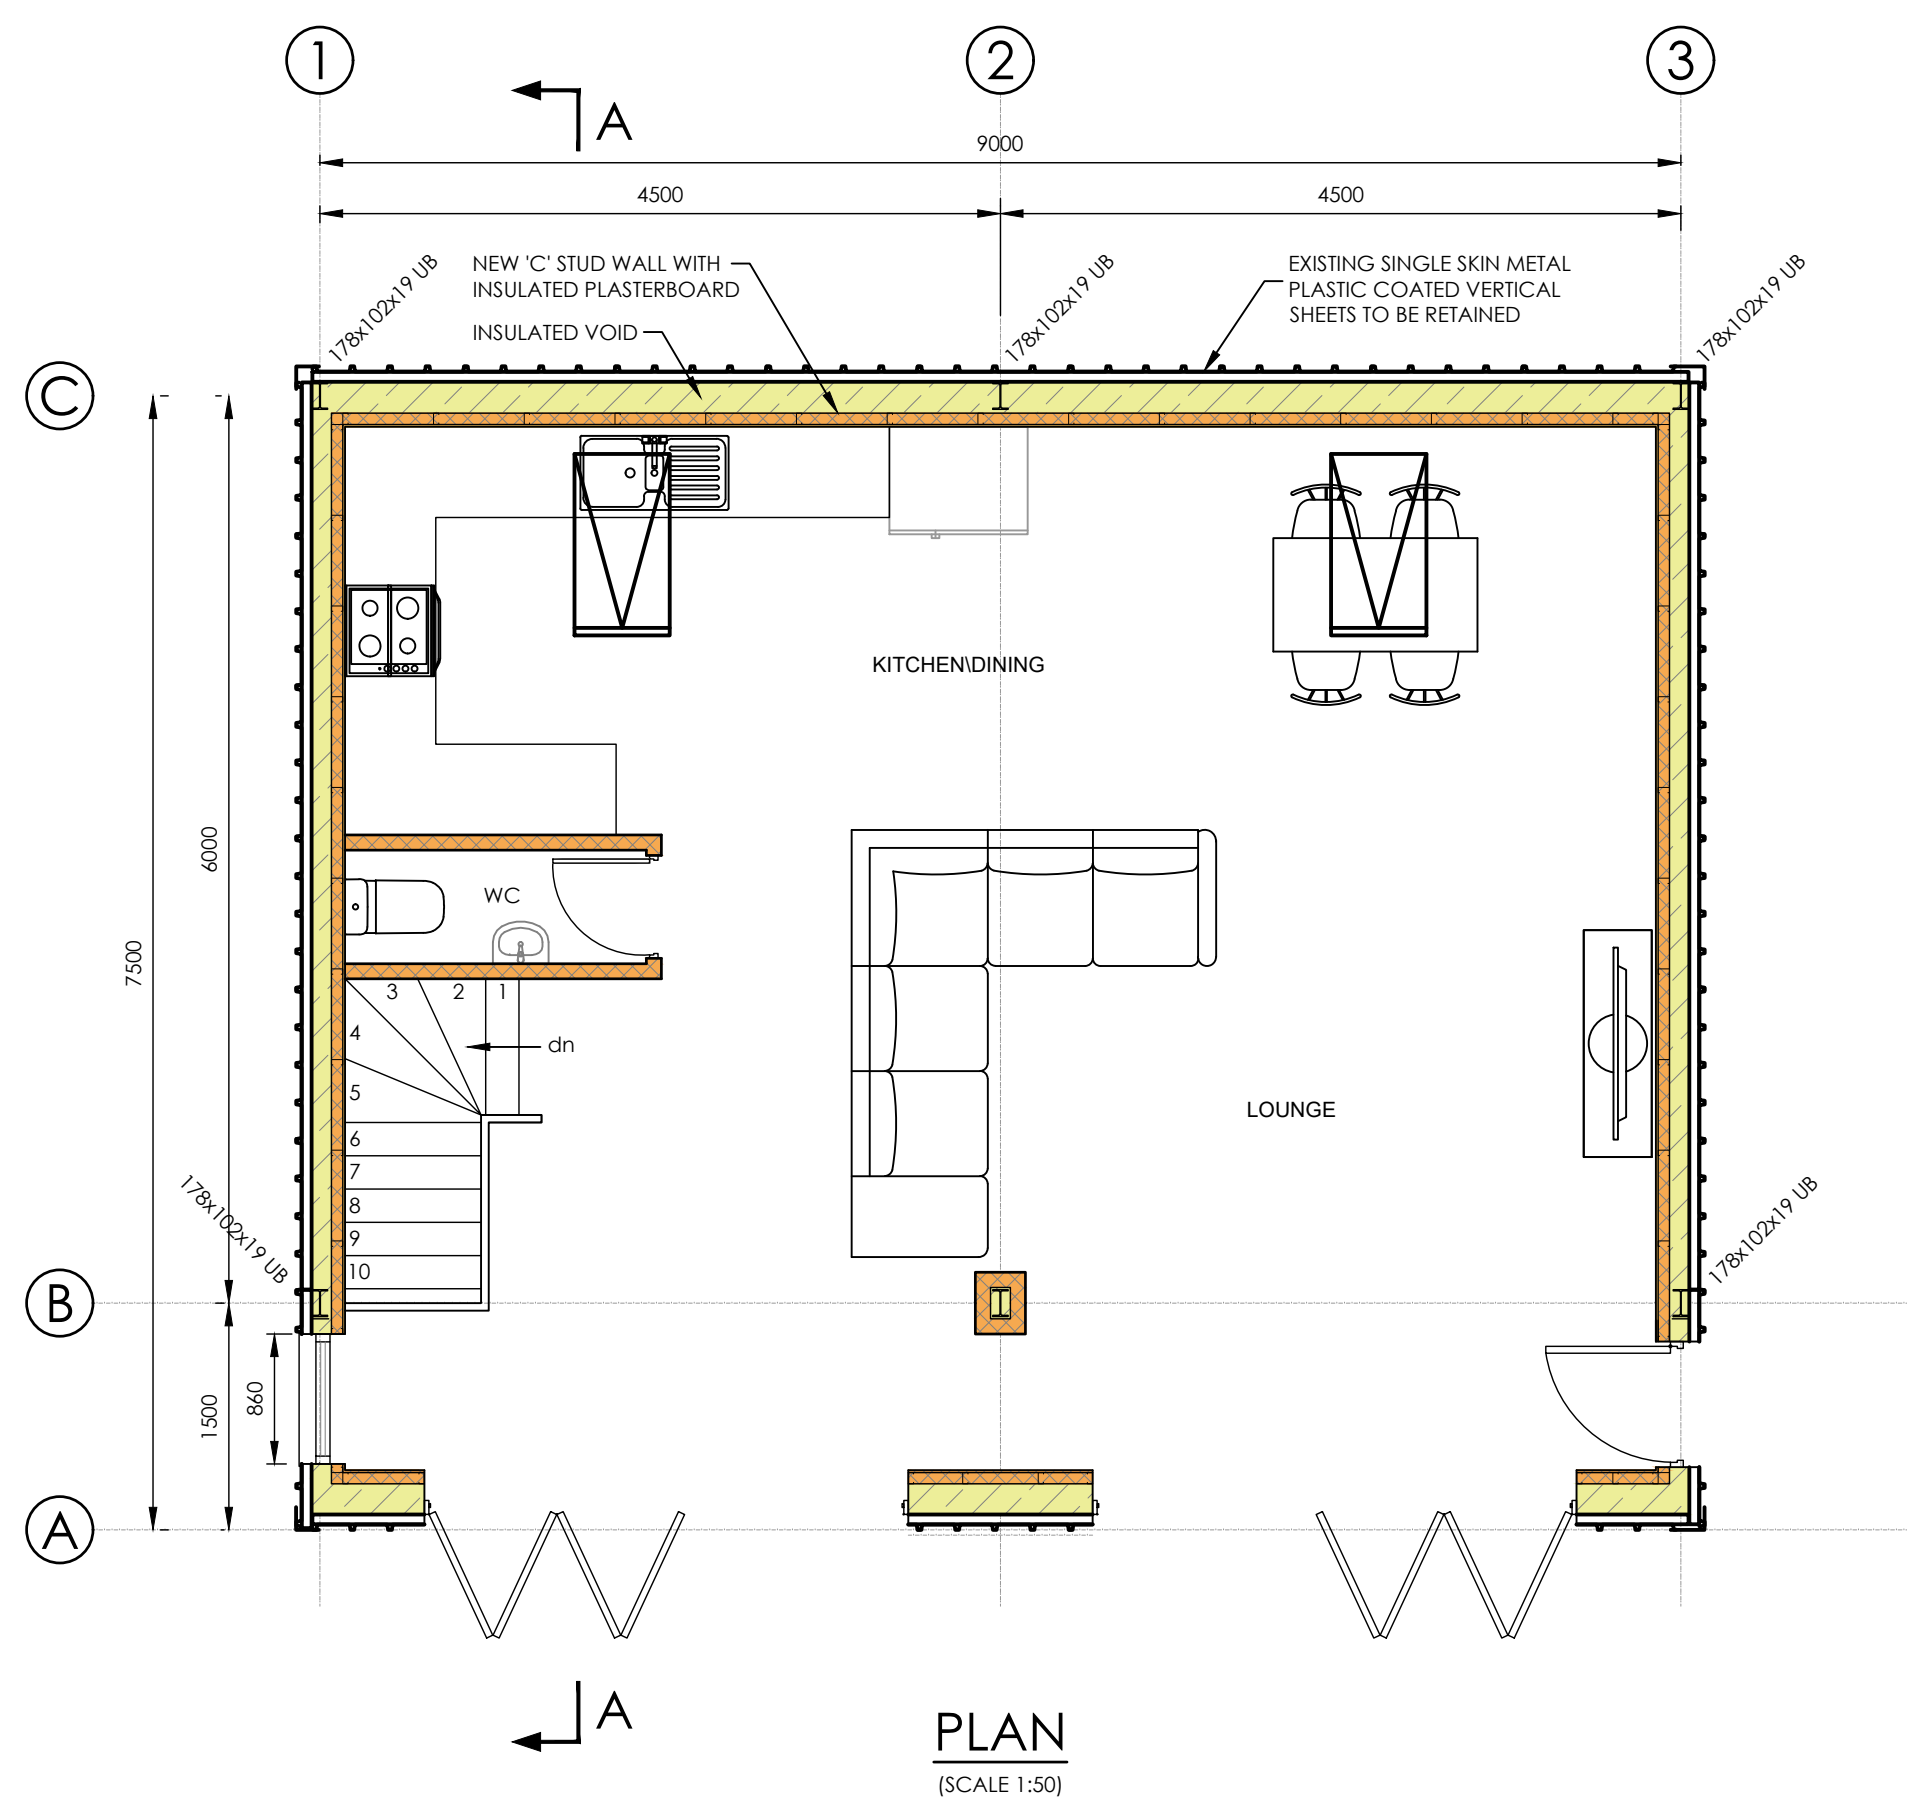

Rev.	Revision Description	Drm	Date	Client:	Suitability:	Drawing No:	Revision
A	BASEMENT ADDED	SPW	FEB 2024	JULIAN JEFFERY	PLANNING	HEATH-HOUSE-IDS-296-DR-A-00-10-006	A
				Drawing Type:	Index No.: IDS-2019-296		
				Title:			
				Heath House Lane - Barn Conversion			
				Proposed Barn Floor Plan and Sections			
				Scales:	Date:	Drawn by:	Checked by:
				1:50 @A1 & 1:100 @A3	FEB 2024	SPW	

Tel: 01889 568573
e-mail: enquiries@idsdesigns.co.uk

Drawing Design & Copyright of: Ideal Design Solutions.