
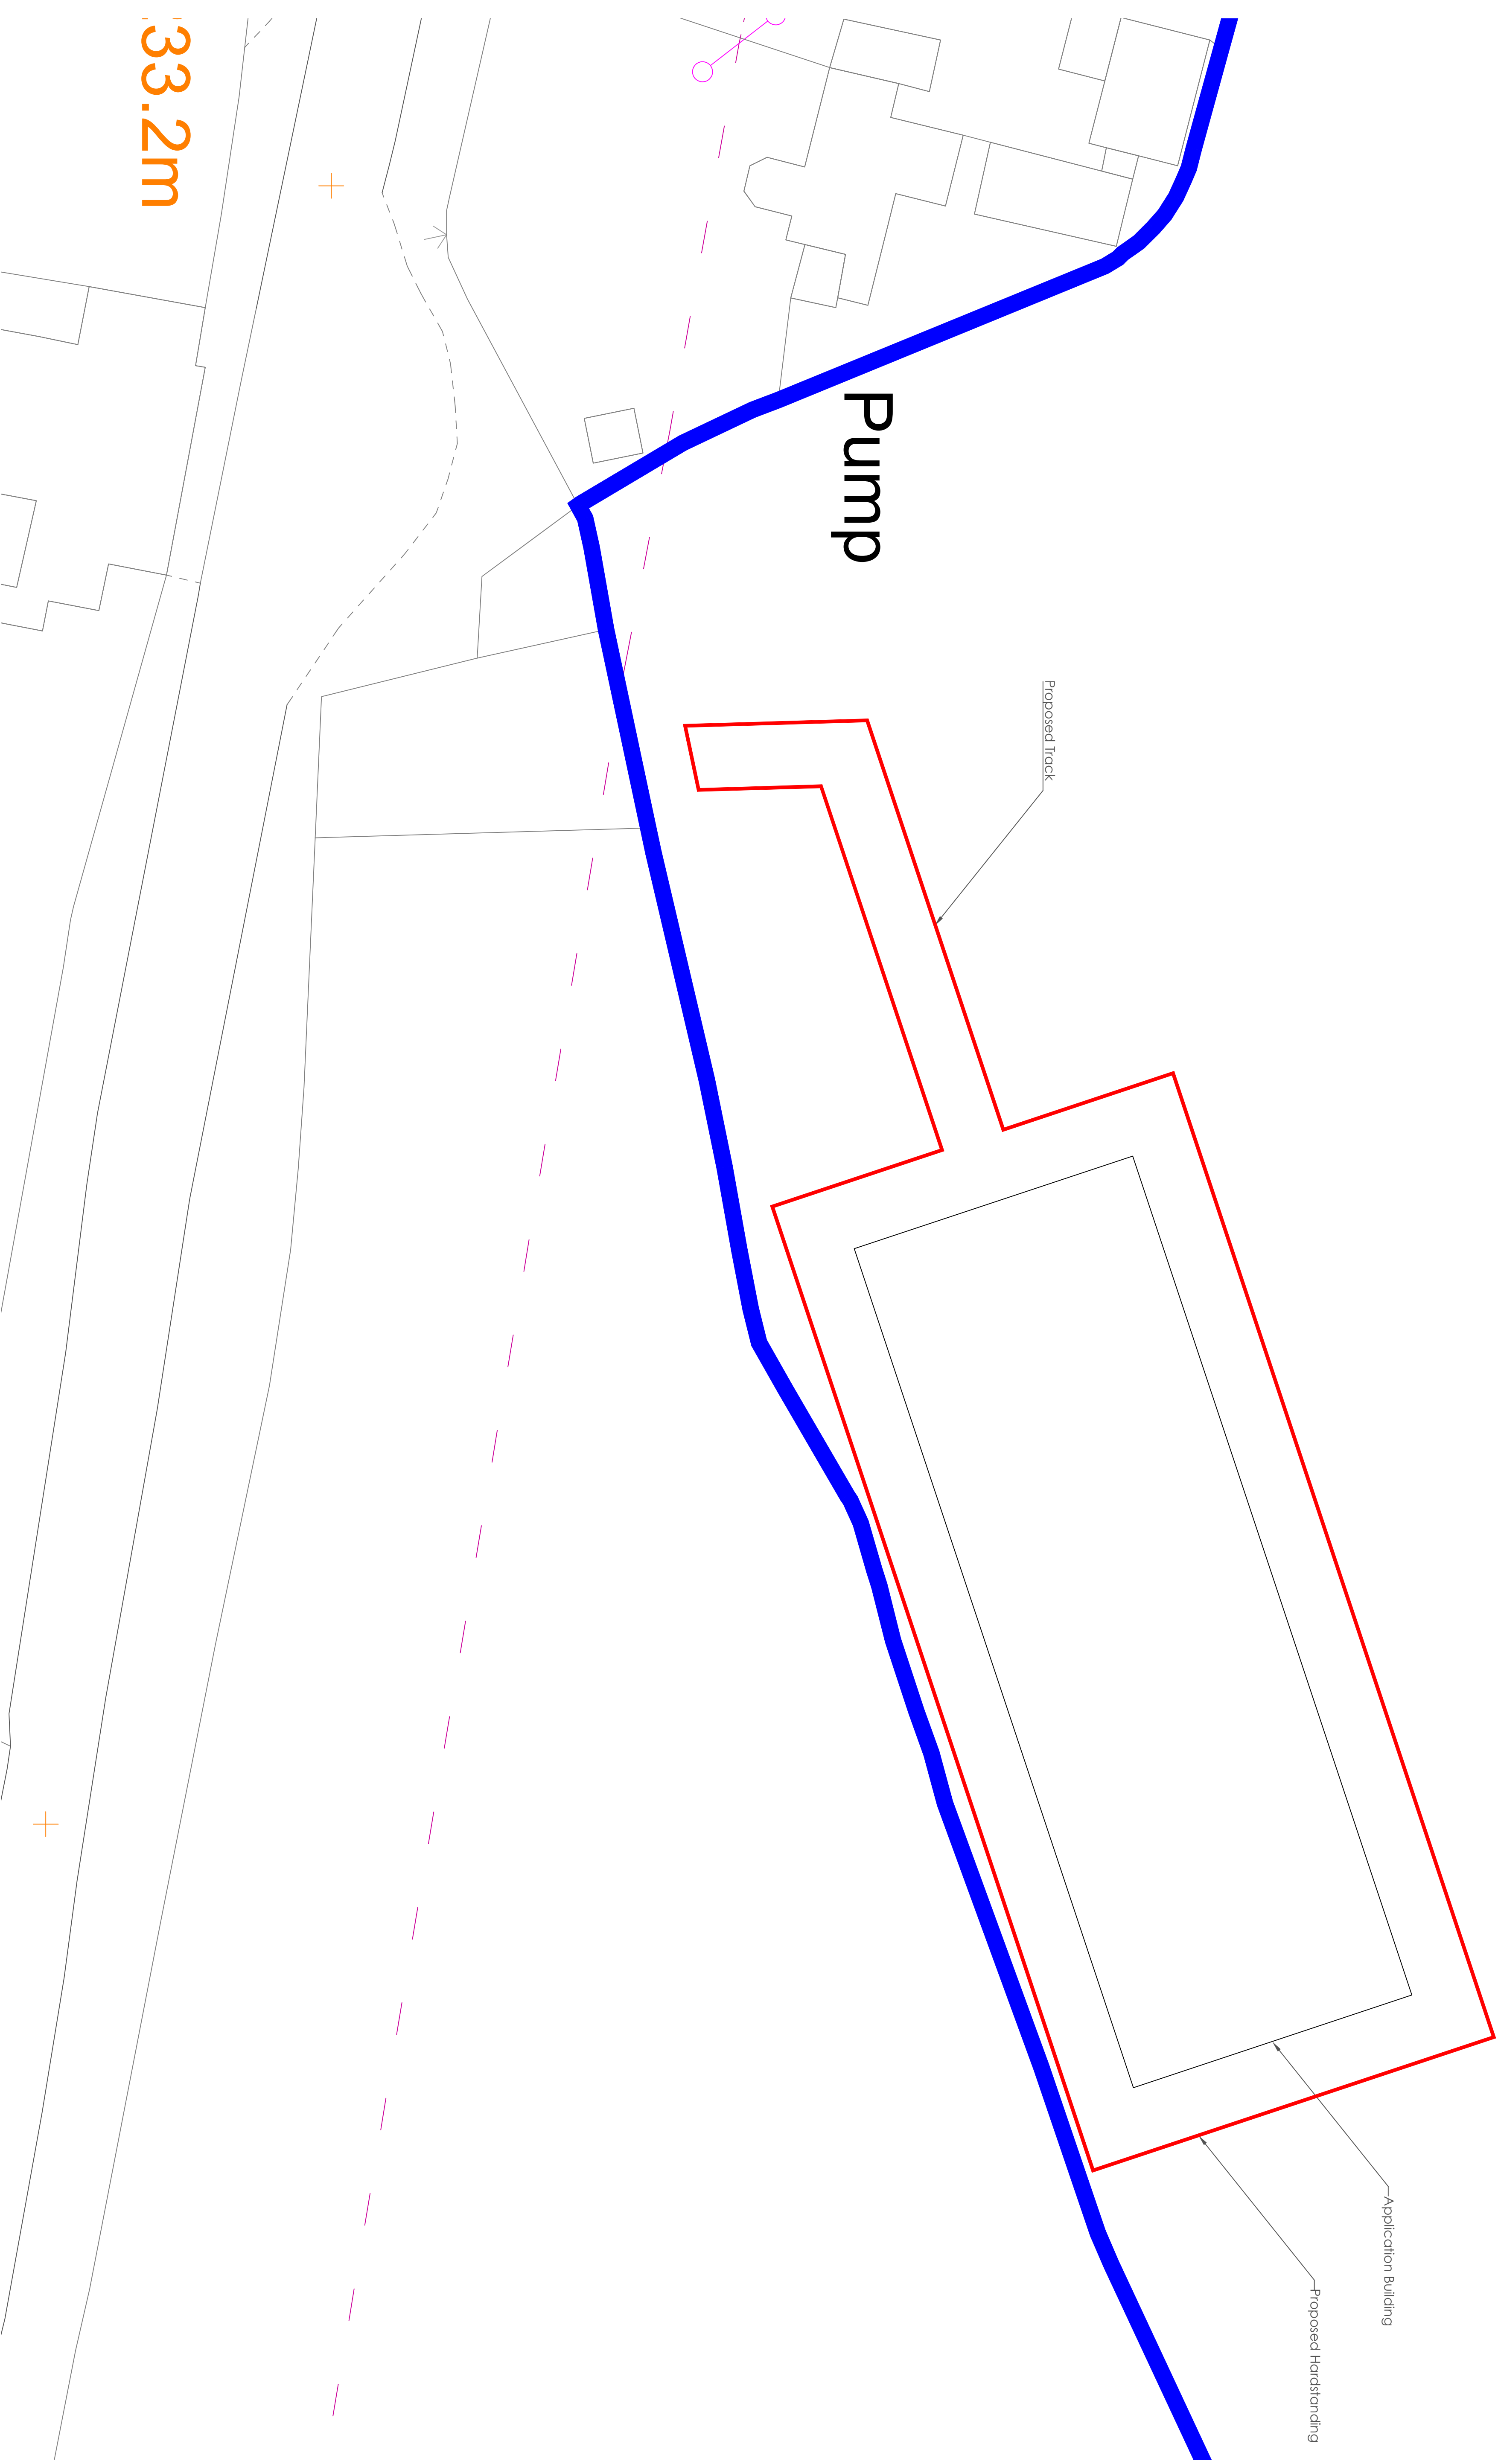


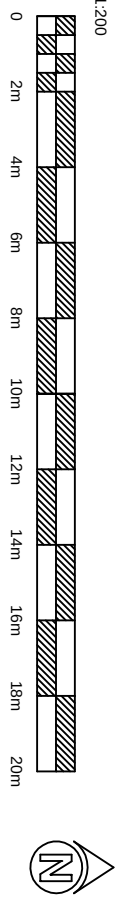

Client:
Brood Oak Properties

Application:
PNFB & Track off Leek Road

Drawing title:
Site Plan

Scale:
1:200 @ A1

Drawing number:
1536/1240068/002.1

Date:
8 May 2024

Drawn by:
SK



WHARFE
RURAL PLANNING
Sedling House Farm, Ilford Hall Lane, Lower
Peover, Knitfold, Cheshire WA16 9PJ
T: 01545 744910
E: info@wharferuralplanning.co.uk
W: www.wharferuralplanning.co.uk