




Front Elevation

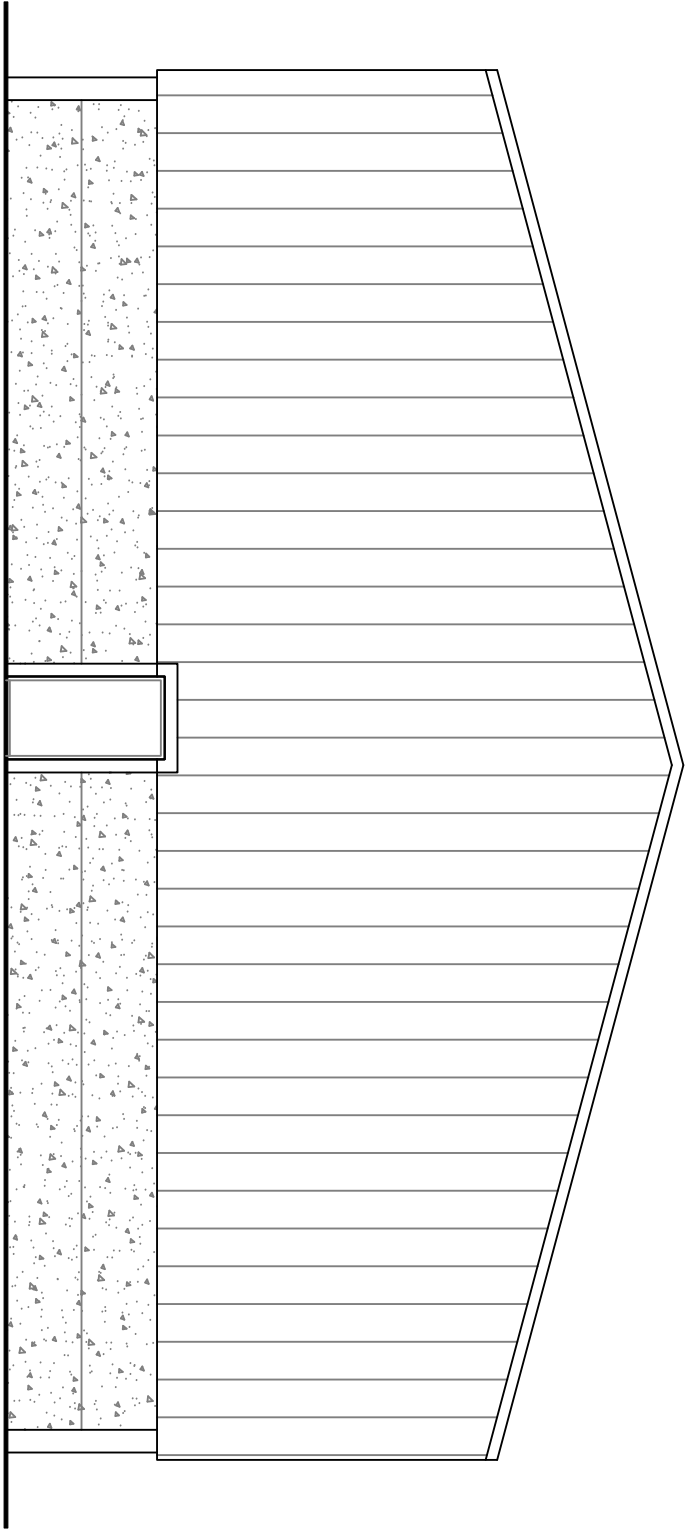


Side Elevation

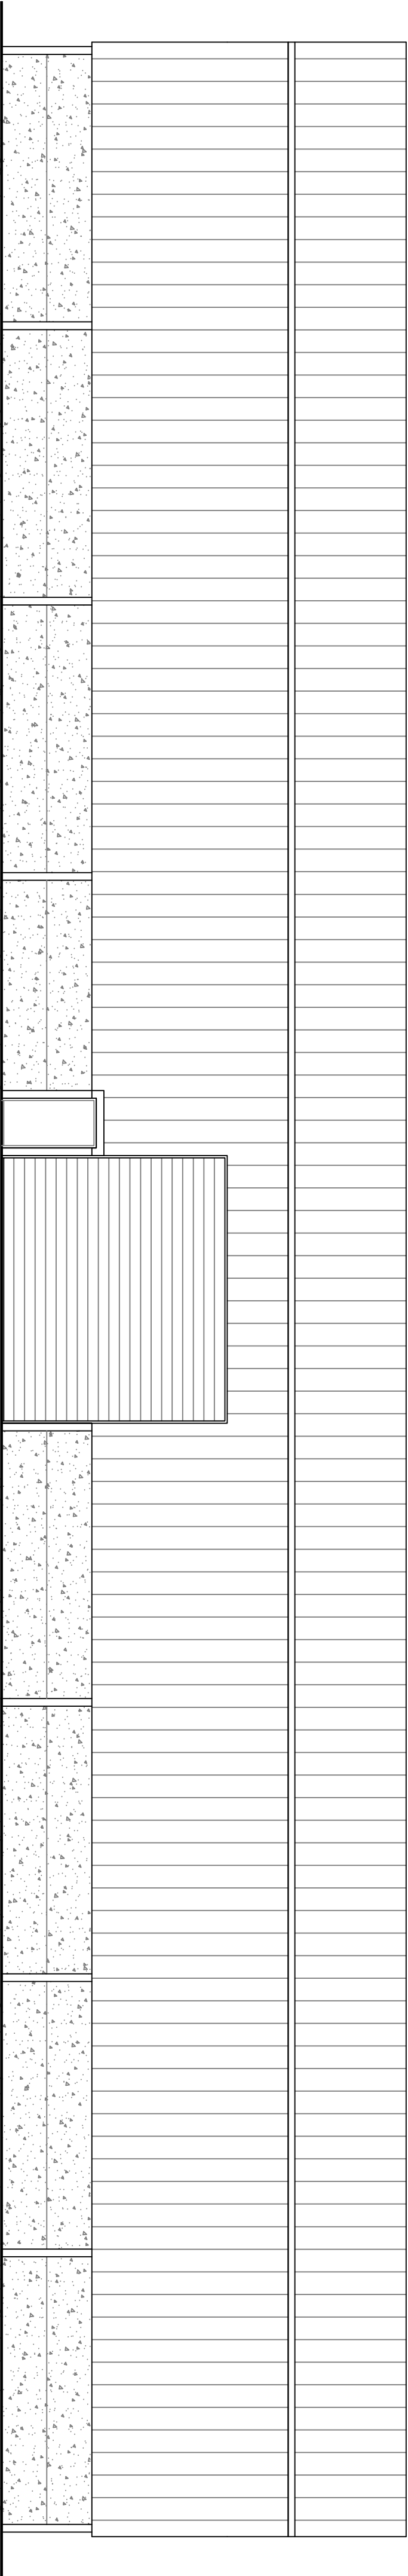

Rear Elevation

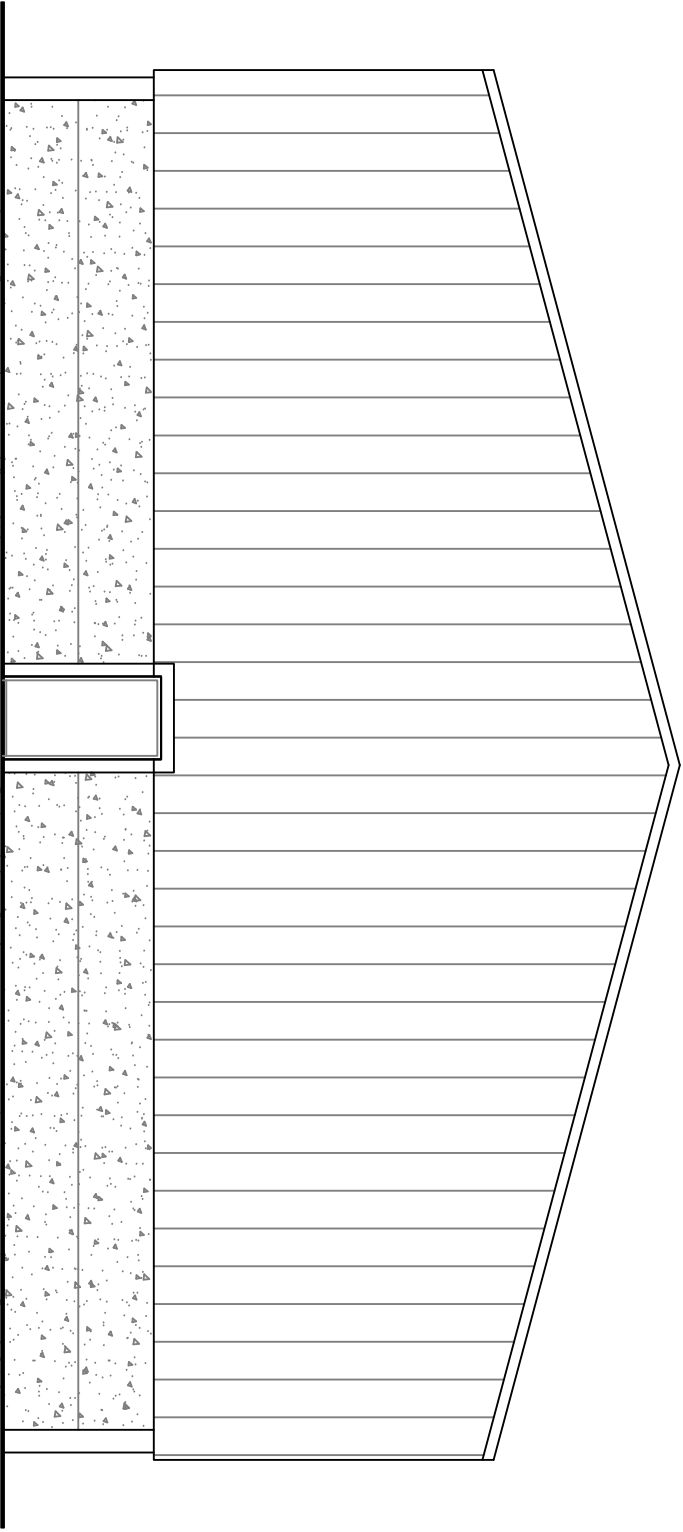

Side Elevation

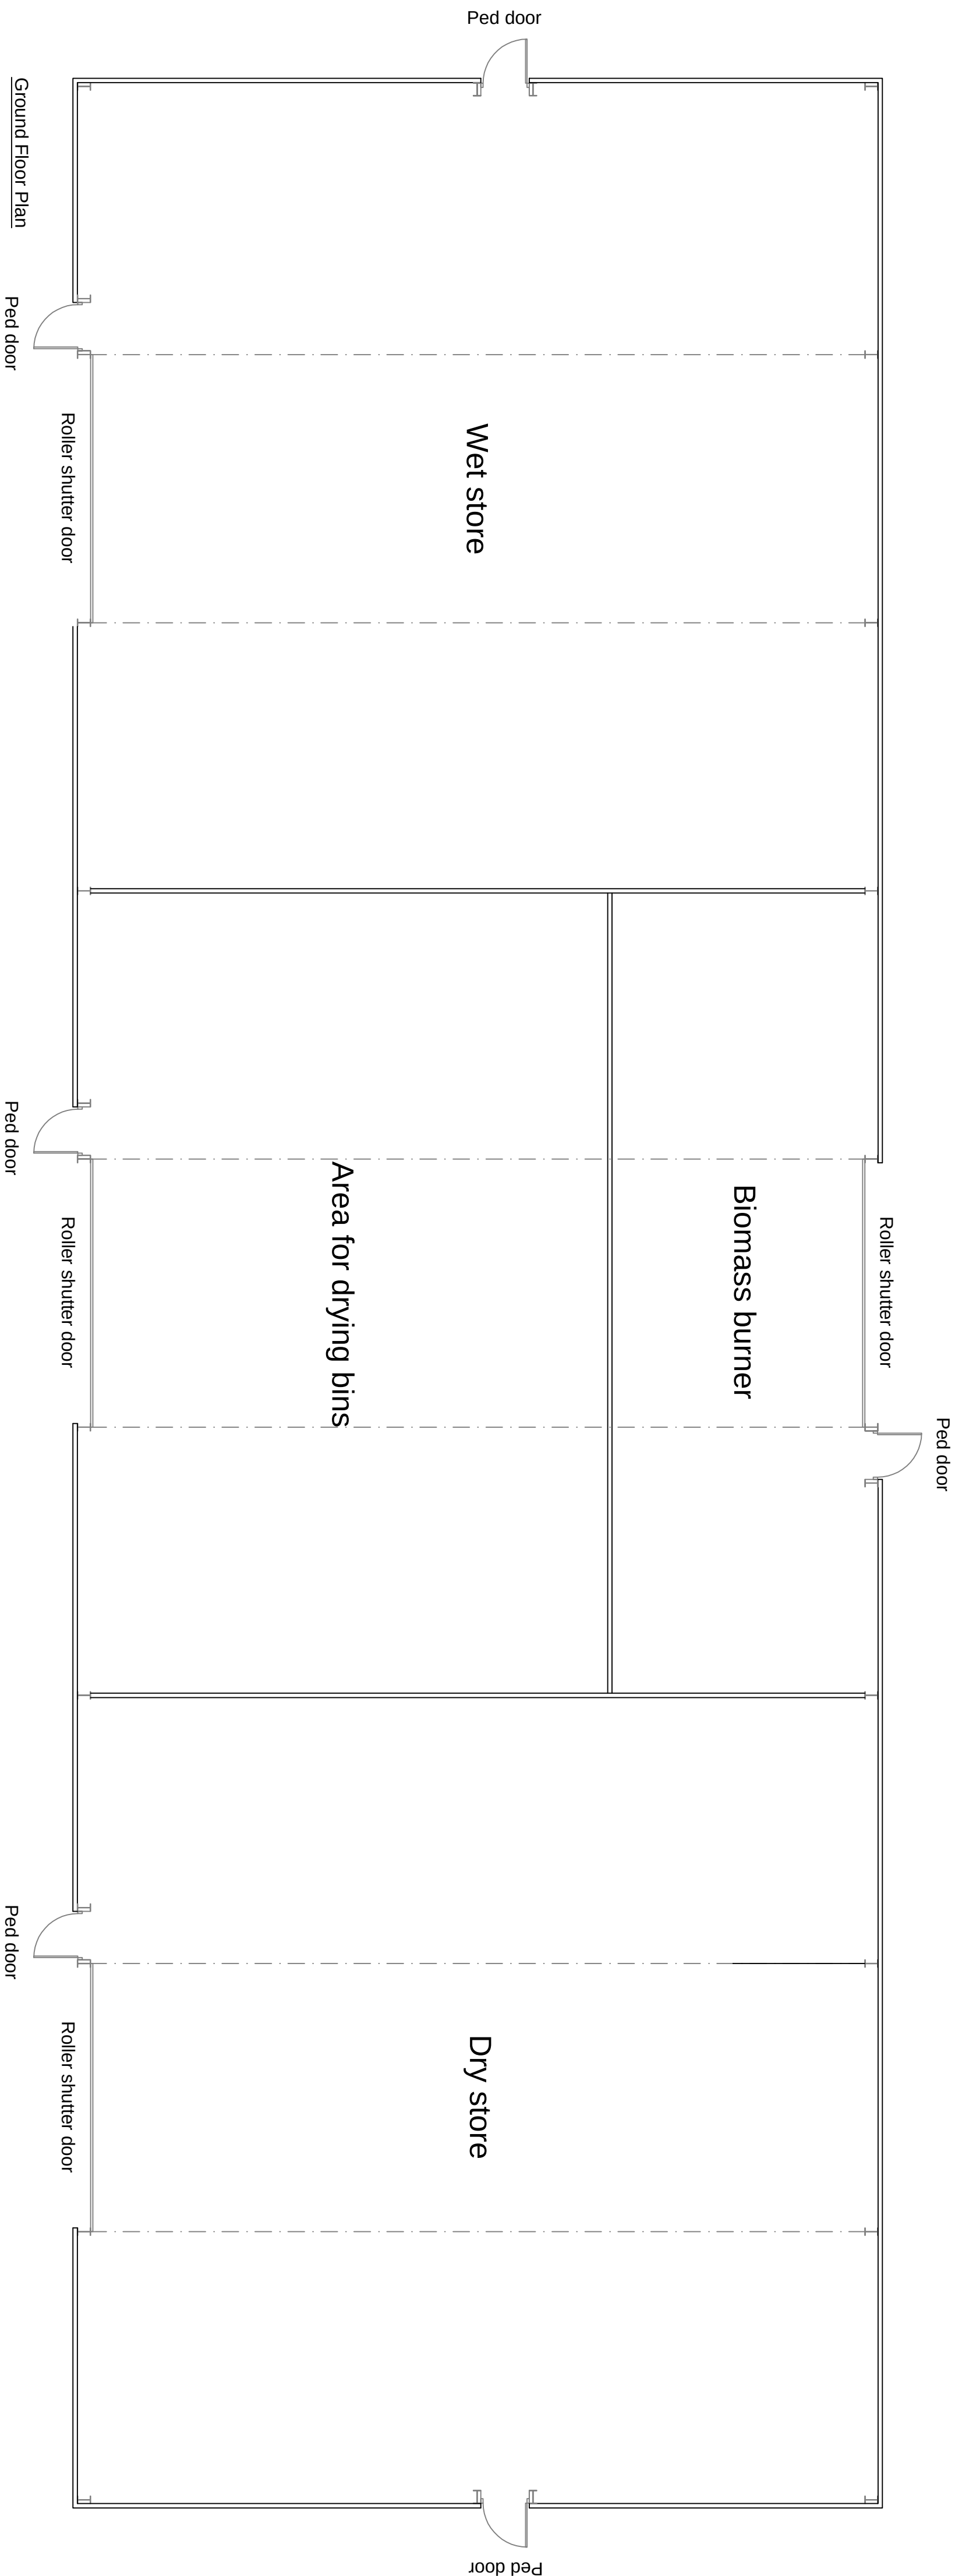

Client:
Brood Oak Properties

Application:
PNFB & track off Leek Road

Drawing title:
Proposed Plan

Scale:
1:100 @ A1

Drawing number:
1536/J240068/003.3

Date:
21 May 2024

Drawn by:
SK