

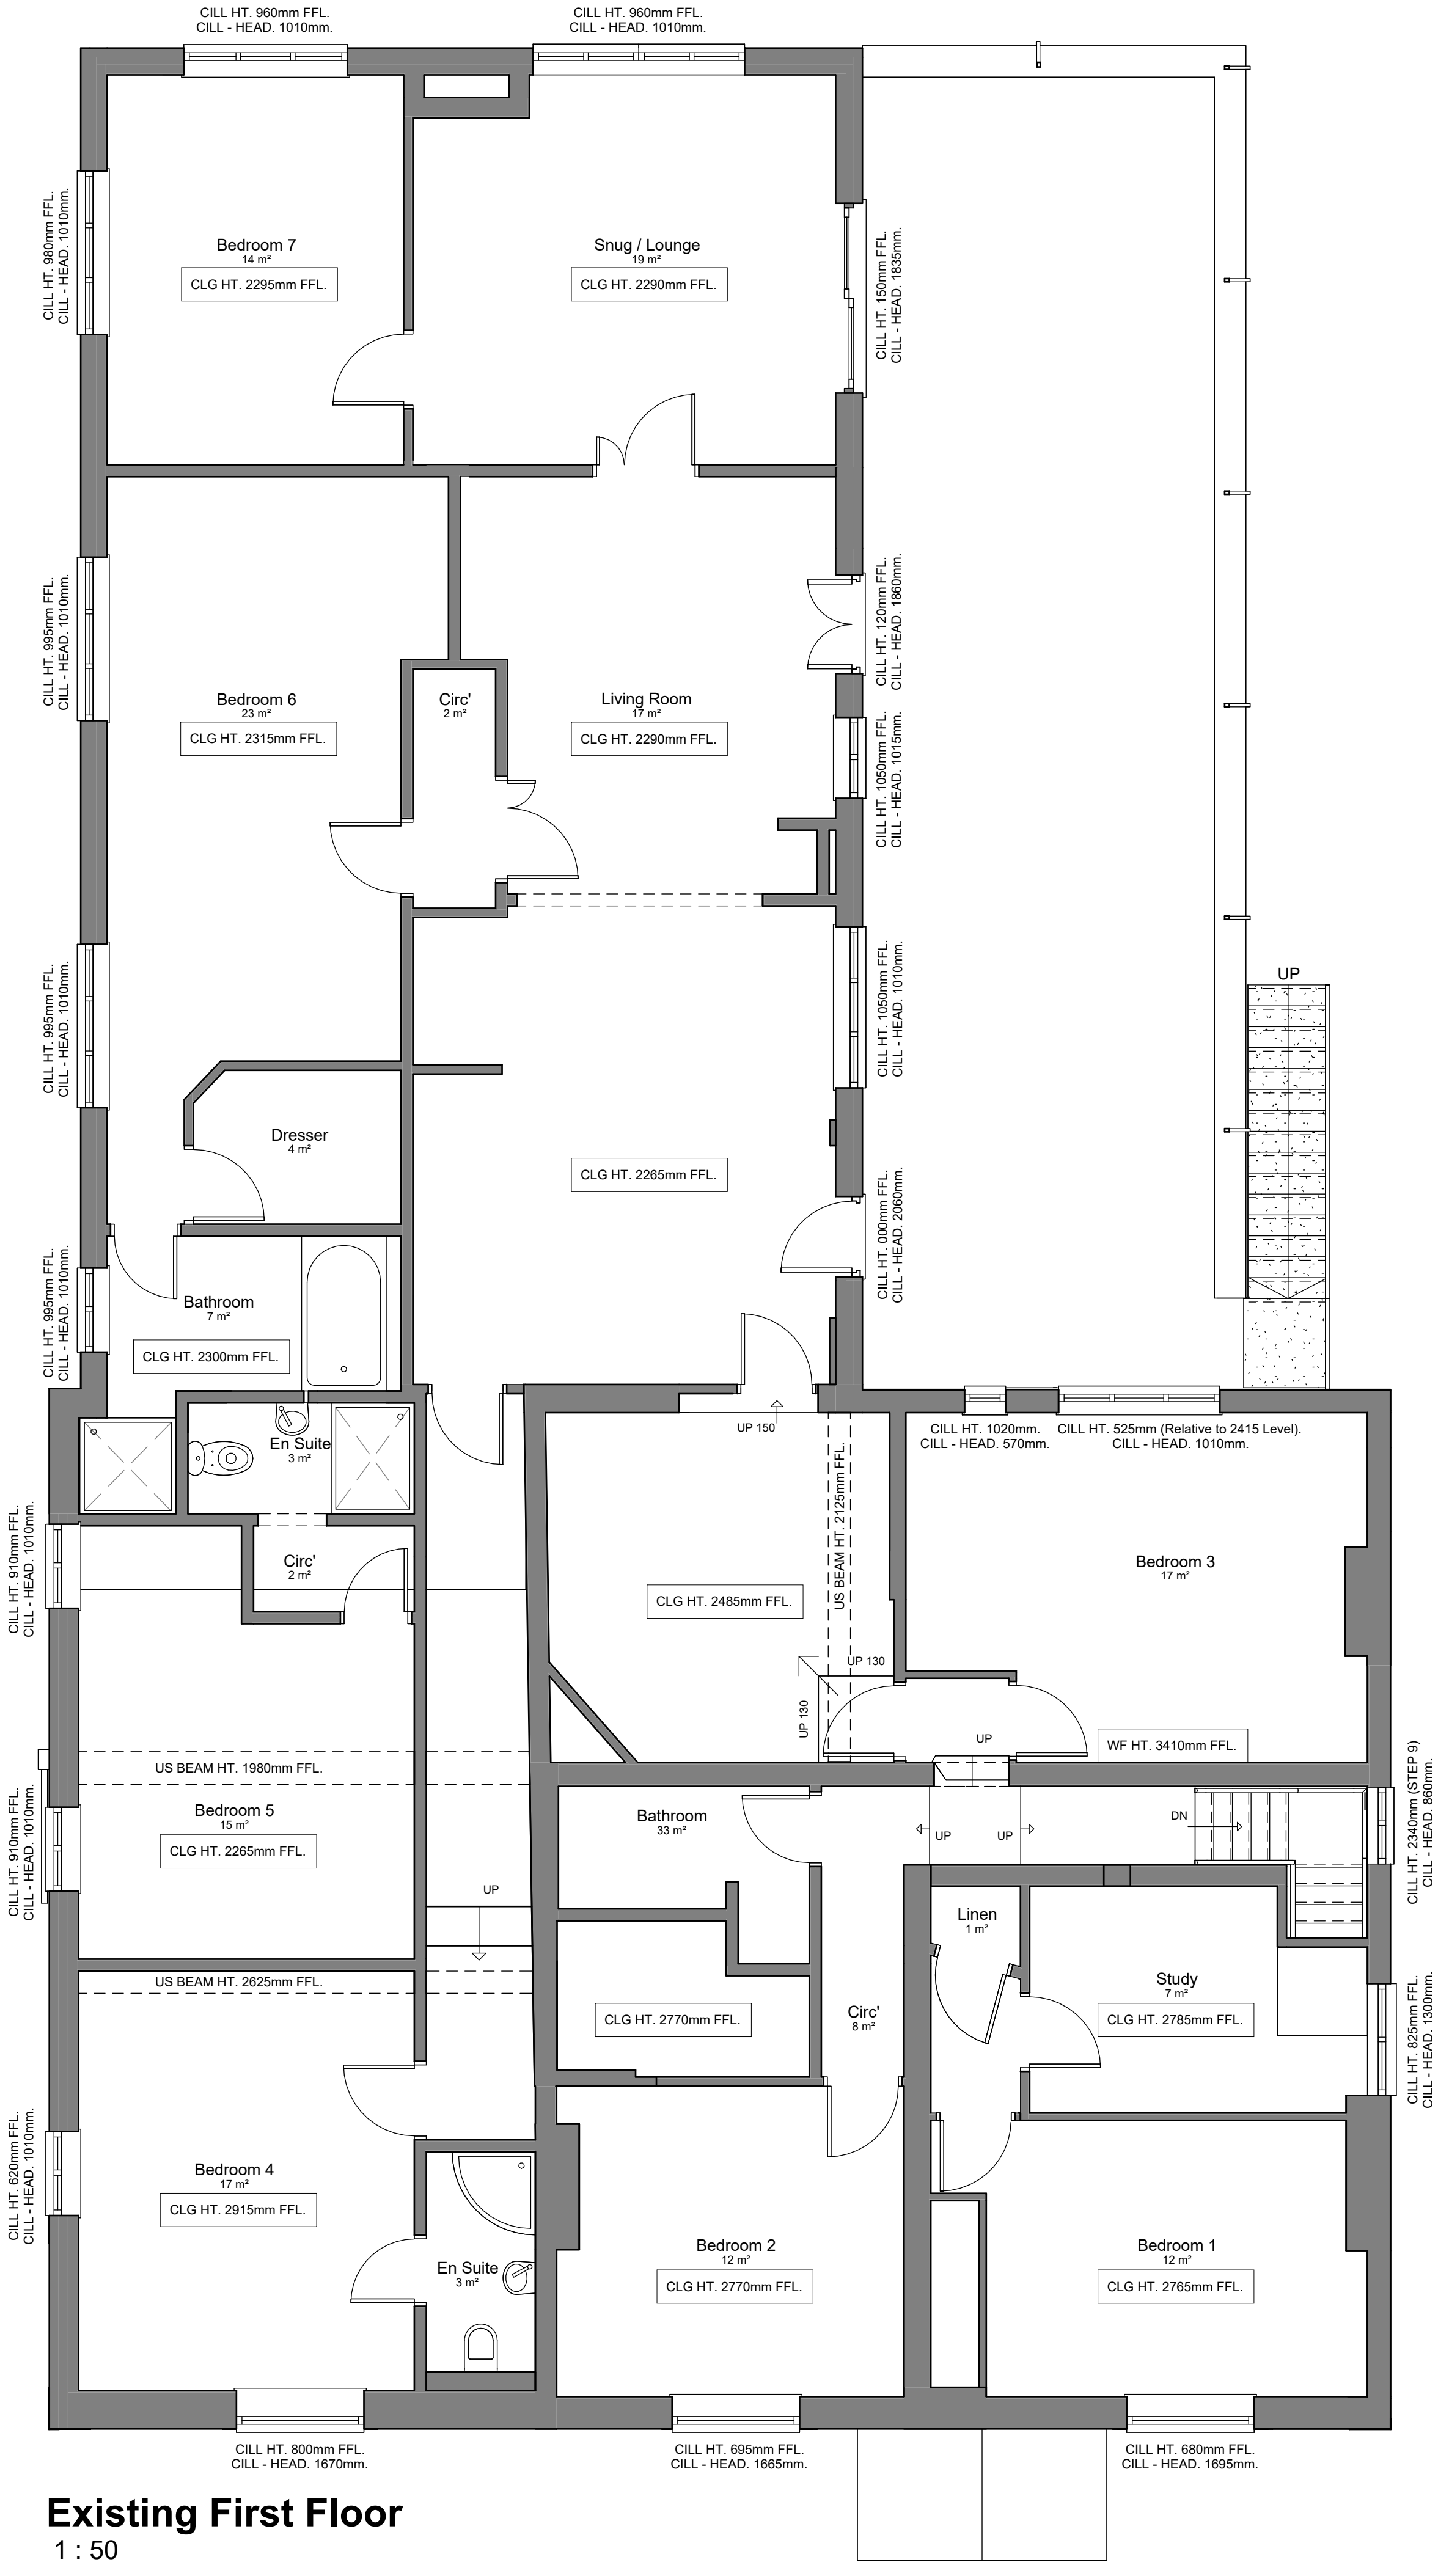


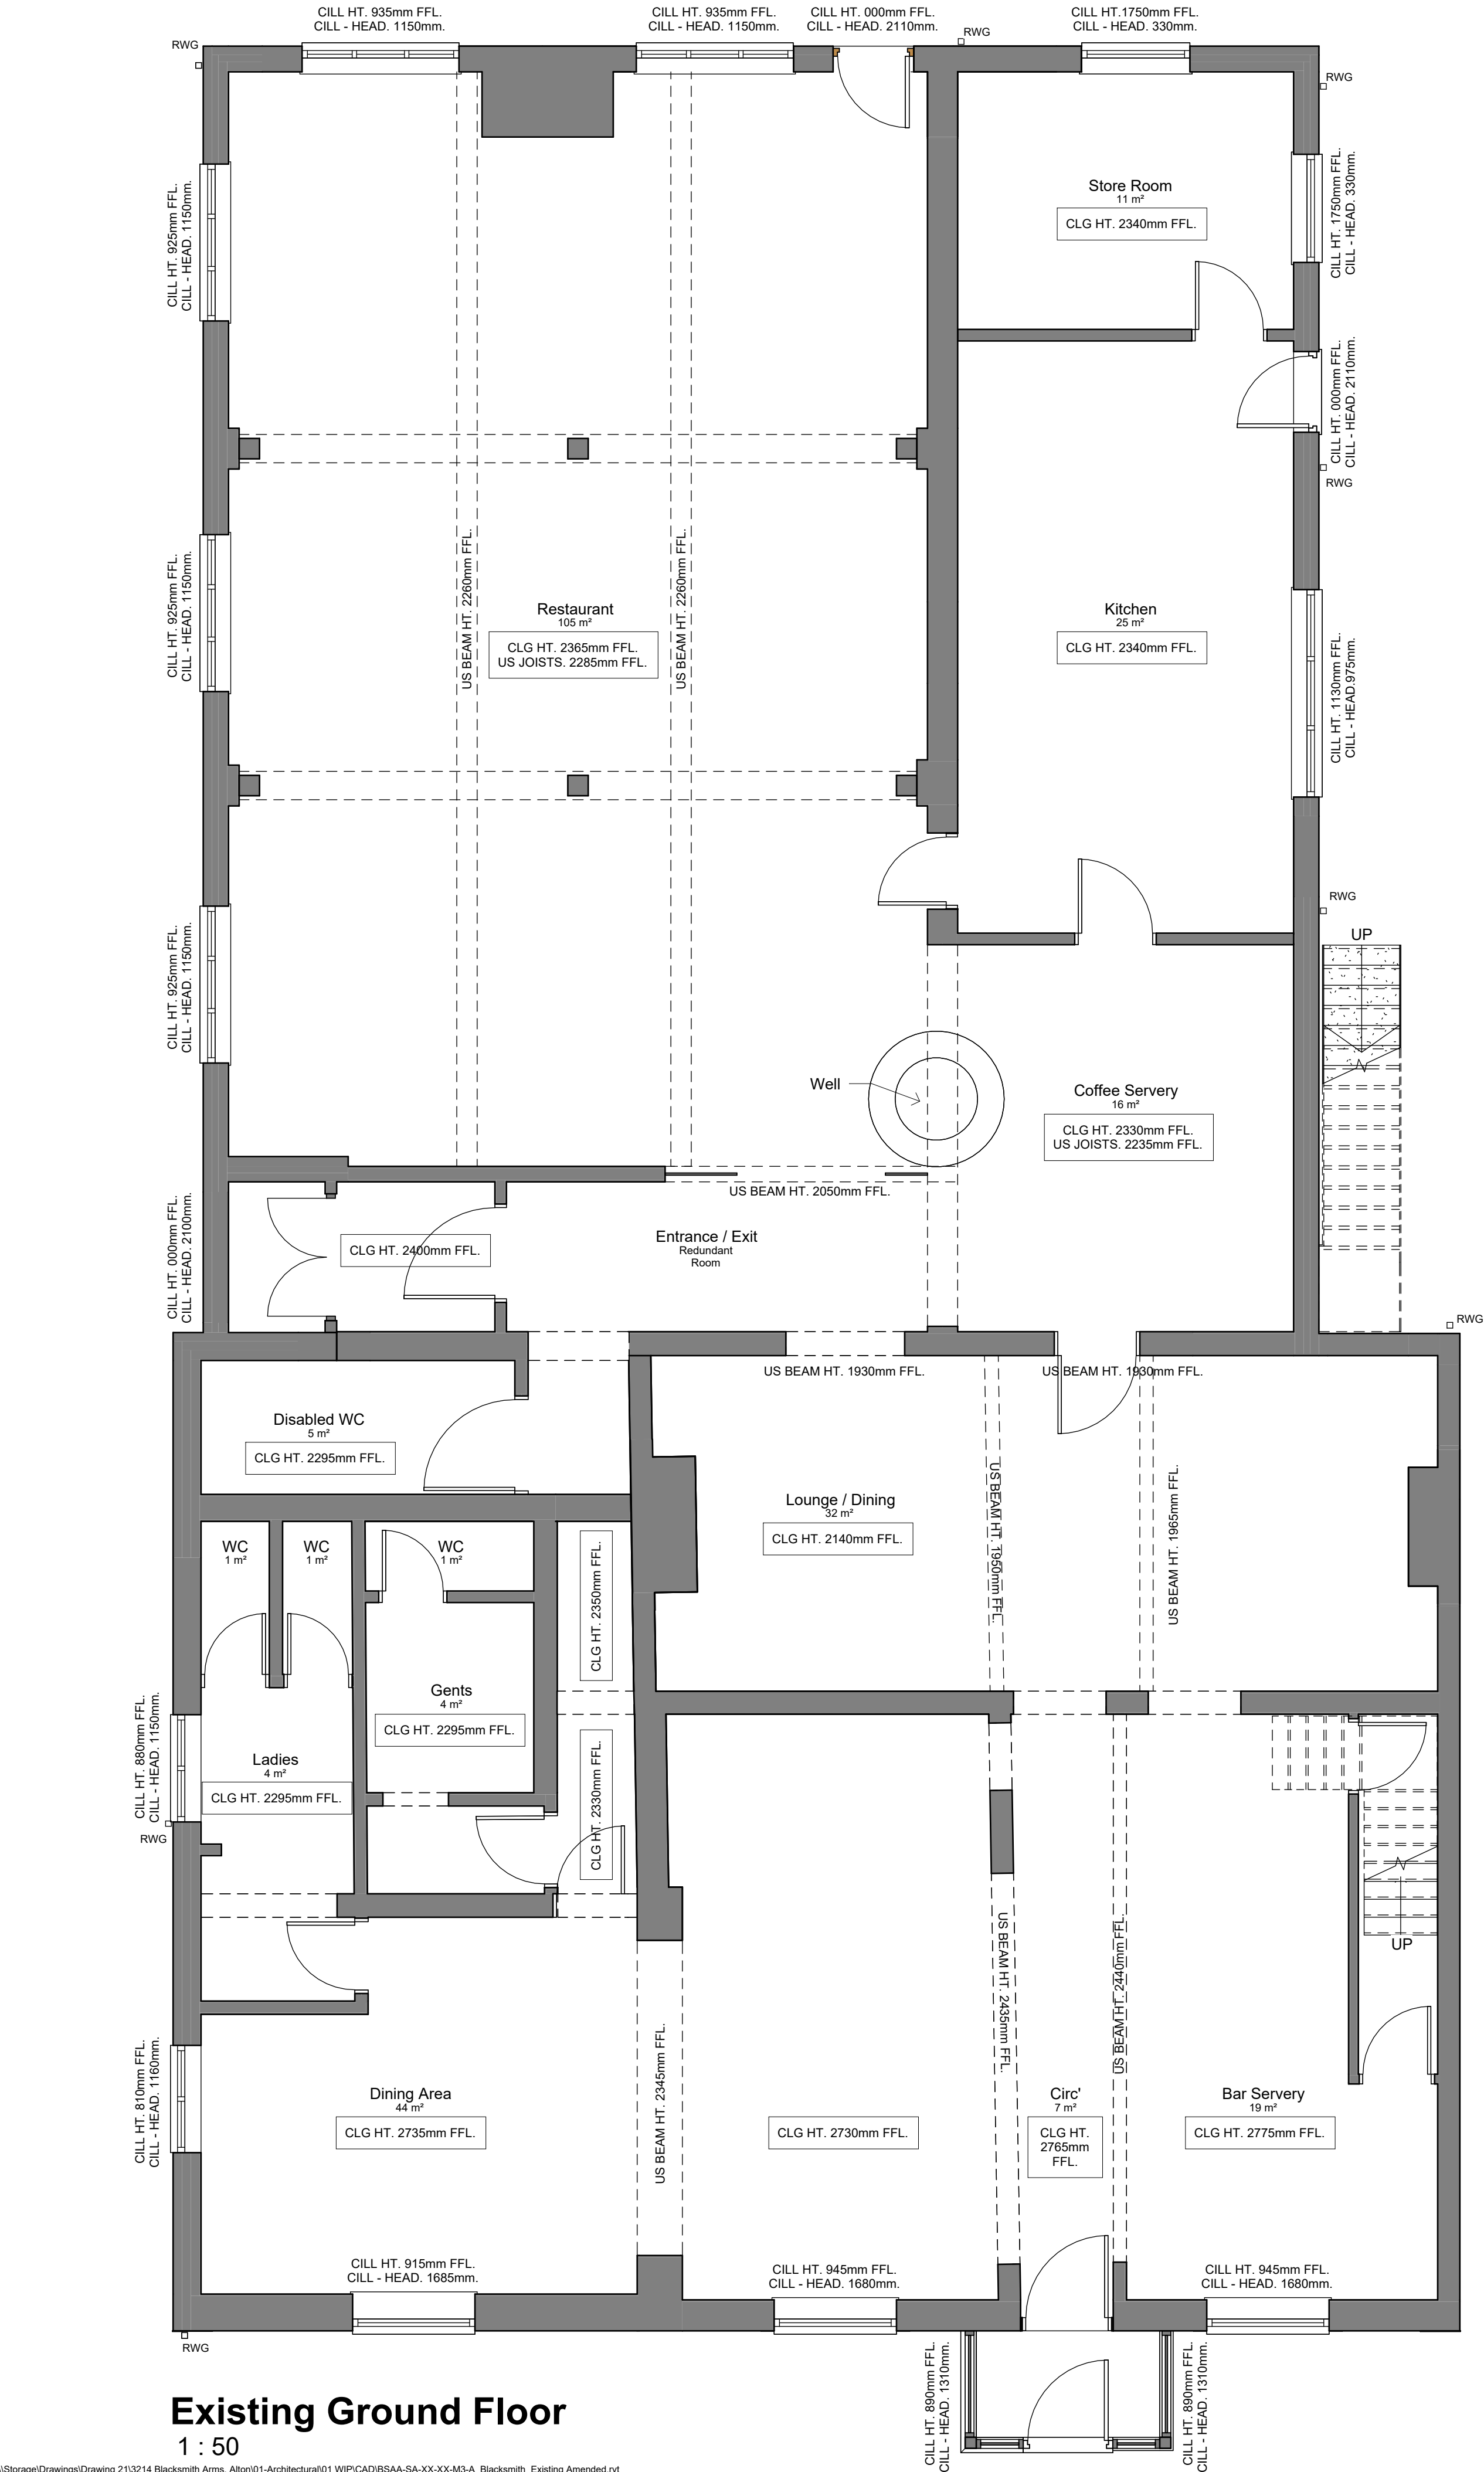

All heights, sizes and dimensions should be checked on site by the contractor before any work is put in hand.

Figured dimensions should be taken in preference to scaling and any errors or omissions reported to the architect at once.

This drawing has been prepared in accordance with the CDM (Construction Design and Management) and all foreseeable design risks to those involved or affected by construction have been avoided wherever possible.

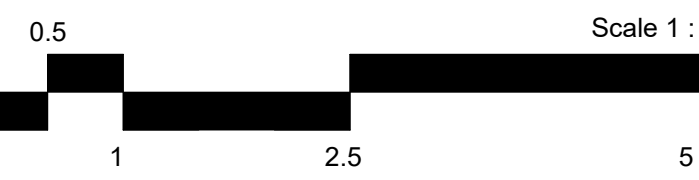

P0.1 09-01-24 RM Generally Updated

| Rev | Date | By | Detail |
|-----|------|----|--------|
|-----|------|----|--------|

Drawing status

S3 - Planning

Client

Mr & Mrs Power-Vaugh

Project/Location

Proposed change of use to C3 dwellings at Existing Public House:

Blacksmith Arms,  
Tythe Barn, Alton,  
Staffordshire,  
ST10 4AZ

Drawing title

Existing Floor Plans

| Date     | Drawn | Checked | Job No. |
|----------|-------|---------|---------|
| 21-10-21 | BJ    | TM      | 3214    |

Scale(s)

1 : 50 @A1

| Drawing number | Revision |
|----------------|----------|
|----------------|----------|

BSAA-SA-XX-ZZ-DR-A-0201 P0.1



12 High Street, Tean,  
Stoke-on-Trent  
ST10 4DZ  
T: +44 (0)1538 722097  
E: mail@smytheman.co.uk  
W: www.smytheman.co.uk

**CIAT**  
CHARTERED PRACTICE