

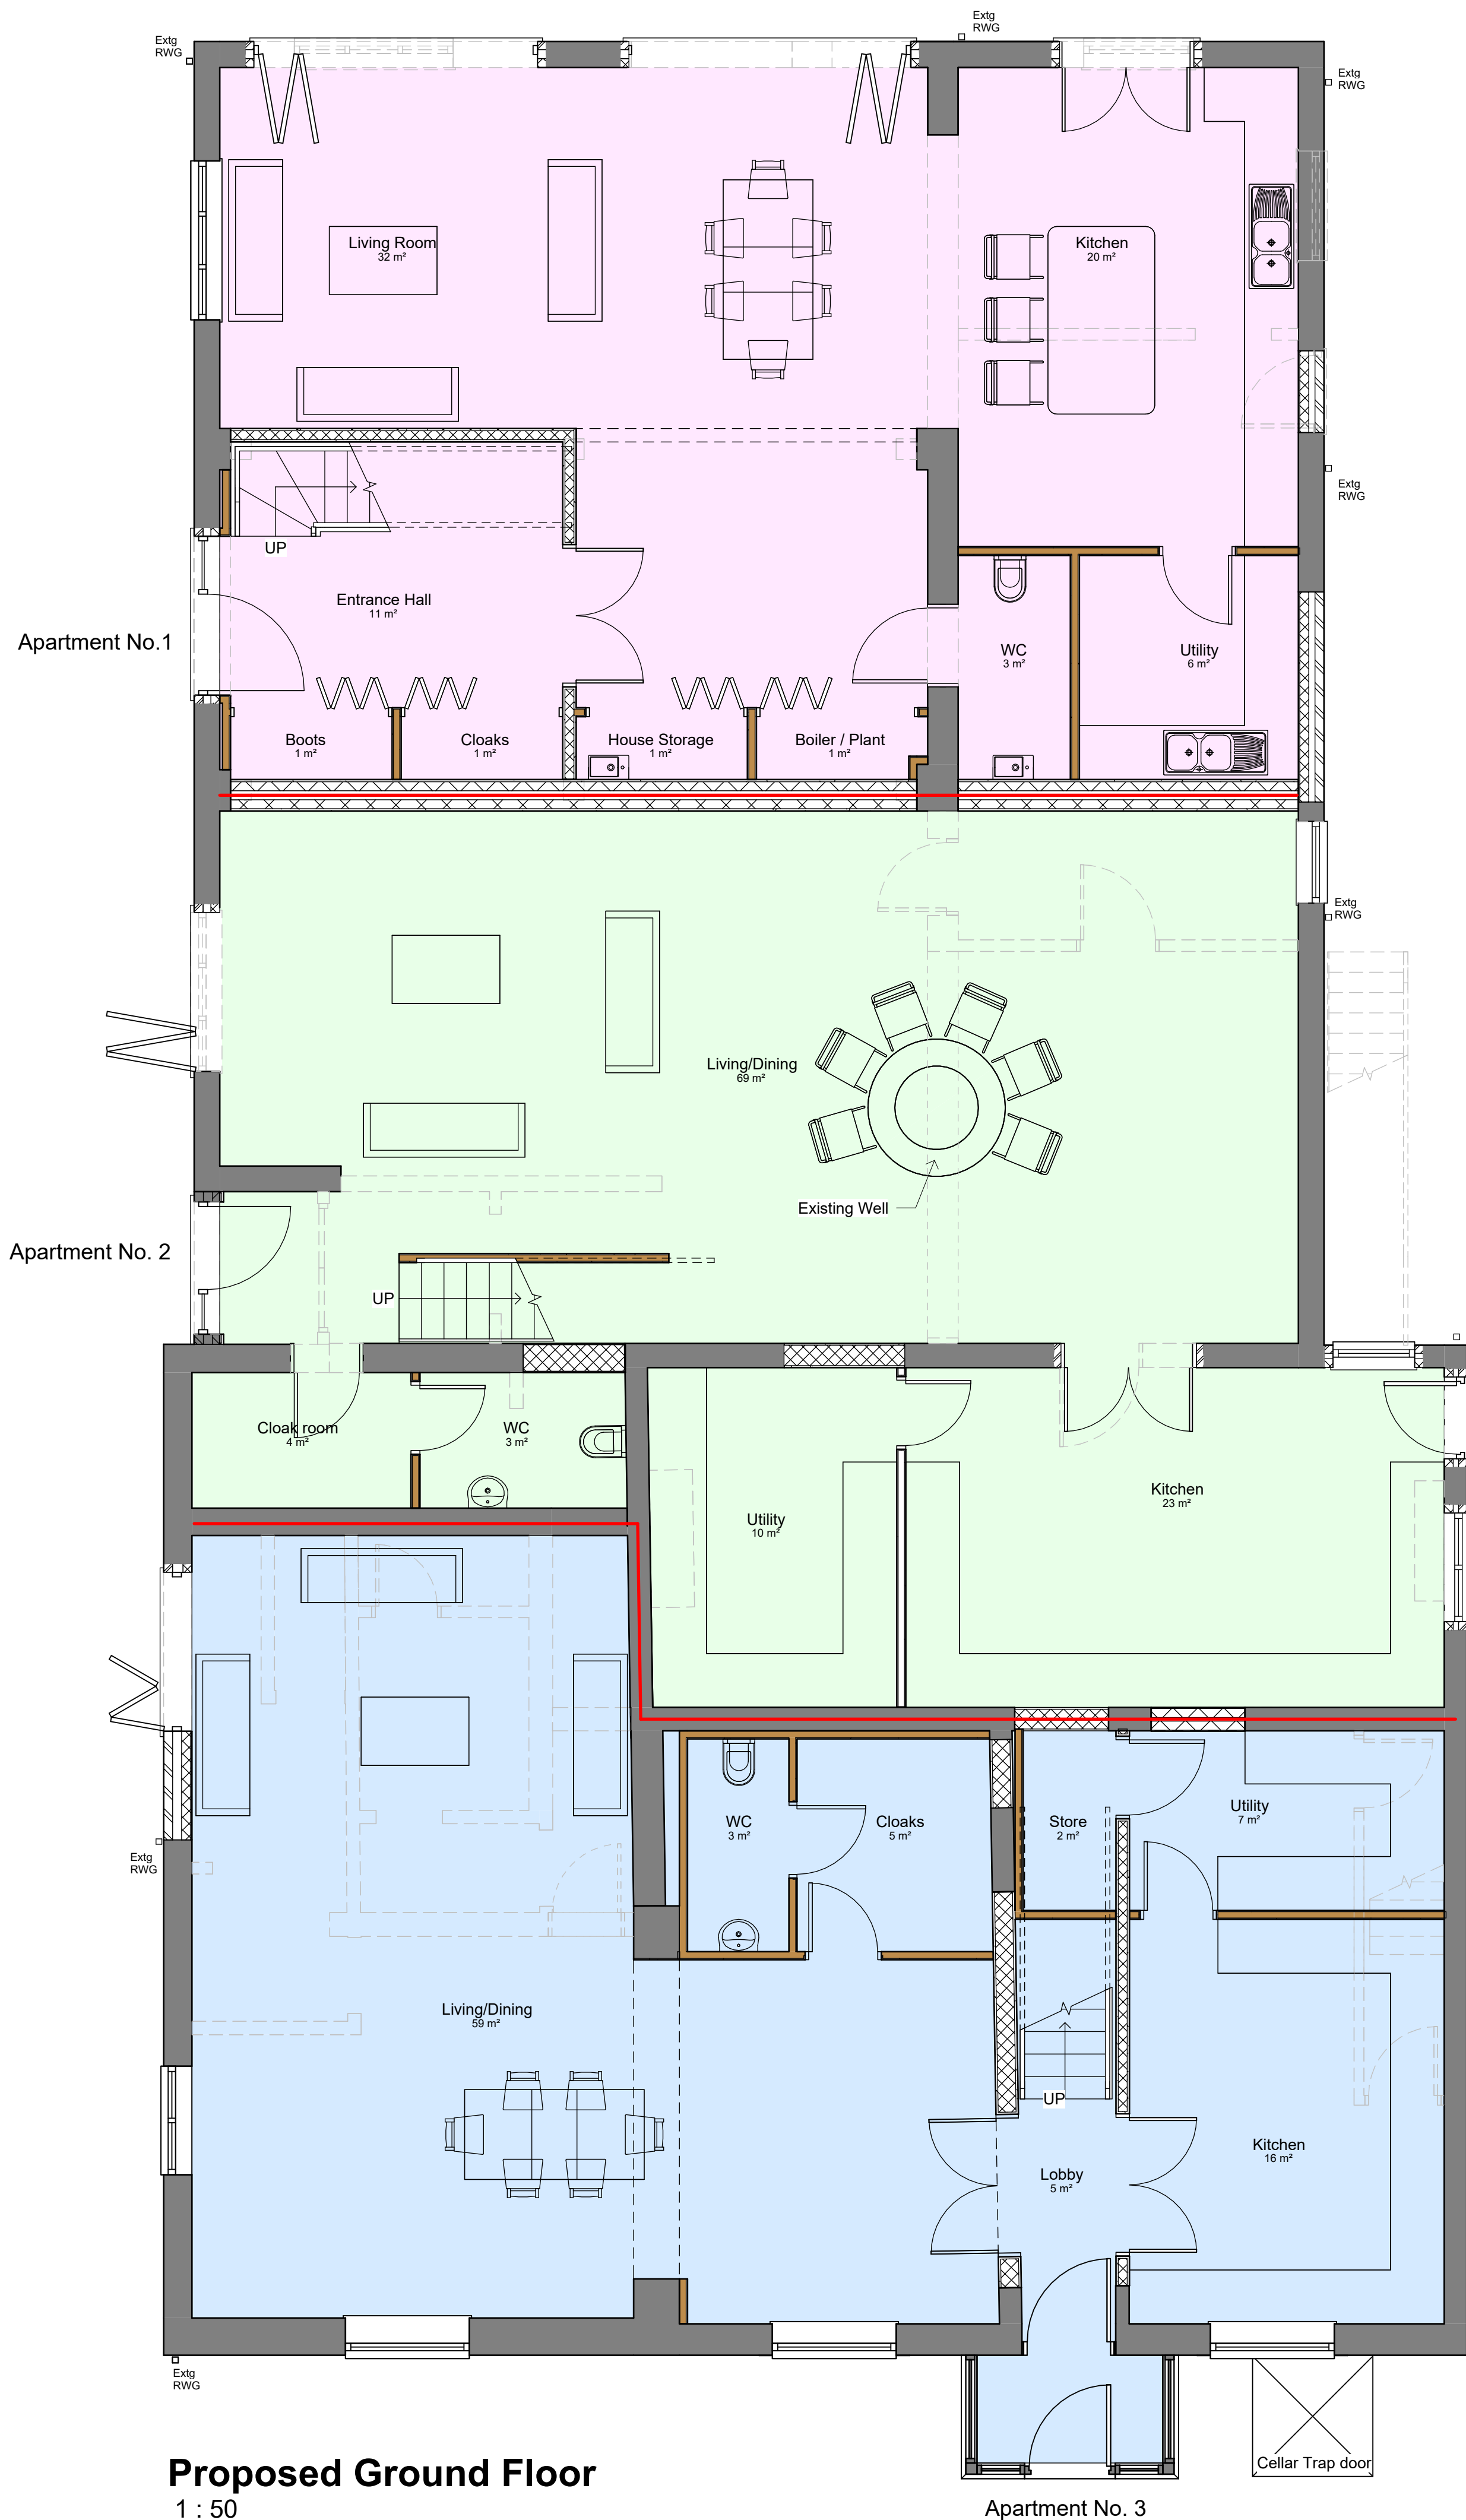


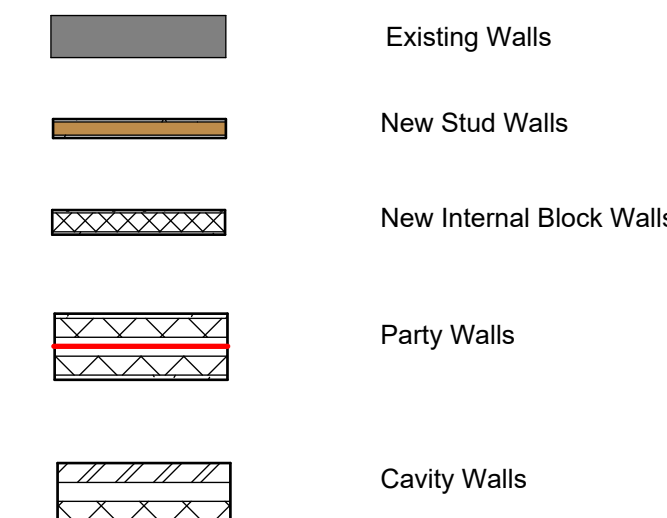

All heights, sizes and dimensions should be checked on site by the contractor before any work is put in hand.

Figured dimensions should be taken in preference to scaling and any errors or omissions reported to the architect at once.

This drawing has been prepared in accordance with the CDM (Construction Design and Management) and all foreseeable design risks to those involved or affected by construction have been avoided wherever possible.

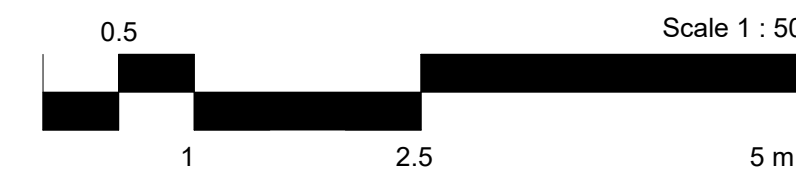

Low level wall and dividing screen between units 1 and 2

P.0.4	15-01-24	RM	Amendments Following Planning Consultants Comments
P.0.3	09-01-24	RM	Generally Updated
P.0.2	19-04-23	EO	Revisions following client meeting
P.0.1	14-10-22		Scheme Amended

Rev Date By Detail

Drawing status

S3 - Planning

Client

Mr & Mrs Power-Vaugh

Project/Location

Proposed change of use to C3 dwellings at Existing Public House:

Blacksmith Arms,
Tythe Barn, Alton,
Staffordshire,
ST10 4AZ

Drawing title

Proposed Floor Plans

Date	Drawn	Checked	Job No.
23-12-21	NJ	JS	3214

Scale(s)

As indicated @A1

Drawing number

BSAA-SA-XX-ZZ-DR-A-0202

Revision

P.0.4

SMYTHEMAN
ARCHITECTURAL

12 High Street, Tean,
Stoke-on-Trent
ST10 4DZ

T: +44 (0)1538 722097
E: mail@smytheman.co.uk
W: www.smytheman.co.uk

