

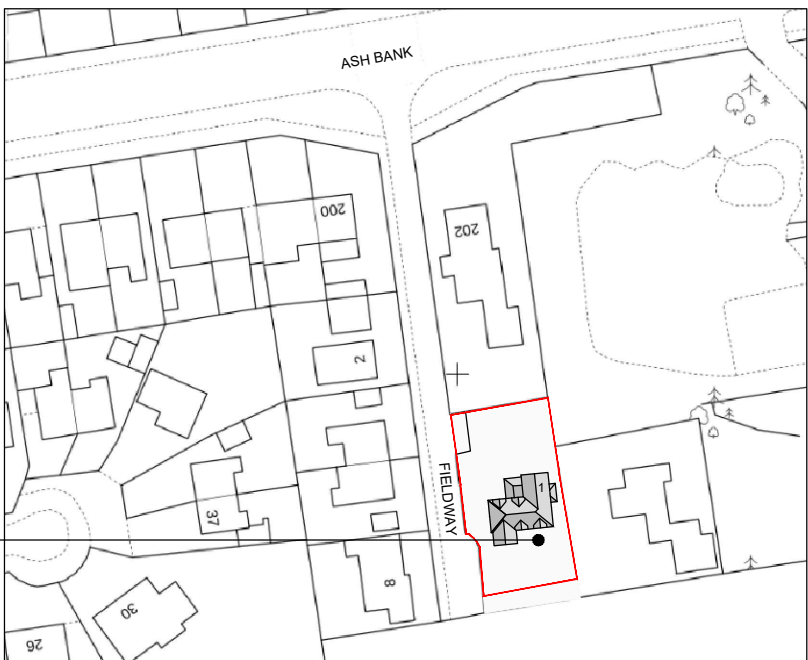


Copyright of this drawing is vested in the Designer and it must not be copied or reproduced without consent.
Contractor to check site for any utility locations that may affect any proposals prior to commencement on site
Contractor to check any site dimensions prior to commencement on site

Rev.	Drawn	Comments	Date
------	-------	----------	------

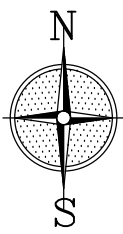

Site location plan
Scale 1:1250

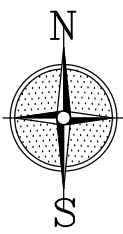

Site plan
Scale 1:500

Reproduced from the
Ordnance Survey map with the permission of Ordnance
Survey on behalf of The Controller of Her Majesty's
Stationary Office
Licence No. AL 100001834



Tel: 07391714290
Email: info@MEDesignsolutions.co.uk
www.MEDesignsolutions.co.uk

Client	MR & MRS LEIGH		
Project	PROPOSED ALTERATIONS & EXTENSION TO 1 FIELDWAY, ASH BANK, ST2 9ED		
Title	EXISTING PLANS		
Status	PLANNING PERMISSION		
Date	MAY 2024	Drawn	ME
Scale	@A1	AS SHOWN	Checked
Project No	100-01	Drawing No.	Rev
Copyright ©ME Design Sol. 2019. All rights reserved.			

