



All heights, sizes and dimensions should be checked on sit by the contractor before any work is put in hand.

Figured dimensions should be taken in preference to scaling and any errors or omissions reported to the architect at once.


This drawing has been prepared in accordance with the CD (Construction Design and Management) and all foreseeable design risks to those involved or affected by construction have been avoided wherever possible.

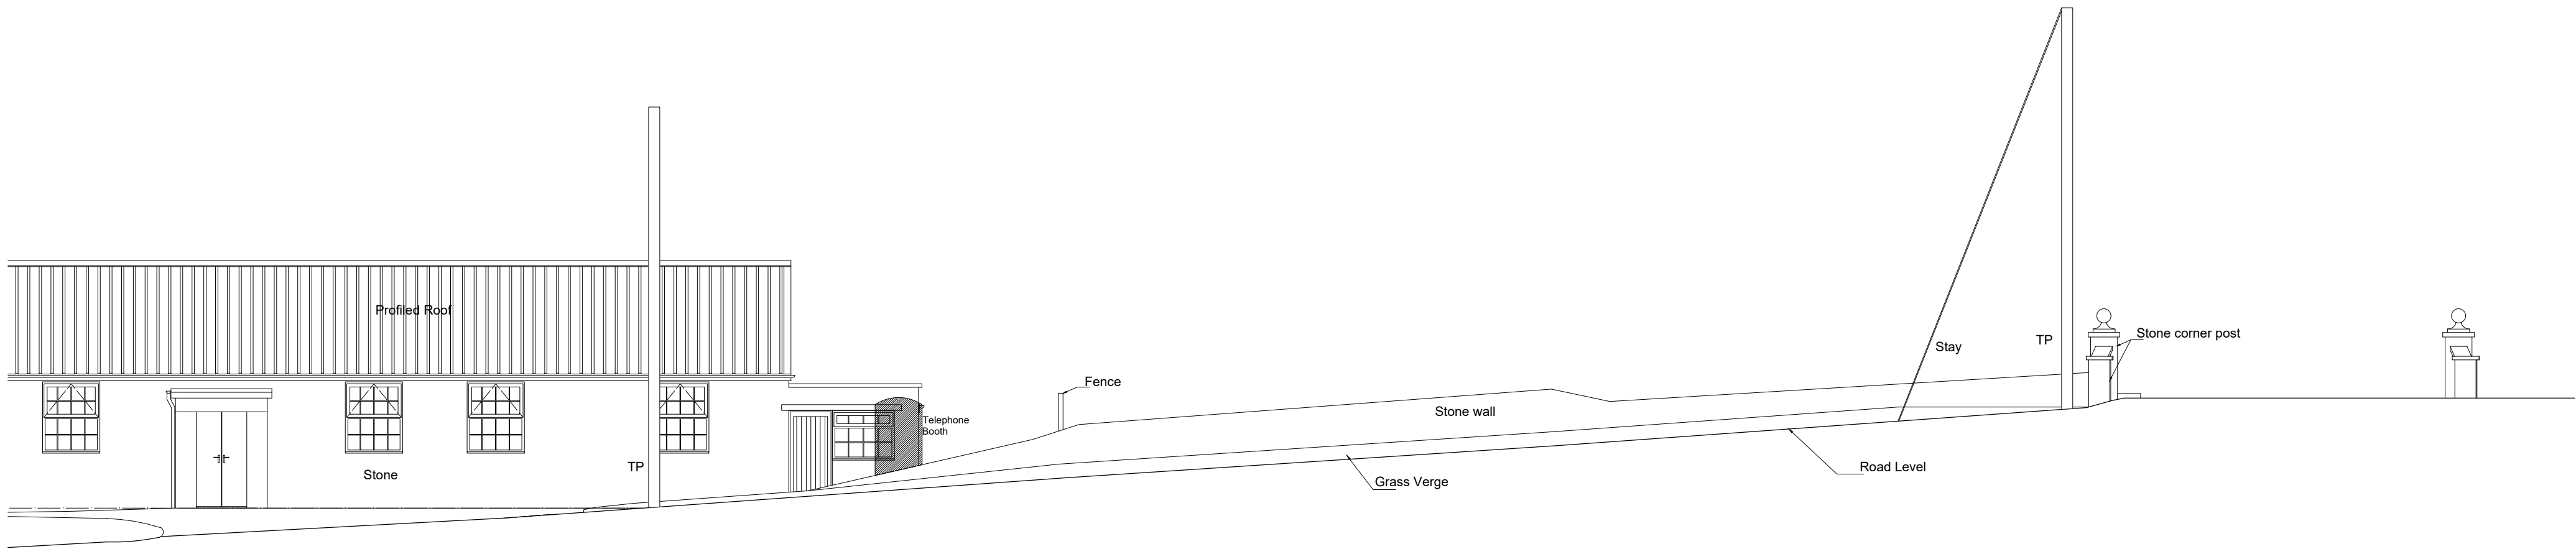


Existing Front Elevation
1:100

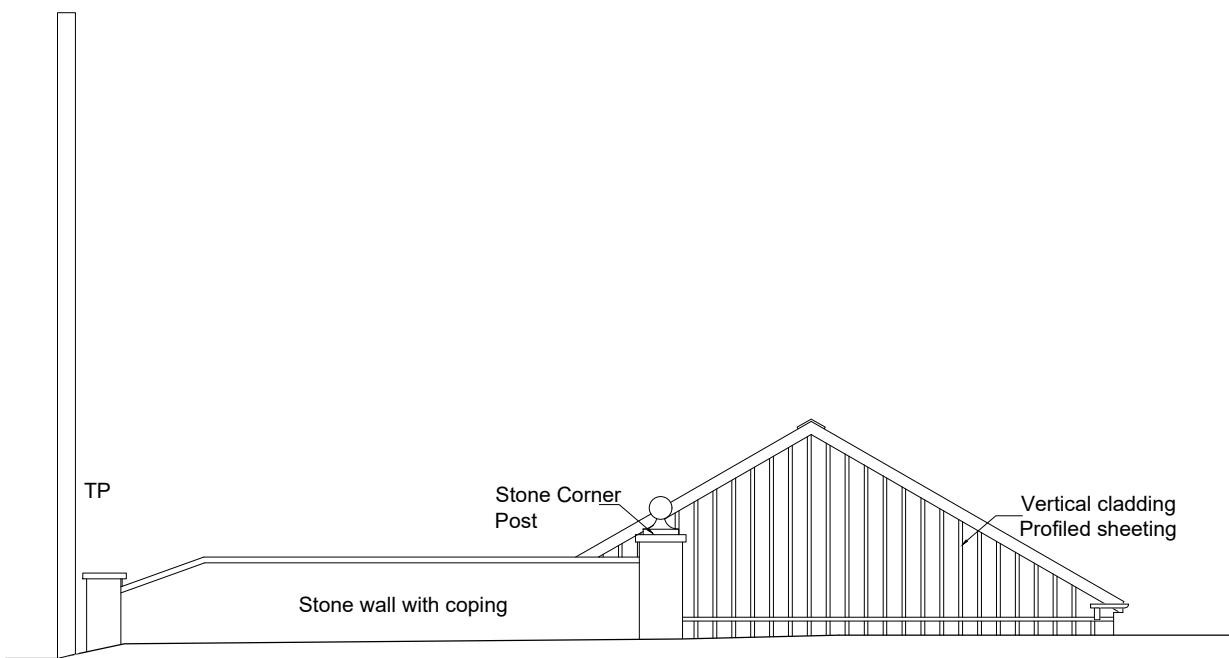

Existing Side Elevation
1:100

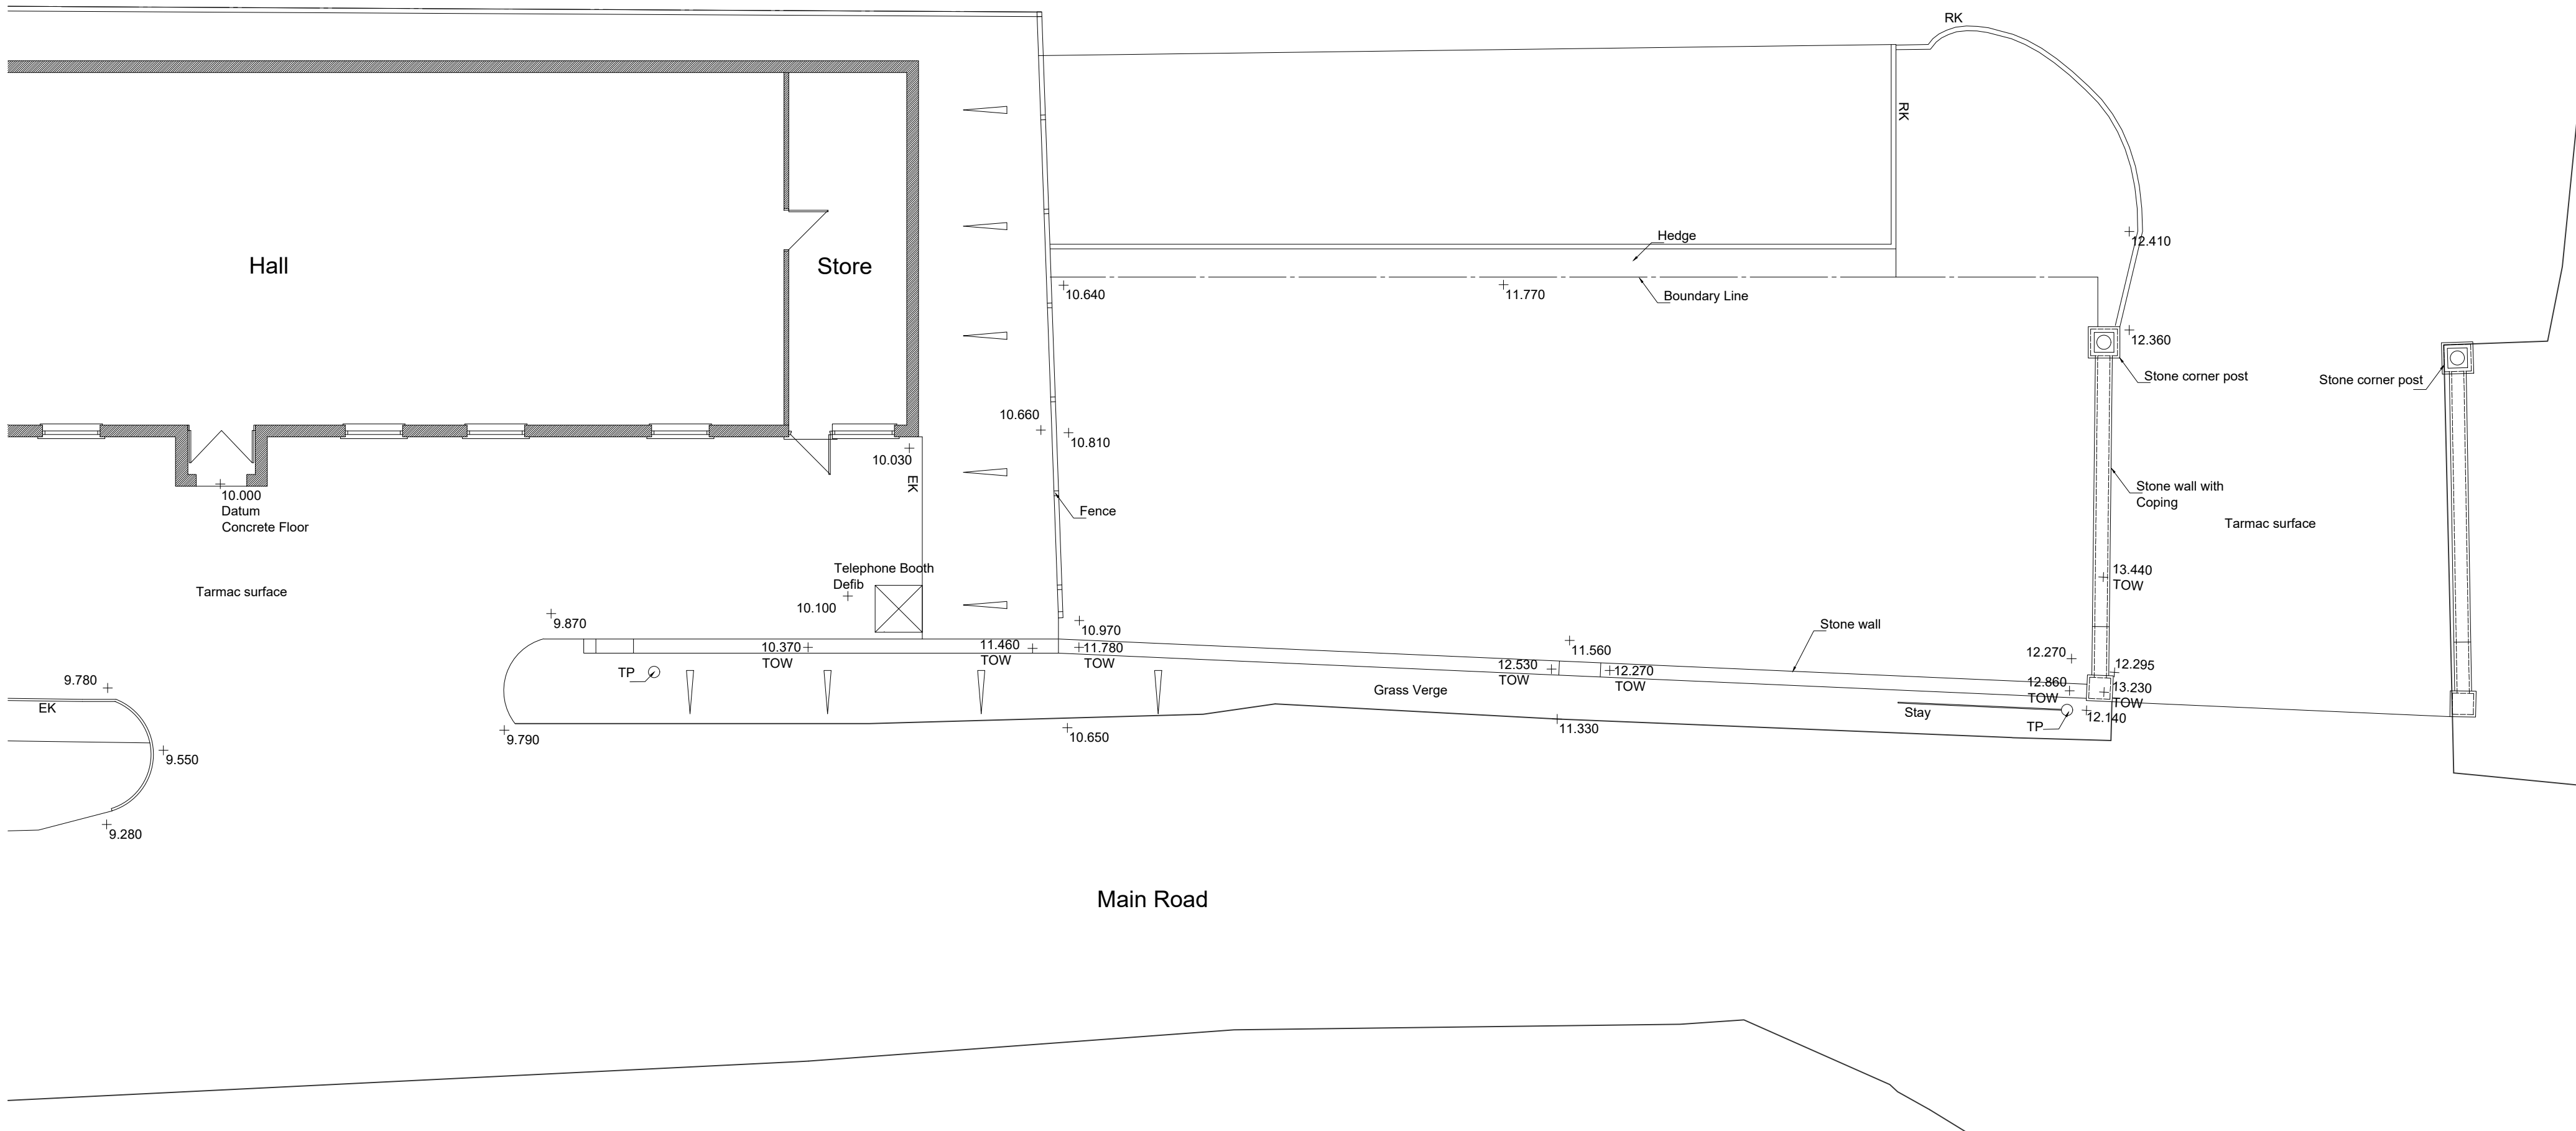

Existing Site Plan
1:100

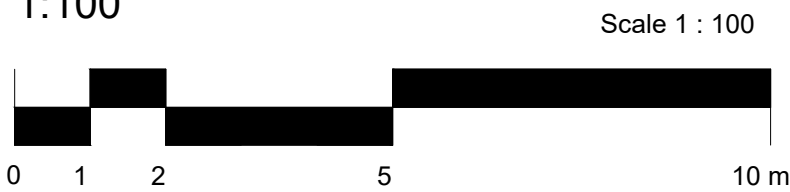

LEGEND
TOW - Top Of Wall
EK - Edging Kerb
RK - Road Kerb
TP - Telegraph Pole

Rev	Date	By	Detail

Drawing status
S4- Planning Drawings

Client
Hollington Village Hall

Project/Location
Proposed New Car Park on Land Adjacent the Hollington Village Hall
Main Rd,
Hollington,
Stoke-on-Trent
ST10 4HR

Drawing title
Existing Drawings

Date	Drawn	Checked	Job No.
22/05/24	RM	JS	3312

Scale(s)
As Indicated @A1

Drawing number
HVHP-SA-XX-XX-DR-A-0201

Revision



12 High Street, Tean,
Stoke-on-Trent
ST10 4DZ
T: +44 (0)1538 722097
E: mail@smytheman.co.uk
W: www.smytheman.co.uk

