




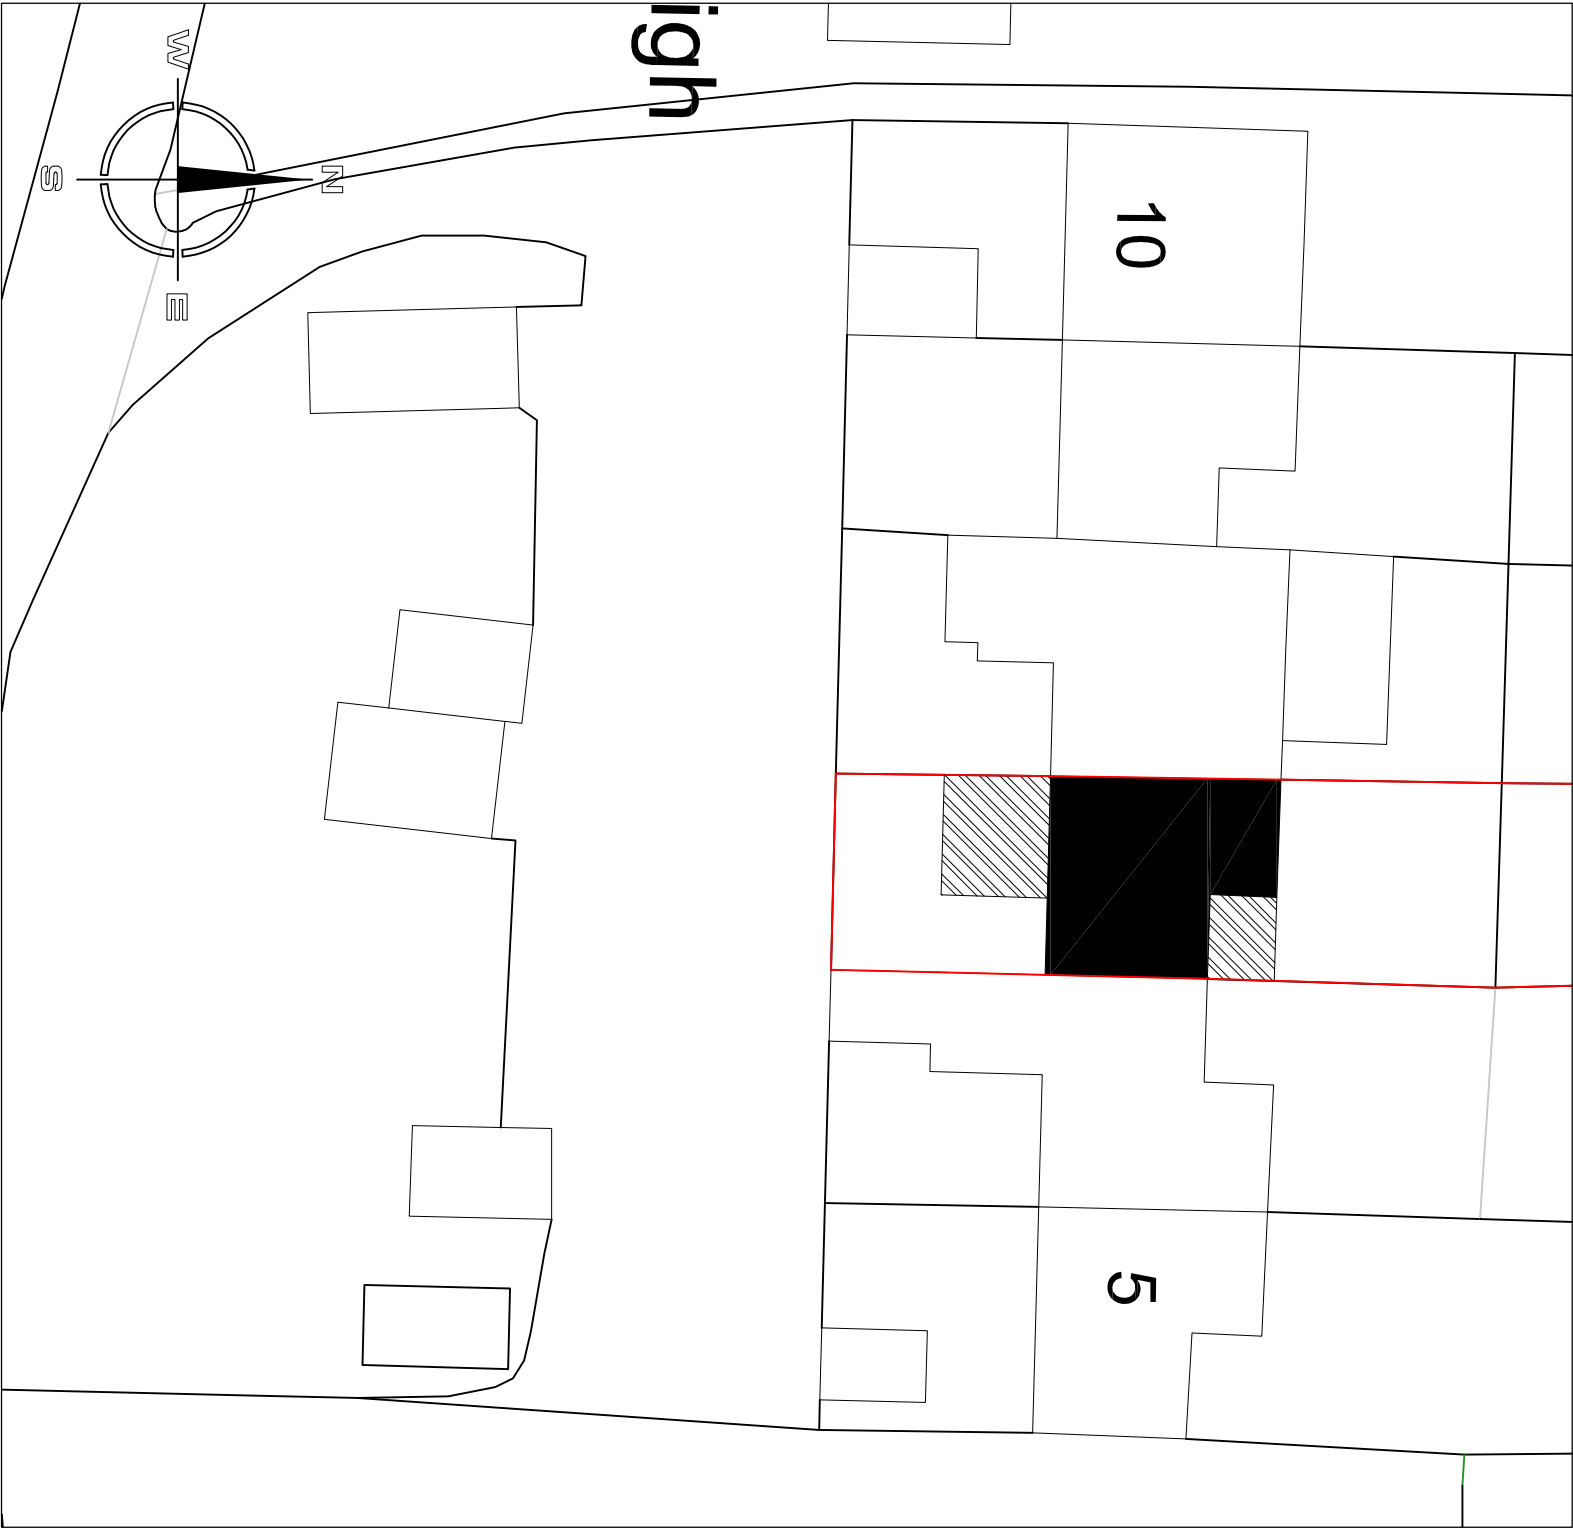


PROPOSED BLOCK PLAN 1:1250

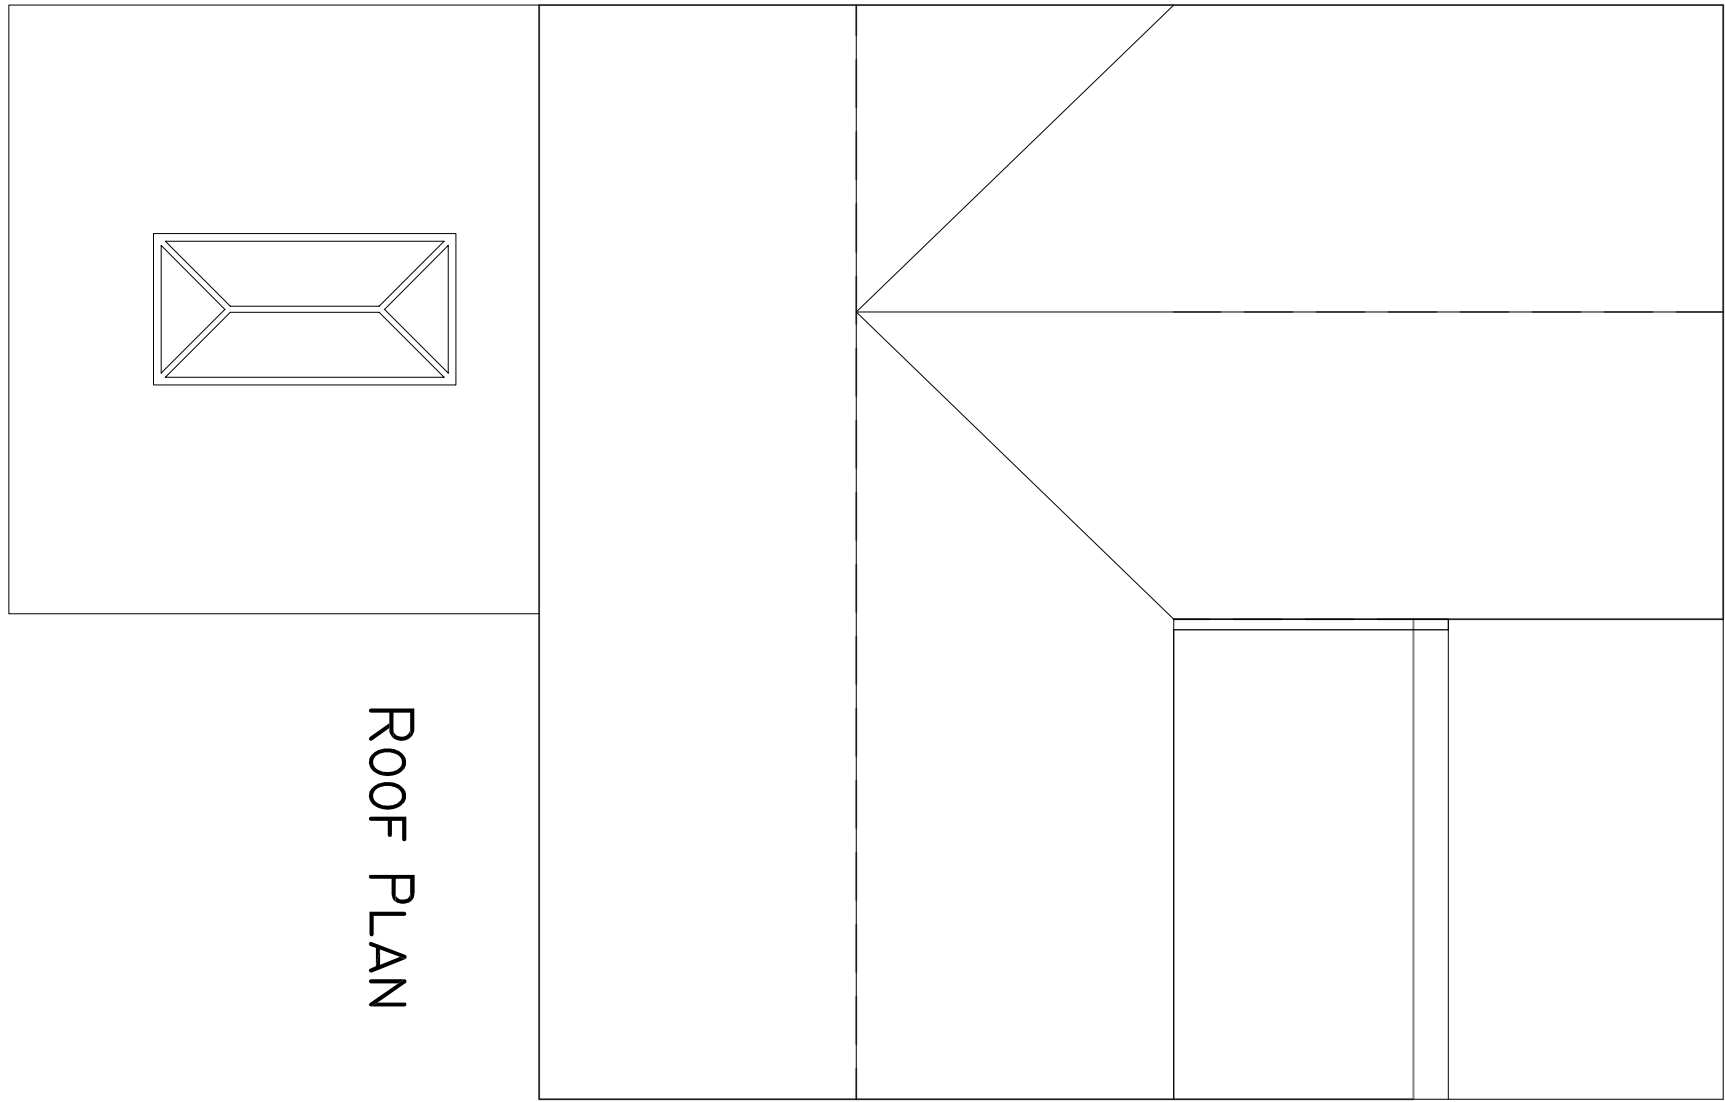


ROOF PLAN

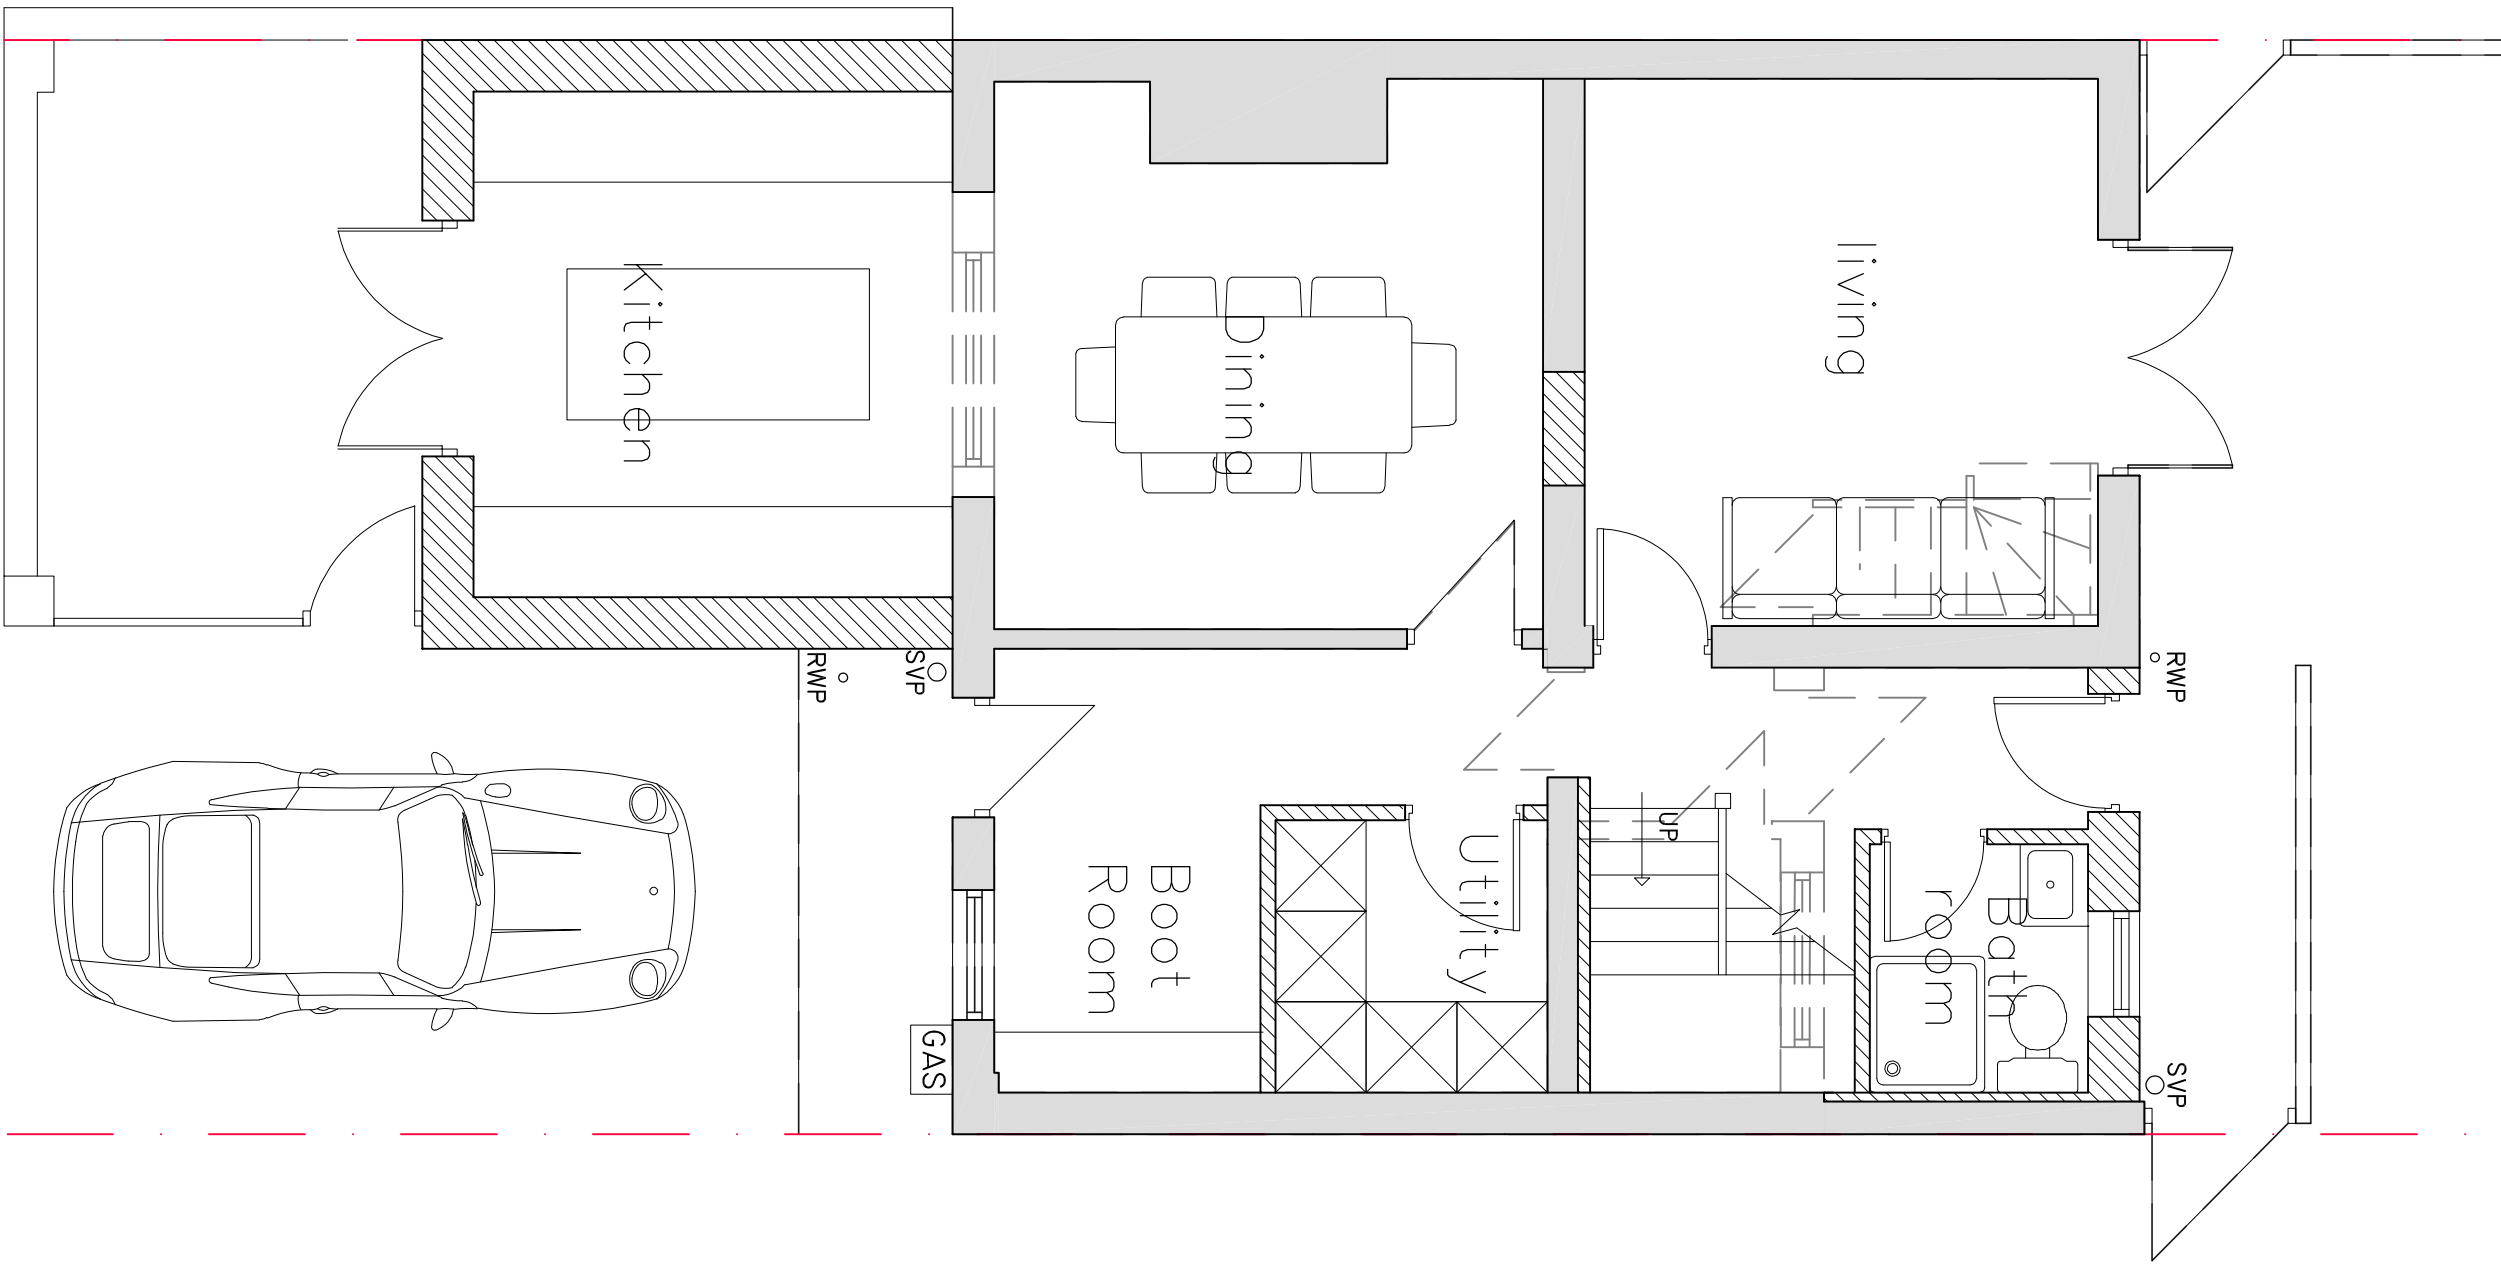


GROUND FLOOR PLAN

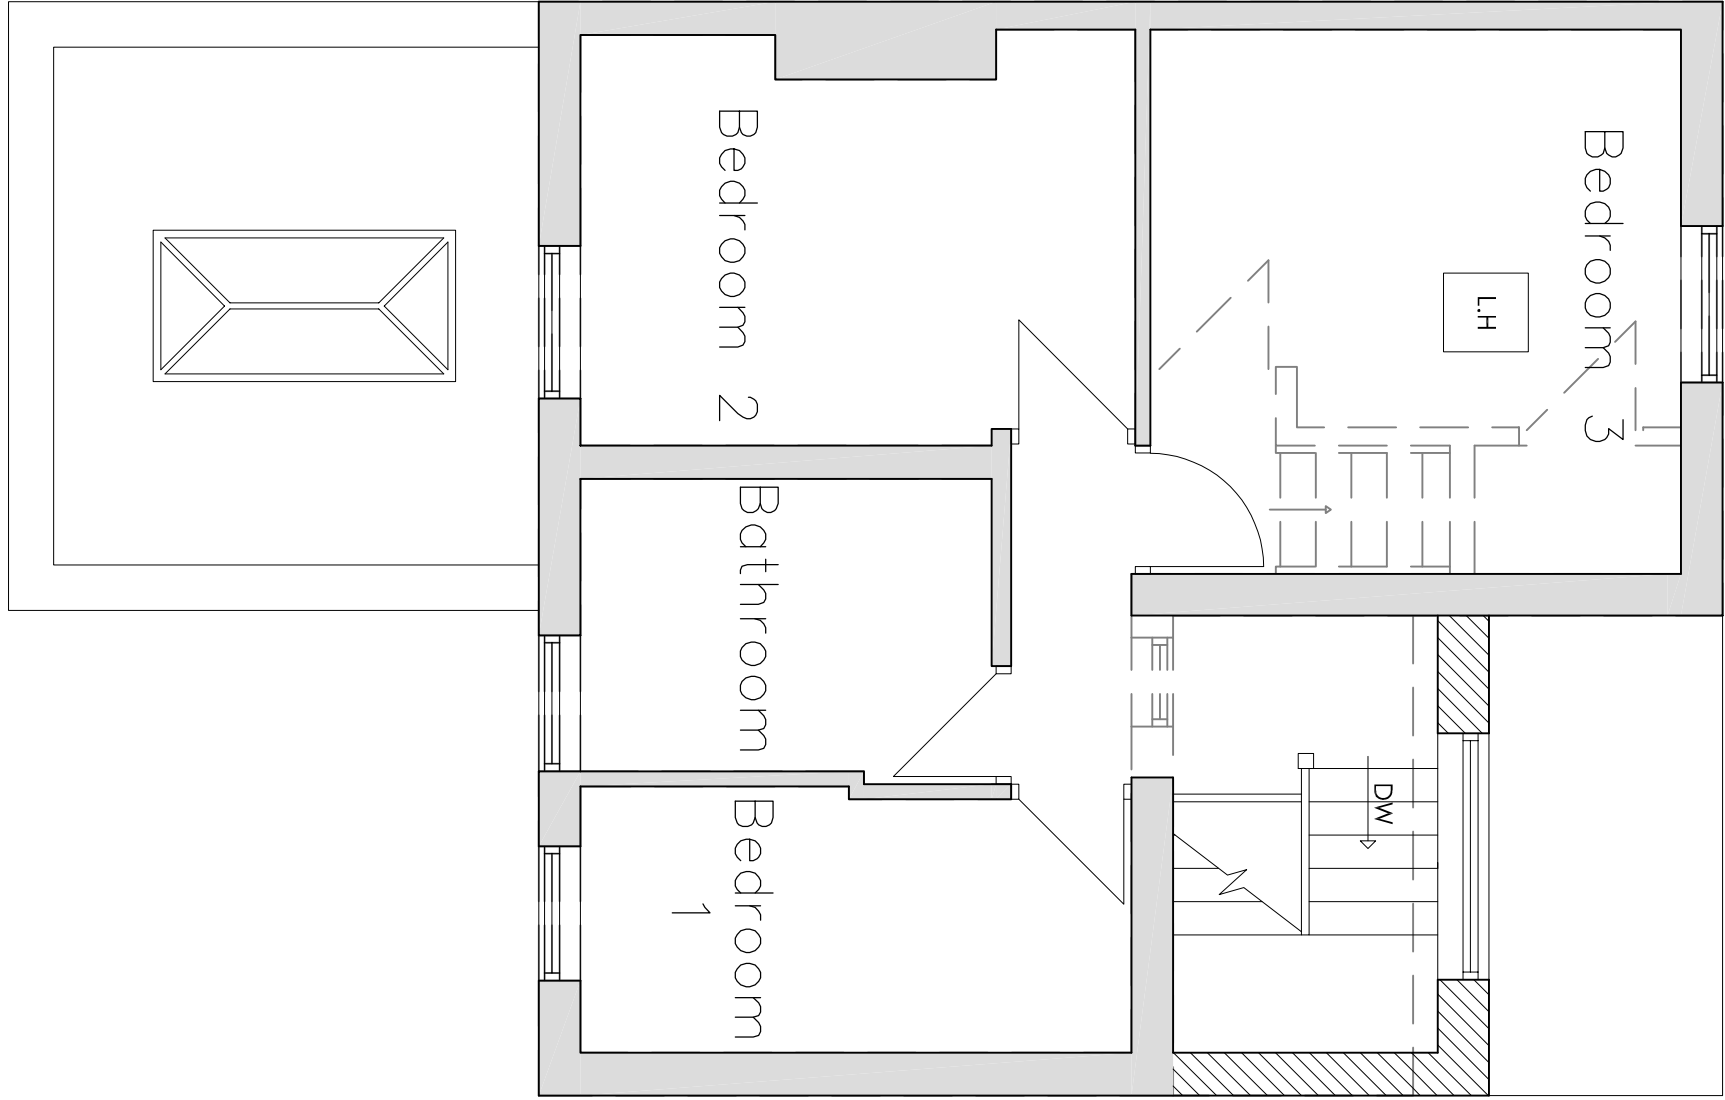




FIRST FLOOR PLAN

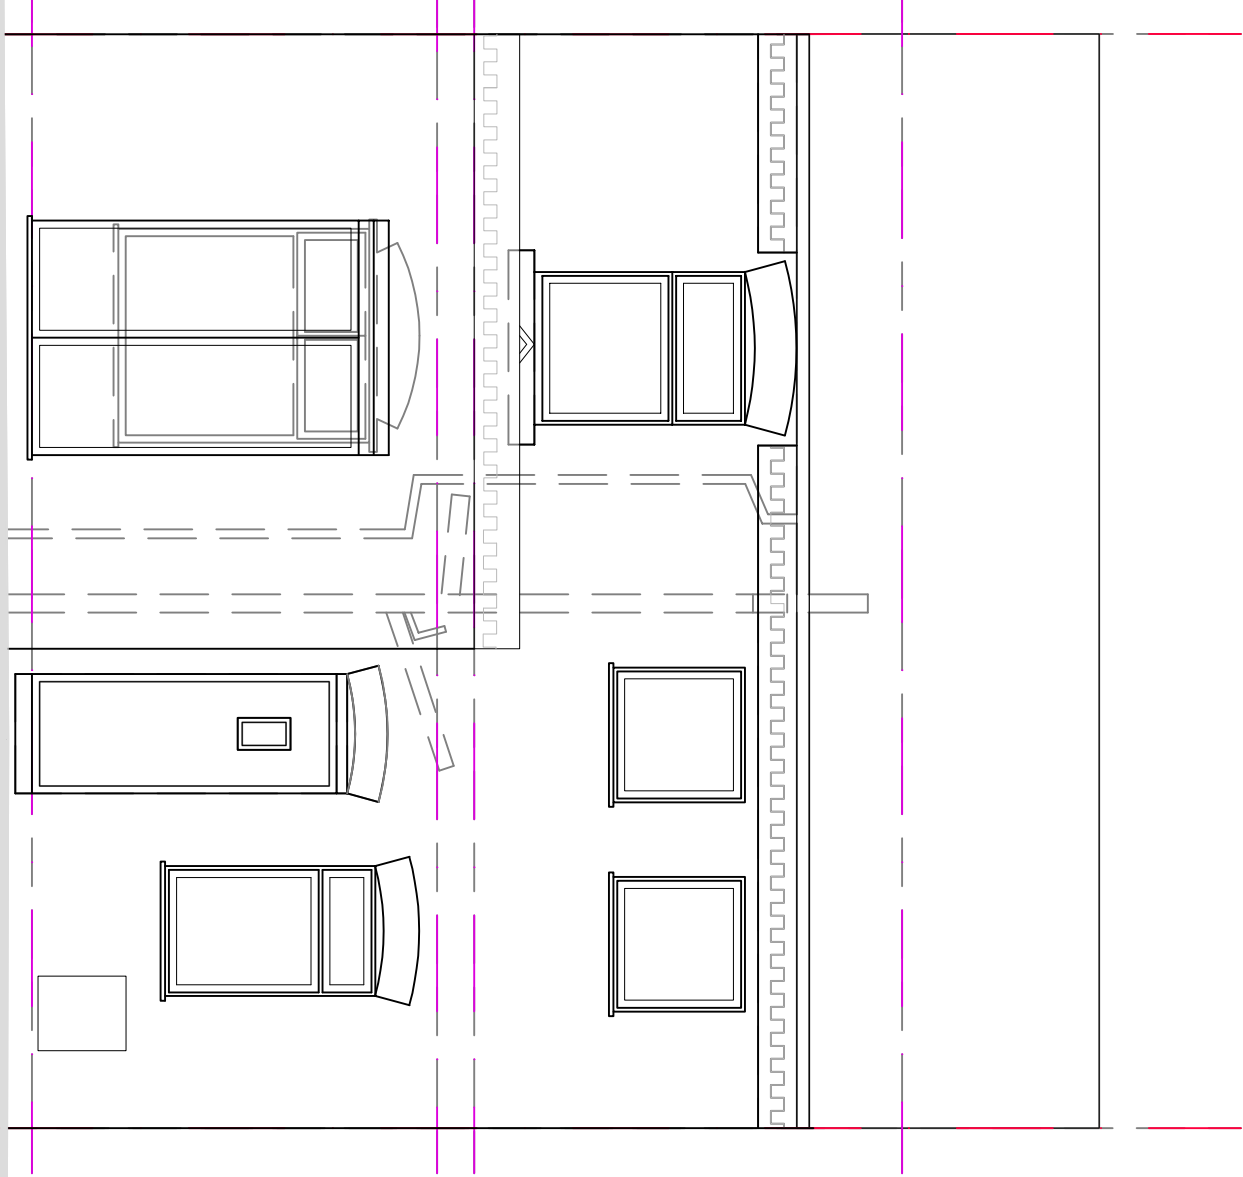

FRONT ELEVATION

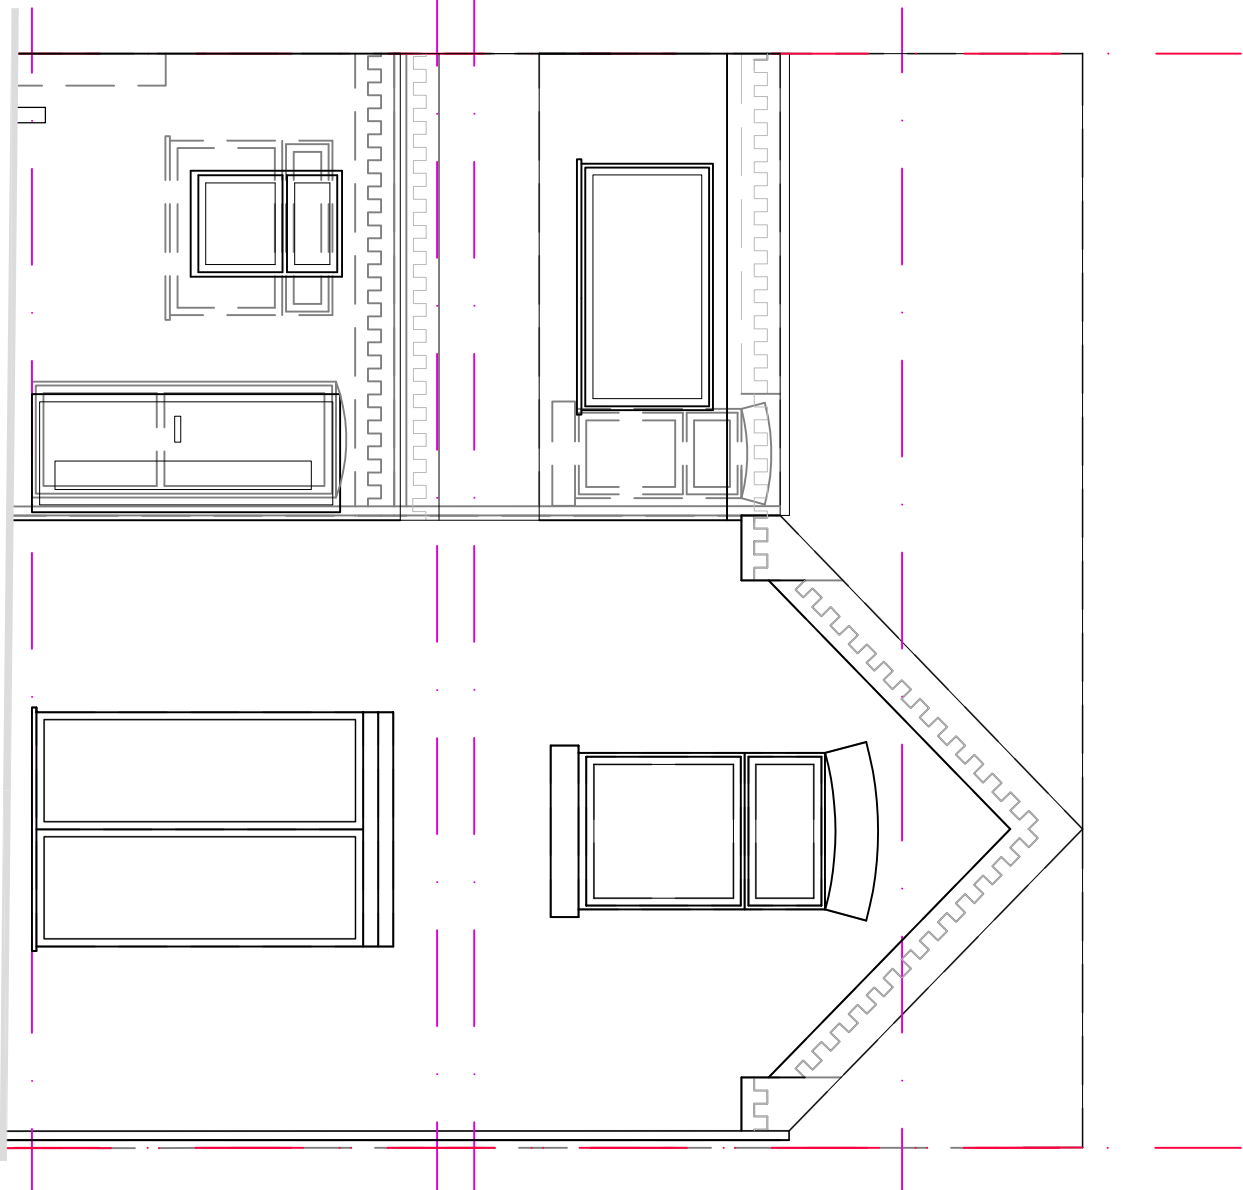

REAR ELEVATION

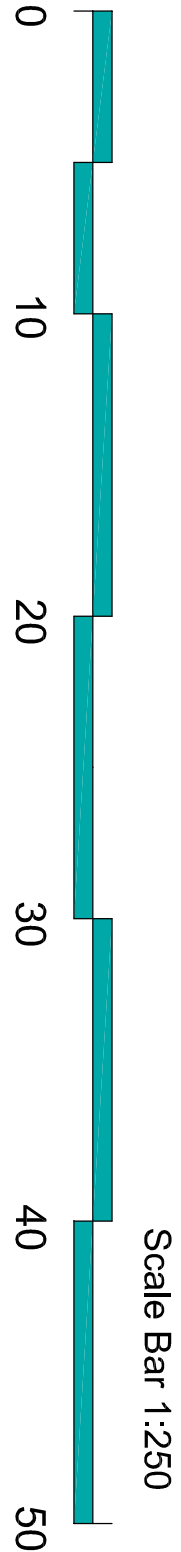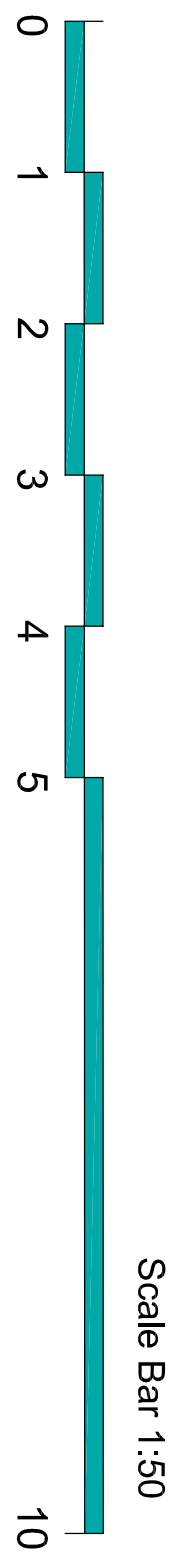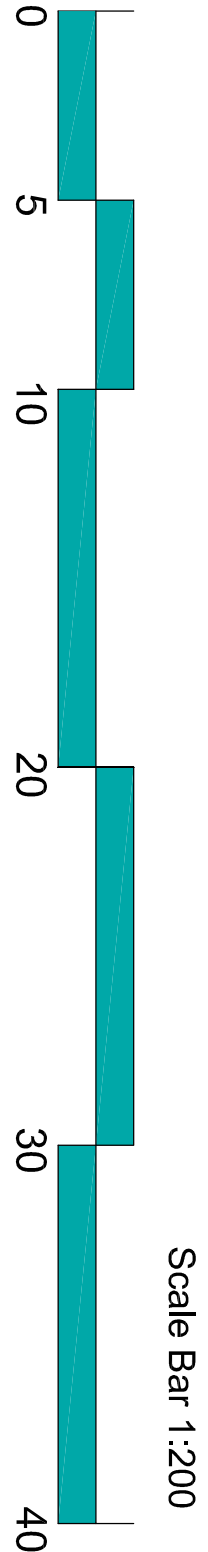

MODE
Architects & Development

01782 479644

info@mode-architects.co.uk

www.mode-architects.co.uk

Client: Jon Kerr

Project: 23 050 – Kerr – 7 Railway Cottages
ST13 7AU

Title: Proposed Plans and Elevations
Option 5, kitchen and rear extension

Status Scheme			
Scale	DAI	Date	Drawn
1:50	May 24	RA	KM
Drawing No.	Rev	Rev	
23 050 AL (0)	06	Rev C	