

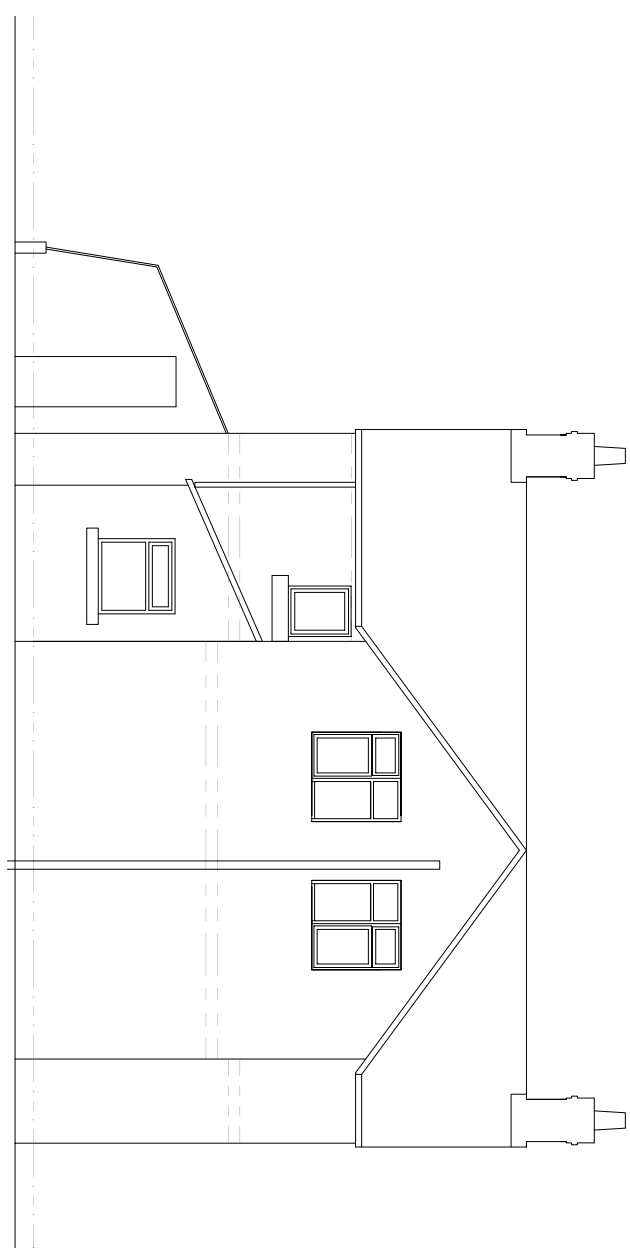


[illegible]


Existing Rear Elevation
1:100

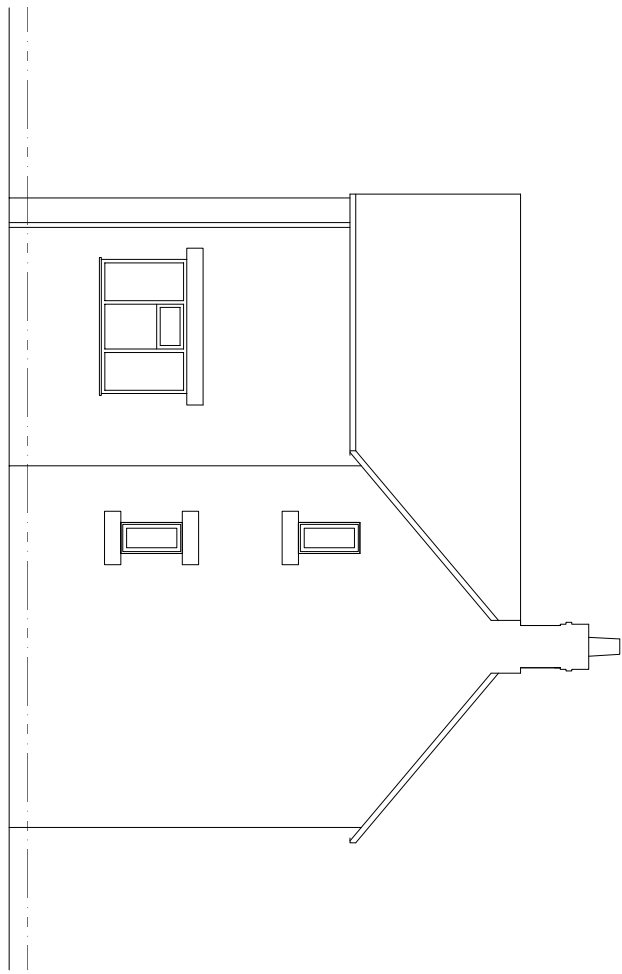


Existing Side Elevation
1:100

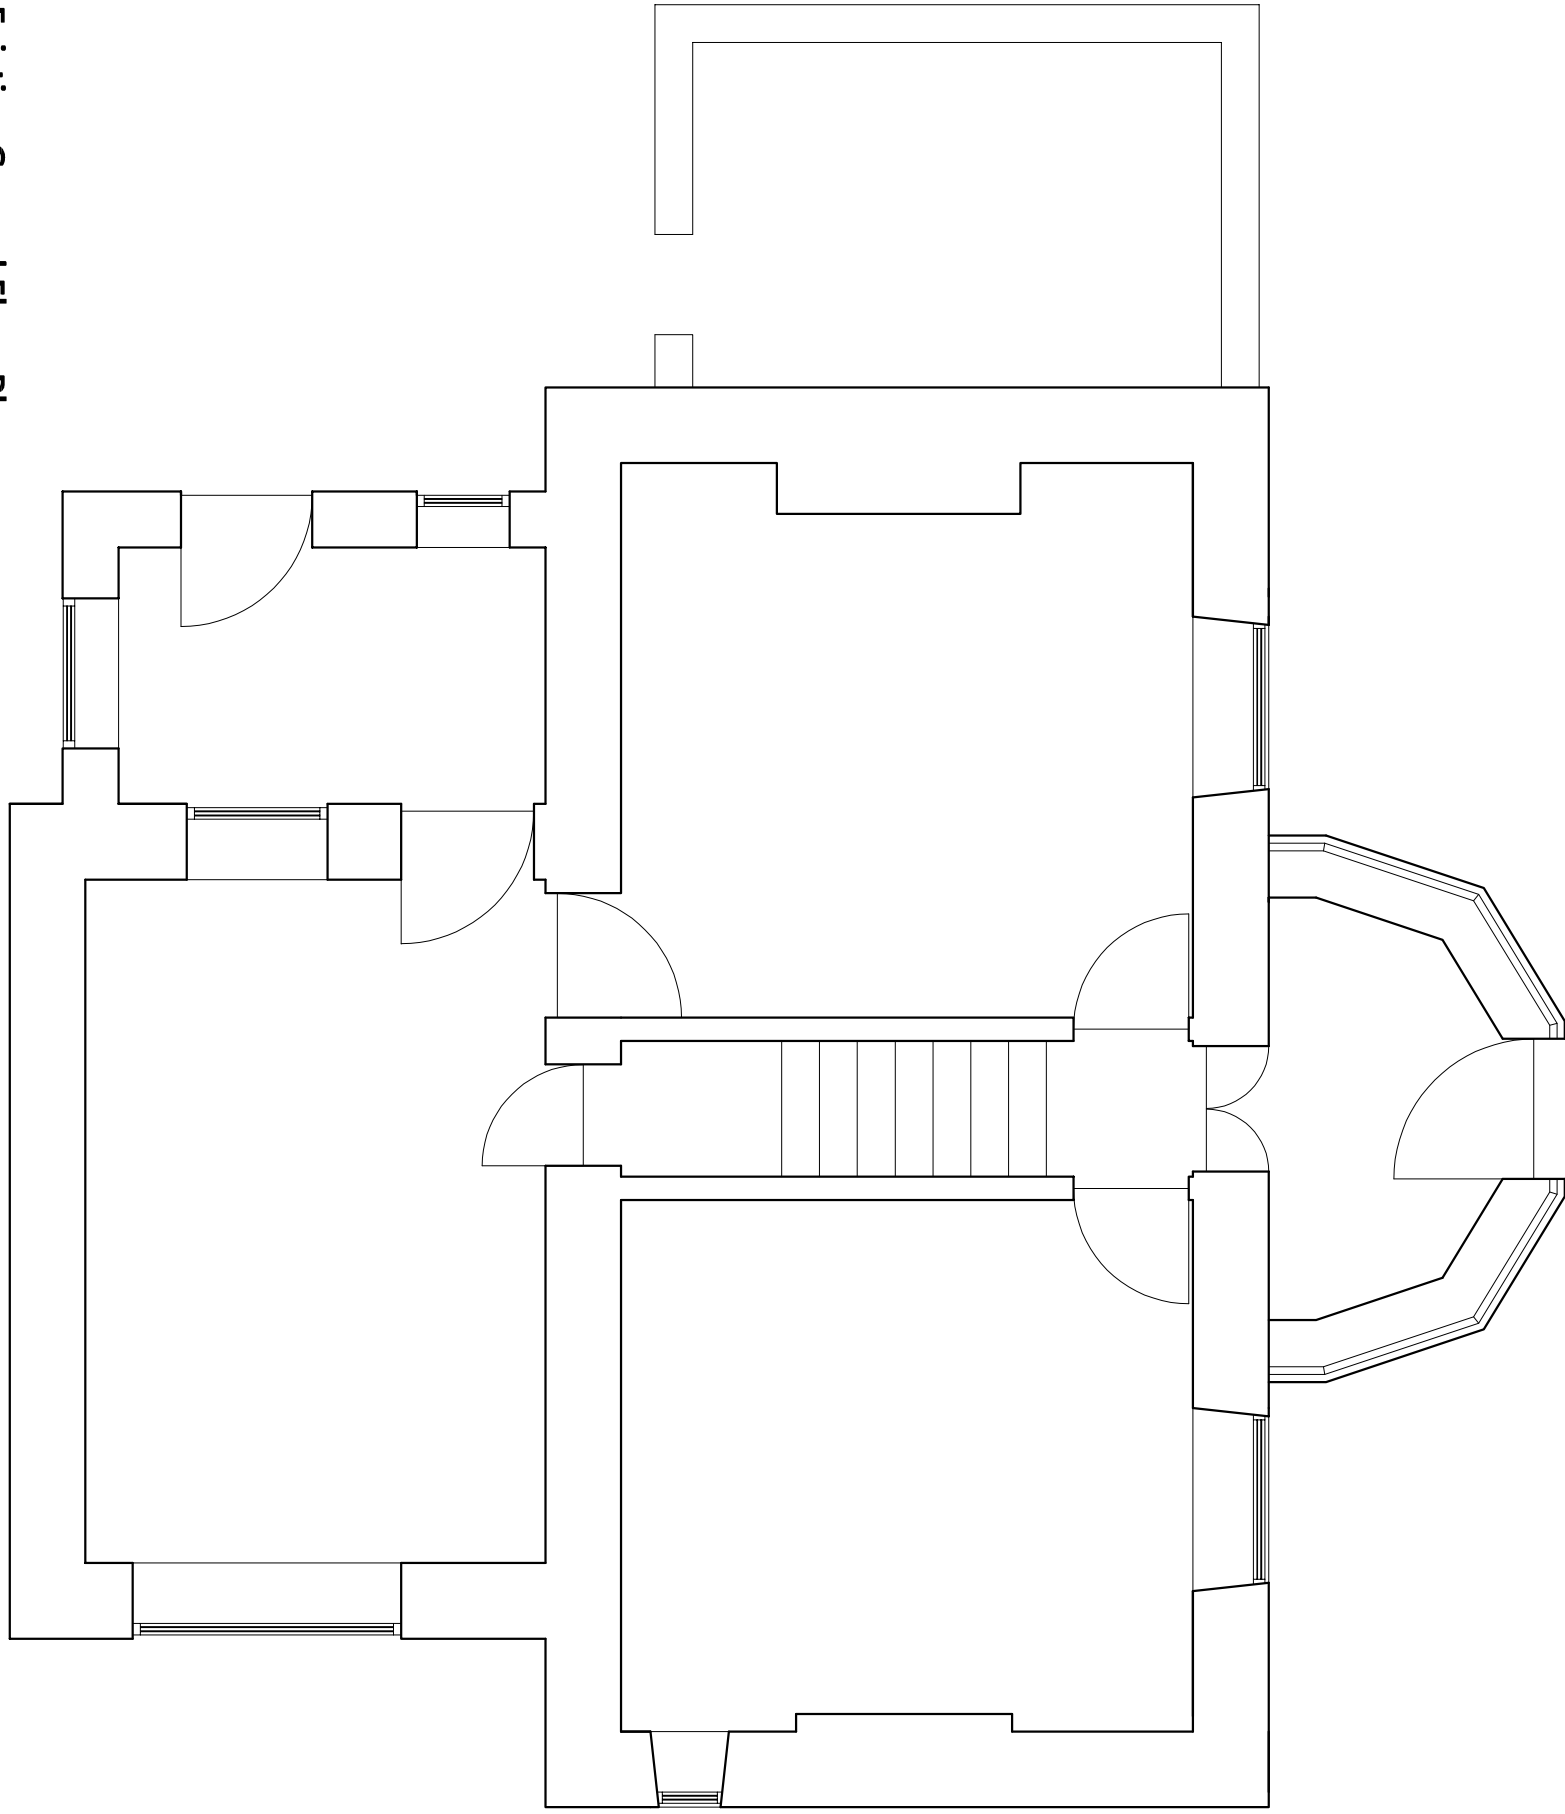


Existing Ground Floor Plan
1:50

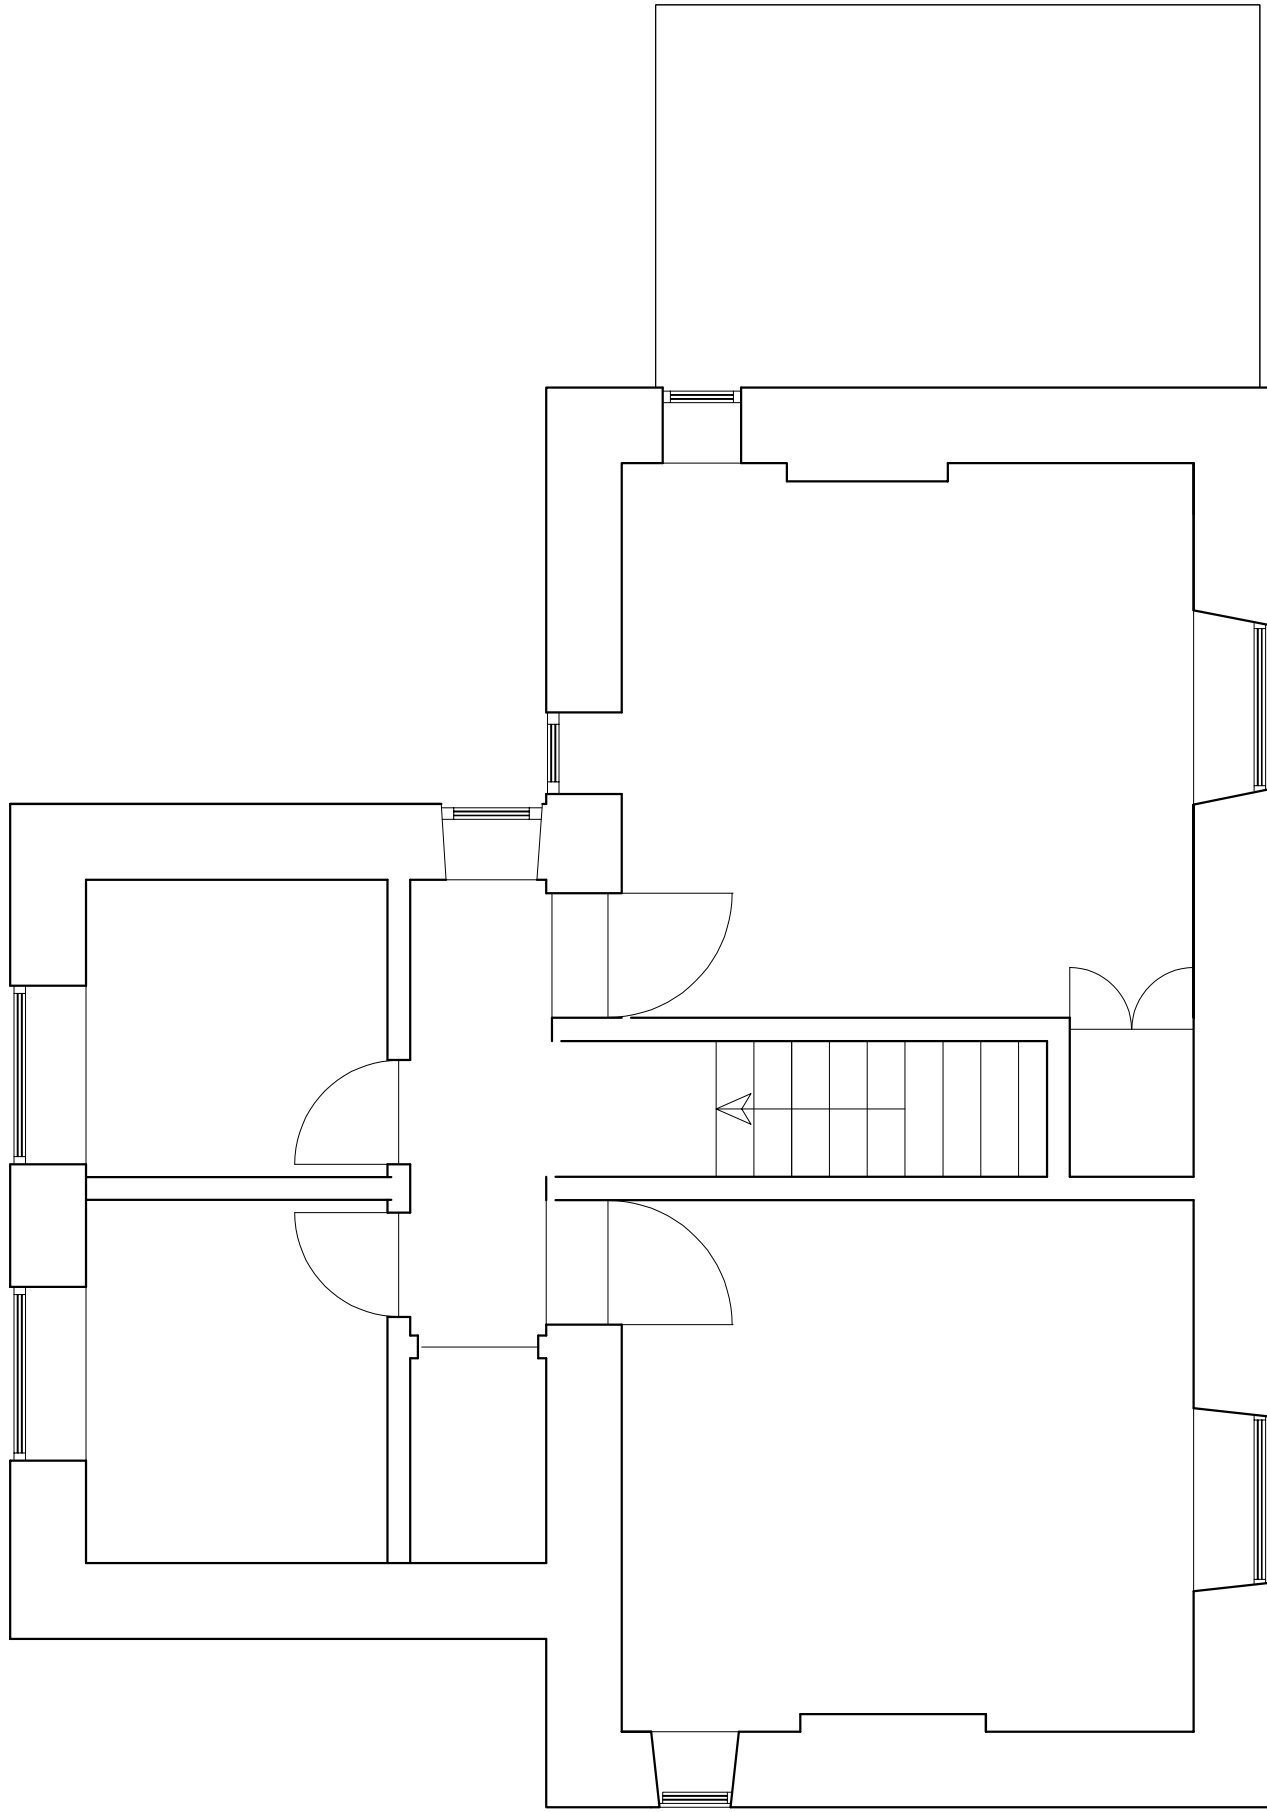

Existing First Floor Plan

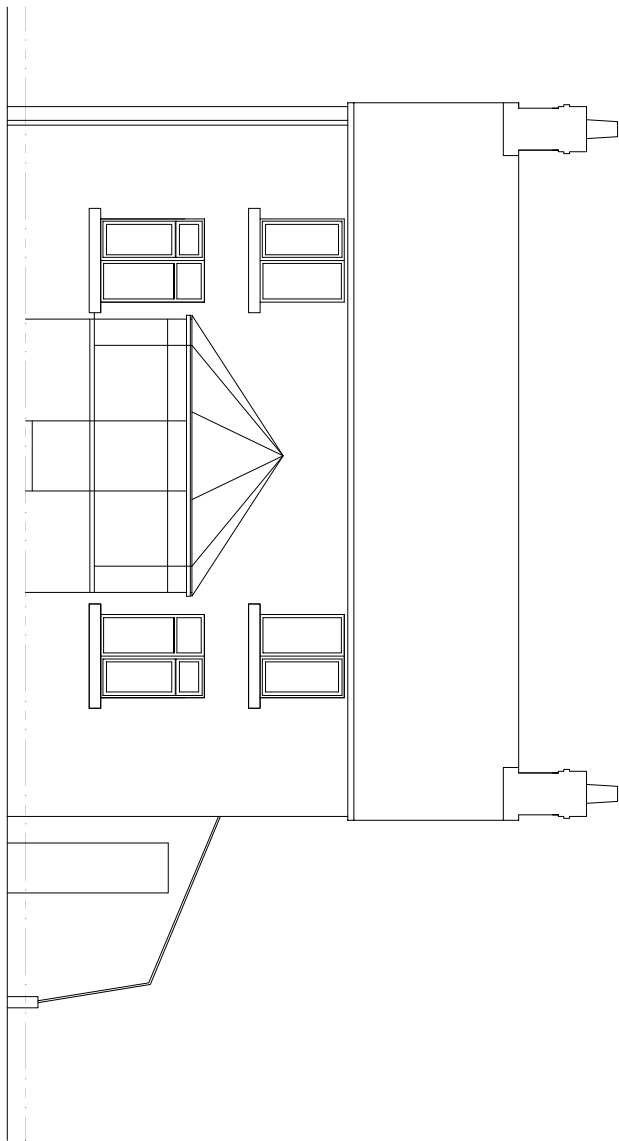

Existing Front Elevation
1:100

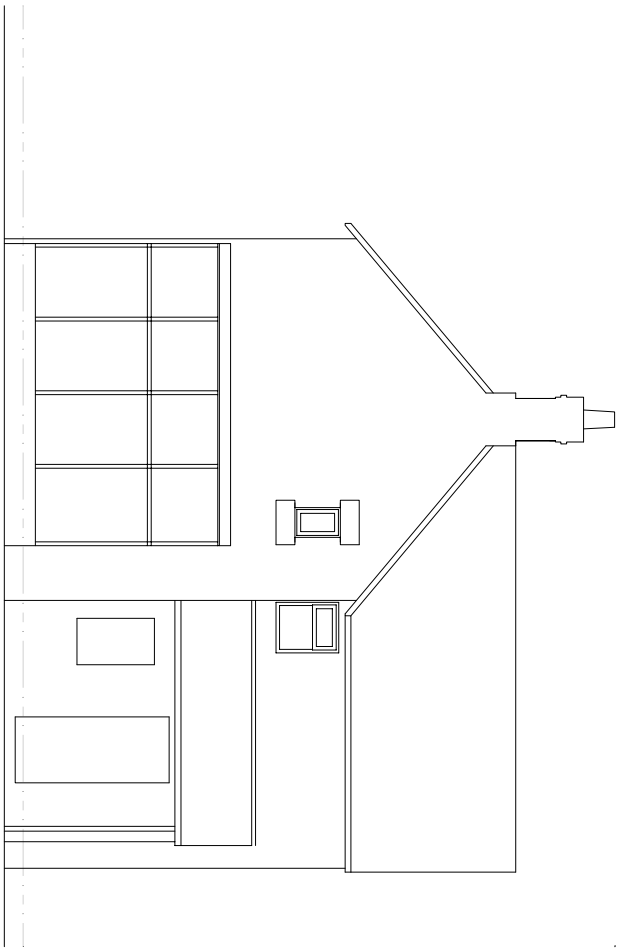

Existing Side Elevation

1:100

[illegible]

Bradda Cottage,
Biddulph Moor

DRAWING NAME:
Existing Plans & Elevations

DRAWING:- 1651 100 Survey Issue	Rev

SCALE: 1:50/100@A1 **DATE:** May 2024