

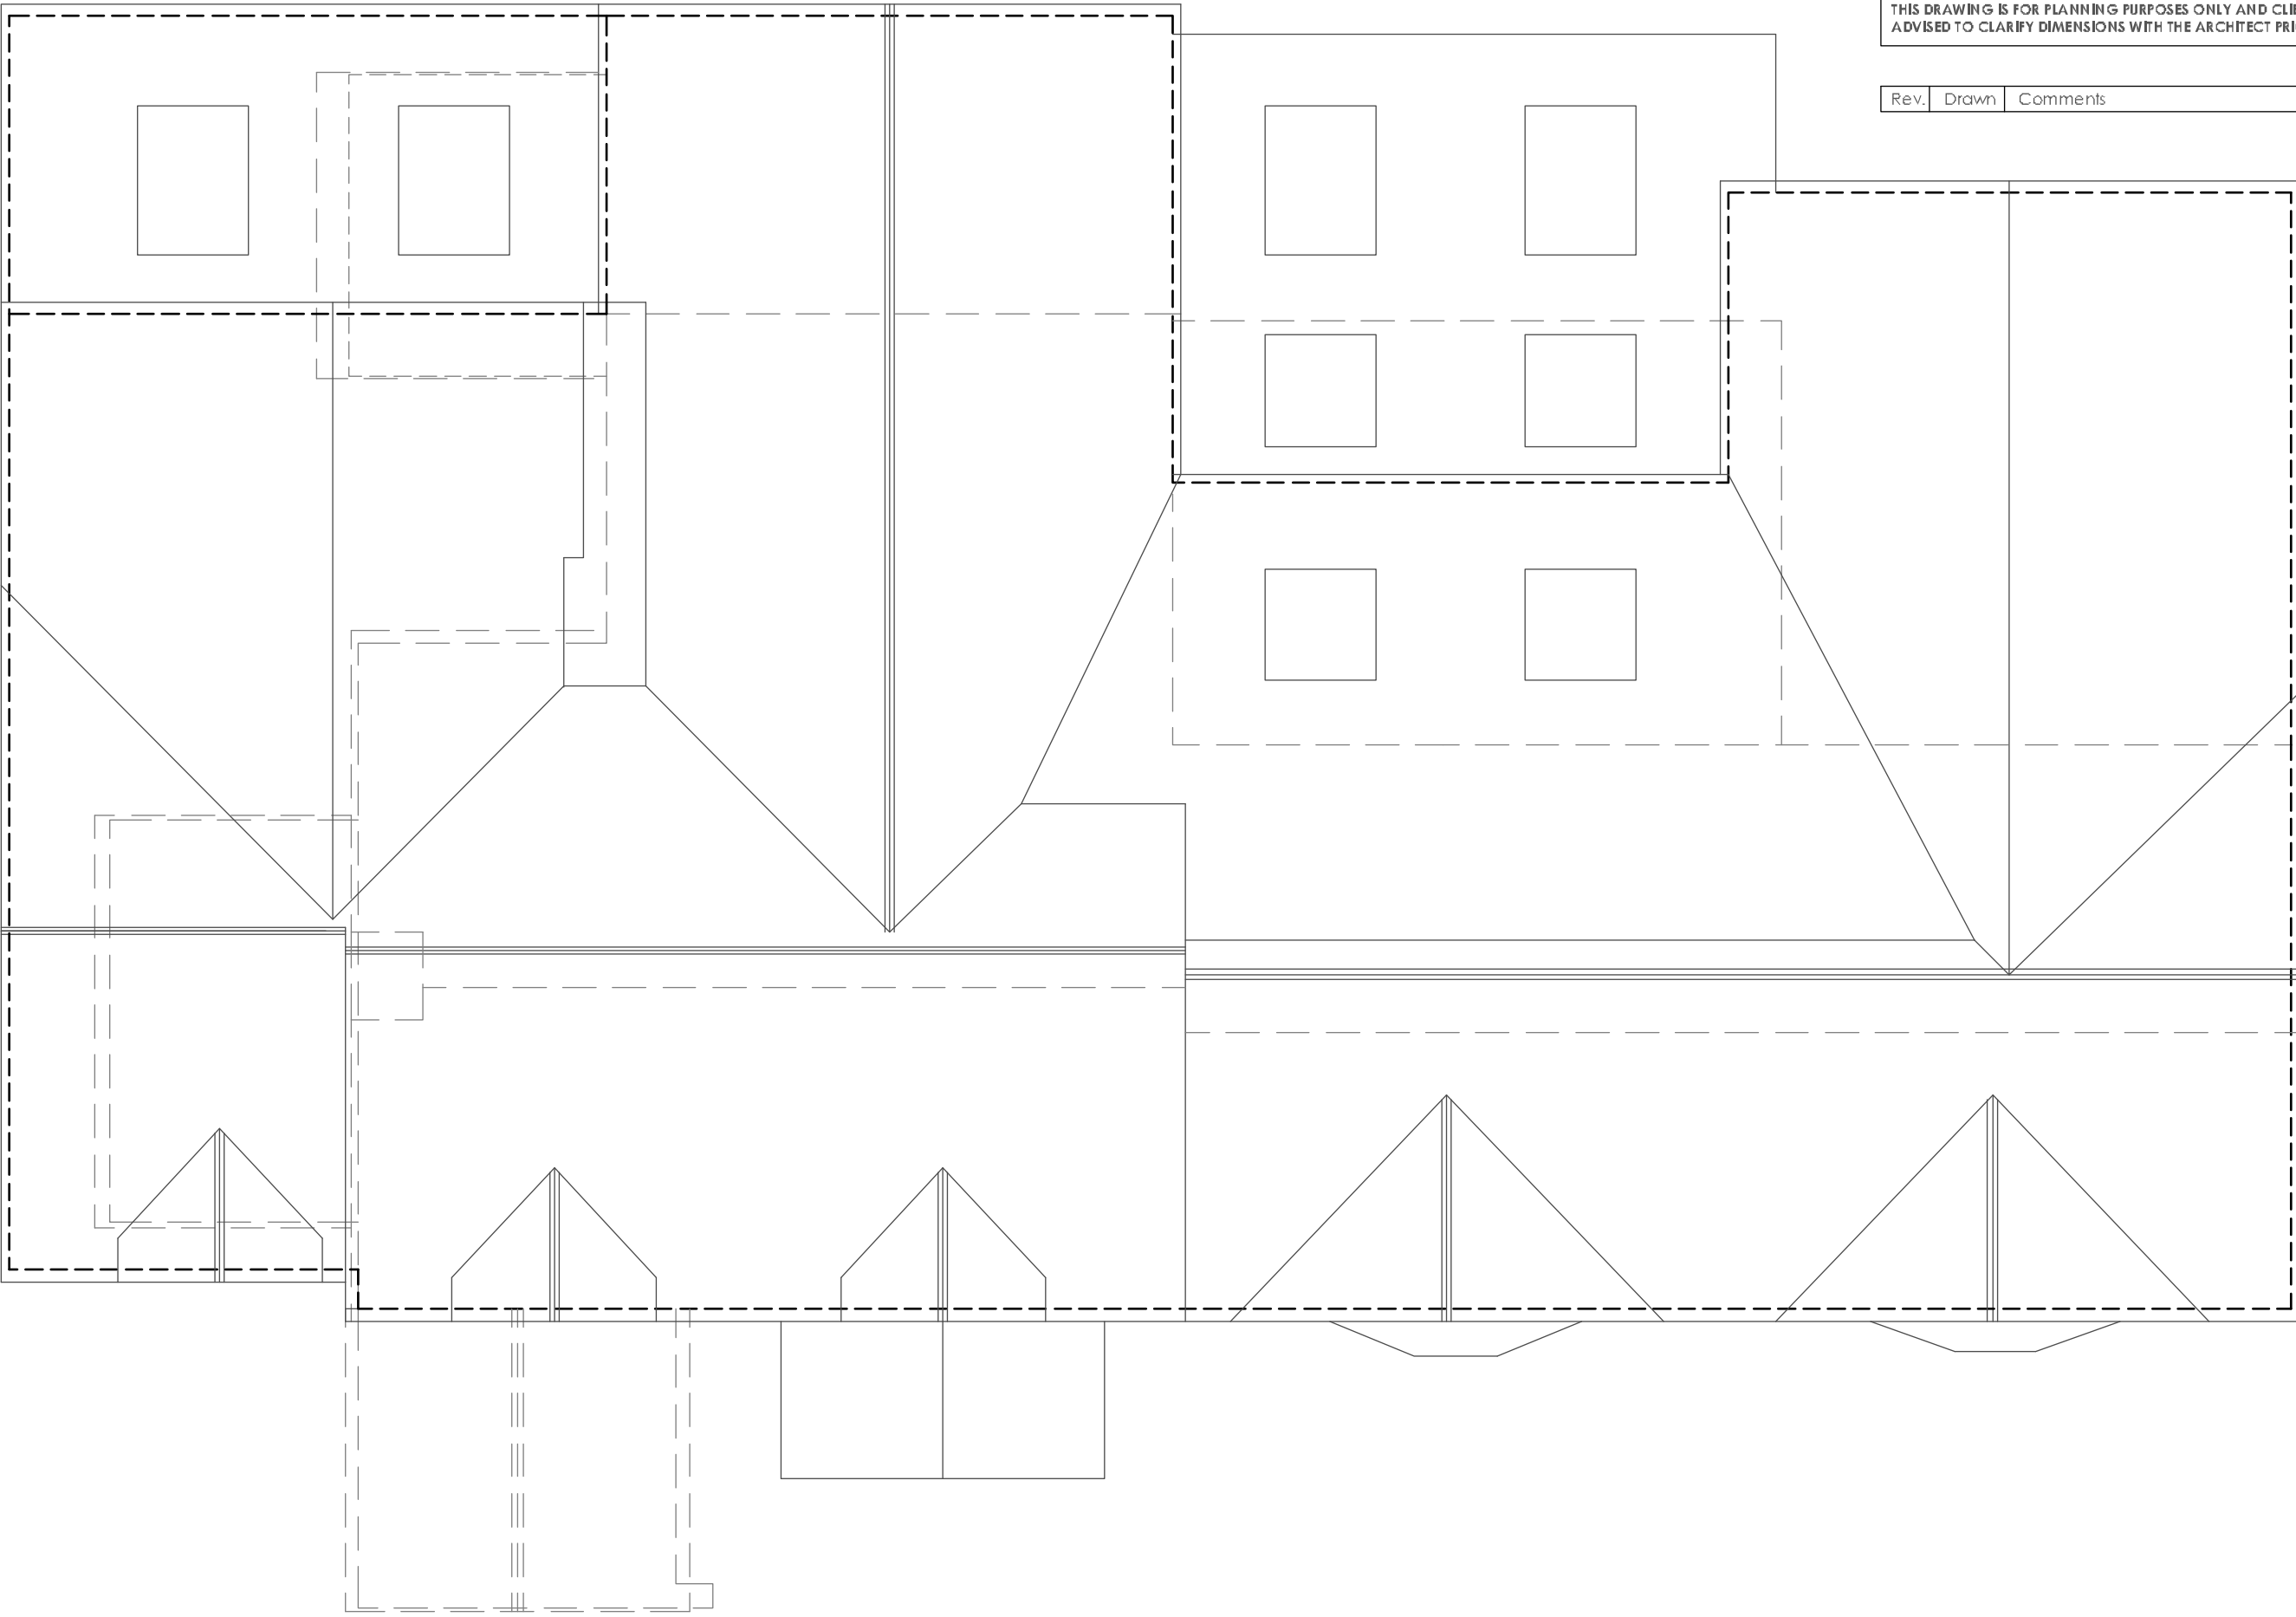


Copyright of this drawing is vested in the Architect and it must not be copied or reproduced without consent. All contractors must visit the site and be responsible for taking and checking all dimensions relative to that work. Hewitt&Carr Architects Ltd are to be advised of any variation between drawings and site conditions. THIS DRAWING IS FOR PLANNING PURPOSES ONLY AND CLIENTS/CONTRACTORS ARE ADVISED TO CLARIFY DIMENSIONS WITH THE ARCHITECT PRIOR TO SETTING OUT.



Rev.	Drawn	Comments	Date
------	-------	----------	------

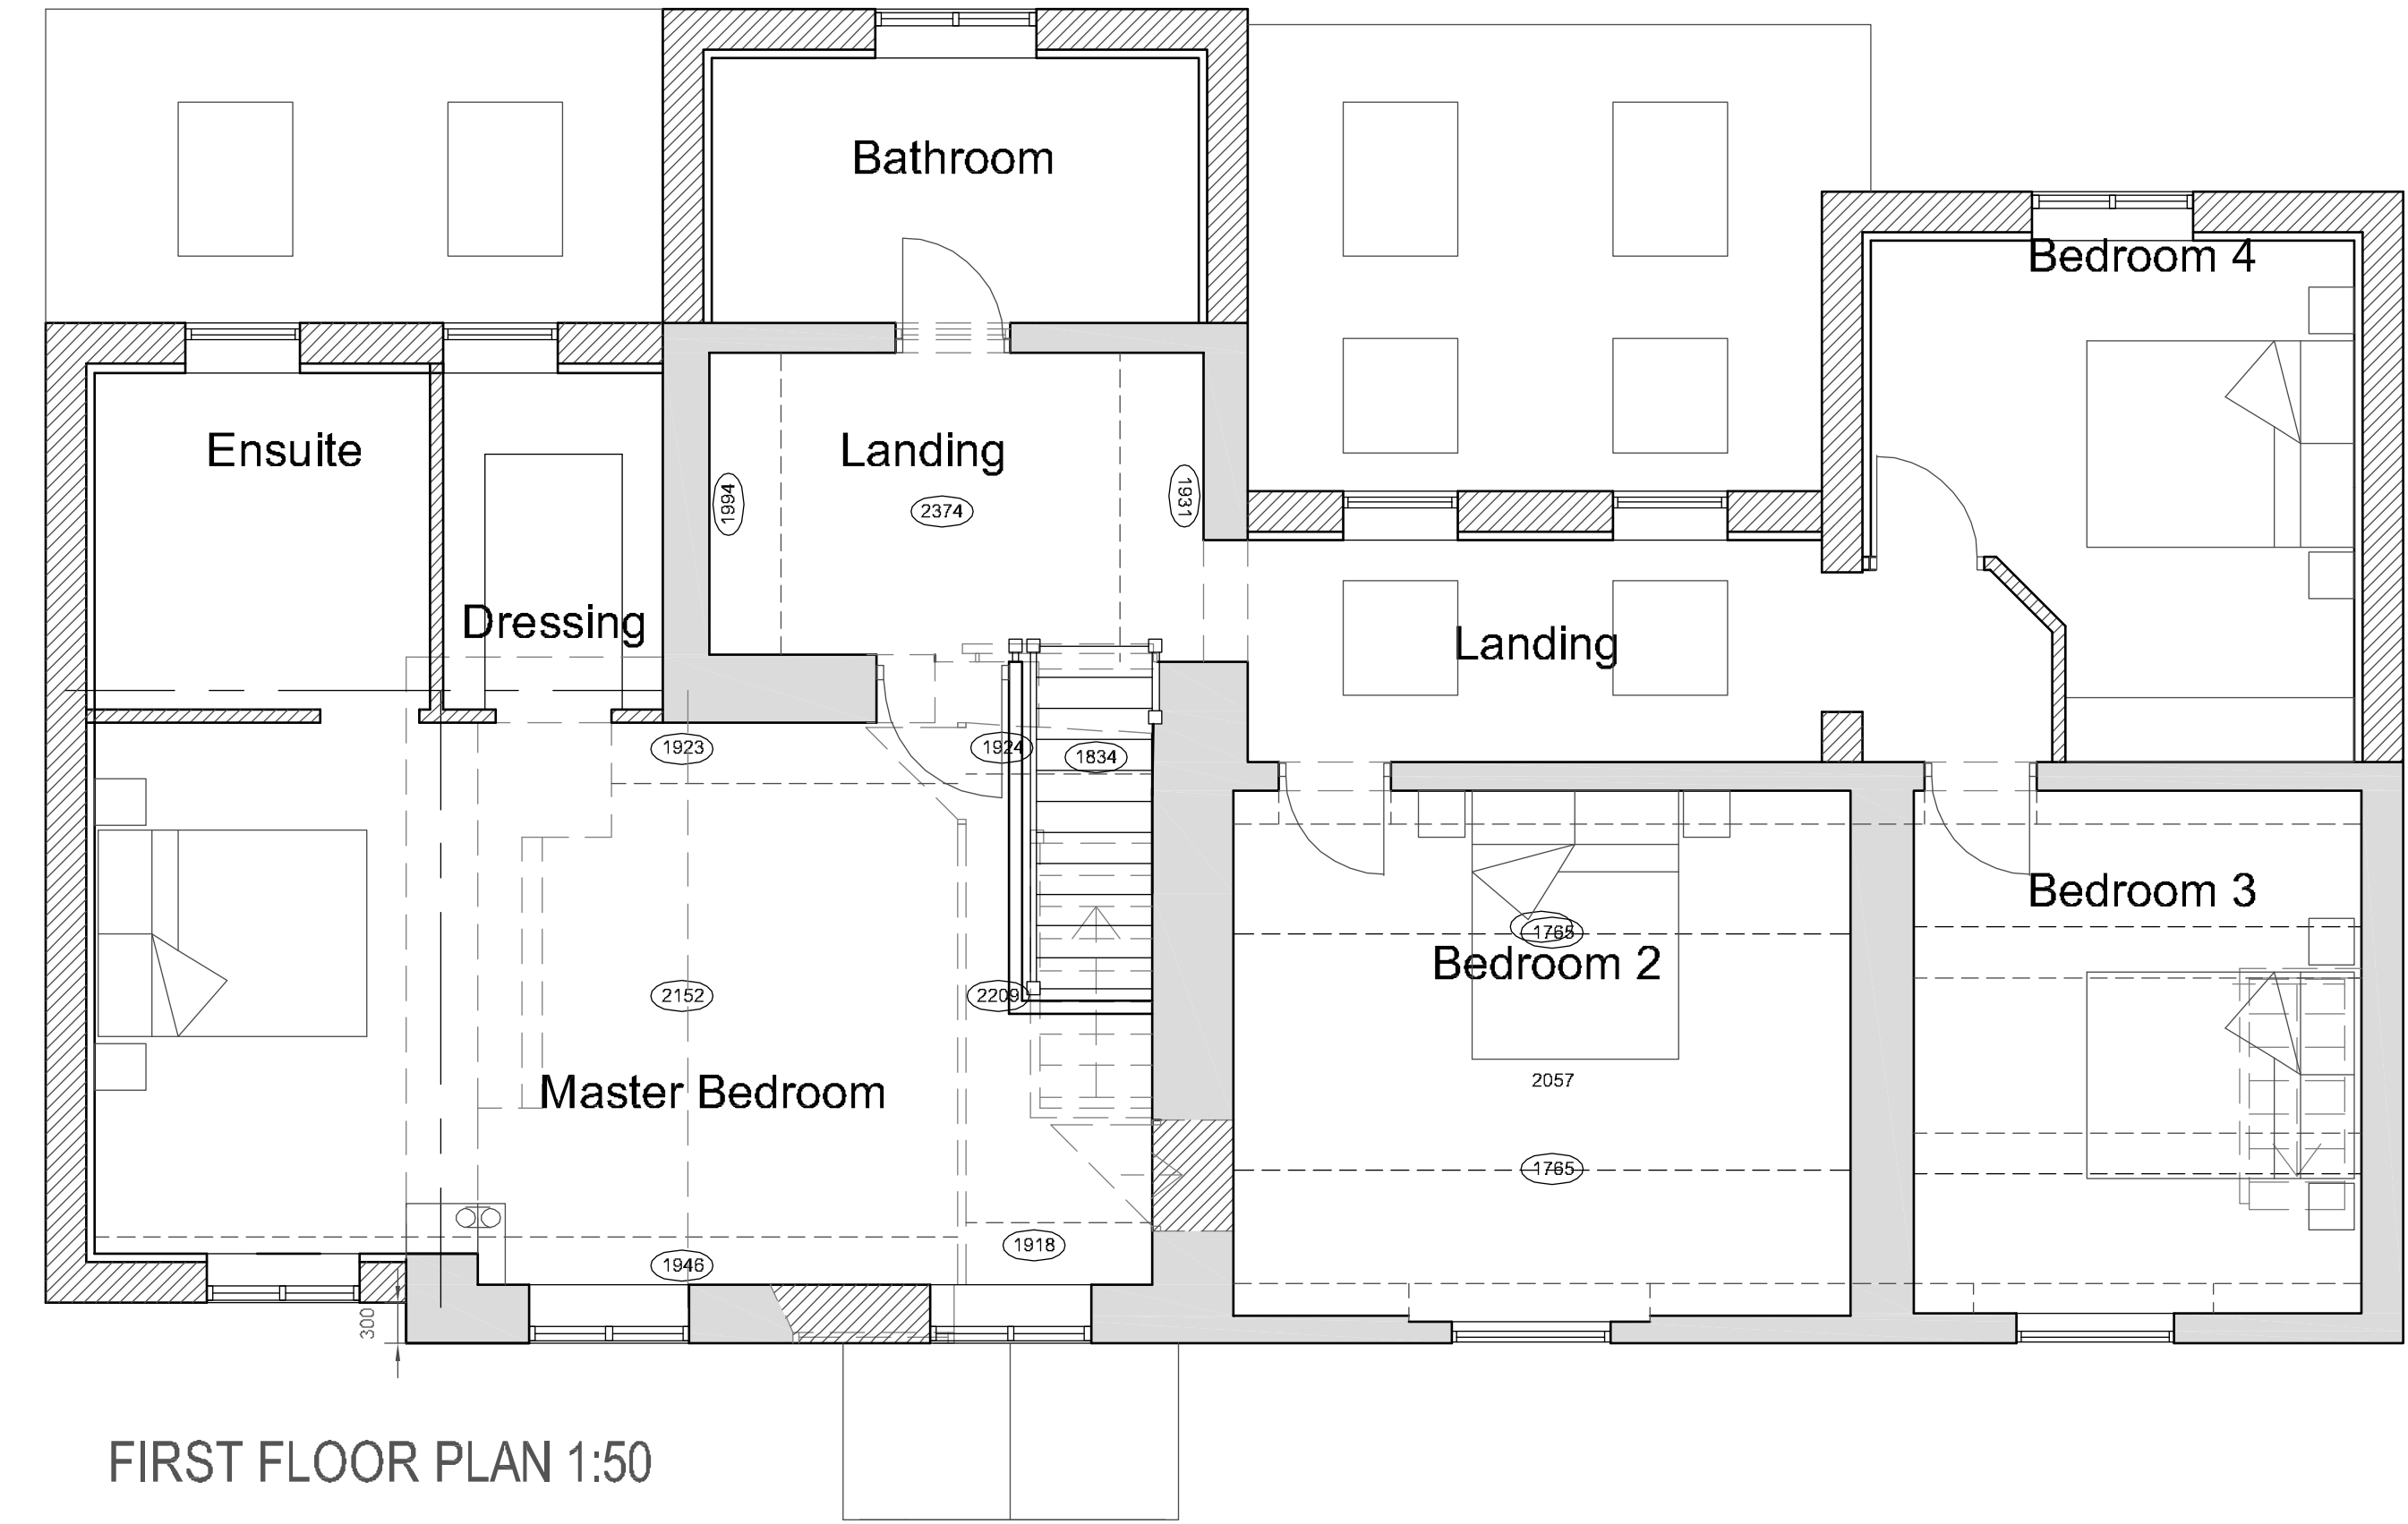



ROOF PLAN 1:50

 


FIRST FLOOR PLAN 1:50

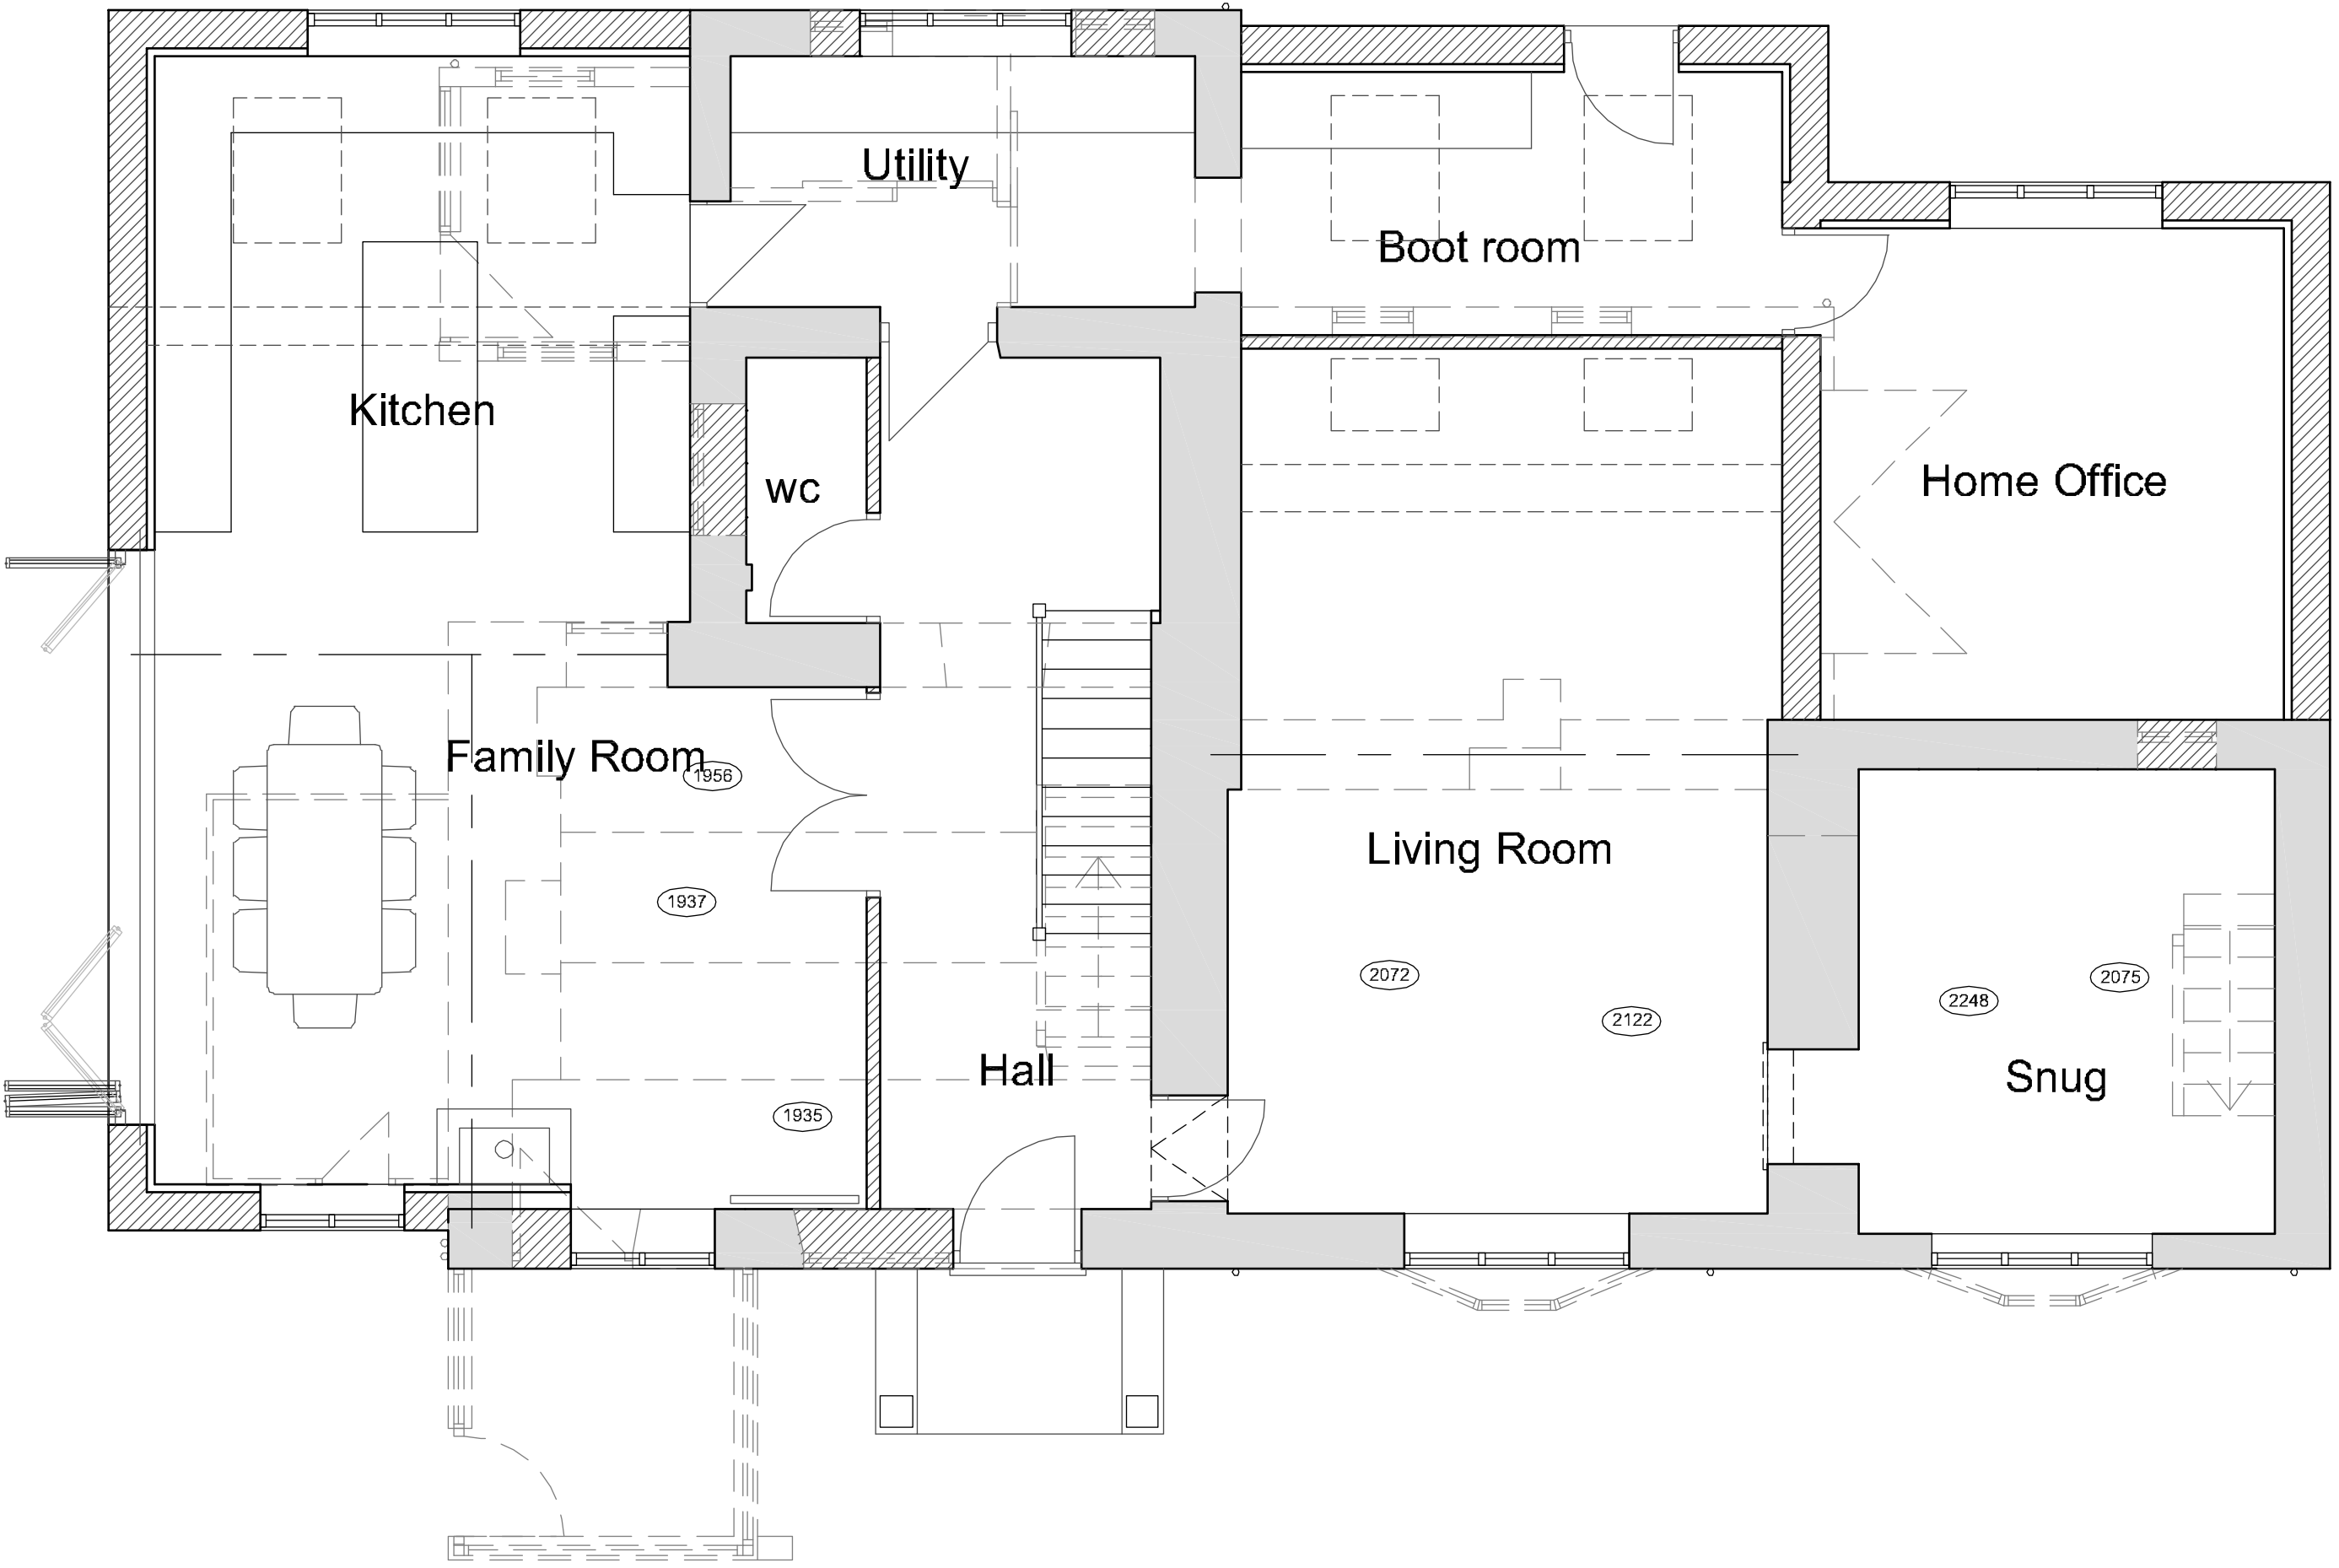 

GROUND FLOOR PLAN 1:50

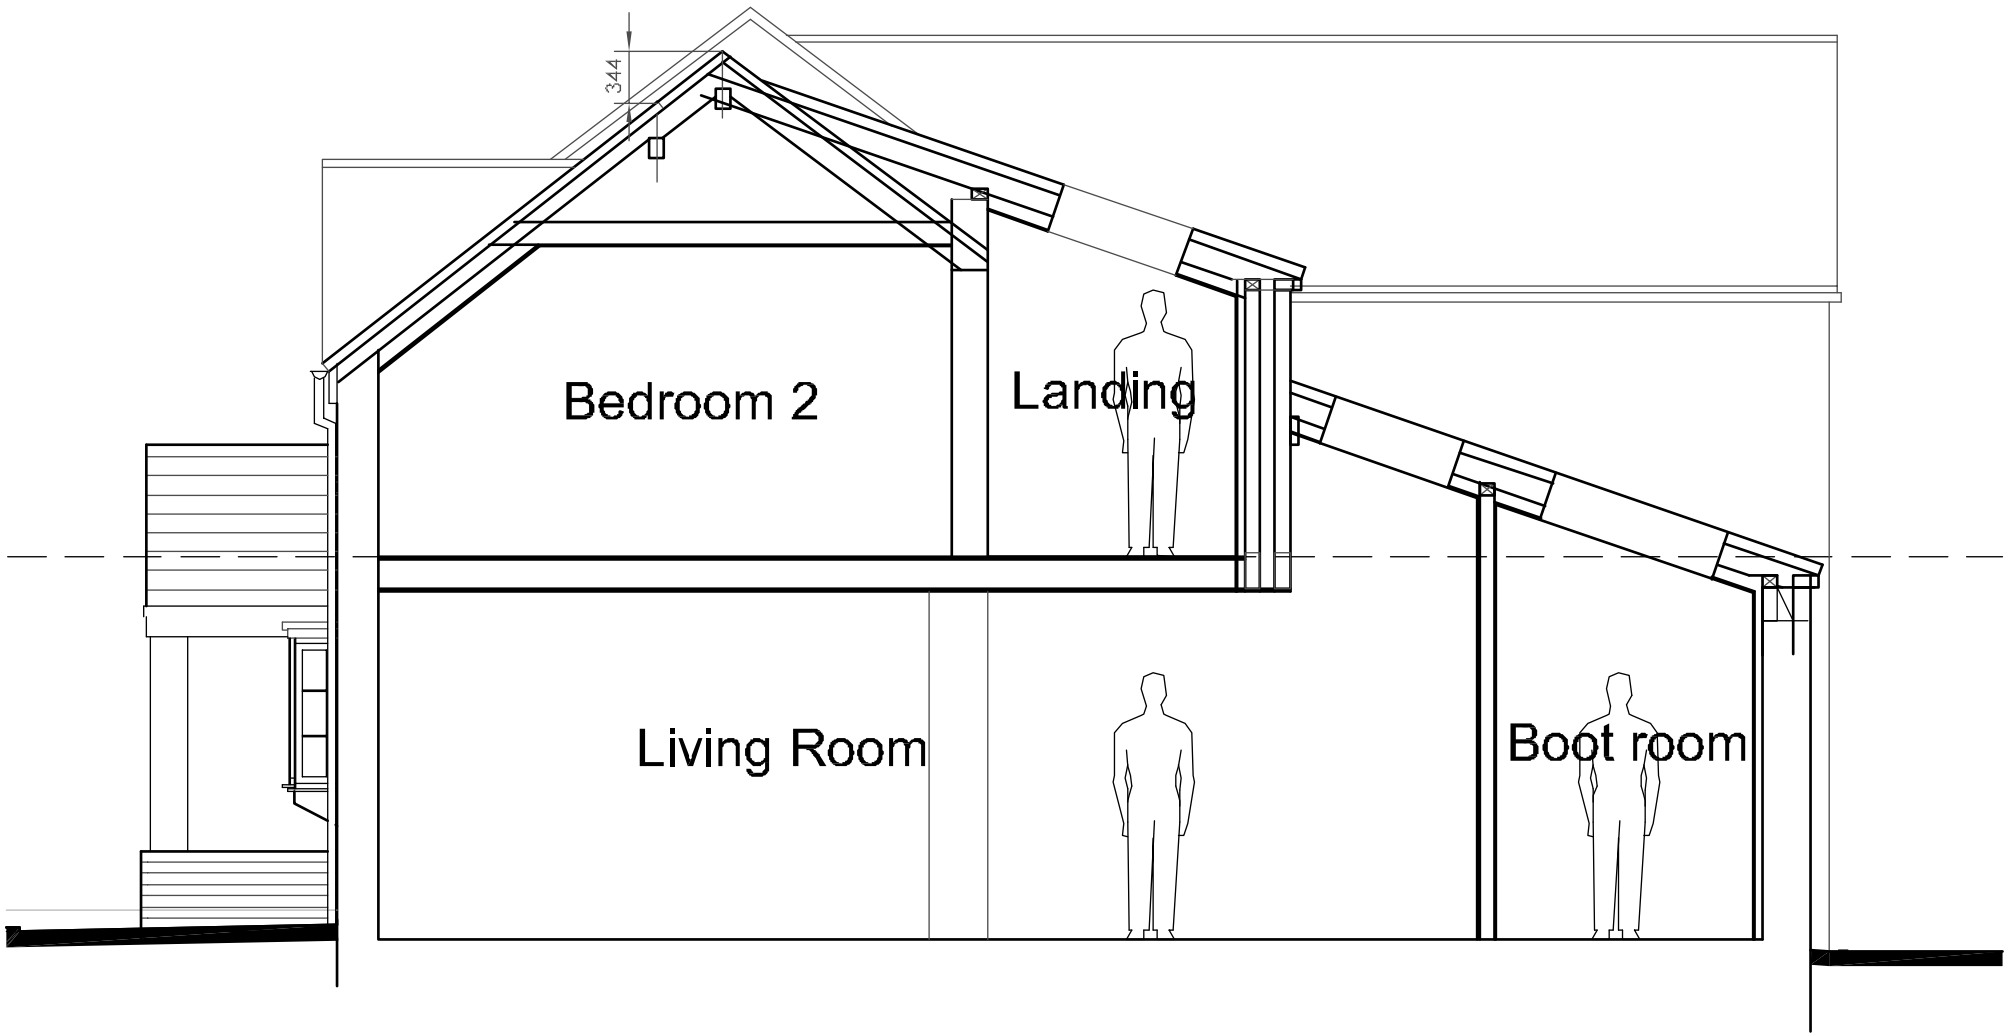 

TYPICAL SECTION 1:50

 

Hewitt&CarrArchitects

A: Daisytank House | 17-19 Leek Road | Cheadle | ST10 1JE
T: 01538 756888
E: enquiries@hcarchitects.co.uk
W: www.hcarchitects.co.uk

Client
MR & MRS PHILLIPS

Project
PROPOSED EXTENSION AND ALTERATIONS
AT LEMONS BROOK FARM BOTTOM LANE
IPSTONES ST10 2LN
Title
PLANS AS PROPOSED

Status
PLANNING
Date
APRIL 2024
Scale @A1
AS NOTED

Project No
01359-PL(0)03
Drawing No.

Drawn
MJC

Checked

Rev
A

PLANNING

File Ref: 14-1455